




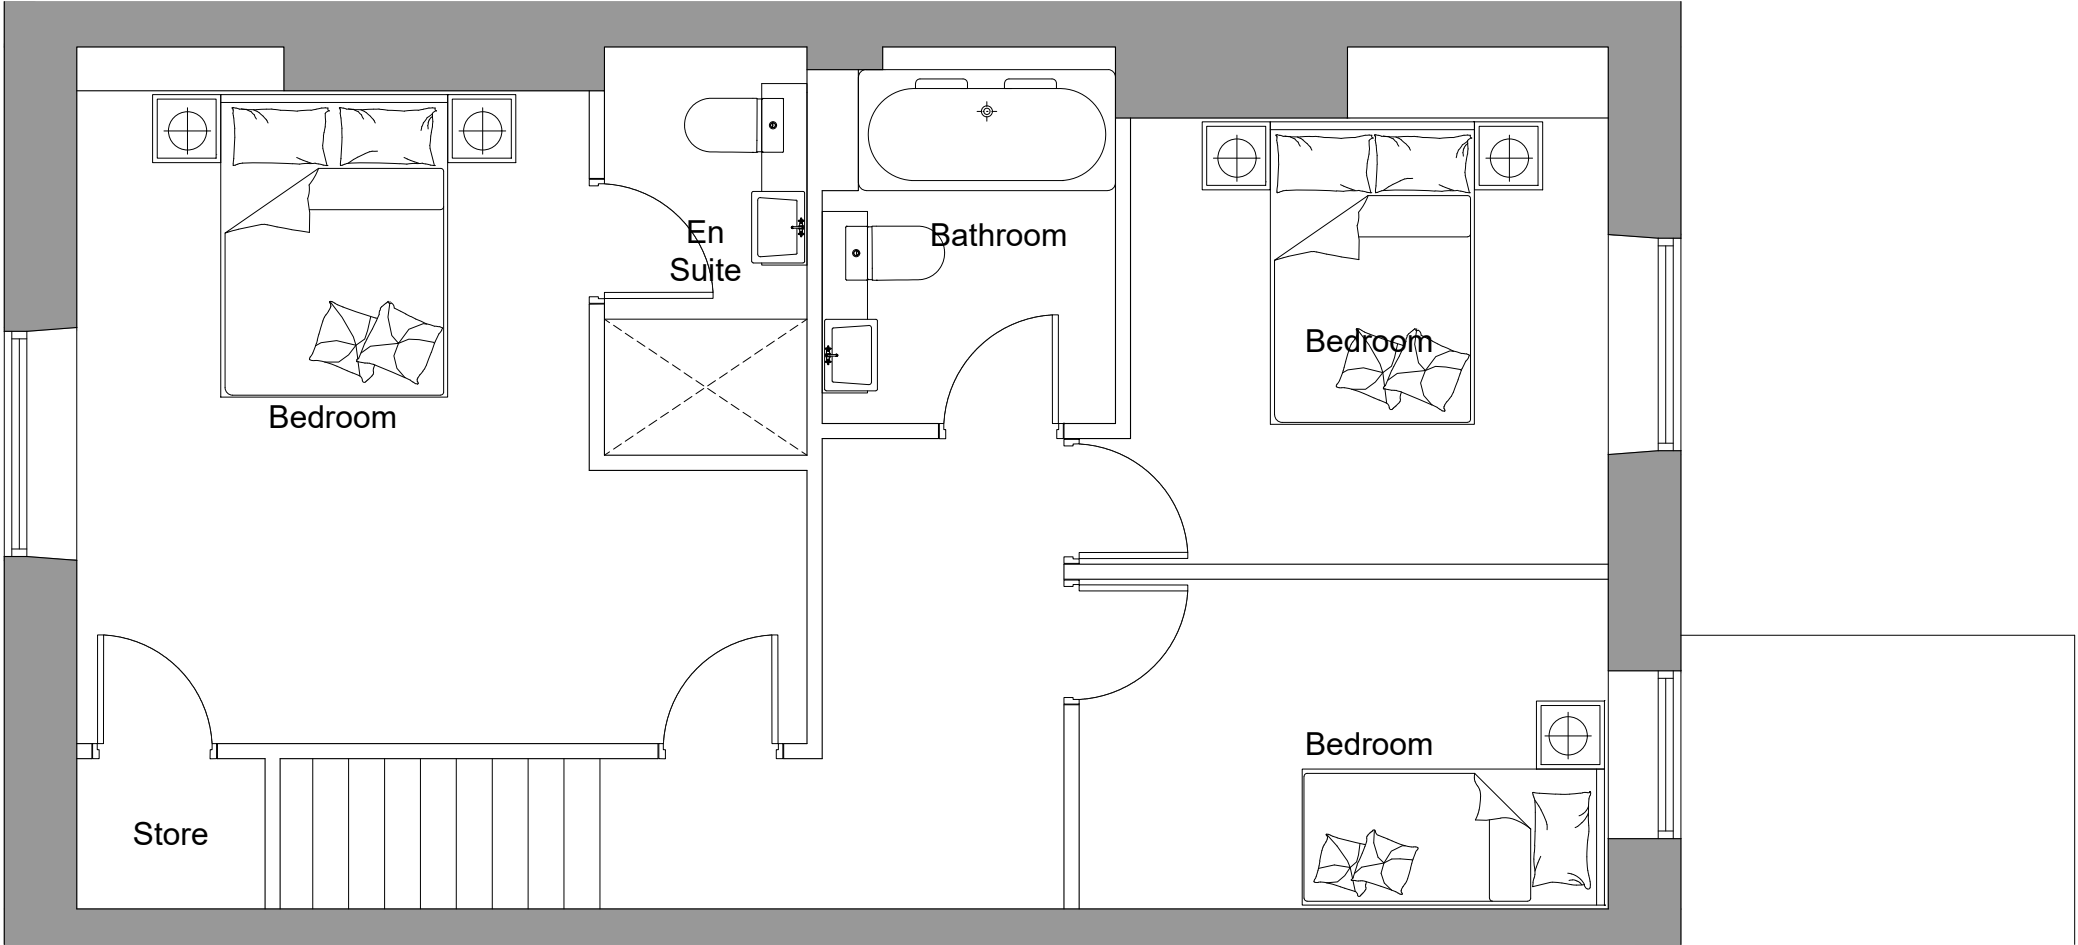

Proposed First Floor

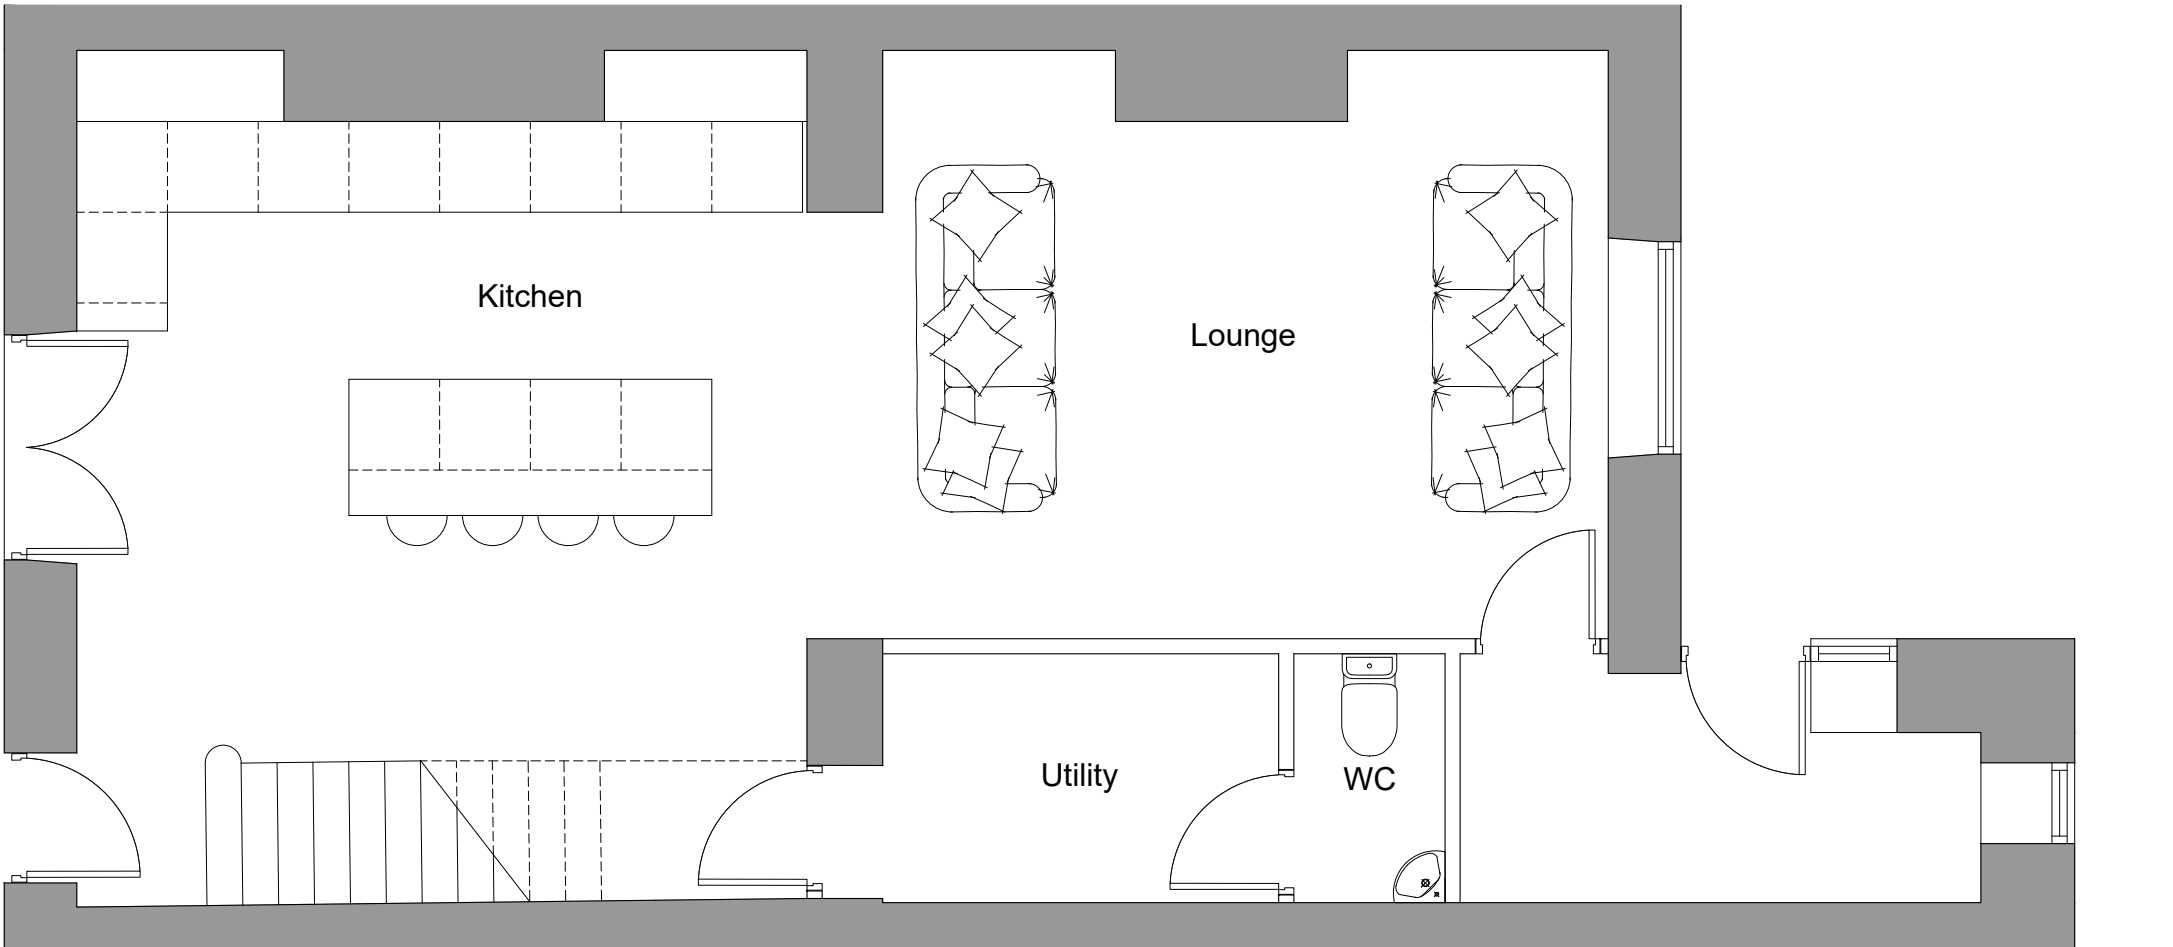

Proposed Ground Floor

 

IMPORTANT
© This drawing is copyright and remains the property of this practice
All dimensions to be checked on site
Positions of existing services to be confirmed prior to proceeding
REVISION STATUS
S Information issued for feasibility or scheme design.
T Information issued for tender purposes only.
C Information issued for Construction.
NB: Only those drawings containing a C revision to be used for construction.
NOTES

› REVISION		› DATE		› DESCRIPTION	
› CLIENT					
Lorne Entwistle					
› PROJECT					
Alterations & Refurbishment to 9 Castle Street, Ramsbottom, BB9 5NG					
› DRAWING TITLE					
Proposed Floor Plans					
› SCALE		› DATE		› DRAWN	
1:50@A3		Jan '23		PRH	
› DRG NO.				› CHECKED	
EAD_226_03				PRH	
› DRG NO.				› REVISION	

Evolve Architectural Design Ltd
2 St Matthews School House
Stanhill Lane
Oswaldtwistle
Accrington
Lancashire BB5 4PZ
T 01254 469702
M 07957 592102
E paul@evolvead.co.uk
www.evolvead.co.uk

