


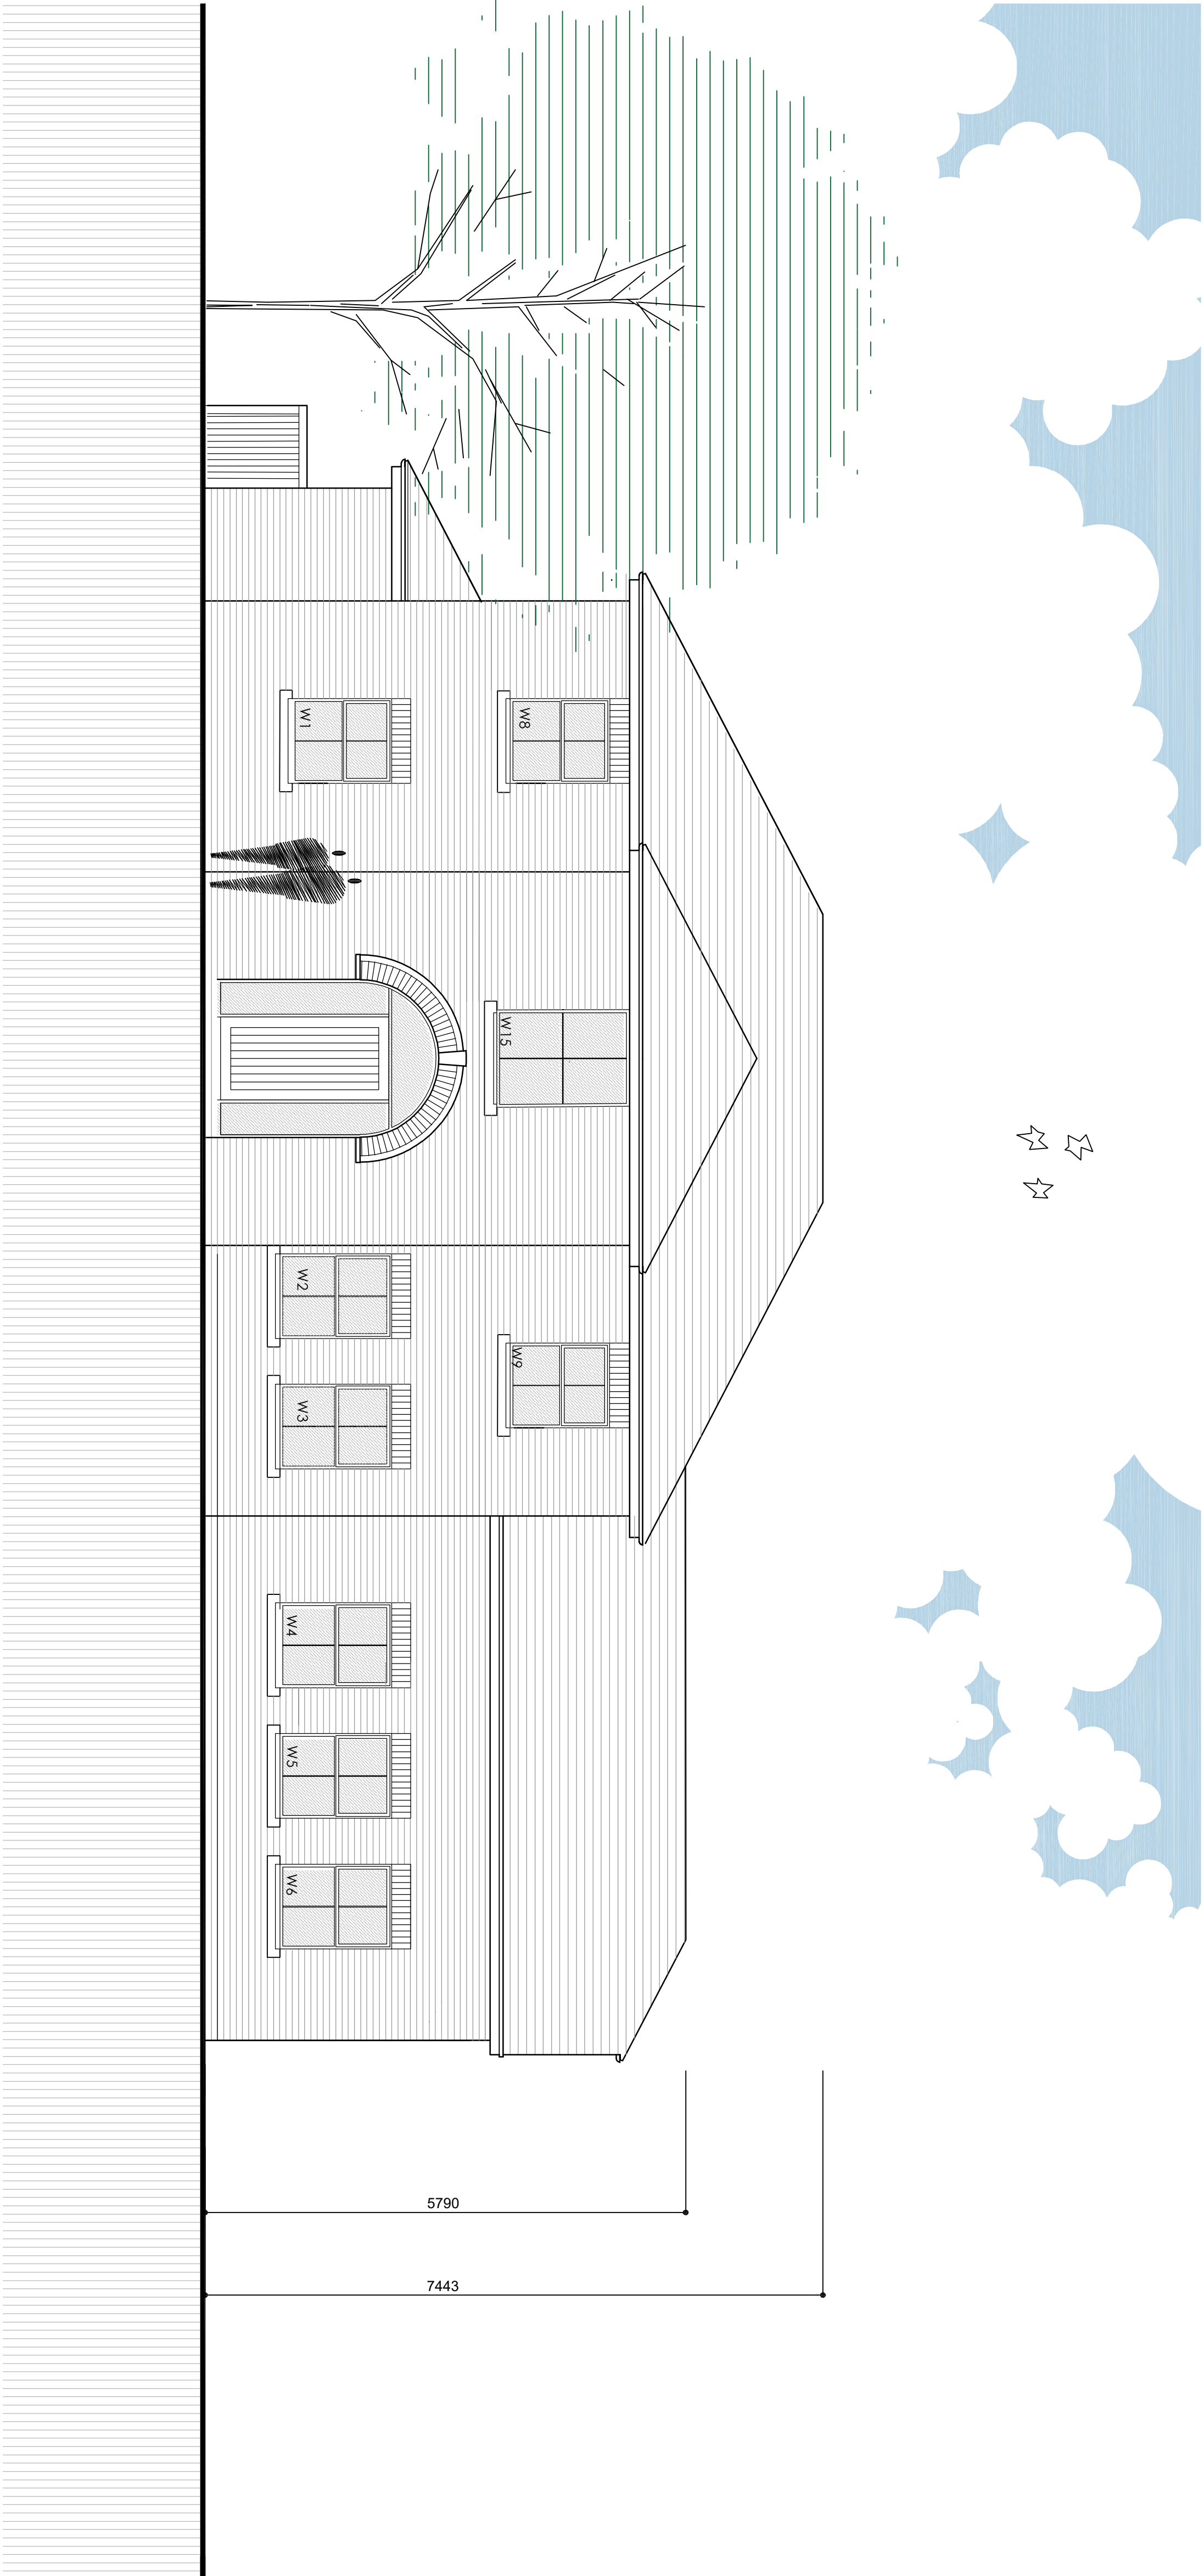

Proposed Eastern Elevation (front) scale 1:50

0 5 metres
SCALE

client		Mr. & Mrs. C. Hamilton	
project		Proposed Dwelling, Knowsley Road, Ainsworth, Bolton Lancashire BL2 5PT	
title		Proposed Front Elevation	
drawing number	revision		
3551:06	G		
scale	date		
1:50 A1	Feb 25		
drawn by	status		
RH			