



All dimensions to be checked on site by user - any discrepancies, errors or omissions to be reported to the Client before / during the course of the works. In the absence of a structural survey any structural issues and/or defects identified before or during the course of the works is to be reported to the Client. This drawing has been produced for Planning Approval only and does not constitute full working drawings for the building regulations approval.

Rev.	Description	Date	By

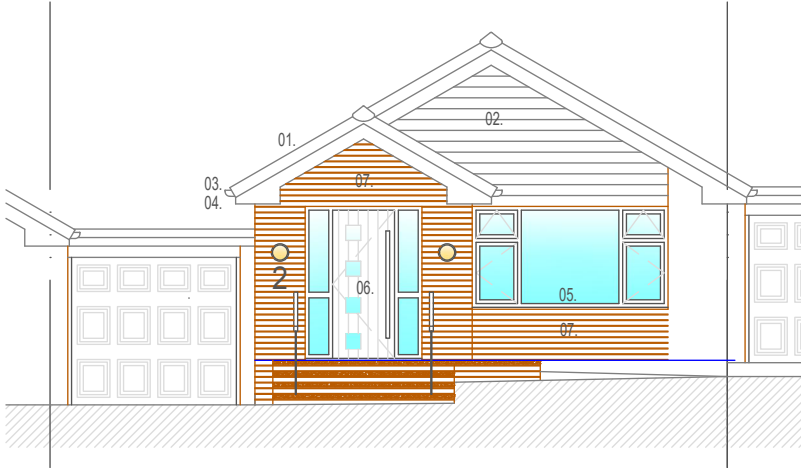


PROPOSED FRONT ELEVATION

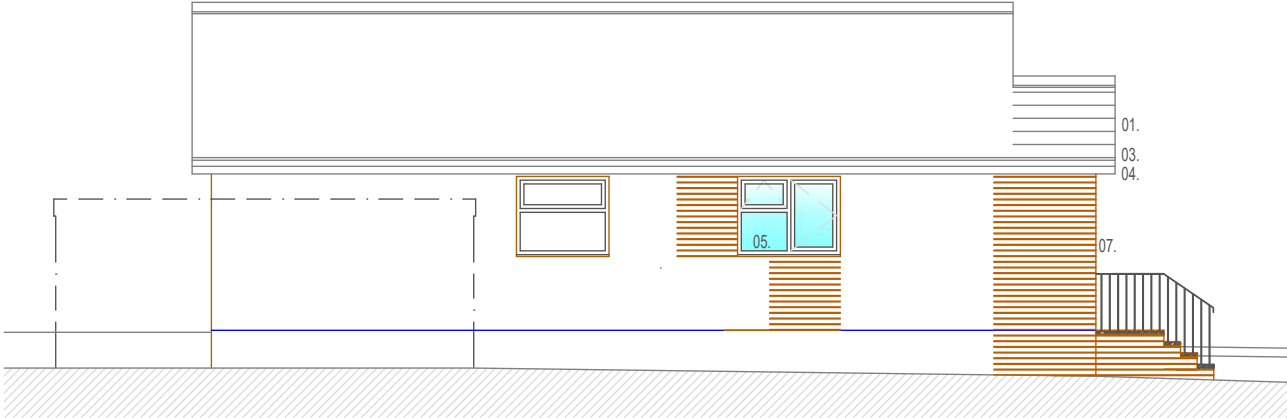

PROPOSED SOUTH ELEVATION

(Dotted lines show outline of garage)

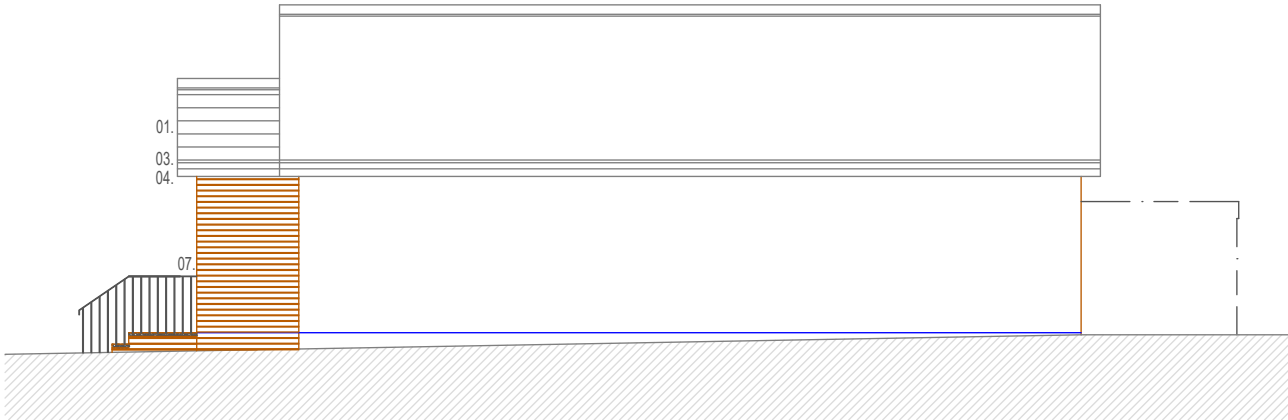


PROPOSED NORTH ELEVATION

(Dotted lines show outline of garage)

ELEVATIONS LEGEND

- 01. Concrete interlocking tiles
- 02. Cedral matchboarding
- 03. Rainwater goods to match existing
- 04. uPVC soffits and fascias
- 05. uPVC window
- 06. uPVC doorset
- 07. Brickwork to match existing

Scale bar 1 : 100

 

JPL Design and Construct Ltd.

www.jpldesignandconstruct.co.uk
E-mail jp@jpldesignandconstruct.co.uk
12, Ormskirk Close, Seddons Farm,
Bury, BL8 2JG
Telephone 0161 272 0643

Client	Mr. & Mrs. S. Timperley, 5, Westgate Ave., Ramsbottom, BL0 9SS	Scale at A3 As stated
Site	2, Croftlands, Ramsbottom, BL0 9SD	Project no. TIM0004
Project	Porch and fenestration amendment to front elevation; extended driveway	Date 12.04.22.
Title	Proposed Elevations	Drawing no. E02
All drawings are the Copyright of JPL Design and Construct Ltd. This drawing may not be copied by any 3rd. party without prior permission.		Revision