




SITE LOCATION
Scale 1:1250



SITE LOCATION
Scale 1:500



BLOCK PLAN (SHOWING PROPOSED)
Scale 1:200

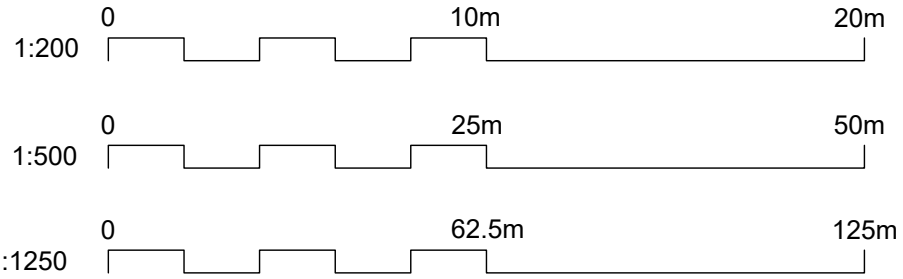

01 PROPOSED SITE LOCATION AND BLOCK PLAN
SCALE AS SHOWN @ A1




Salvus House, Aykley Heads,
Durham, DH1 5TS
sales@crdesignservices.co.uk
www.crdesignservices.co.uk
Tel: 0191 645 6000

NOTES:


1. All dimensions to be checked on site.
2. Any discrepancies to be reported back to CR Design Services.

Rev. Date Description


DRAWING NO	DATE	DRAWING	PROJECT
2028-01	20.03.23	PROPOSED PLANS	122 BURY NEW ROAD WHITEFIELD MANCHESTER M45 6AD
DRAWN	SCALE		
JJ	1:50 @ A1		

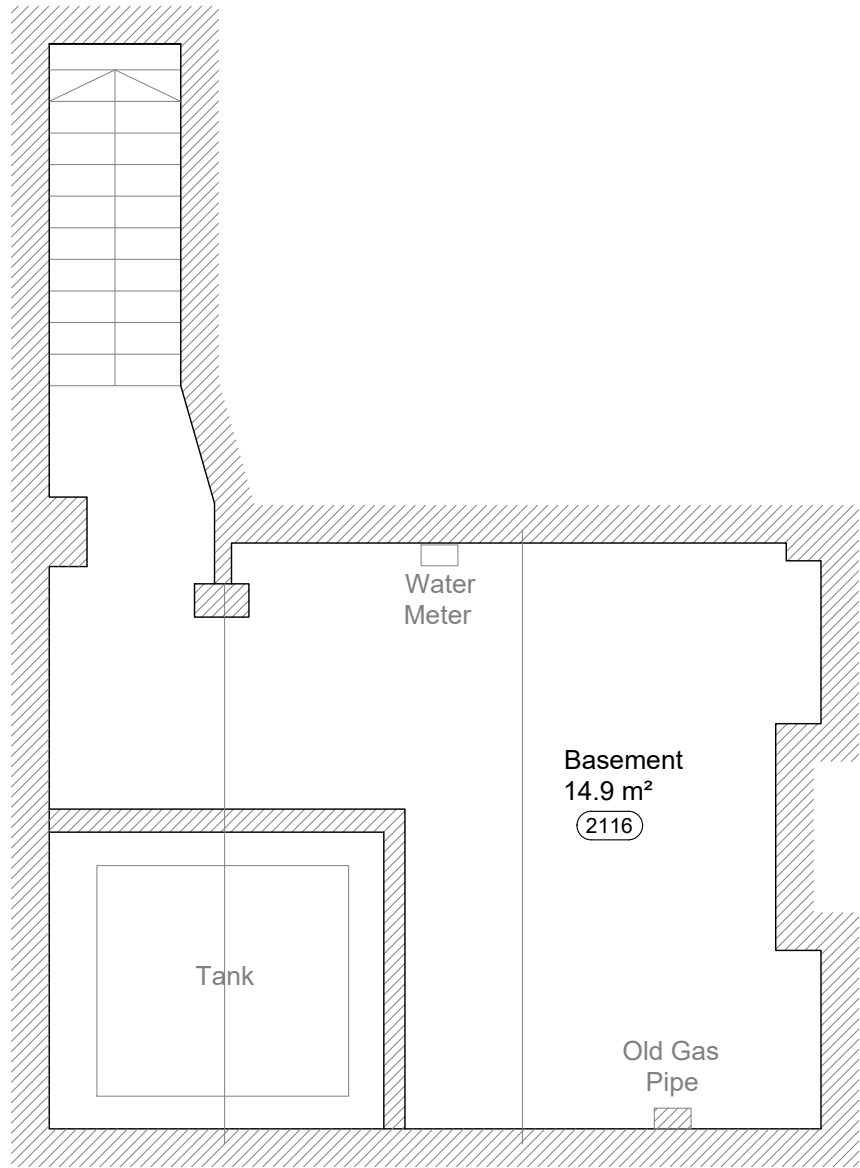


EXISTING BASEMENT PLAN

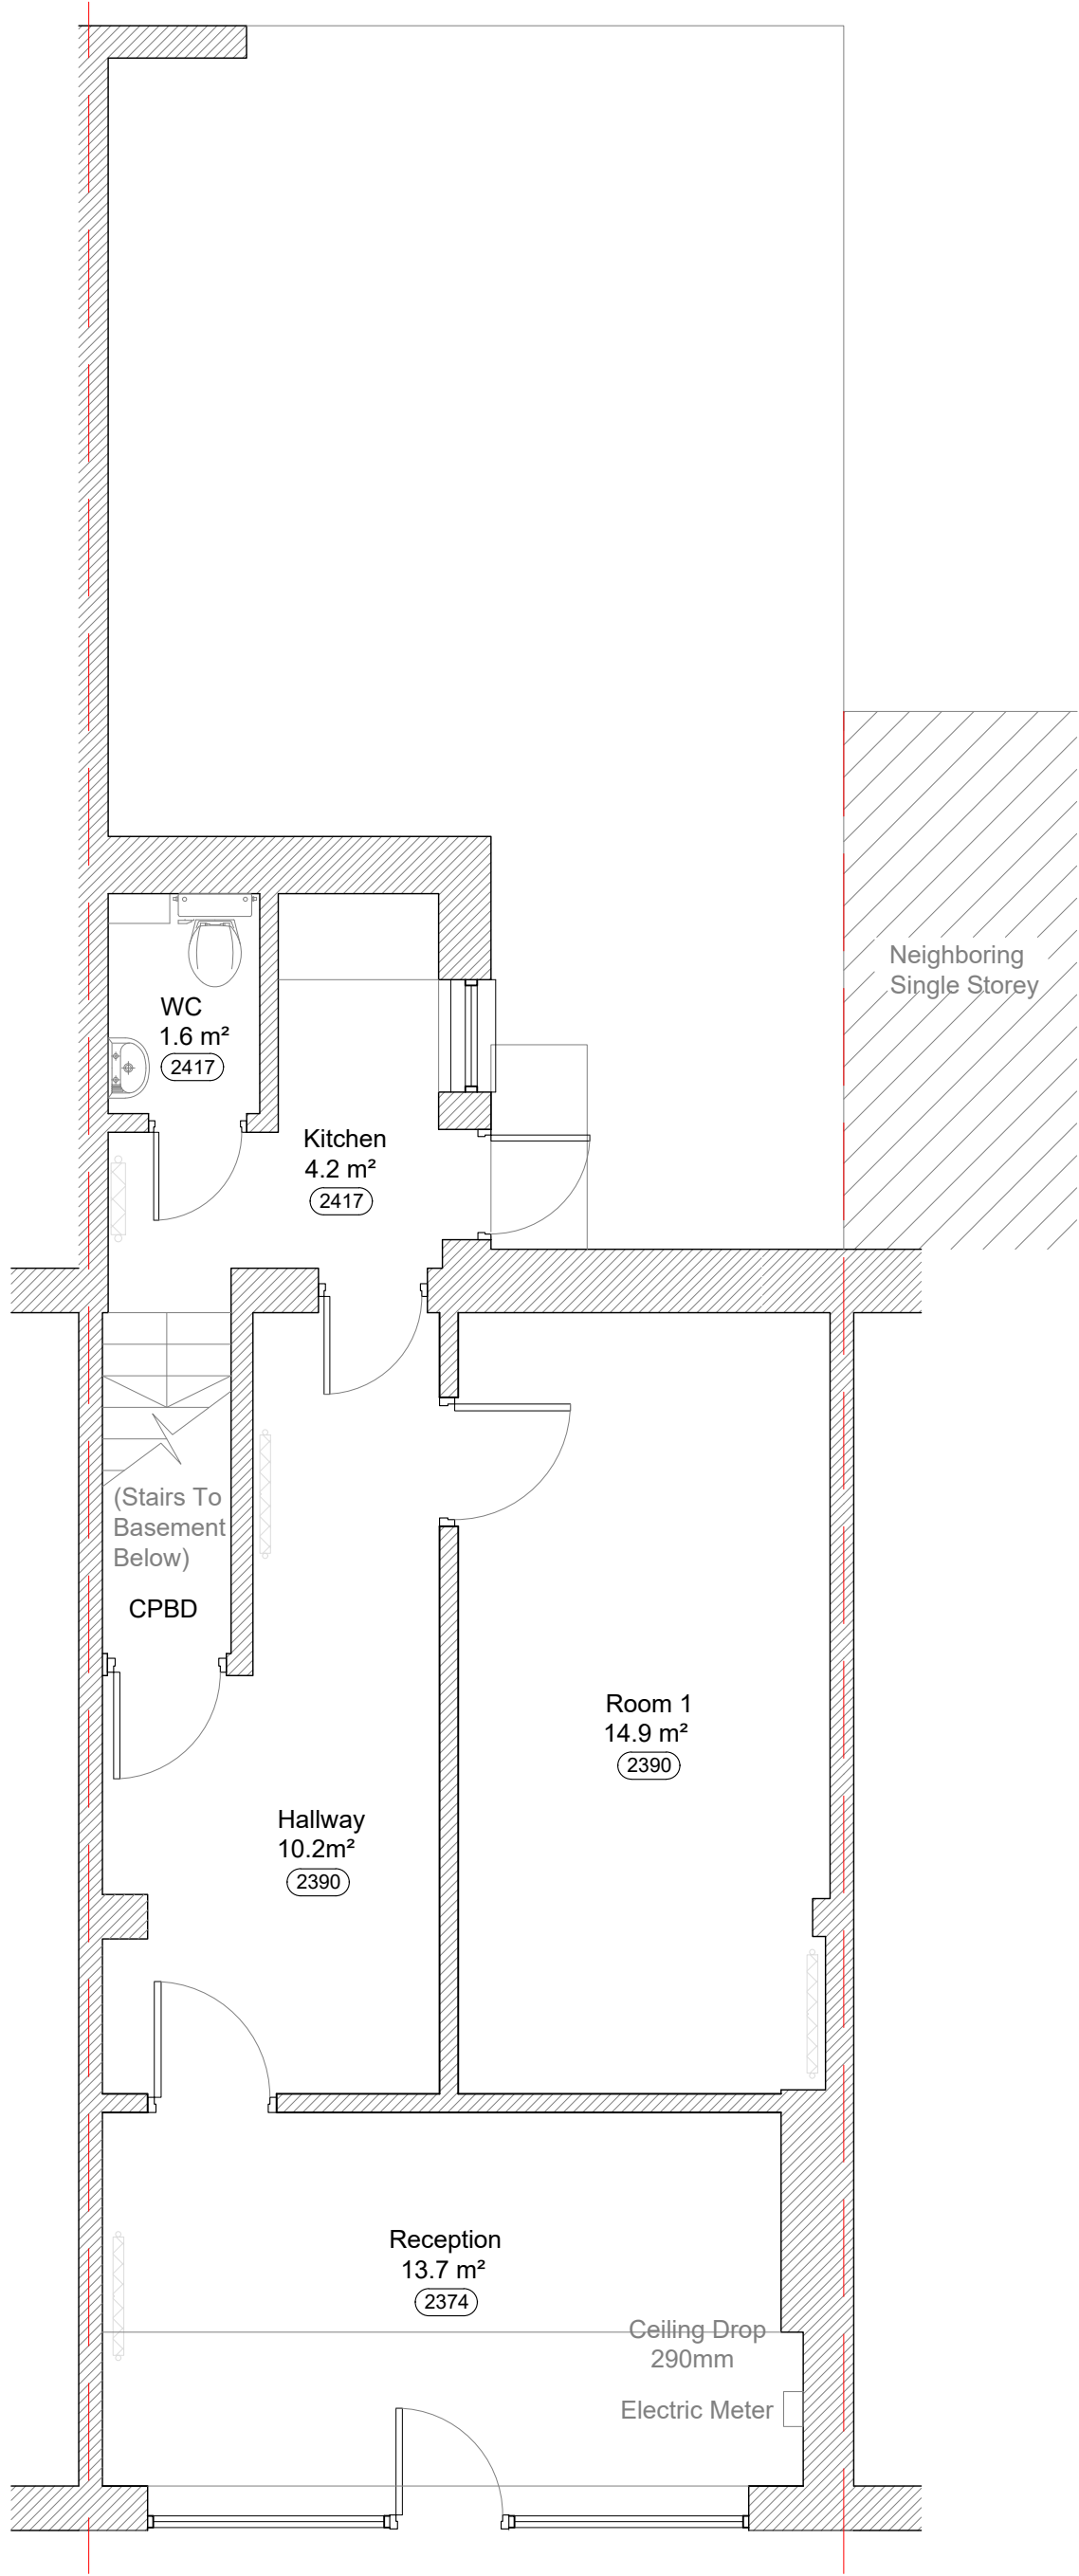

EXISTING GROUND FLOOR PLAN

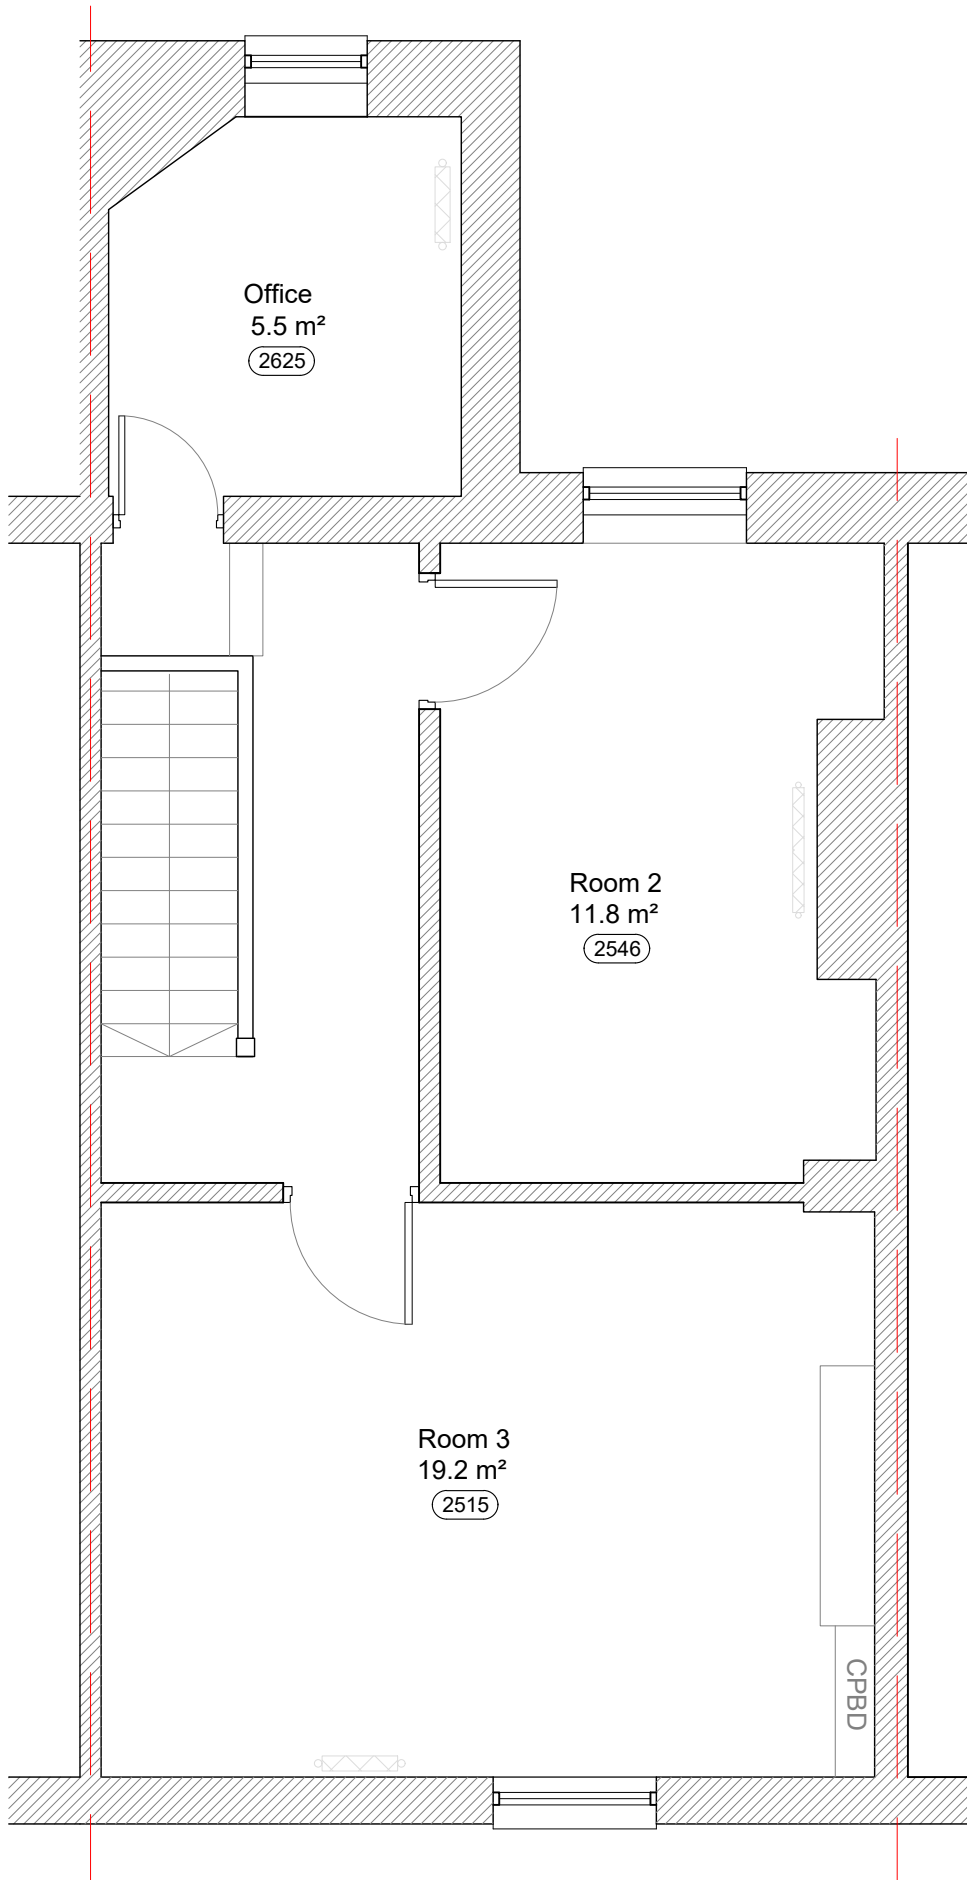


EXISTING FIRST FLOOR PLAN

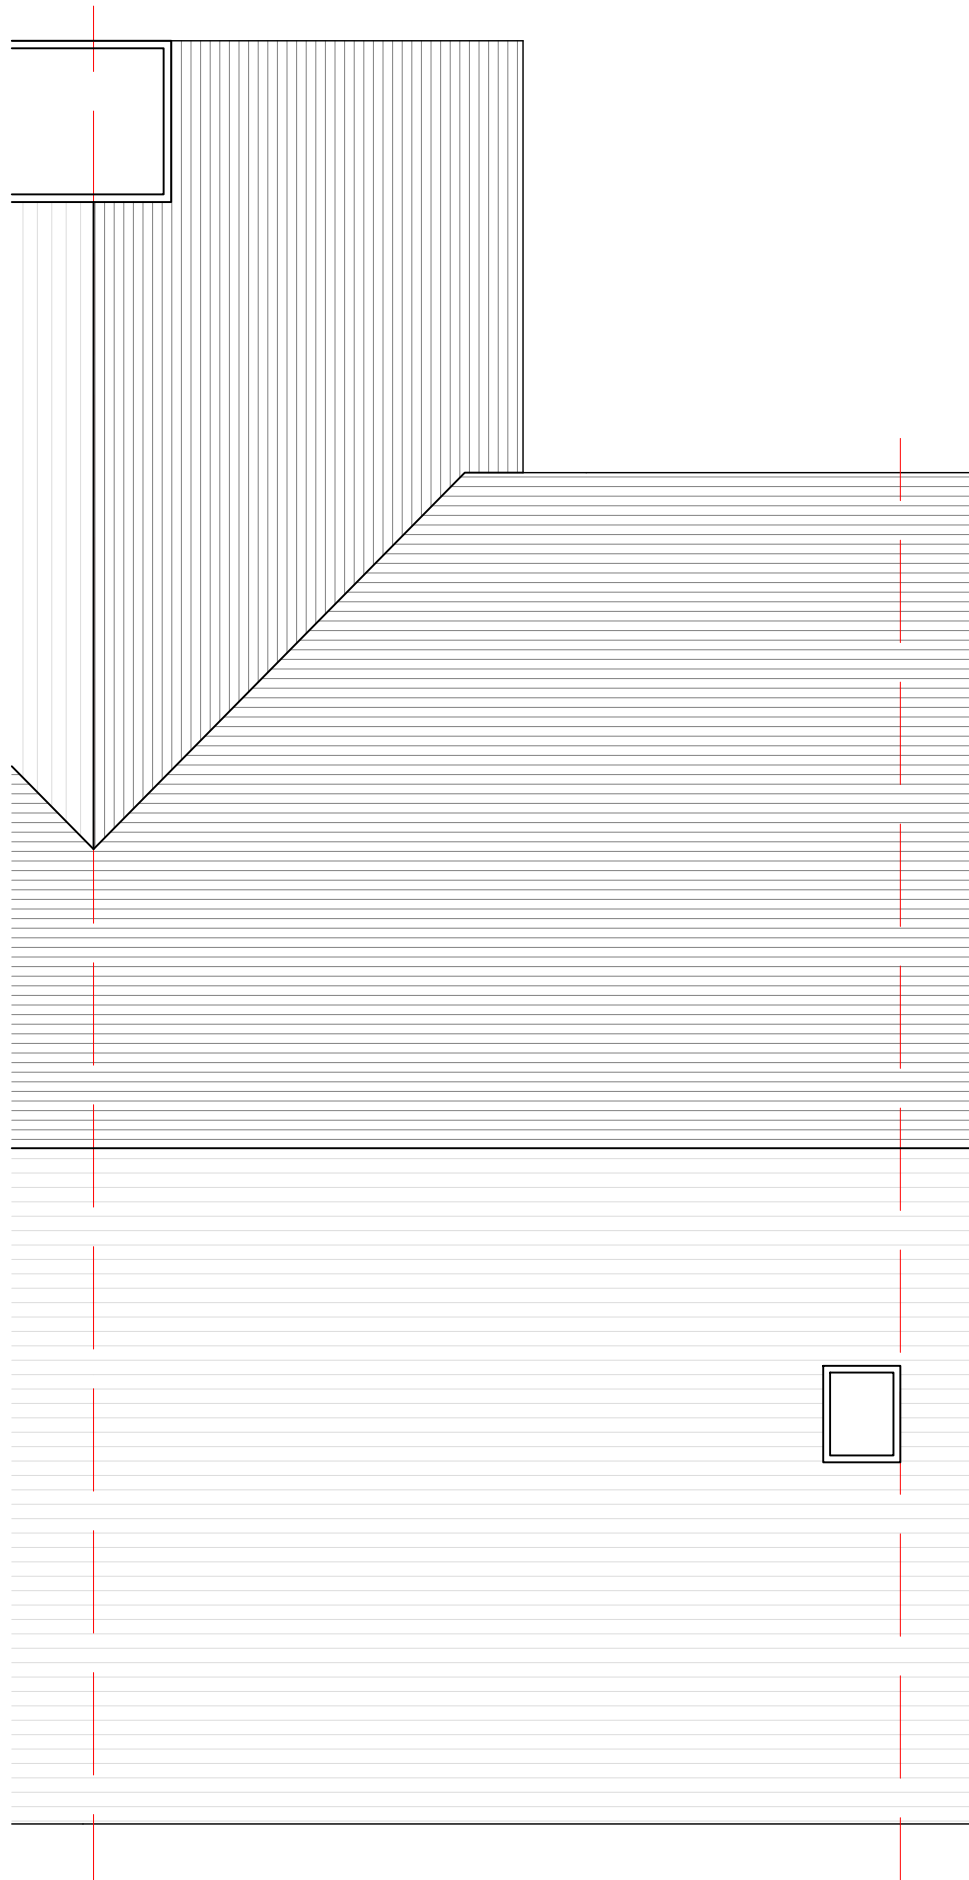

EXISTING ROOF PLAN


- NOTES:
- All dimensions to be checked on site.
 - Any discrepancies to be reported back to CR Design Services.

DRAWING NO	DATE	DRAWING	PROJECT
2028-02	22.09.22	EXISTING PLANS	122 BURY NEW ROAD WHITEFIELD MANCHESTER M45 6AD
DRAWN	SCALE		
JJ	1:50 @ A1		

 




EXISTING FRONT ELEVATION

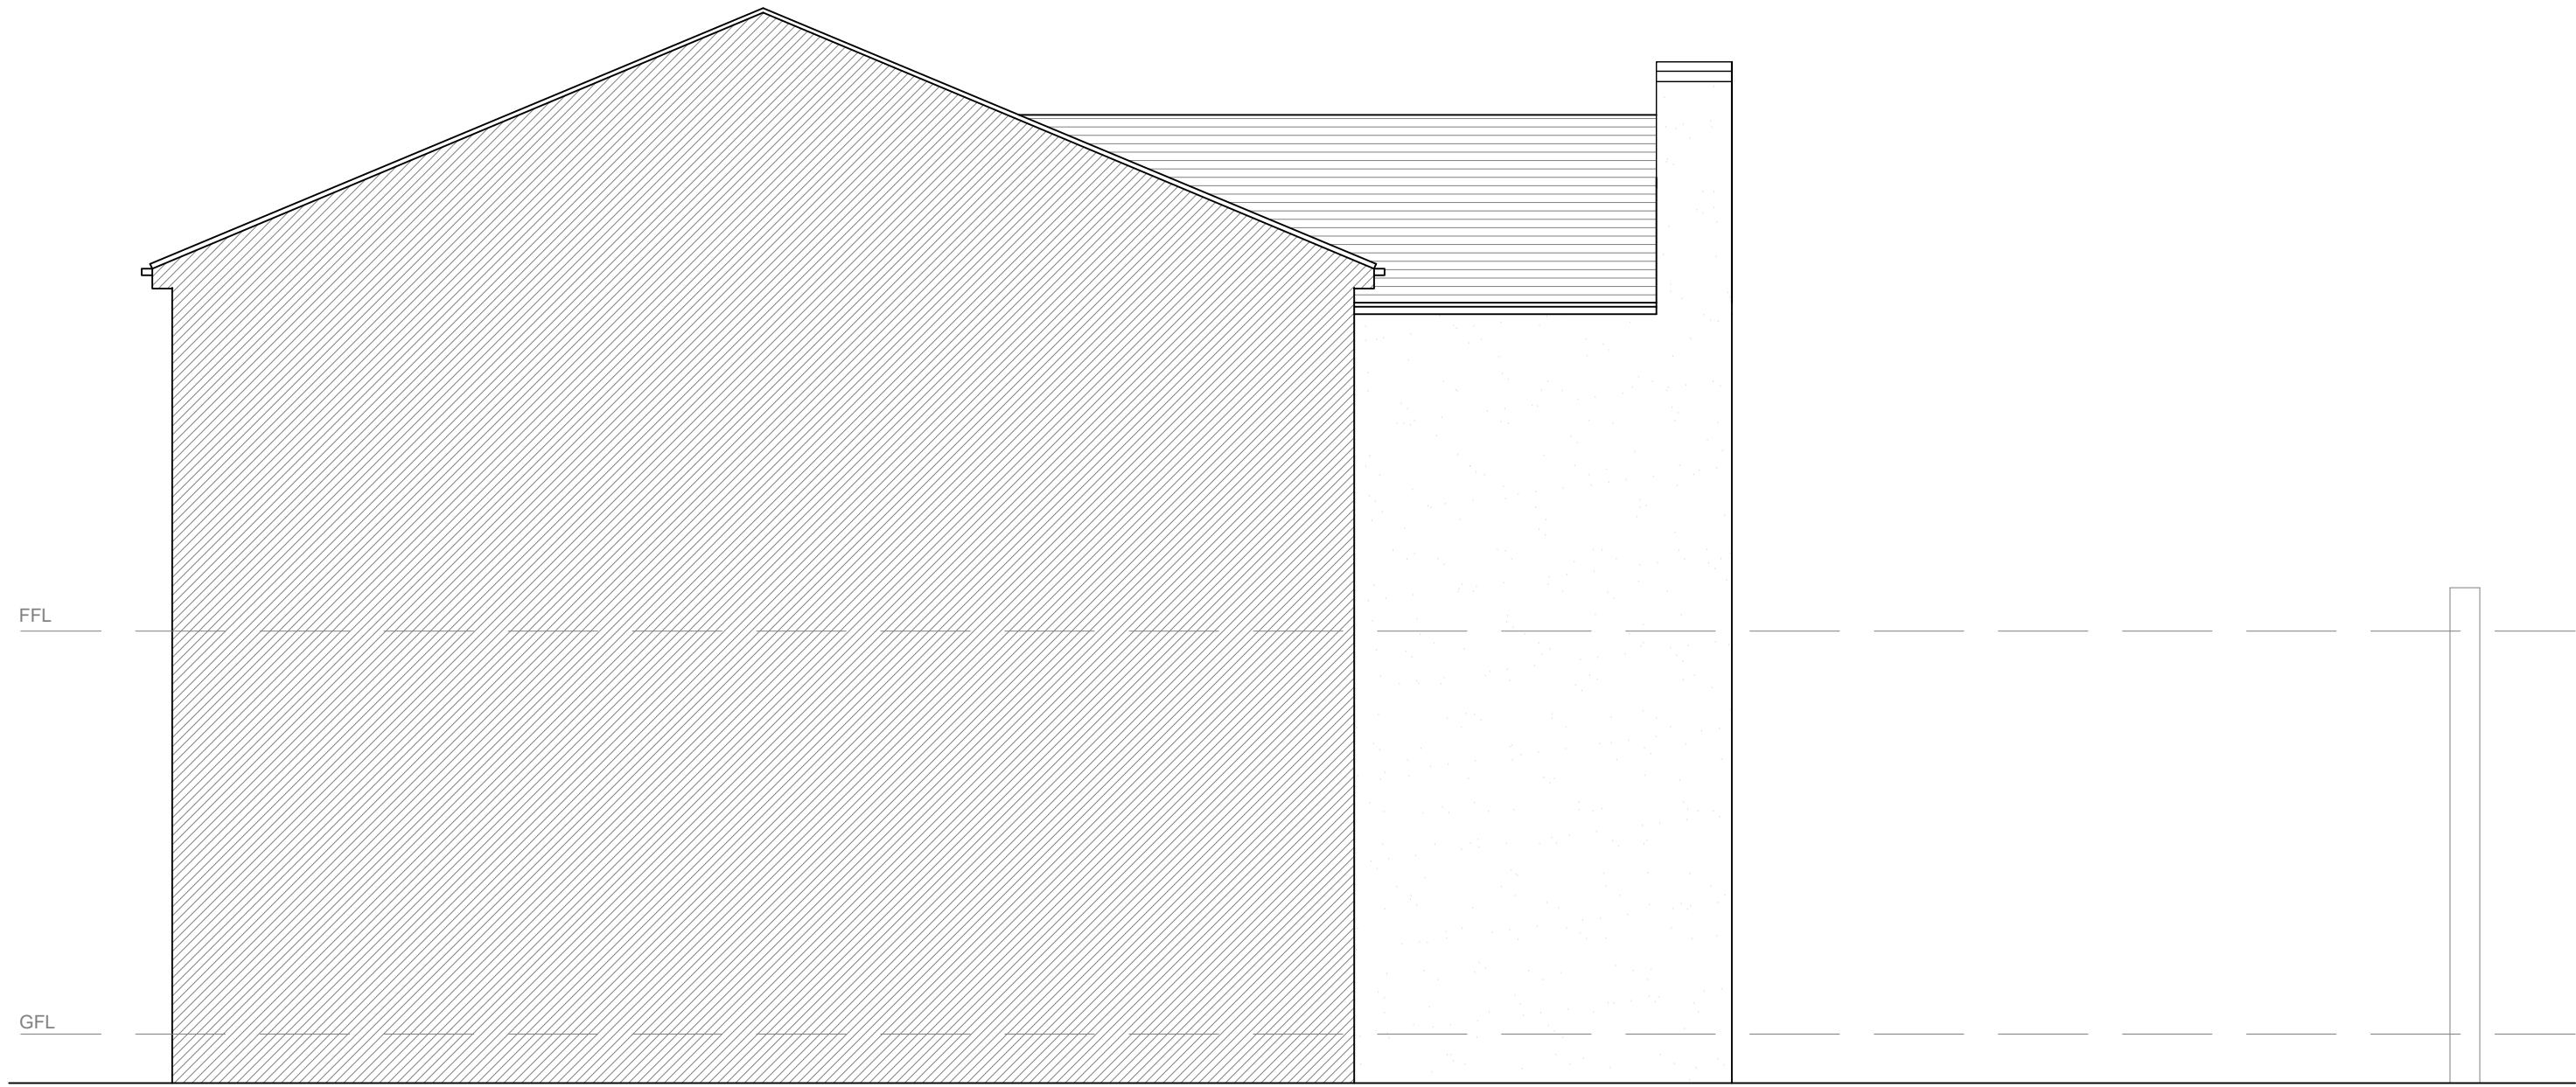

EXISTING SIDE ELEVATION



EXISTING REAR ELEVATION

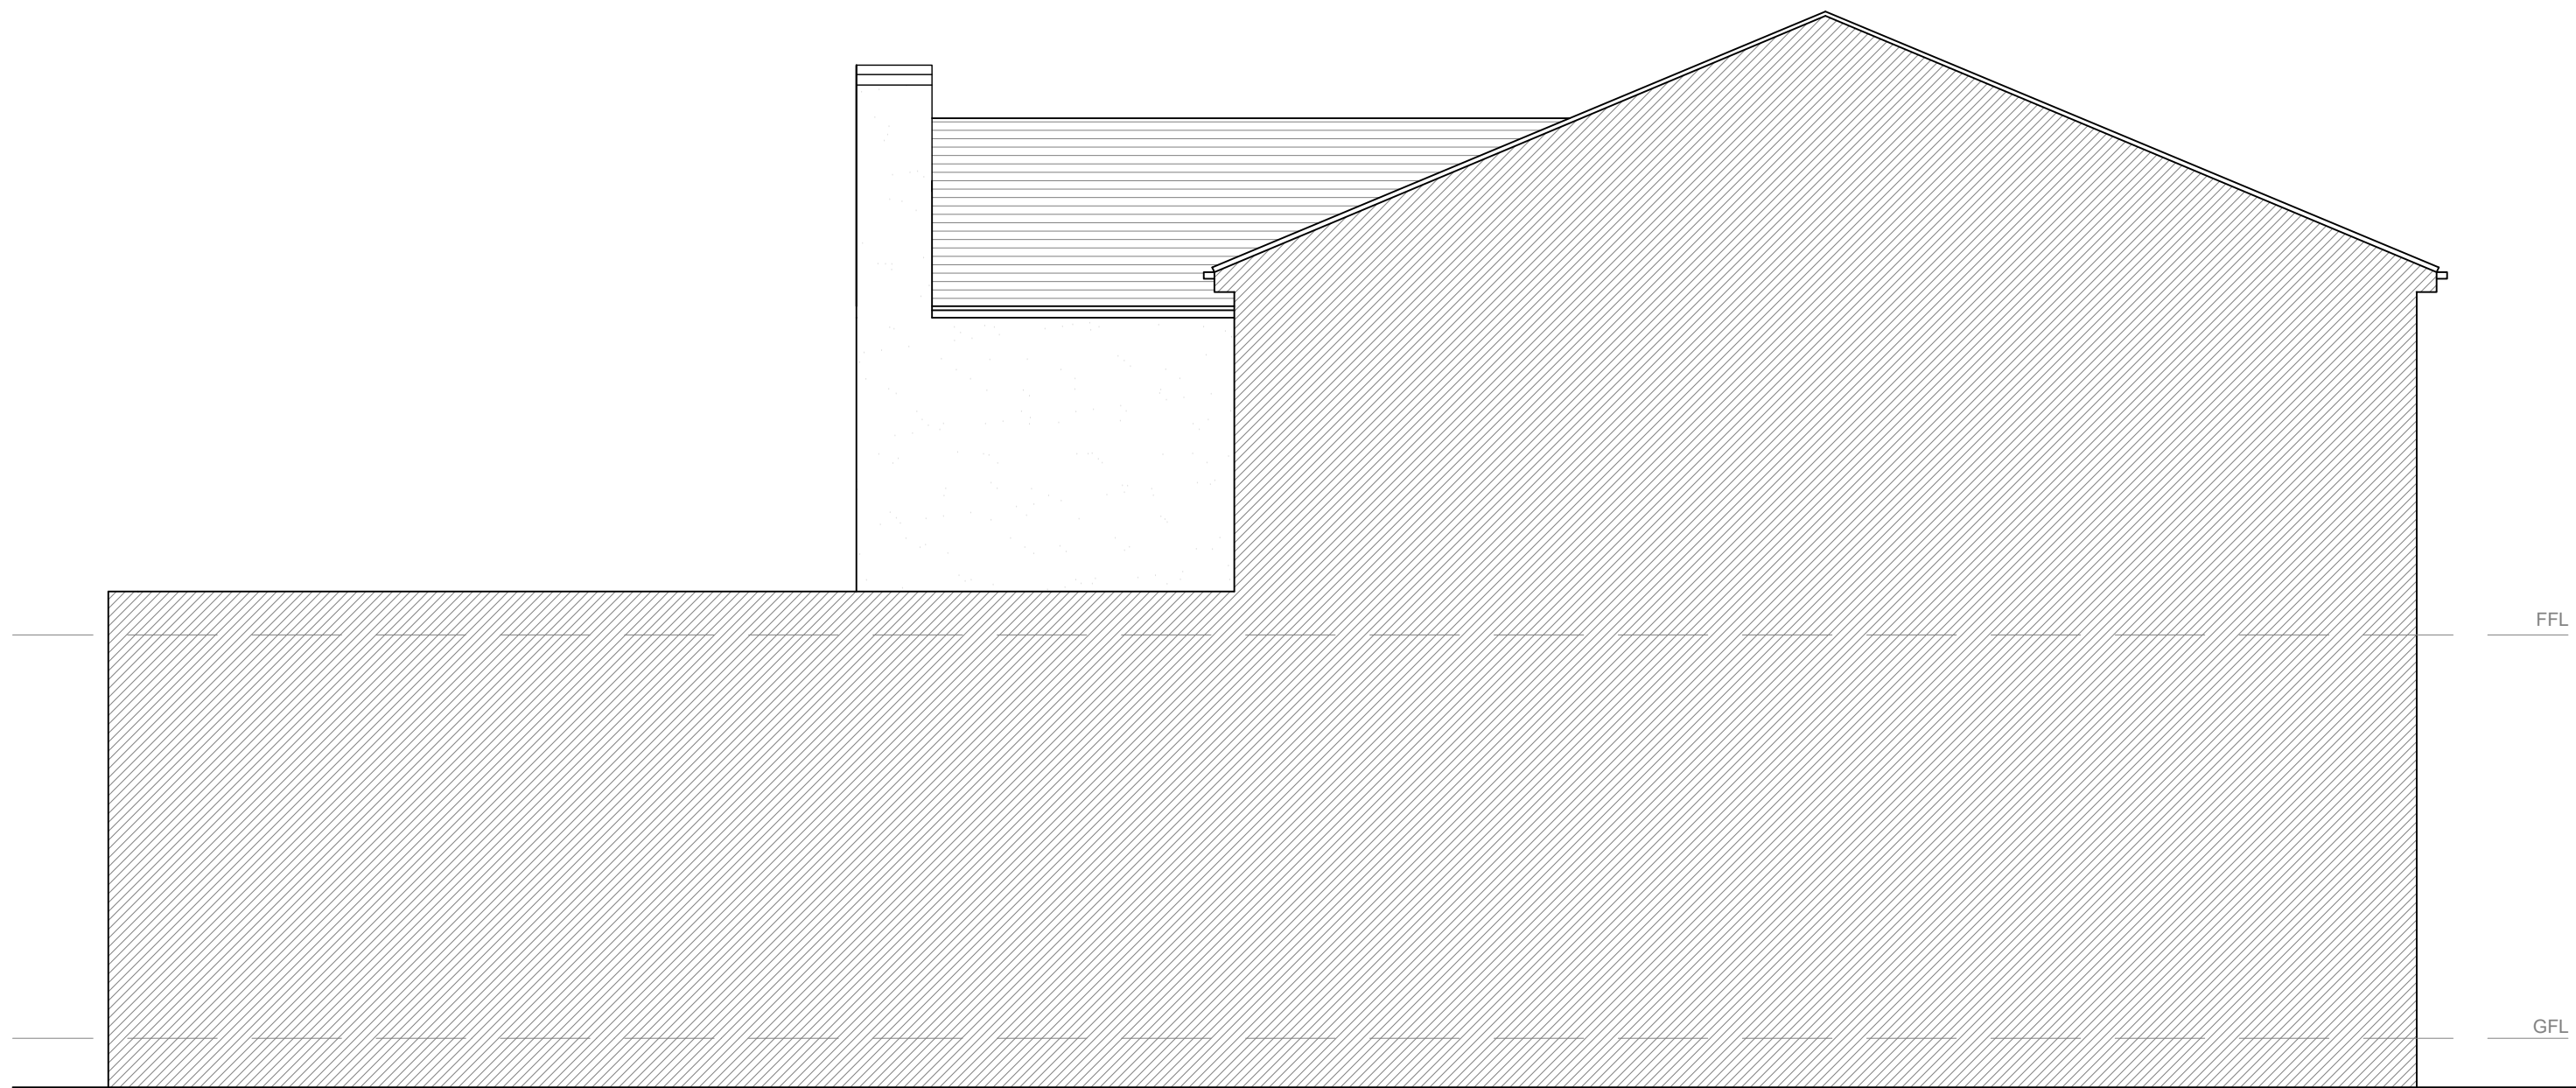


EXISTING SIDE ELEVATION


NOTES:

1. All dimensions to be checked on site.
2. Any discrepancies to be reported back to CR Design Services.


DRAWING NO	DATE	DRAWING	PROJECT
2028-03	22.09.22	EXISTING ELEVATIONS	122 BURY NEW ROAD WHITEFIELD MANCHESTER M45 6AD
DRAWN	SCALE		
JJ	1:50 @ A1		

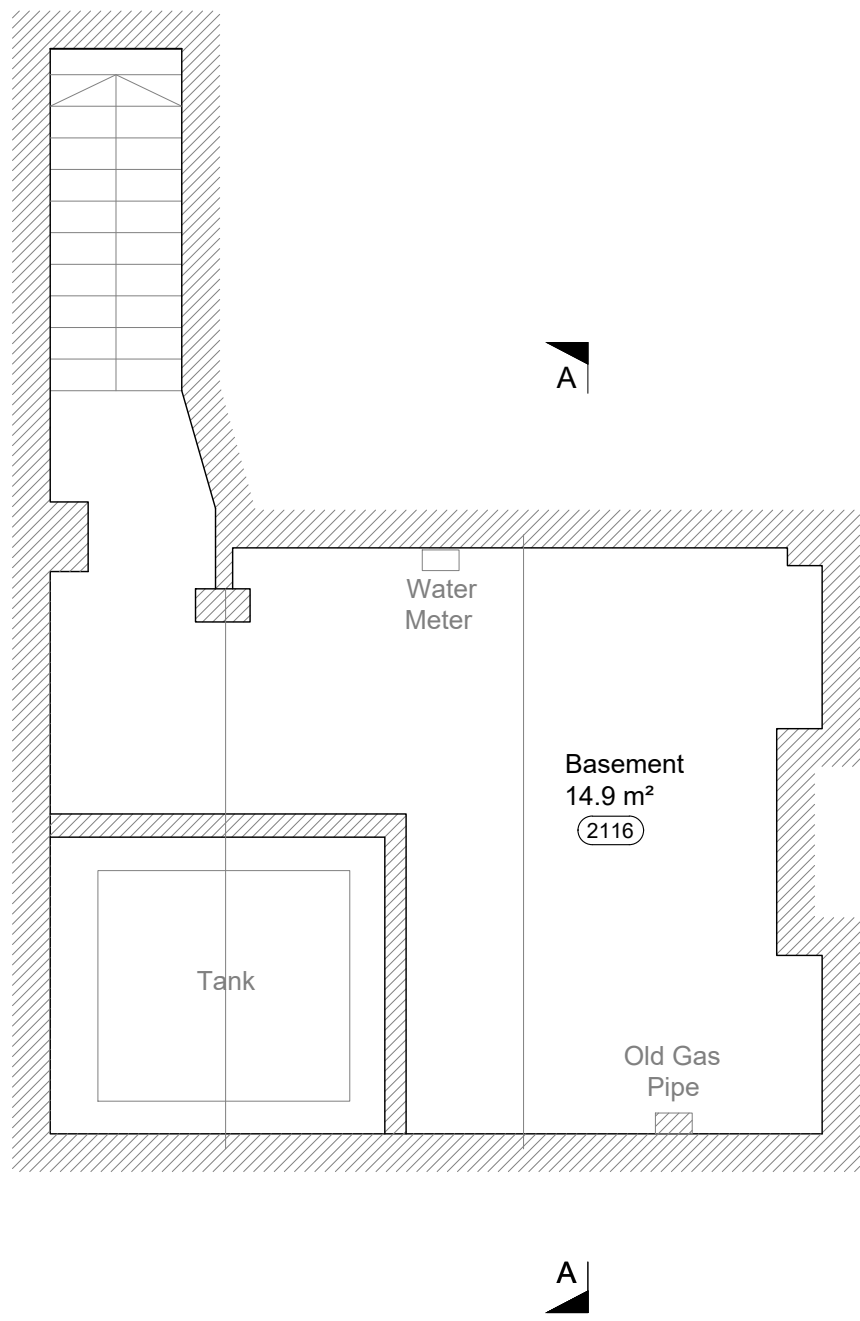


PROPOSED BASEMENT PLAN

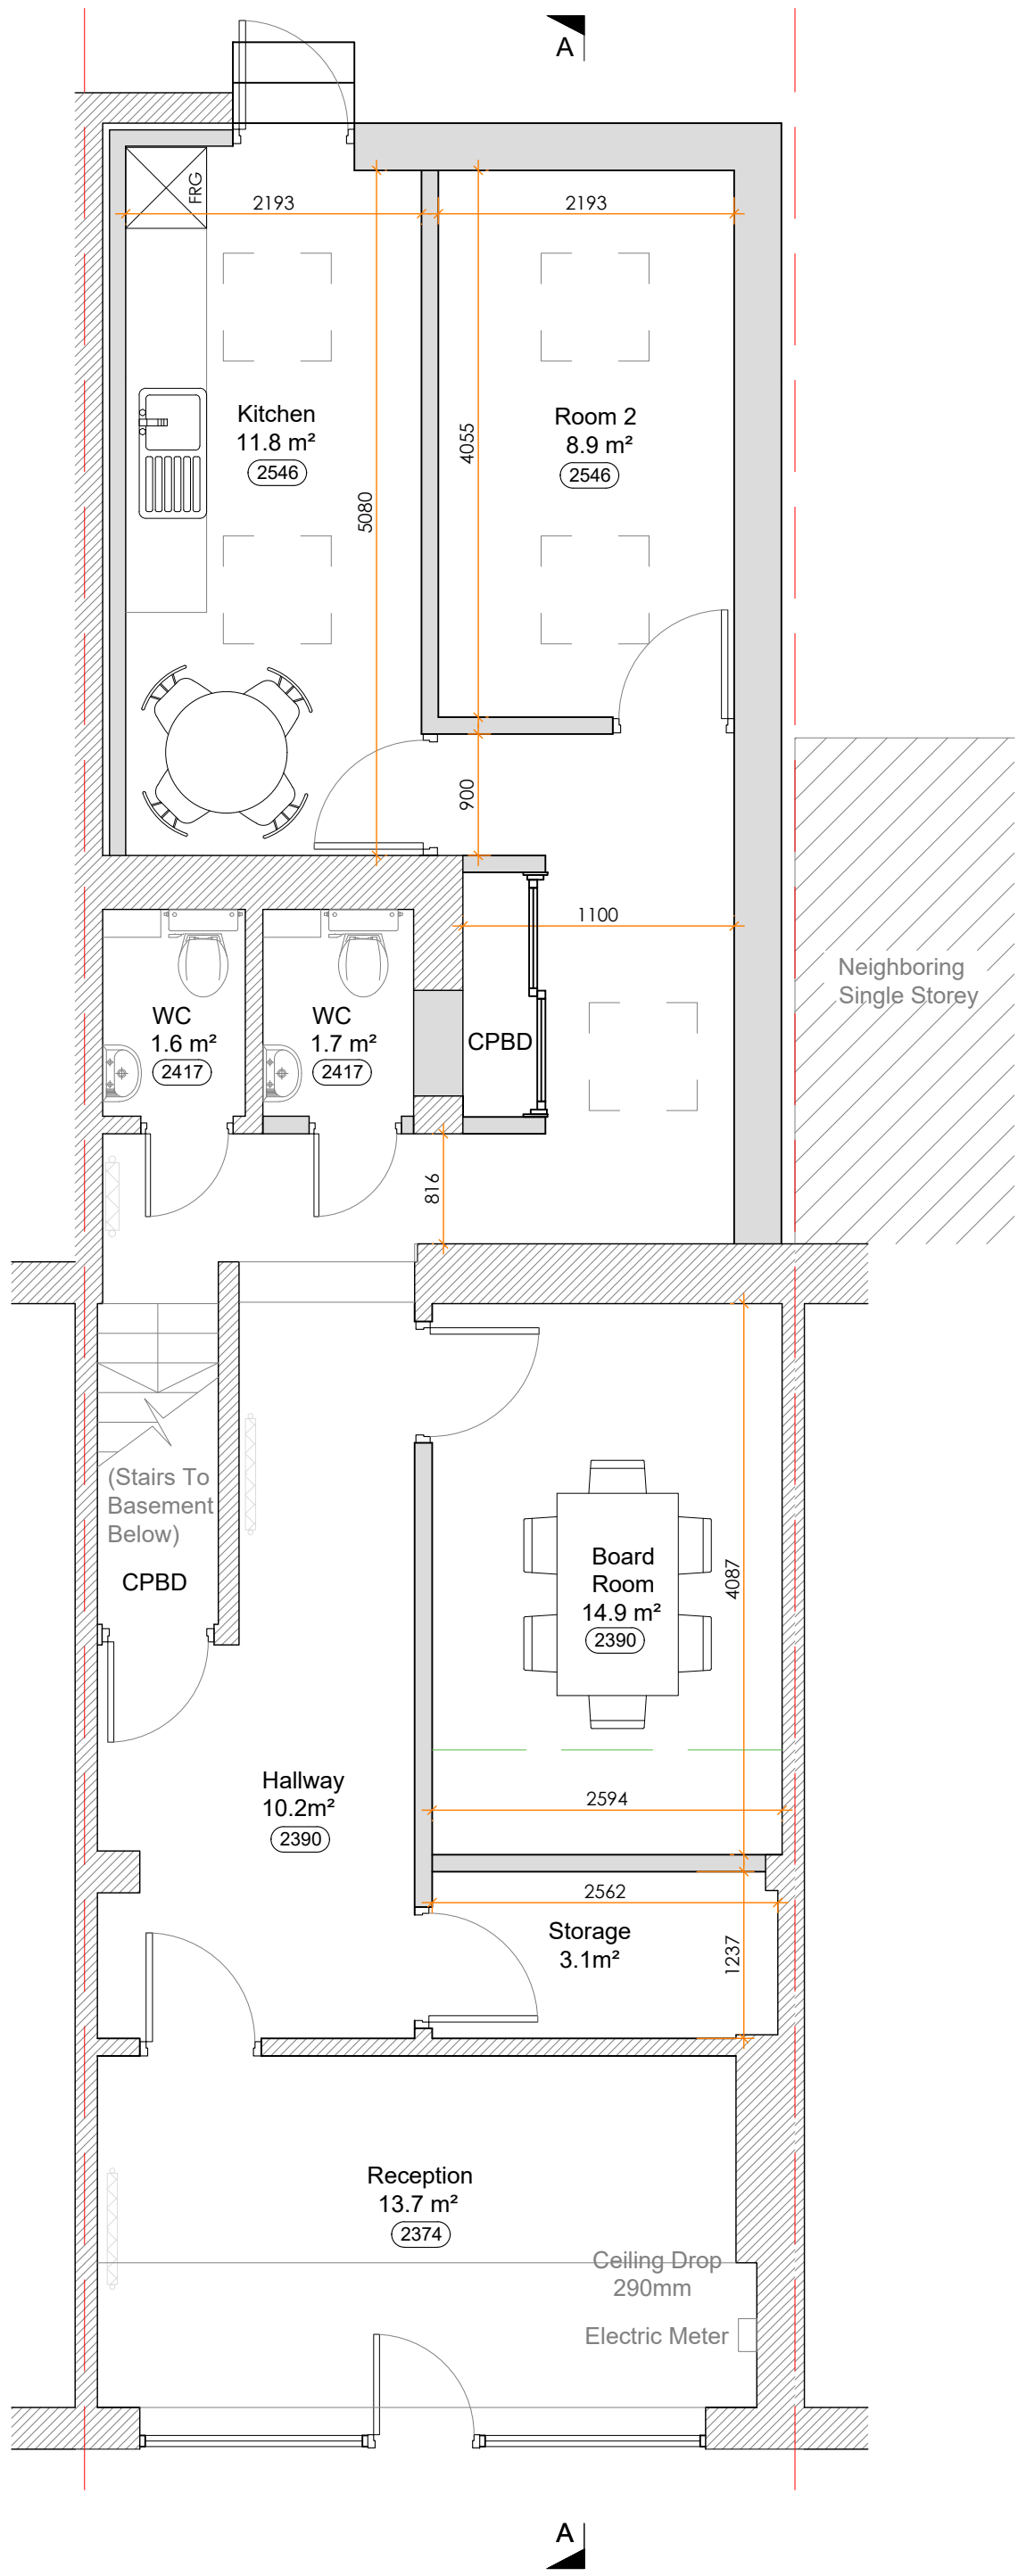

PROPOSED GROUND FLOOR PLAN

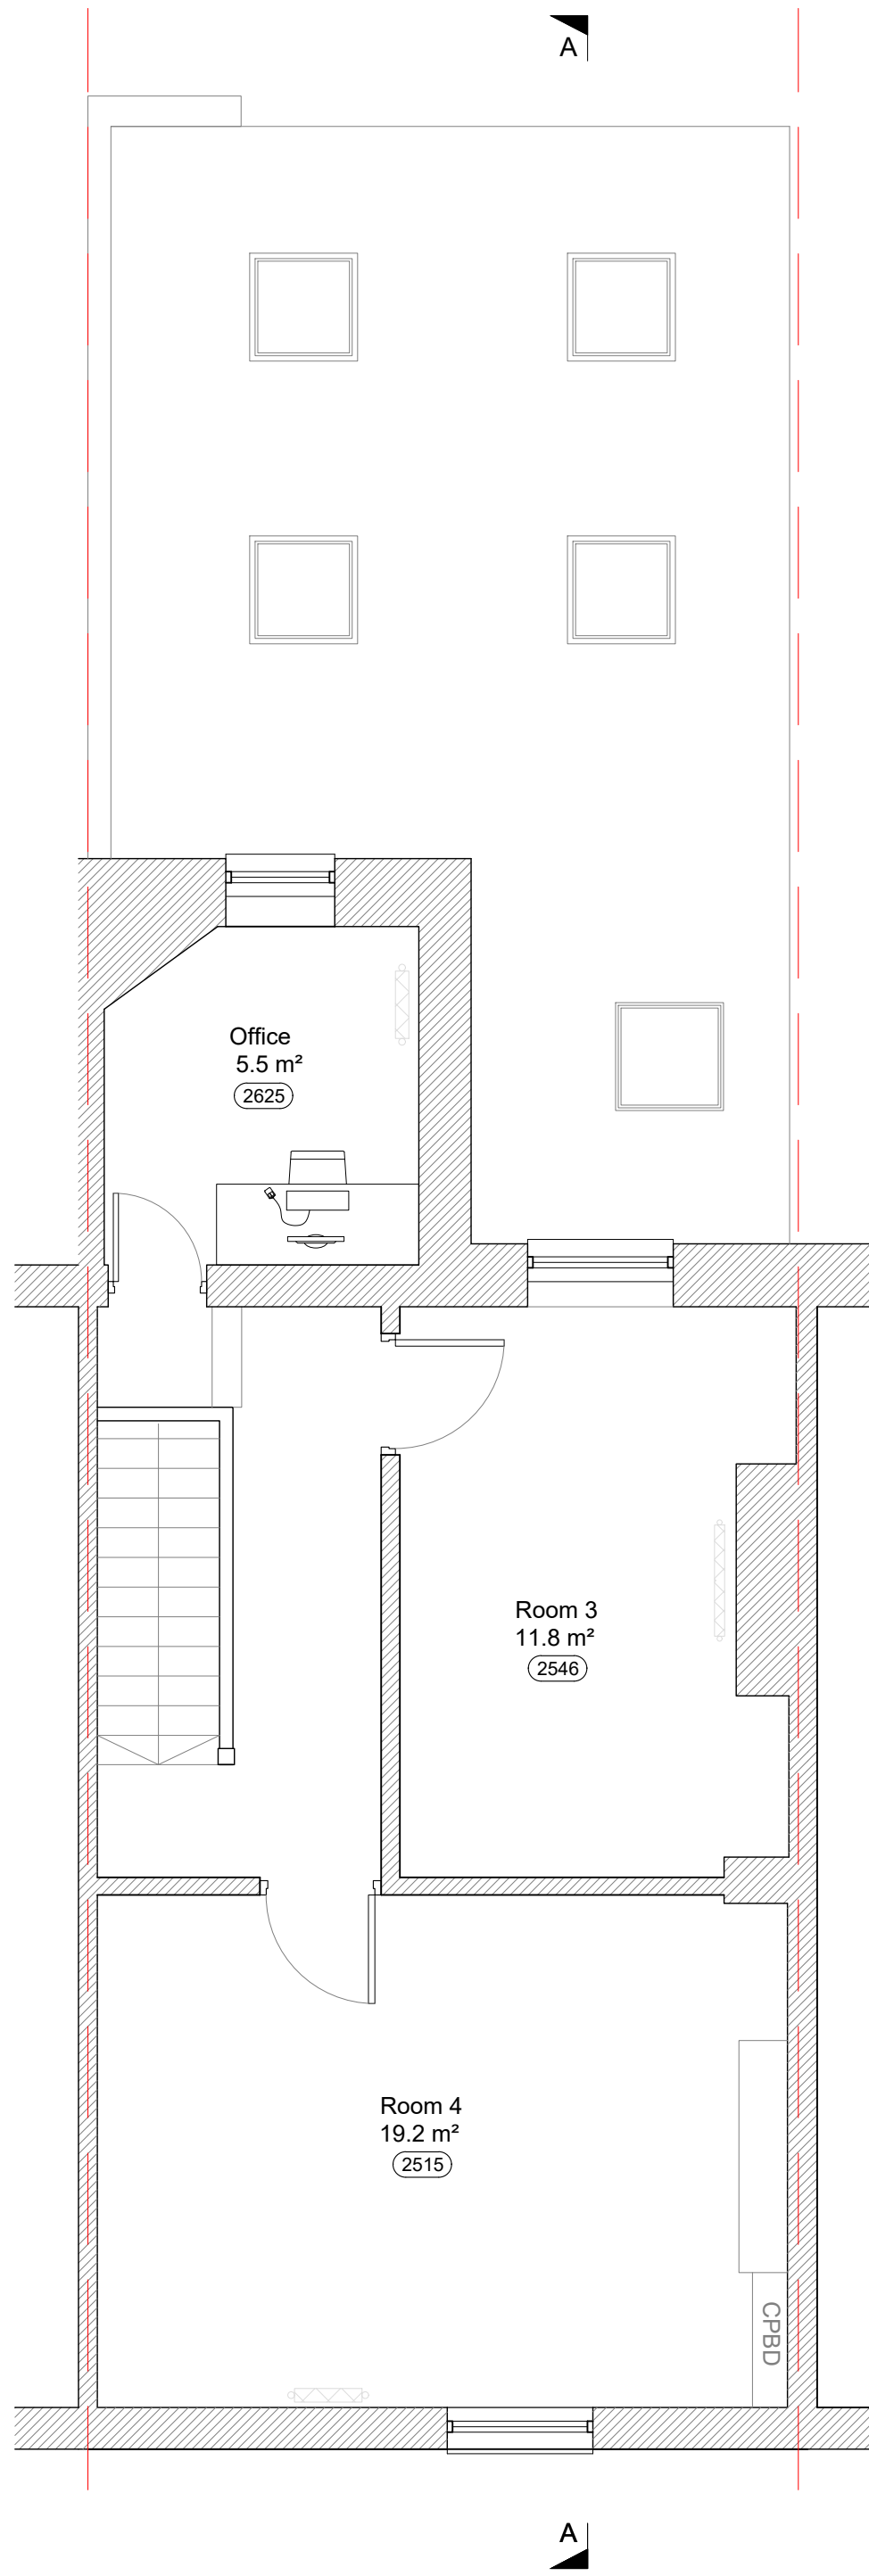


PROPOSED FIRST FLOOR PLAN

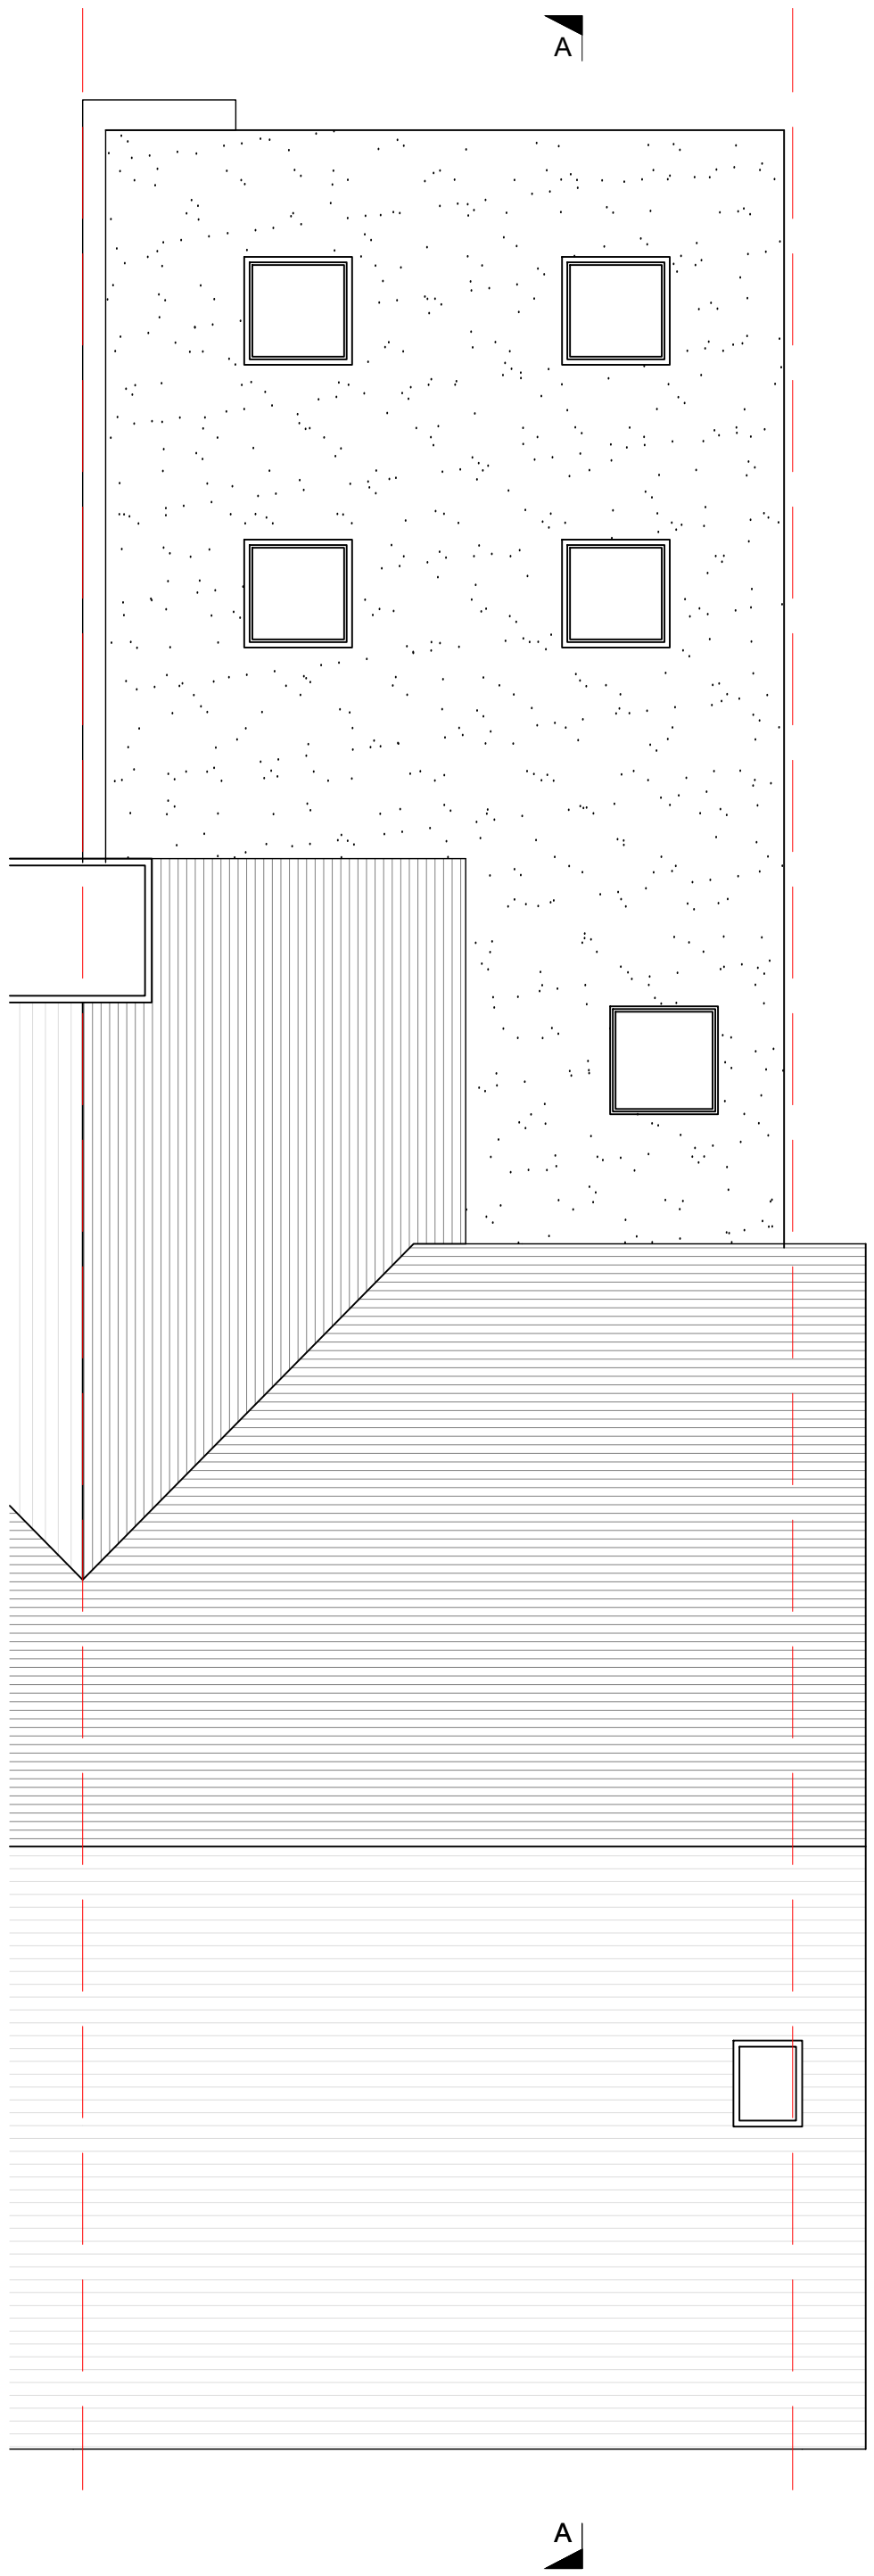

PROPOSED ROOF PLAN


- NOTES:
- 1. All dimensions to be checked on site.
 - 2. Any discrepancies to be reported back to CR Design Services.

DRAWING NO	DATE	DRAWING	PROJECT
2028-04	22.09.22	PROPOSED PLANS	122 BURY NEW ROAD WHITEFIELD MANCHESTER M45 6AD
DRAWN	SCALE		
JJ	1:50 @ A1		

 




PROPOSED FRONT ELEVATION

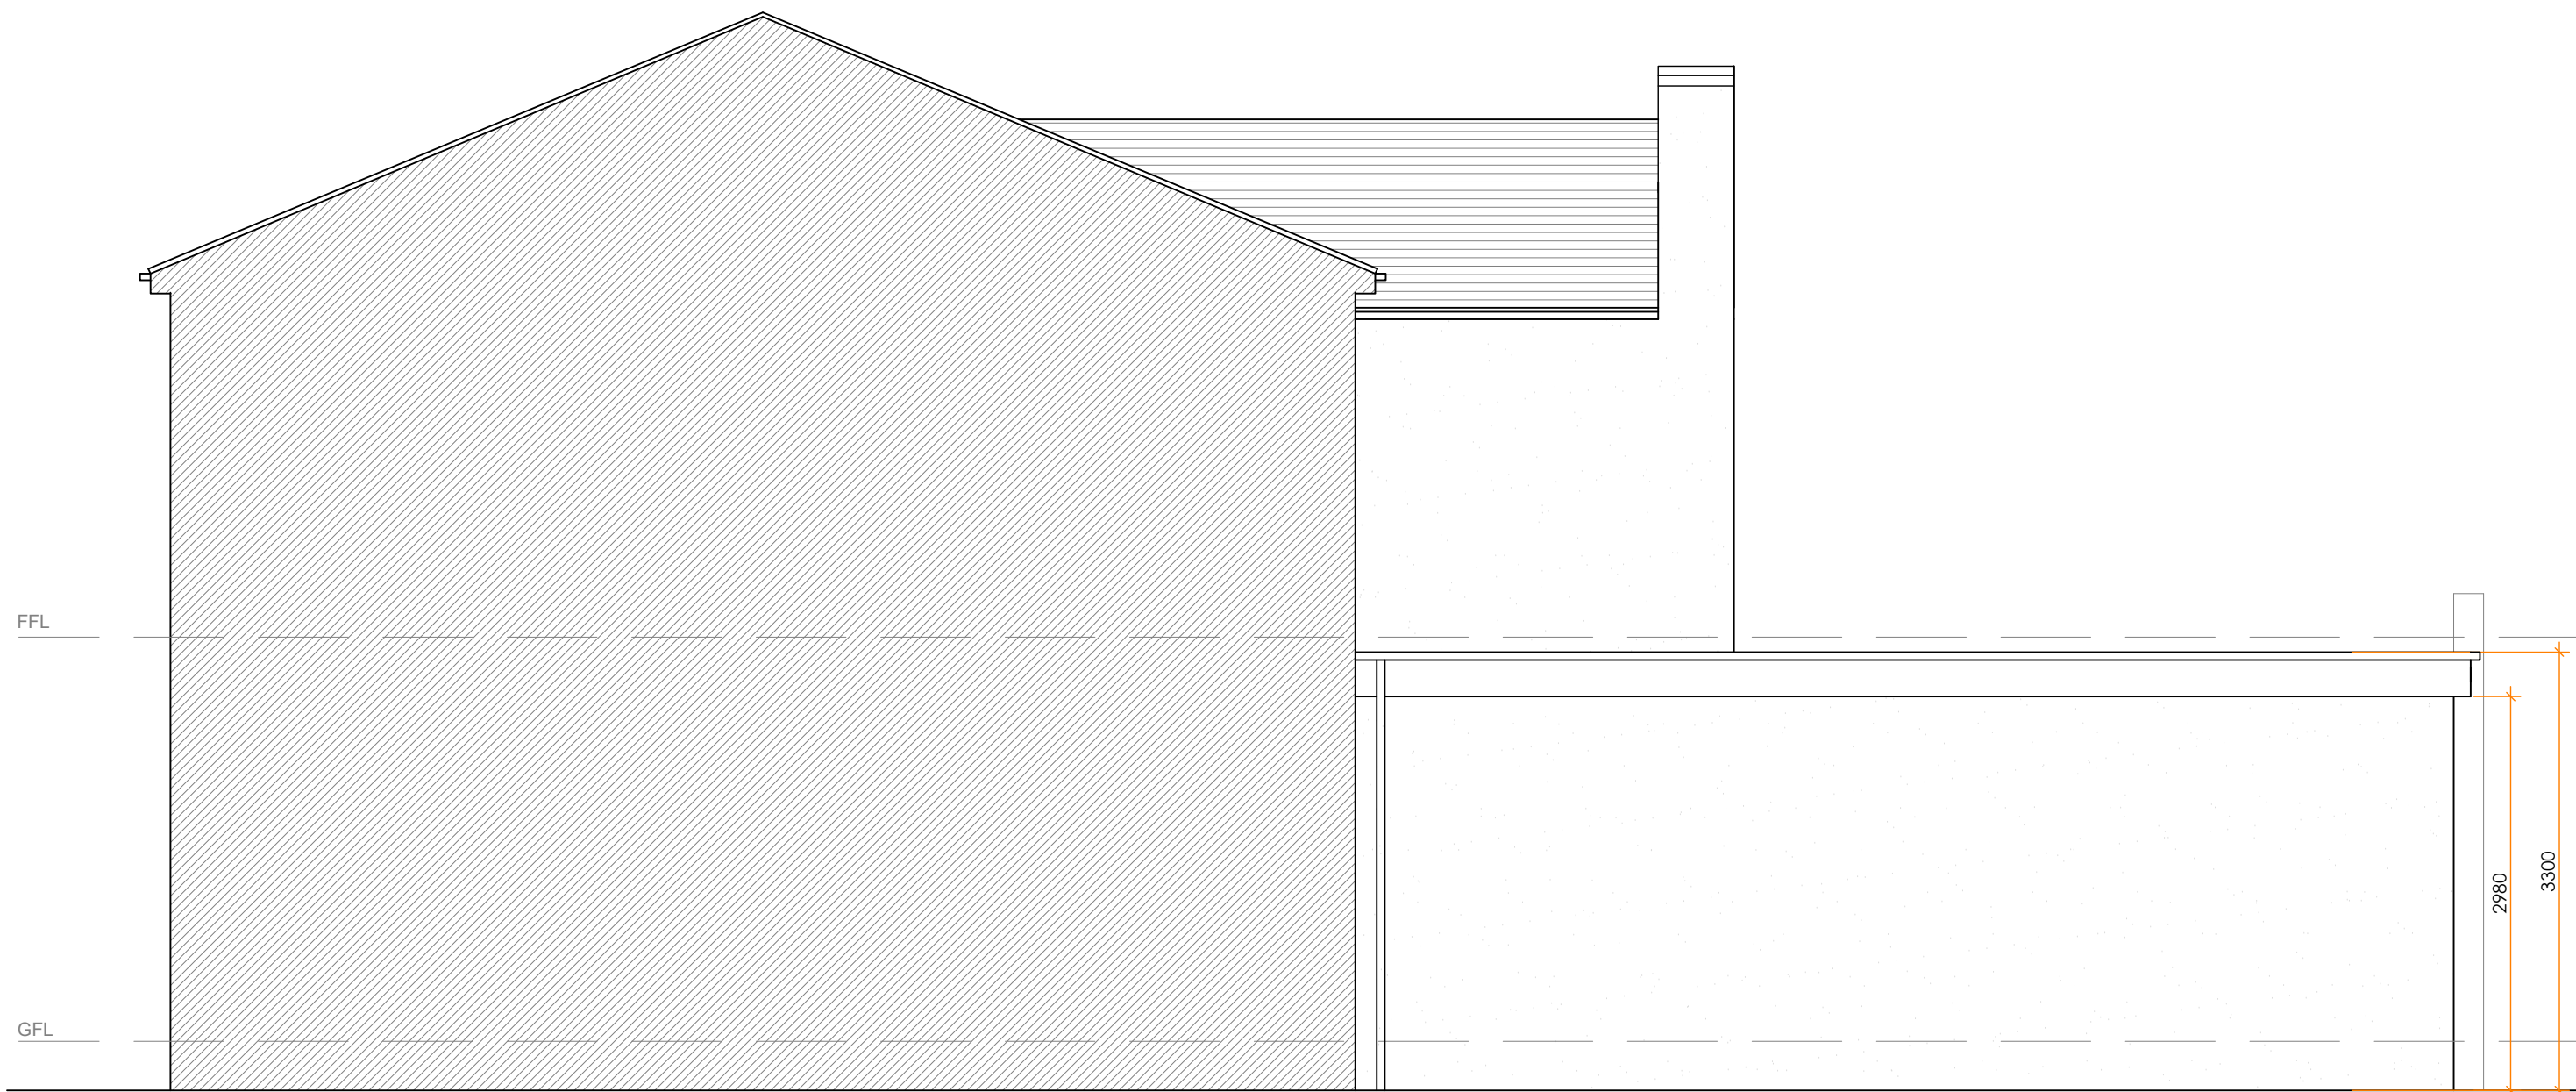

PROPOSED SIDE ELEVATION



PROPOSED REAR ELEVATION

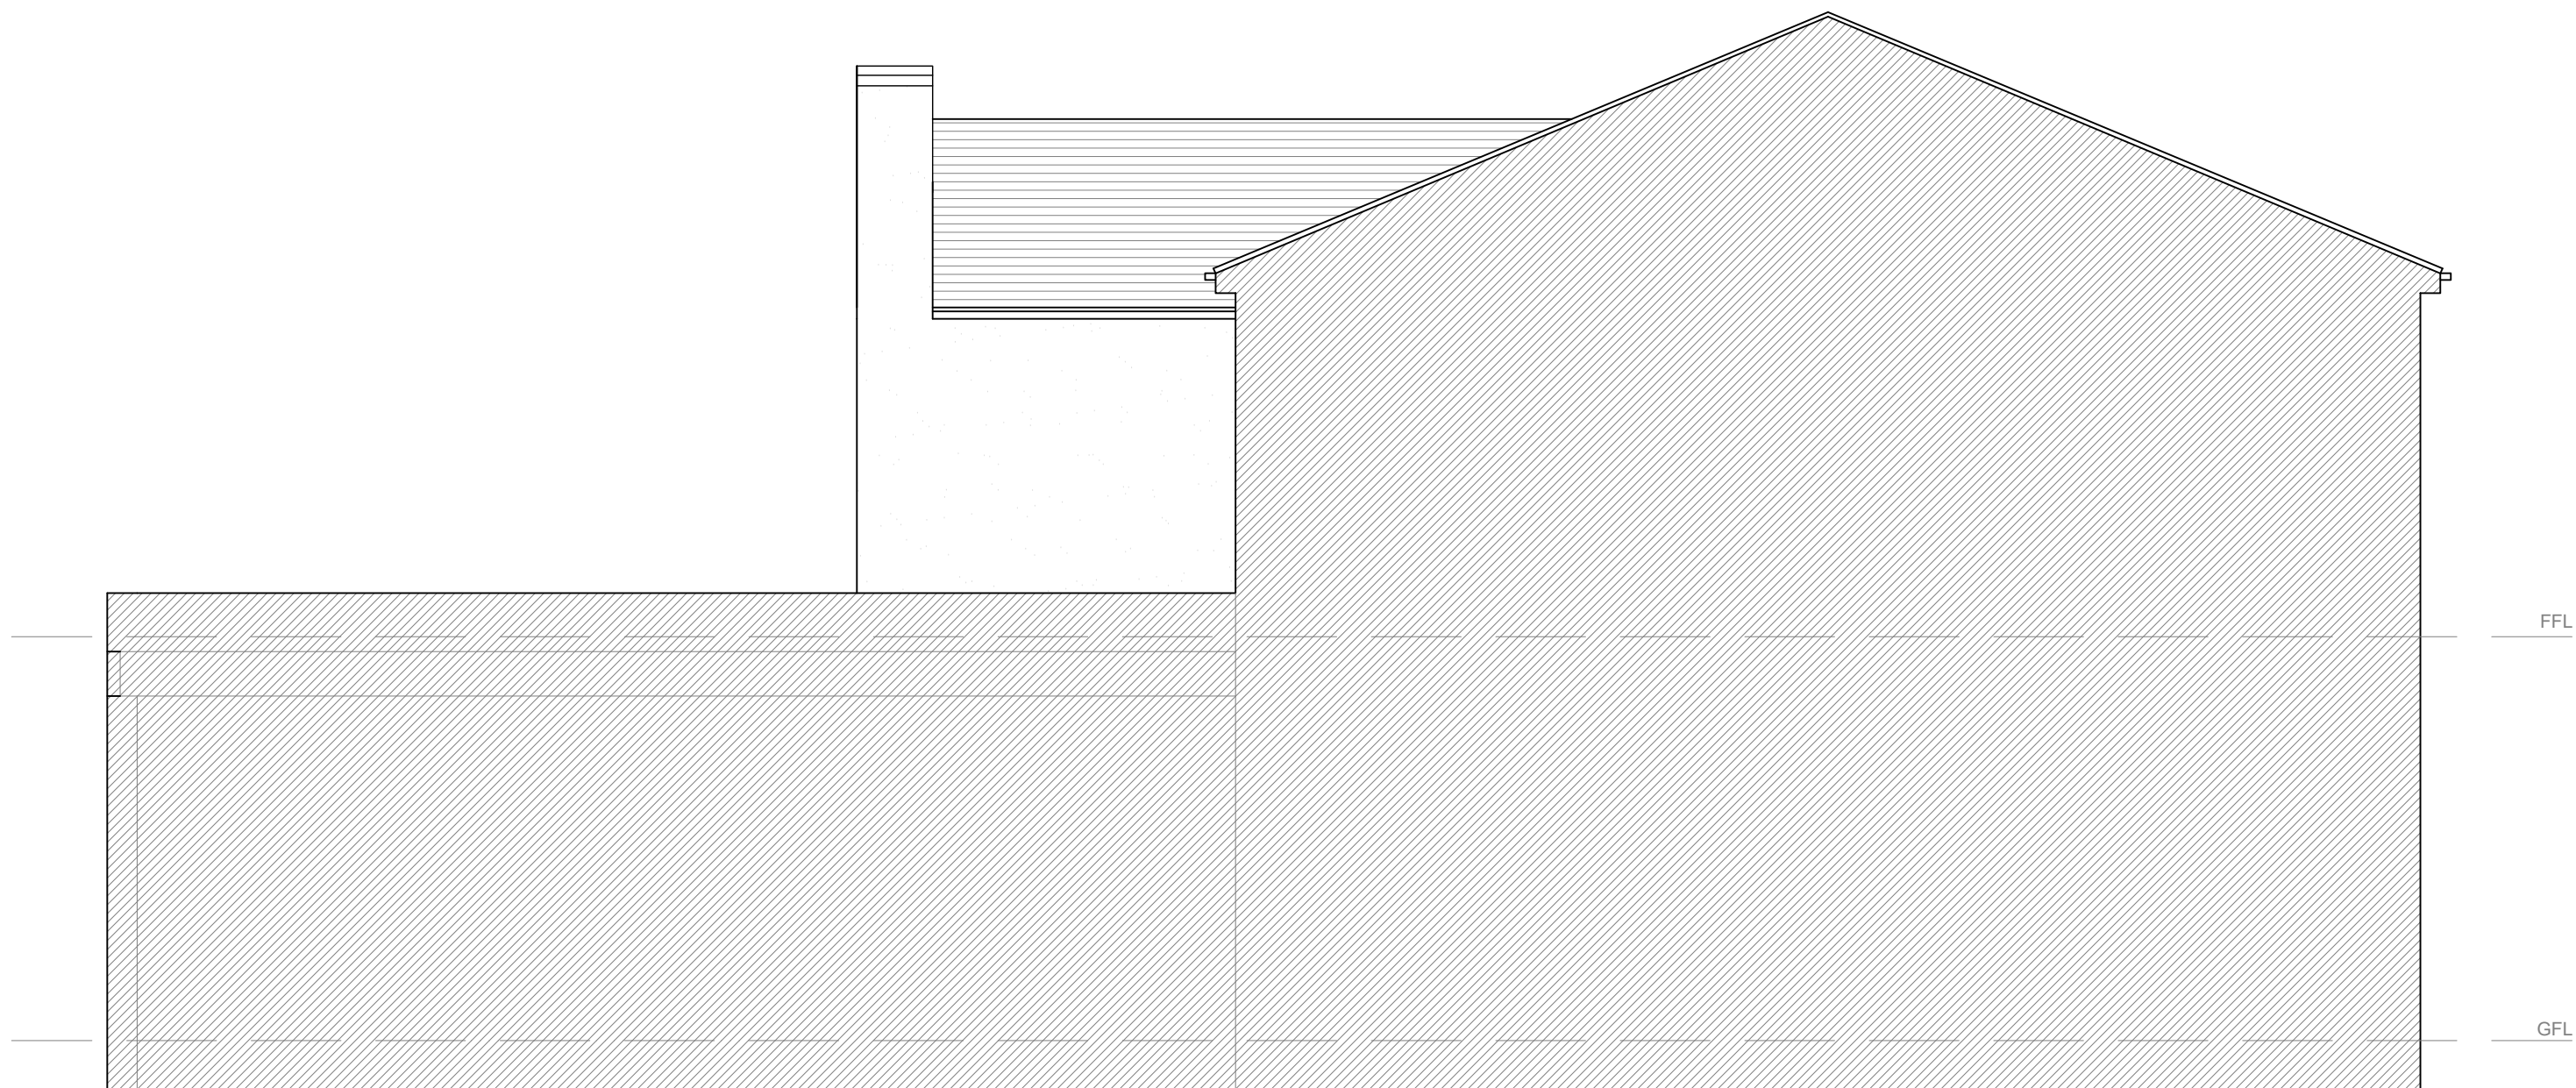

PROPOSED SIDE ELEVATION

05 PROPOSED ELEVATIONS
SCALE 1:50 @ A1


CRDesignServices

Salvus House, Aykley Heads,
Durham, DH1 5TS
sales@crdesignservices.co.uk
www.crdesignservices.co.uk
Tel: 0191 645 6000

- NOTES:
- 1. All dimensions to be checked on site.
 - 2. Any discrepancies to be reported back to CR Design Services.


Rev.	Date	Description
------	------	-------------

DRAWING NO	DATE	DRAWING	PROJECT
2028-05	22.09.22	PROPOSED ELEVATIONS	122 BURY NEW ROAD WHITEFIELD MANCHESTER M45 6AD
DRAWN	SCALE		
JJ	1:50 @ A1		

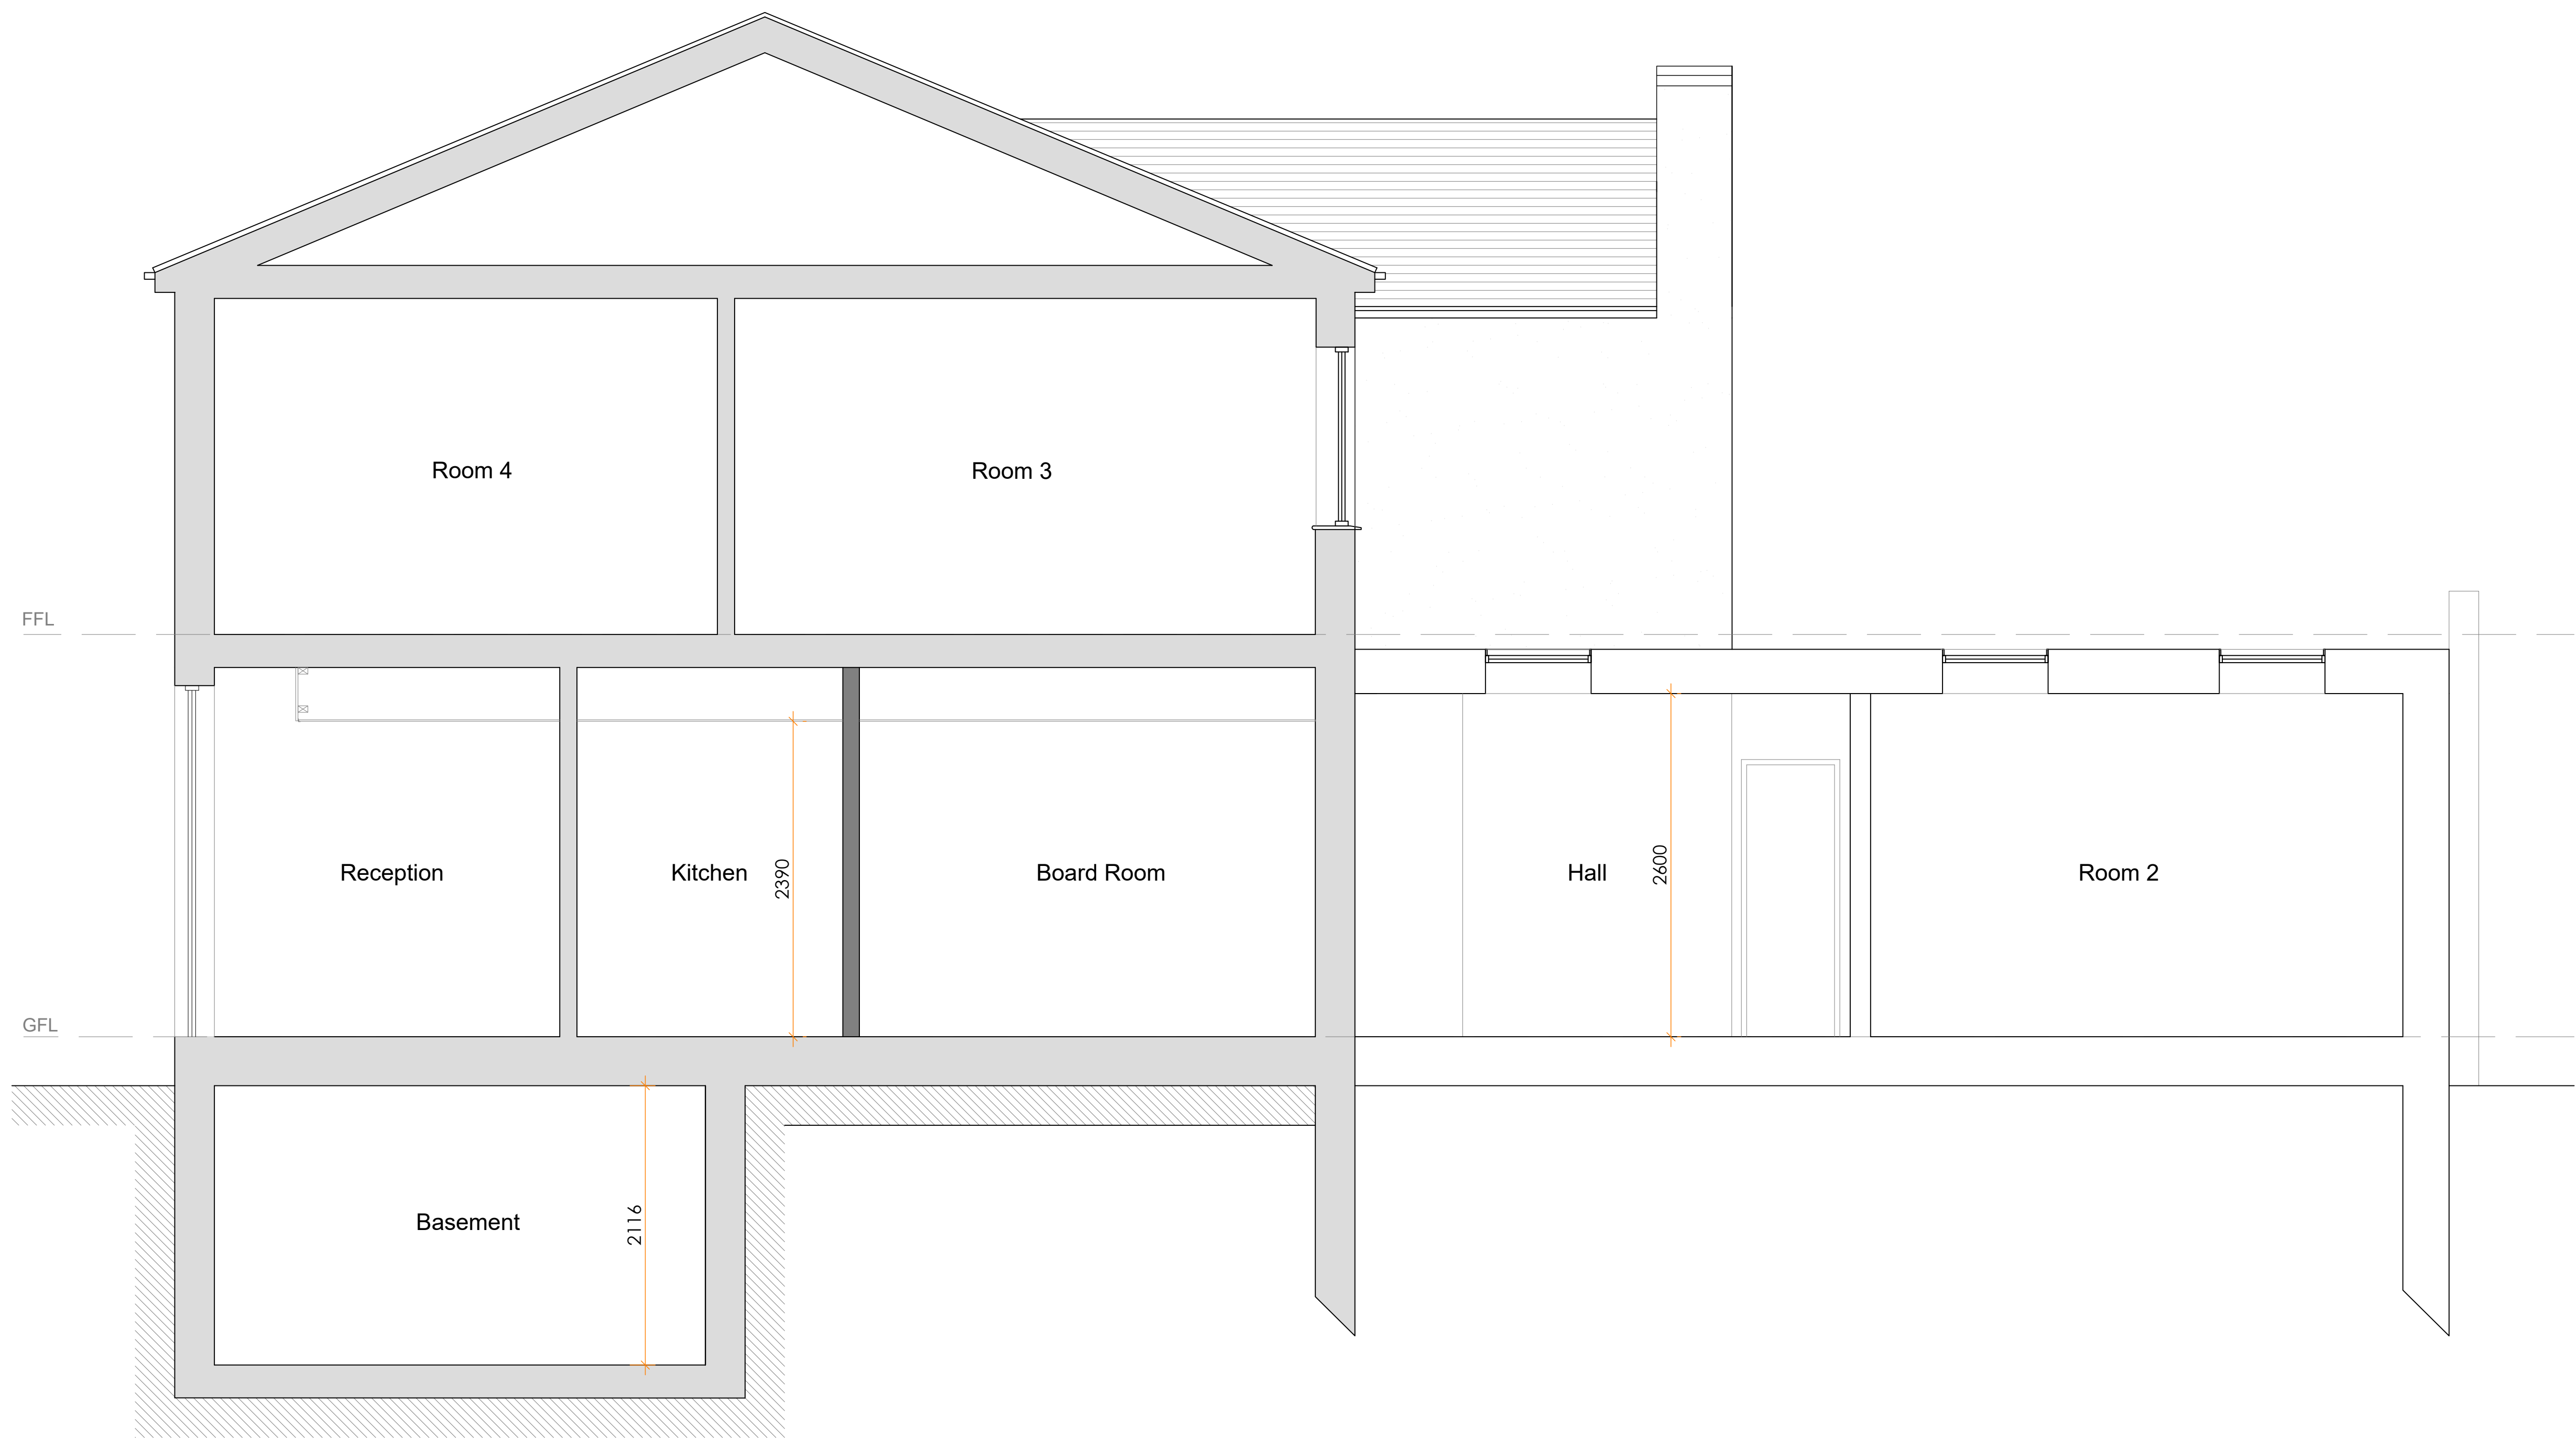

SECTION A - A

06 PROPOSED SECTION
SCALE 1:25 @ A1

 

NOTES:

1. All dimensions to be checked on site.
2. Any discrepancies to be reported back to CR Design Services.

DRAWING NO	DATE	DRAWING	PROJECT
2028-06	22.09.22	PROPOSED SECTION	122 BURY NEW ROAD WHITEFIELD MANCHESTER M45 6AD
DRAWN	SCALE		
JJ	1:25@ A1		




SITE LOCATION
Scale 1:1250



SITE LOCATION
Scale 1:500



BLOCK PLAN (SHOWING PROPOSED)
Scale 1:200

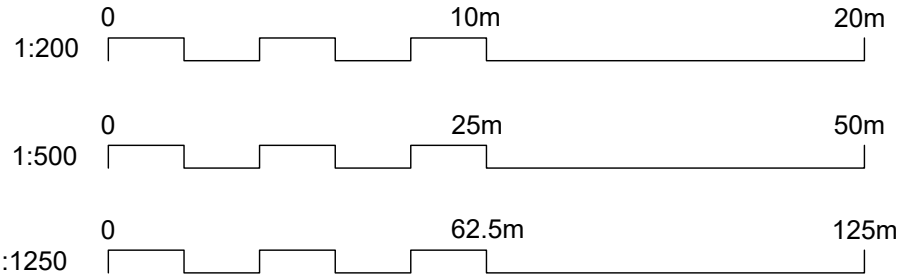

07 EXISTING SITE LOCATION AND BLOCK PLAN
SCALE AS SHOWN @ A1



Salvus House, Aykley Heads,
Durham, DH1 5TS
sales@crdesignservices.co.uk
www.crdesignservices.co.uk
Tel: 0191 645 6000

NOTES:

1. All dimensions to be checked on site.
2. Any discrepancies to be reported back to CR Design Services.

Rev. Date Description

DRAWING NO

2028-01

DRAWN

JJ

DATE

20.03.23

SCALE

1:50 @ A1

DRAWING

EXISTING PLANS

PROJECT

122 BURY NEW ROAD
WHITEFIELD
MANCHESTER
M45 6AD