




Existing and Proposed Ground , First & Attic Floors

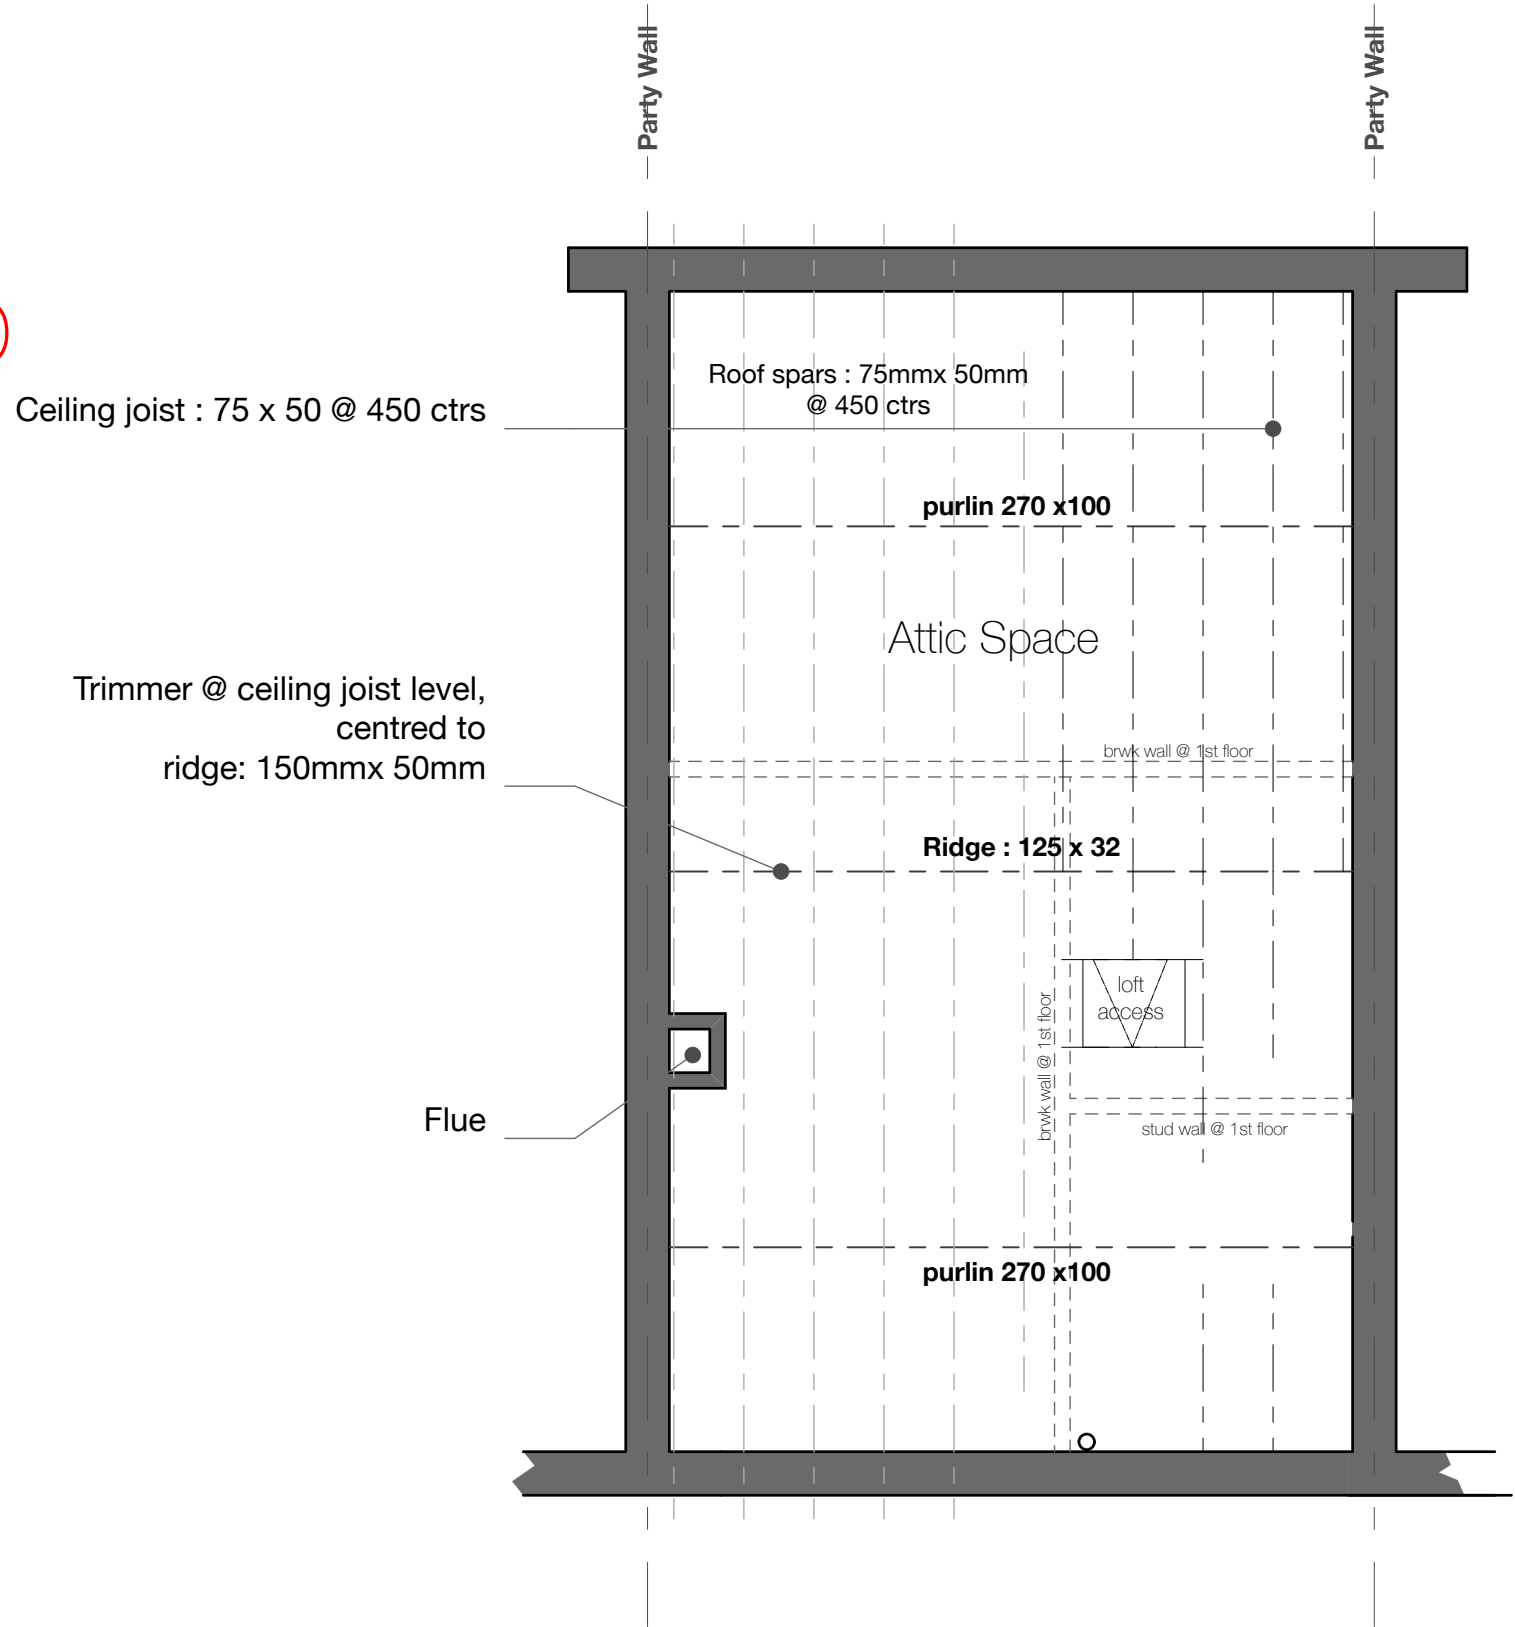


Existing Attic

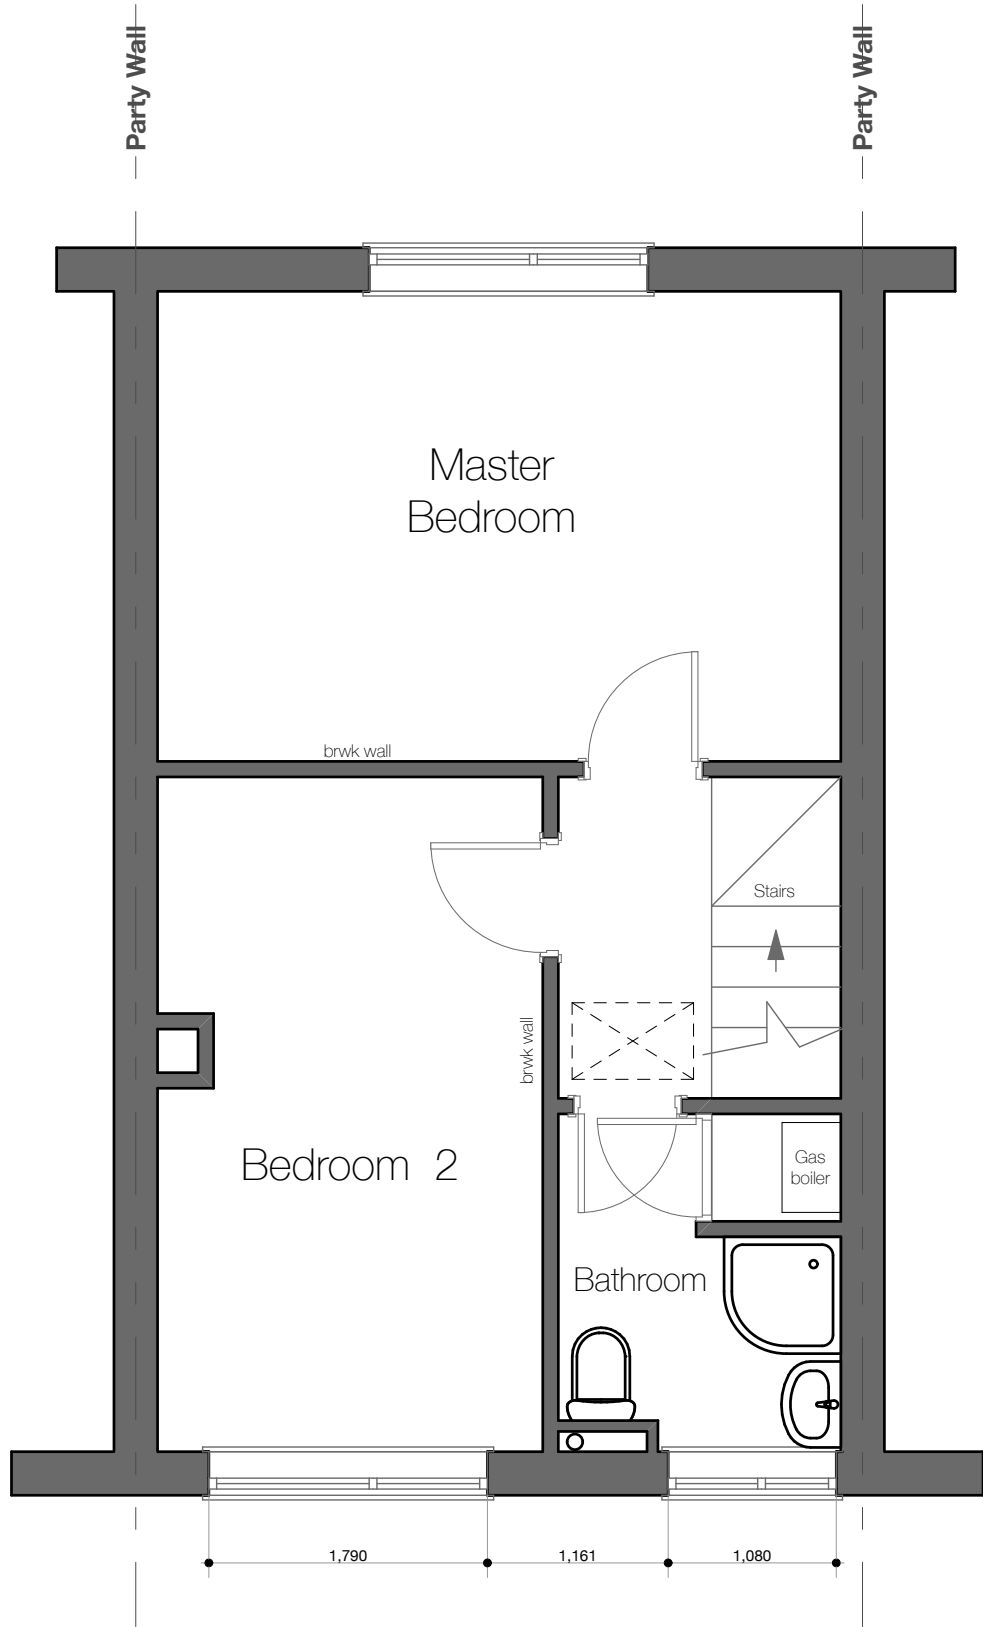


Existing First

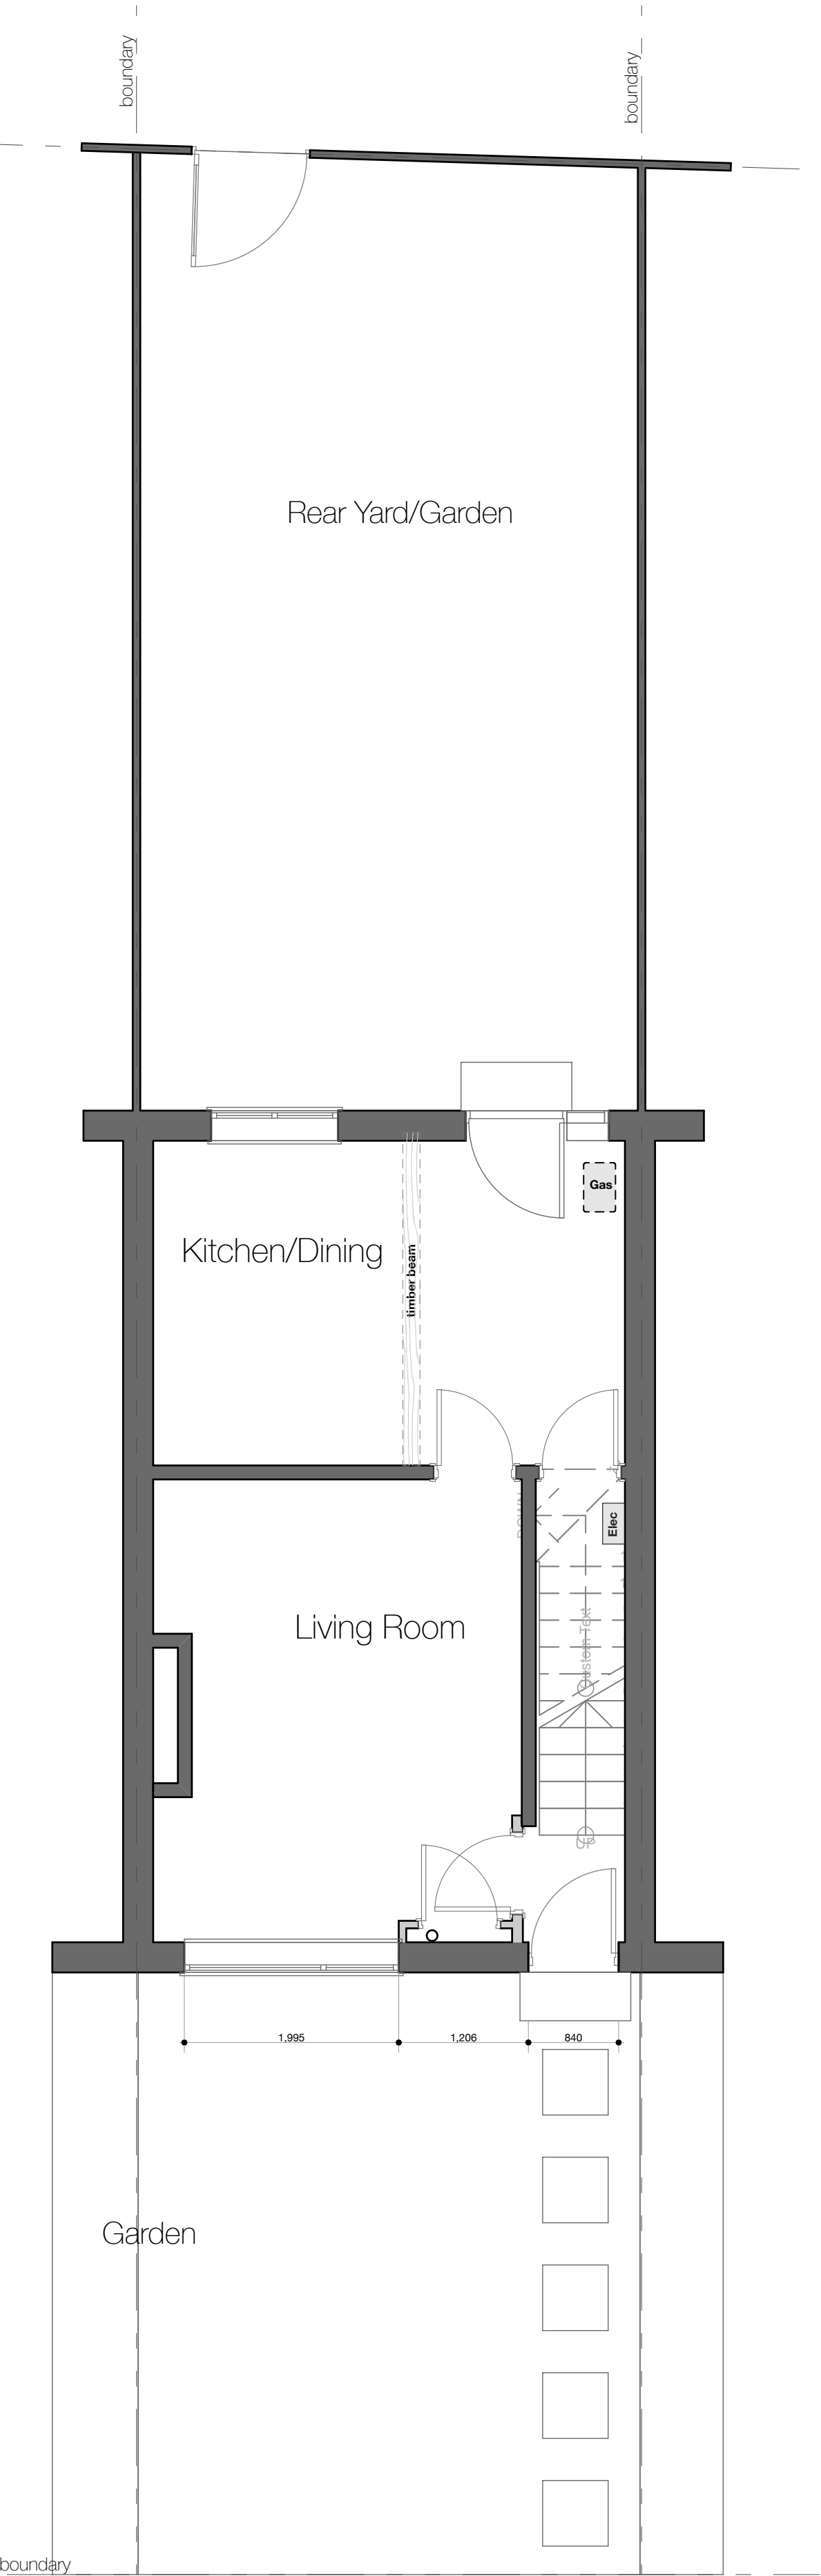

Existing Ground

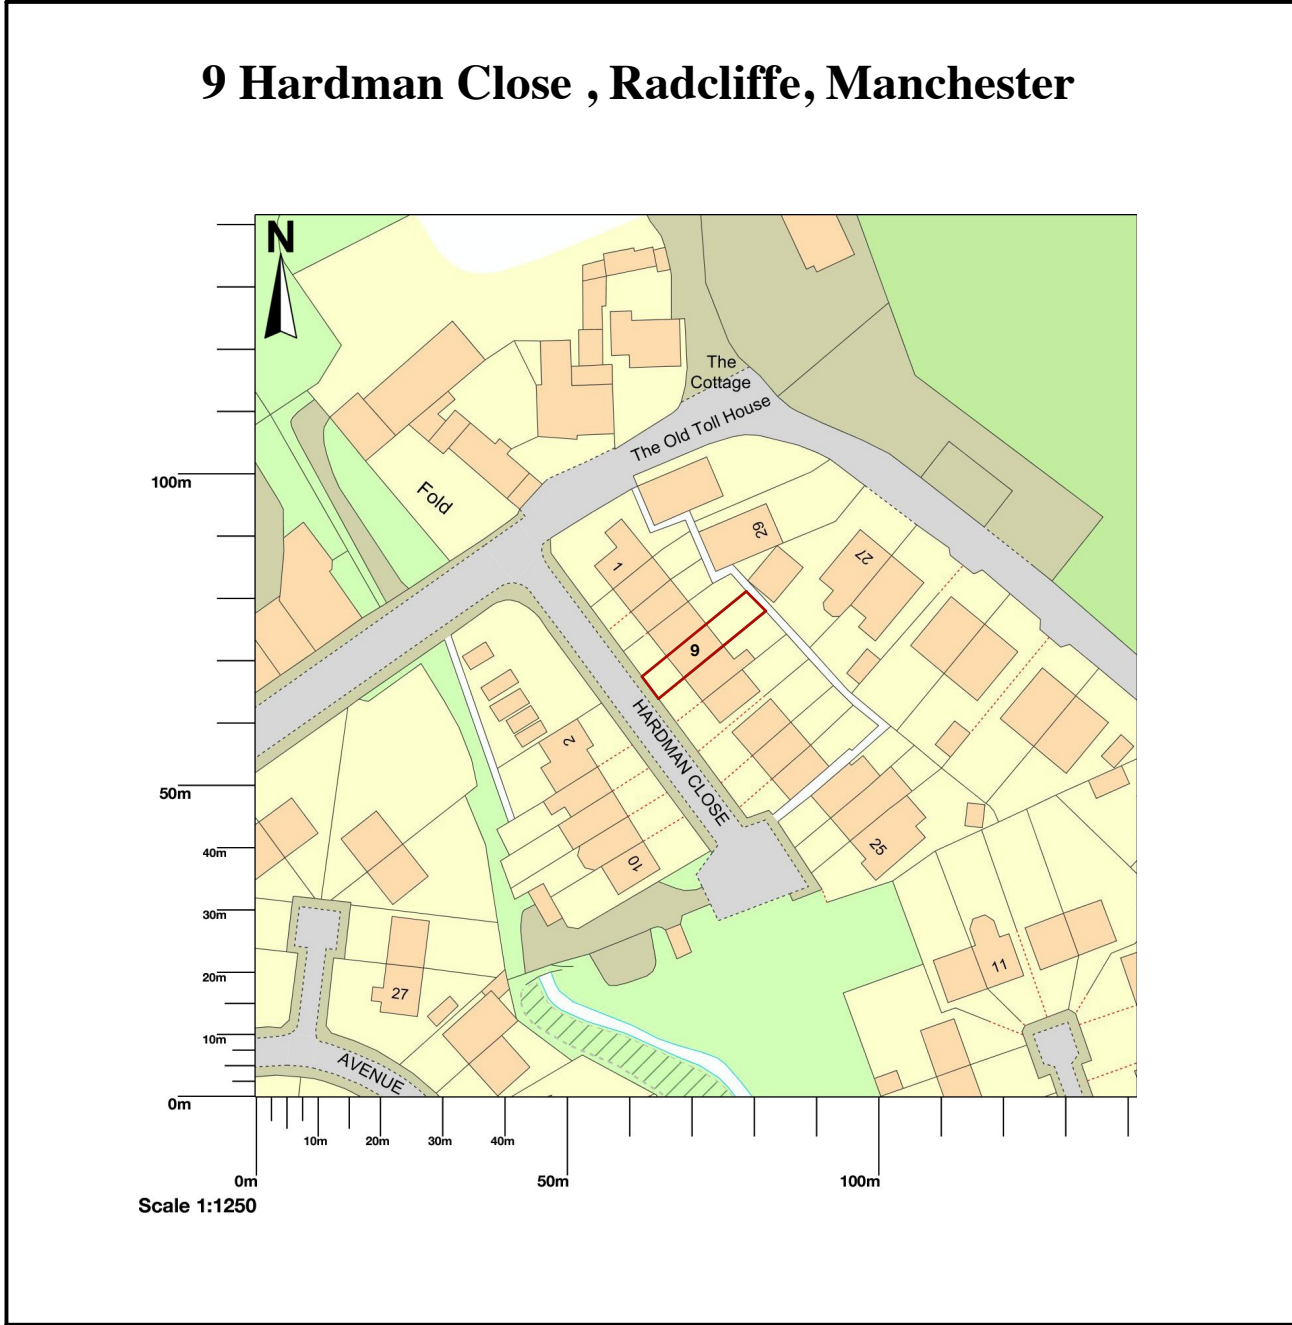

Location Plan
scale 1:1250 @ A1

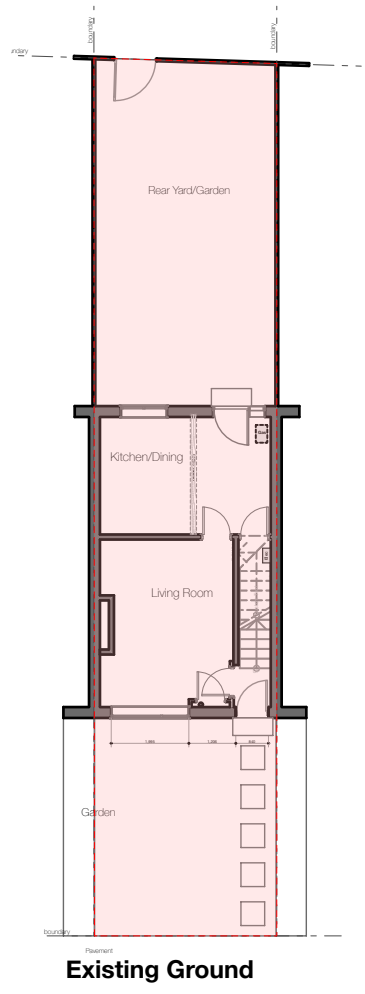

Site Plan
scale 1:200 @ A1

DESIGN

A1

scale: 1:50 @ A1

Client
Mr R Crolla
Job Title
Rear Double Extension, Derna & House Remodelling
Site Address
9 Hardman Close Radcliffe Manchester Lancs M26 4HY

Drawing Name
Existing , Ground & Attic Layouts

Drawing Status
Planning

Issue Date: **03.09.22** by : D Hobson

Drawing Scale
as indicated

Layout ID
RC.H.Plan: 01

Status
A

Revision

greentop
old mount road
marsden
HD7 6NN
T: 07545 696911
E: design_email@mac.com

Architecture:Interiors:Project Management.

Rev A: 02.09.2022 Correction to Location Plan - Red Line Position

registered office: 10, 11, 12, 100

Copyright 1999 by greentop ltd. All rights reserved. No part of this publication may be reproduced, stored in a retrieval system, or transmitted, in any form or by any means, electronic, mechanical, photocopying, recording, or by any information storage and retrieval system, without the prior written permission of greentop ltd.