


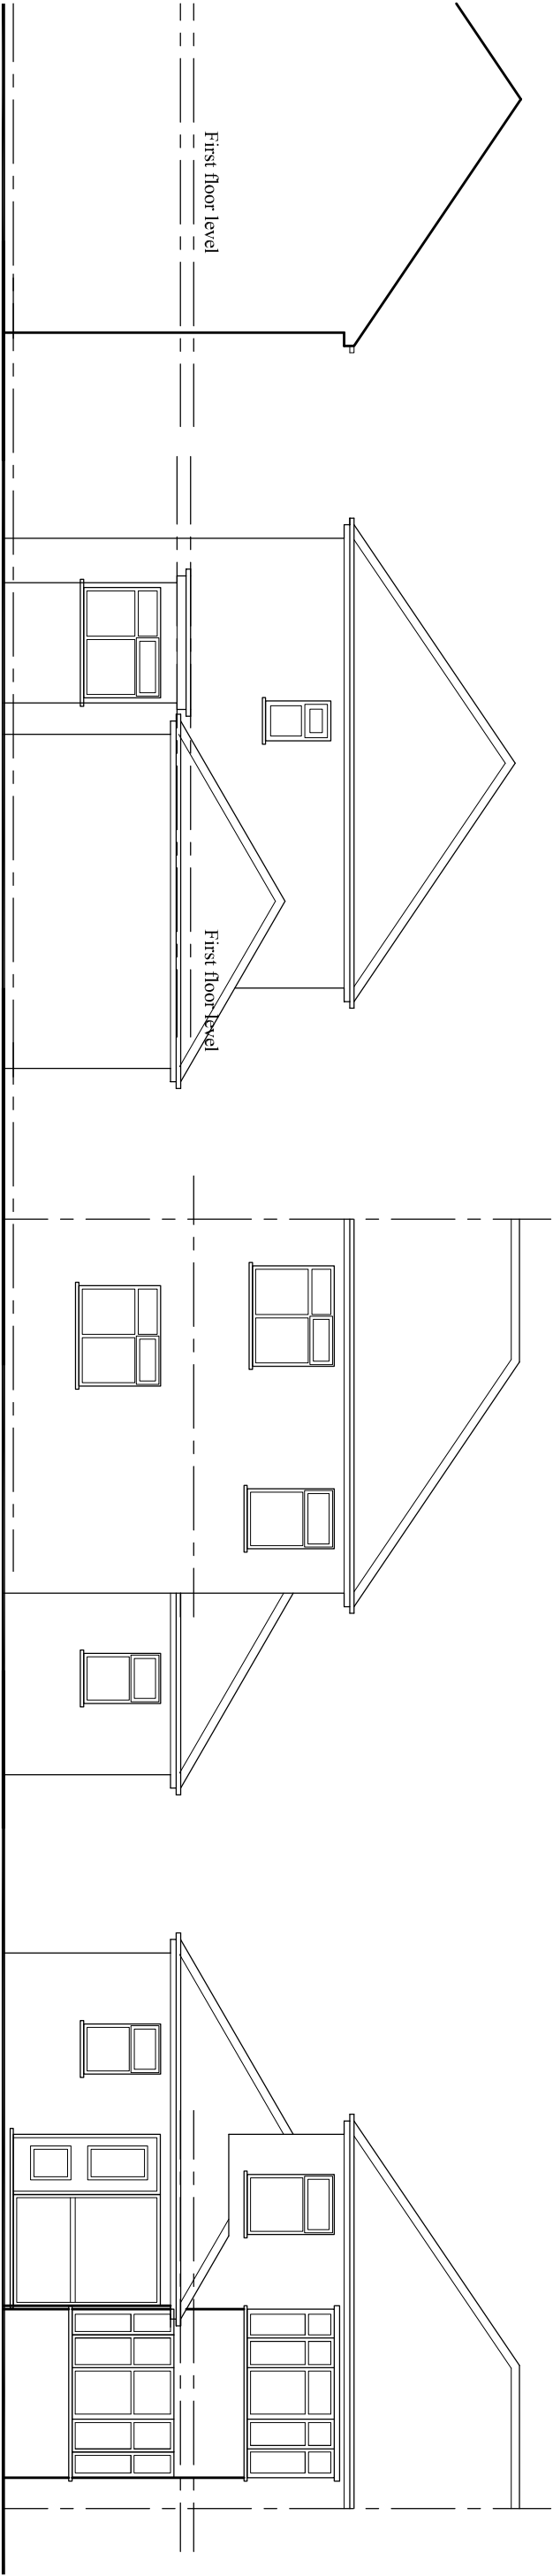


EXISTING SIDE ELEVATION

EXISTING SIDE ELEVATION


EXISTING REAR ELEVATION

EXISTING FRONT ELEVATION

G A R D E N

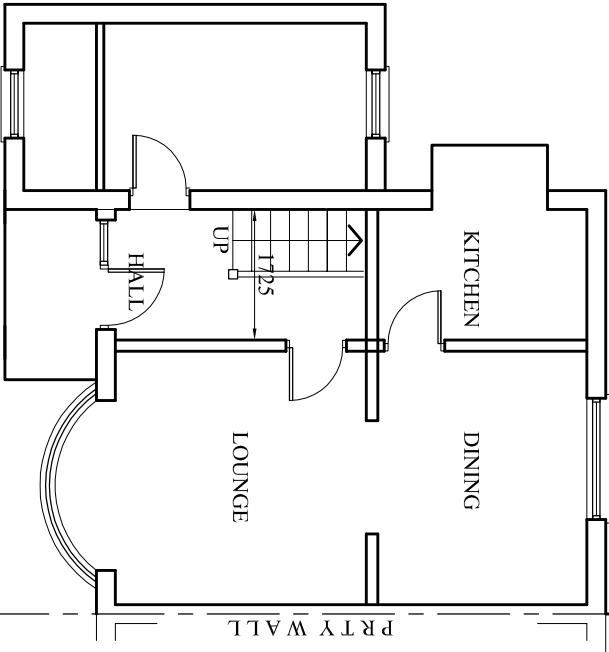

EXISTING GROUND FLOOR PLAN

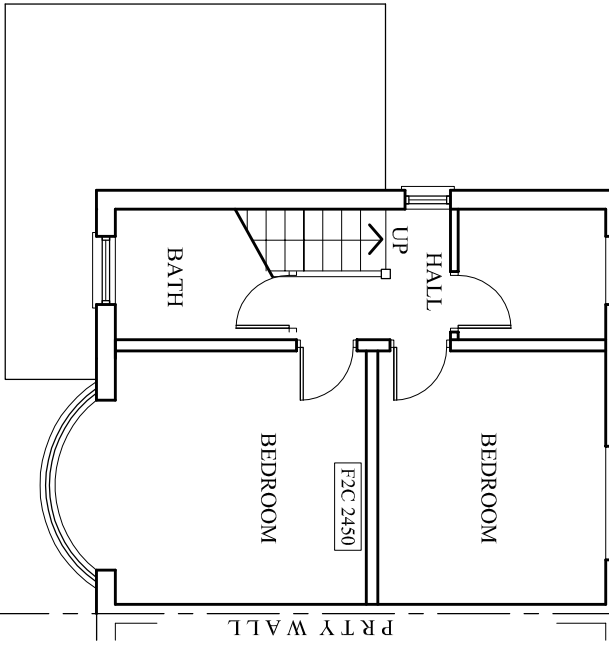

EXISTING FIRST FLOOR PLAN

PROJECT
36 Agecroft Road,
Prestwich
CLIENT
Mr. Zubair Issa
DRAWING TITLE
Proposed Plan
JOB No
DRAWING No
NA-P03
SCALE
1:100@A3
DATE
Aug. 2023
REVISION
-
t: 0782 895 3405
e: niamaat@hotmail.co.uk