





Render Colour

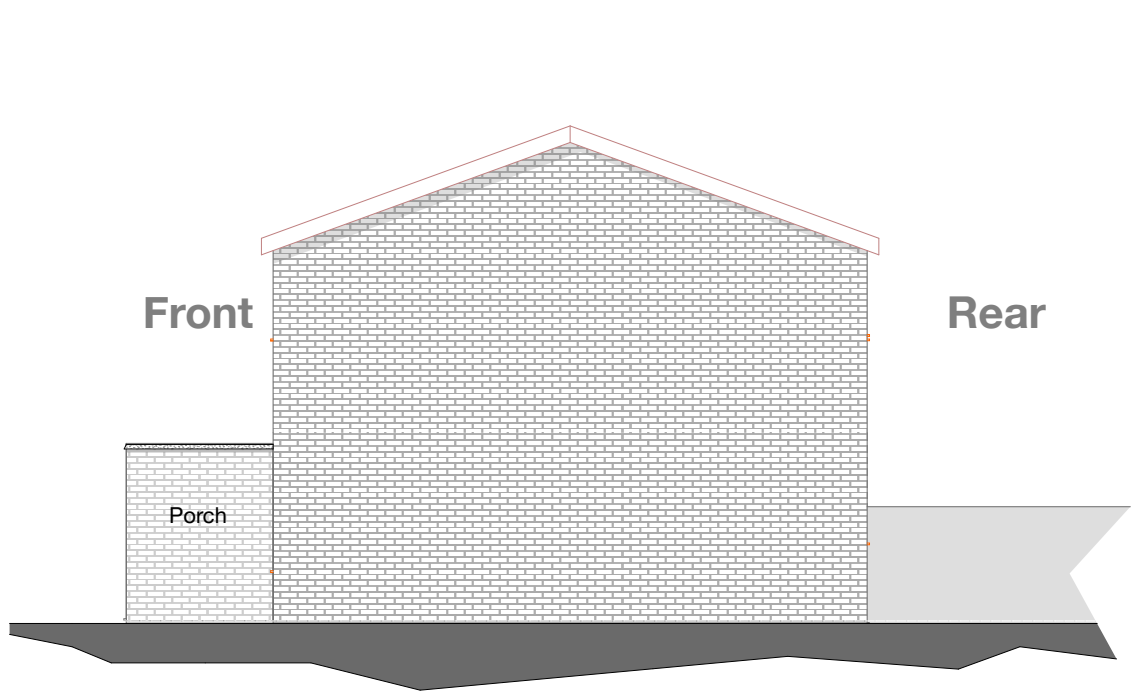


Existing Side Elevation
scale 1:100@ A1




Existing Front Elevation
scale 1:100@ A1

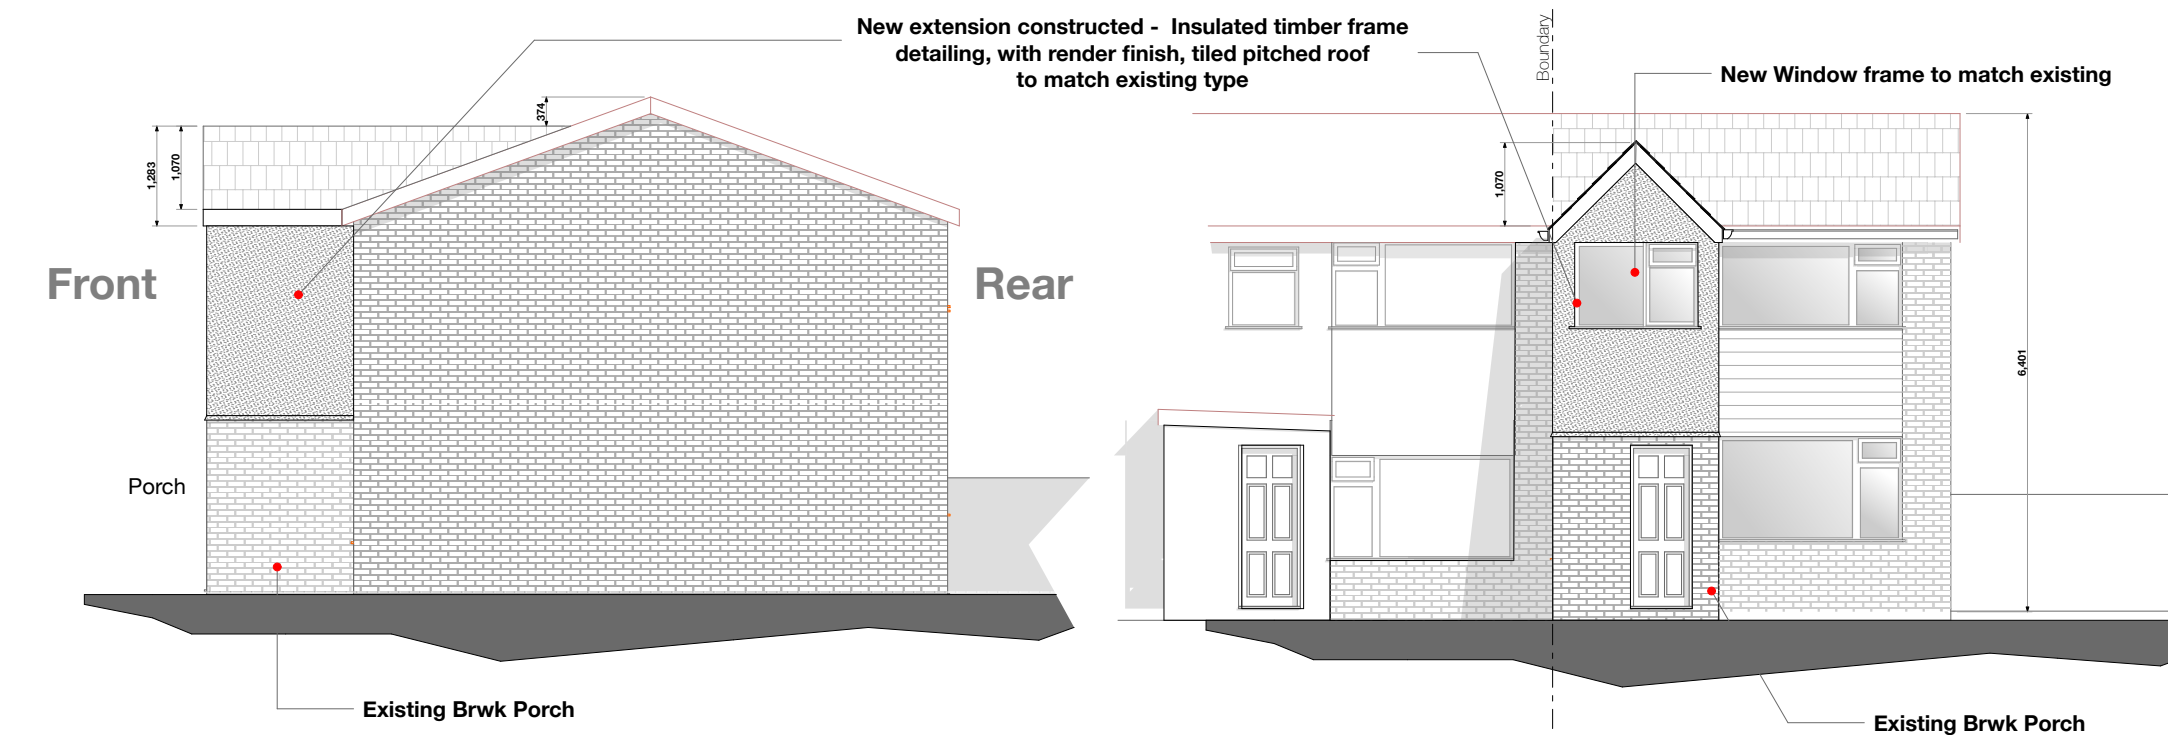


Proposed Side Elevation
scale 1:100@ A1

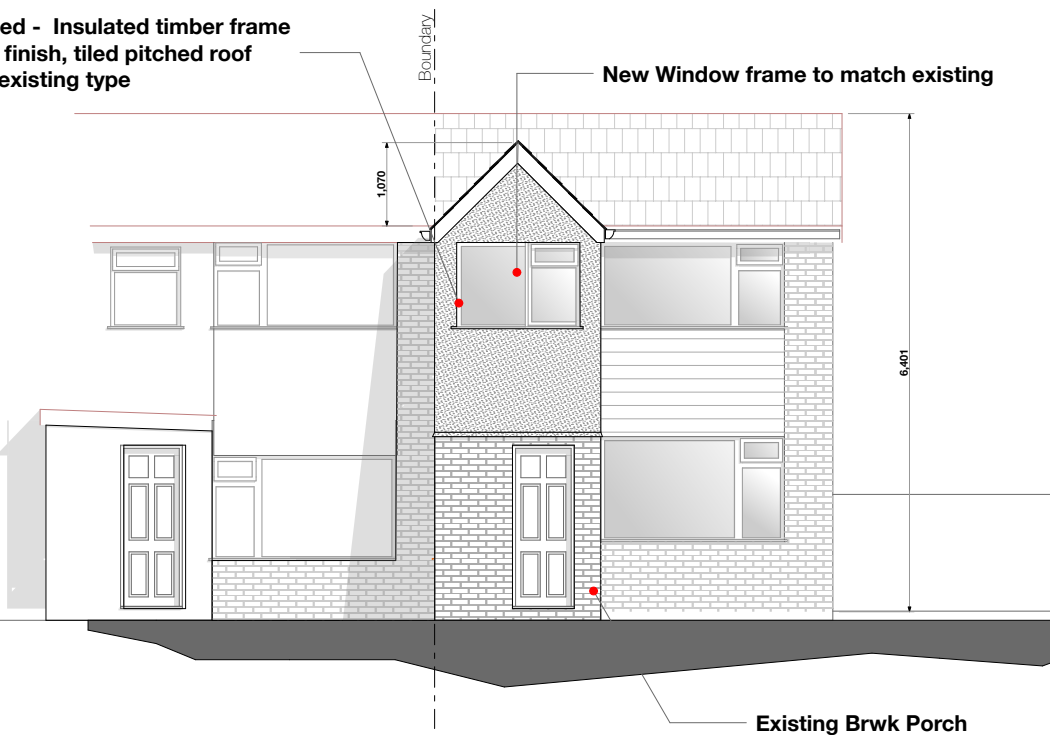


Proposed Front Elevation:
scale 1:100@ A1

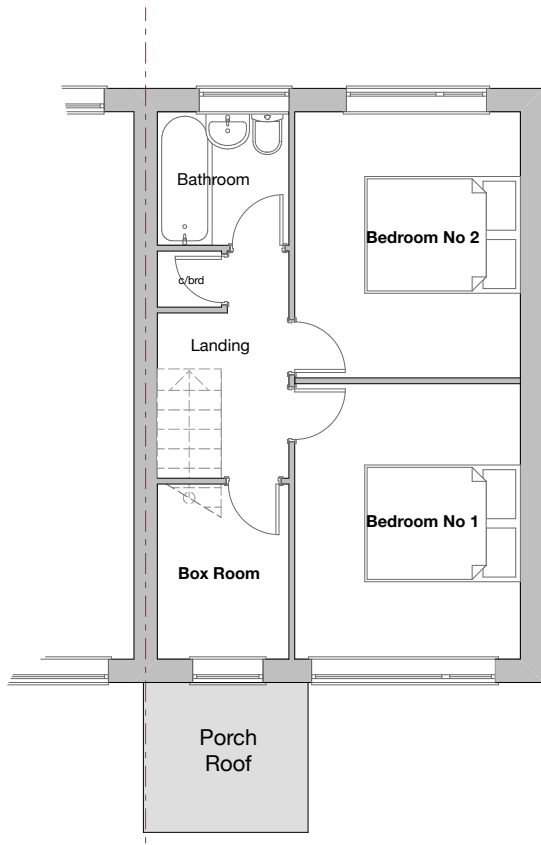


Existing First Floor Layout:
scale 1:100@ A1

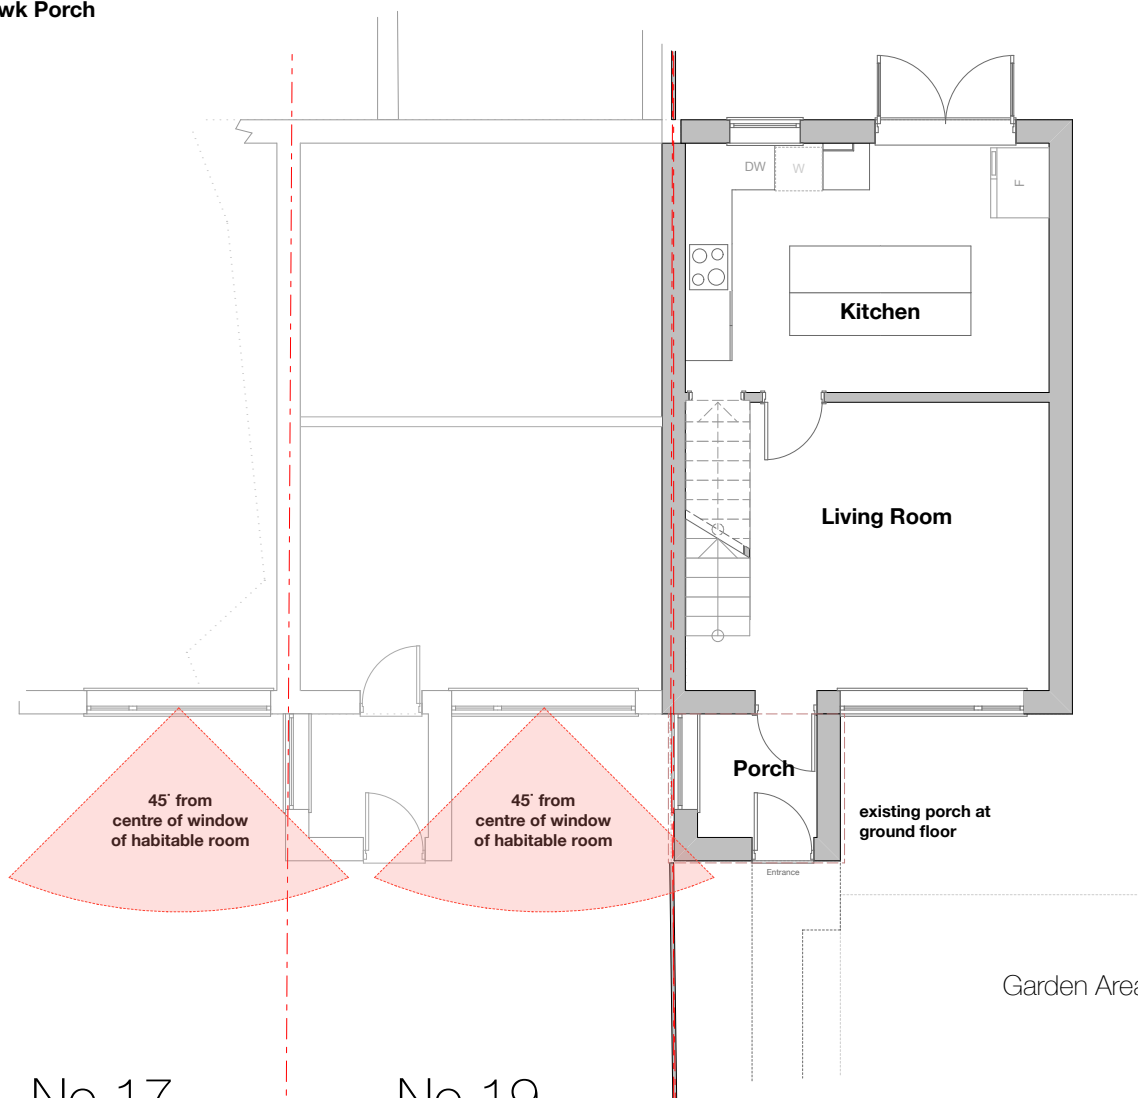

Existing Ground Floor Layout:
scale 1:100@ A1

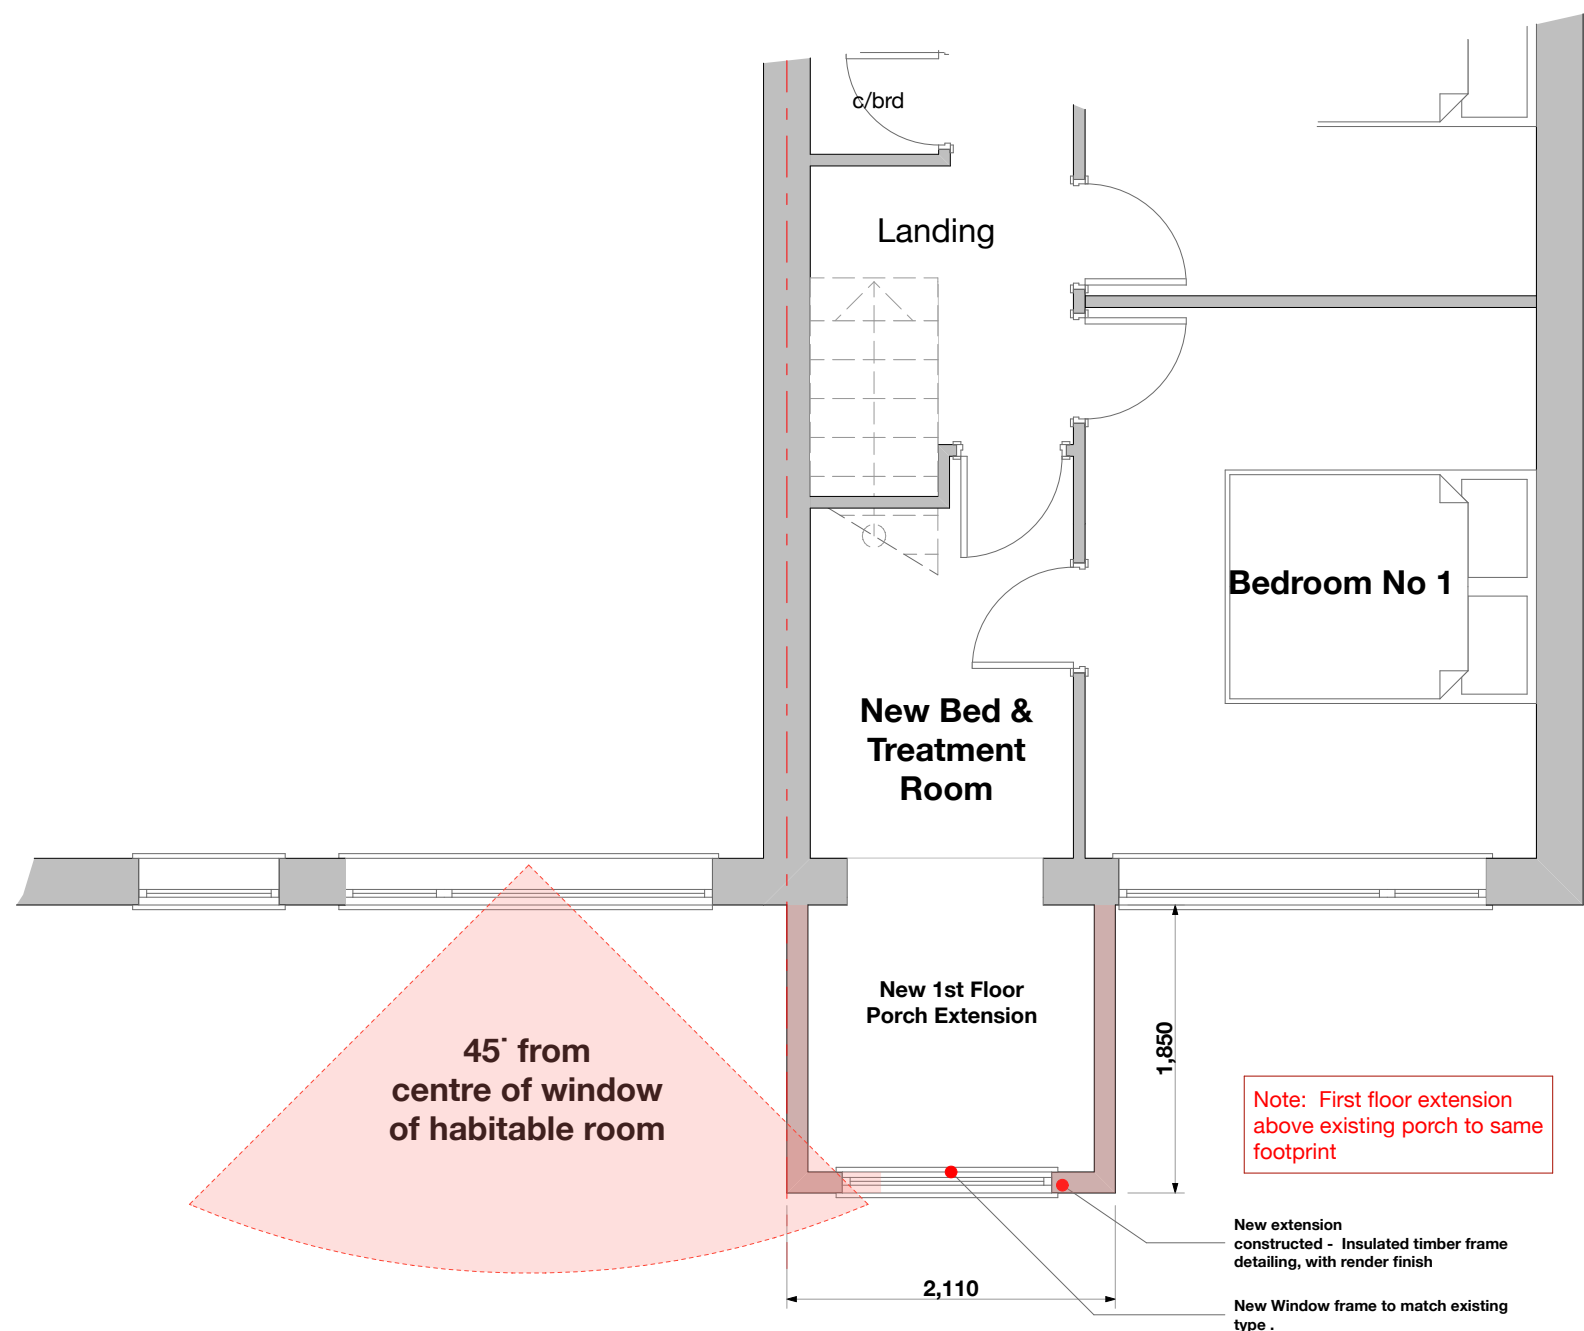

Proposed First Floor Layout: Showing New Extension over Porch
scale 1:50@ A1

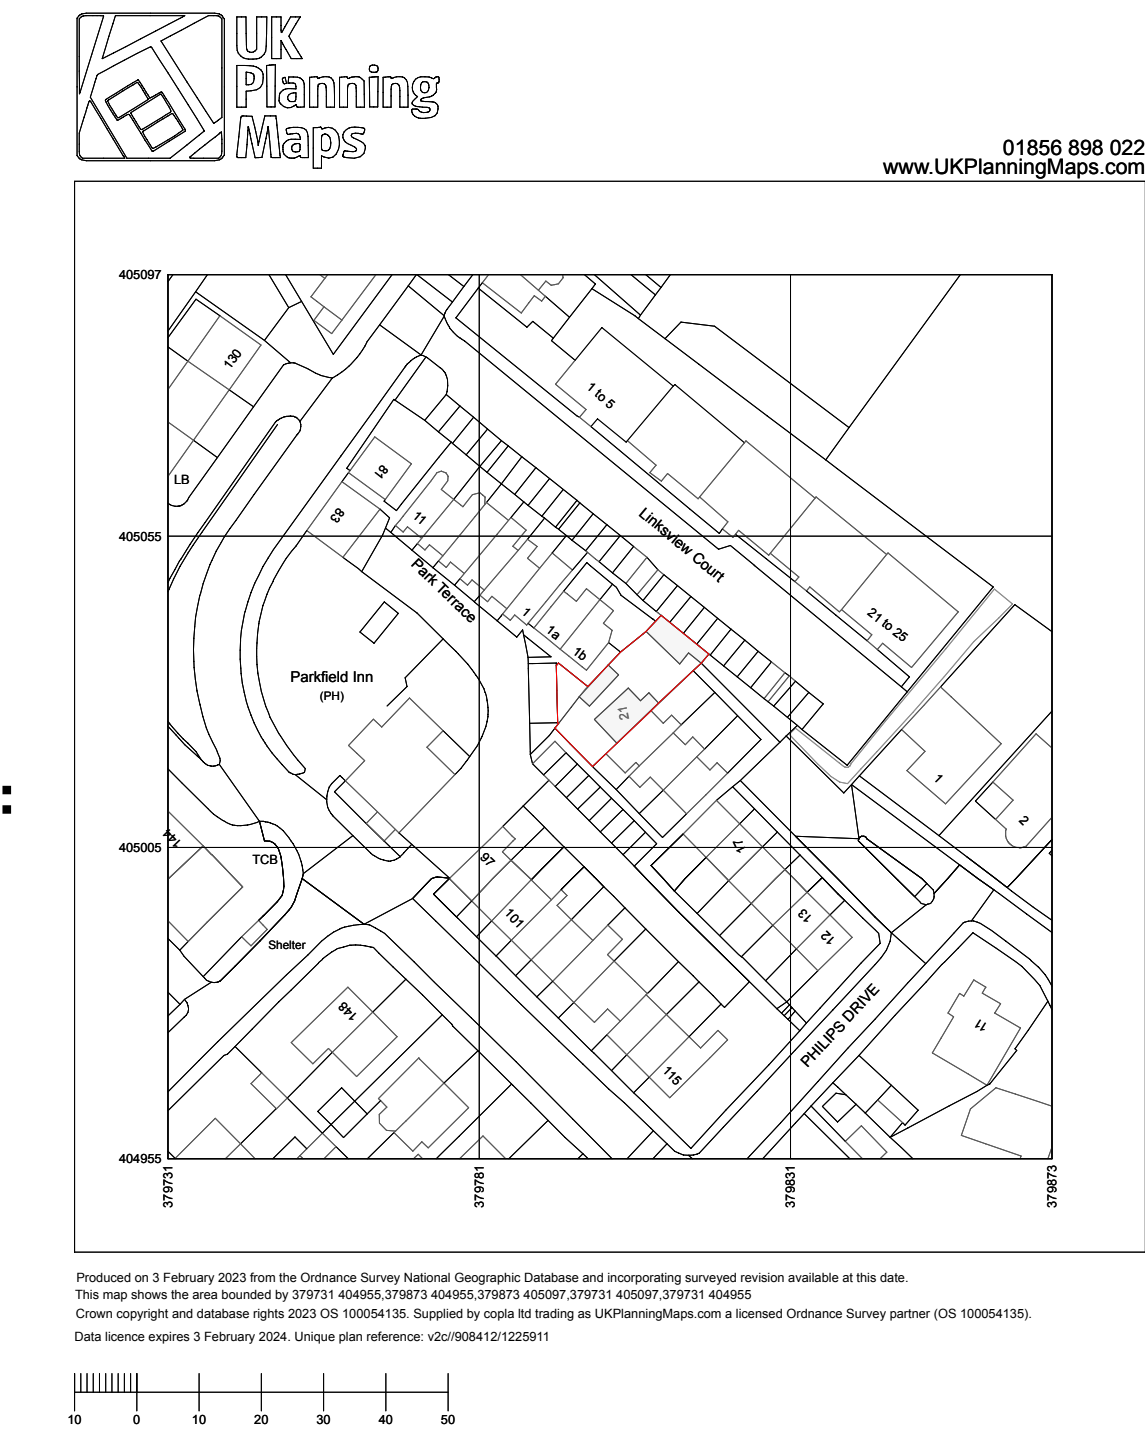

Location Plan
scale 1:1250 @ A1



Existing Site Layout
scale 1:200 @ A1

Construction Risks	Maintenance/Cleaning Risks	Demolition/Adaptation Risks
In addition to the hazards/risks normally associated with the types of work detailed on this drawing take note of the above. It is assumed that all works on this drawing will be carried out by a competent contractor working, where appropriate, to an appropriate method statement.		

Safety Health and Environmental Information Box

Notes

####

Notes

Notes

