


SHALLOW PITCH SLATE ROOF OVER EXISTING KITCHEN IS NOT WATERTIGHT. REMEDIATE BY REMOVING SLATES & REPLACING THEM ON TANALISED BATTENS ON CROSS BATTENS ON RUBBEROIL ROOFING SYSTEM ON MARINE PLYWOOD. CEILING TO INCORPORATE 150 MIN FIBREGLASS BETWEEN RAFTERS, BATTENED TO PROVIDE MIN 25MM AIRSPACE & CROSS VENTILATION. CONTINUOUS GLIDEWALE AIR VENTS. RENEW CODE & LEAD FLASHING.

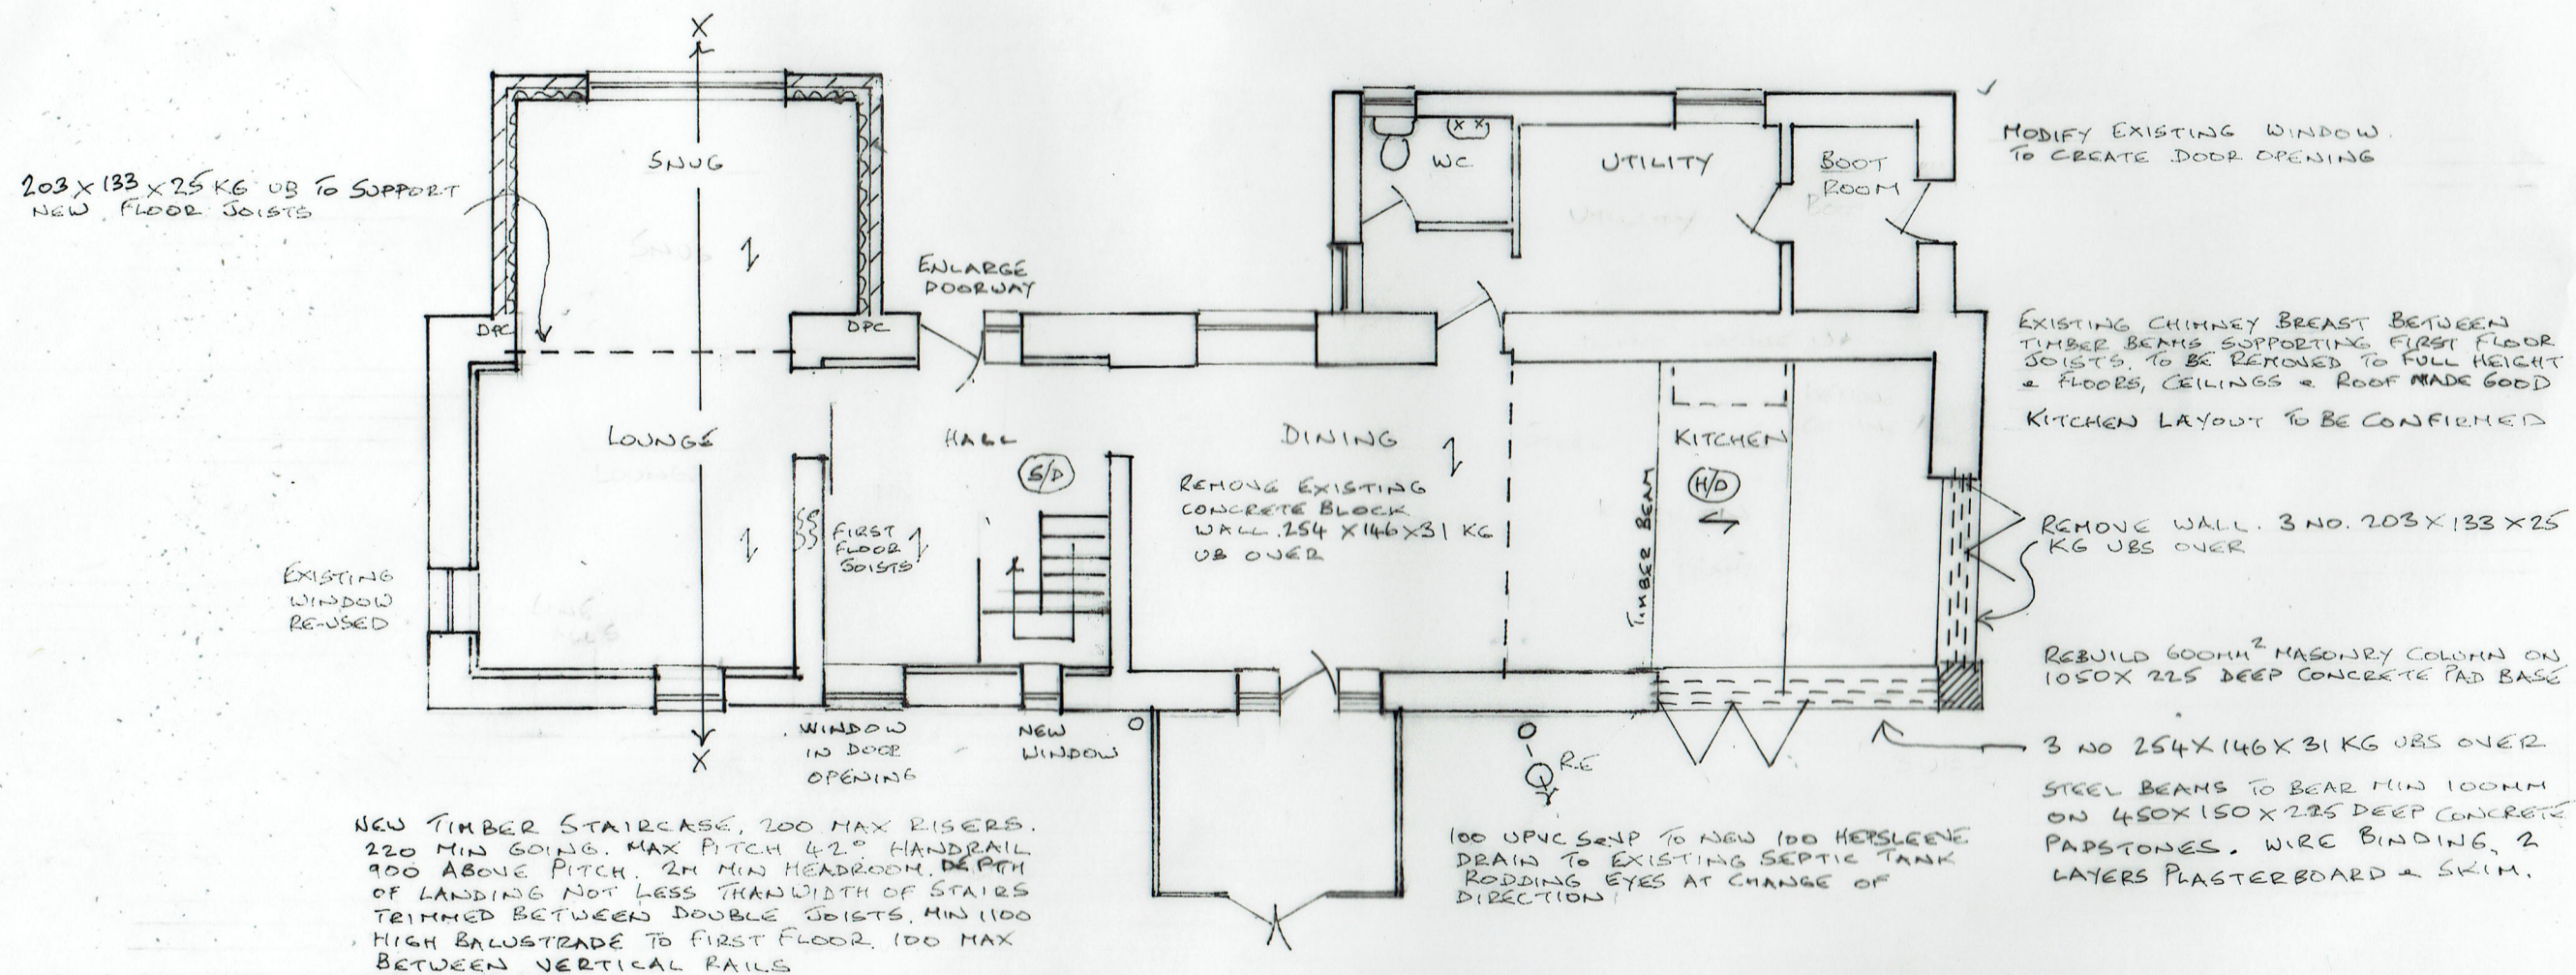

2. EXISTING GROUND FLOOR PLAN

27/11/2021

21/6/14/02

BARN CONVERSION & TWO STOREY EXTENSION
BIRCHENBOWER FARM, HARWOOD ROAD, TOTTINGTON

SCALE 1:100 @ A3