




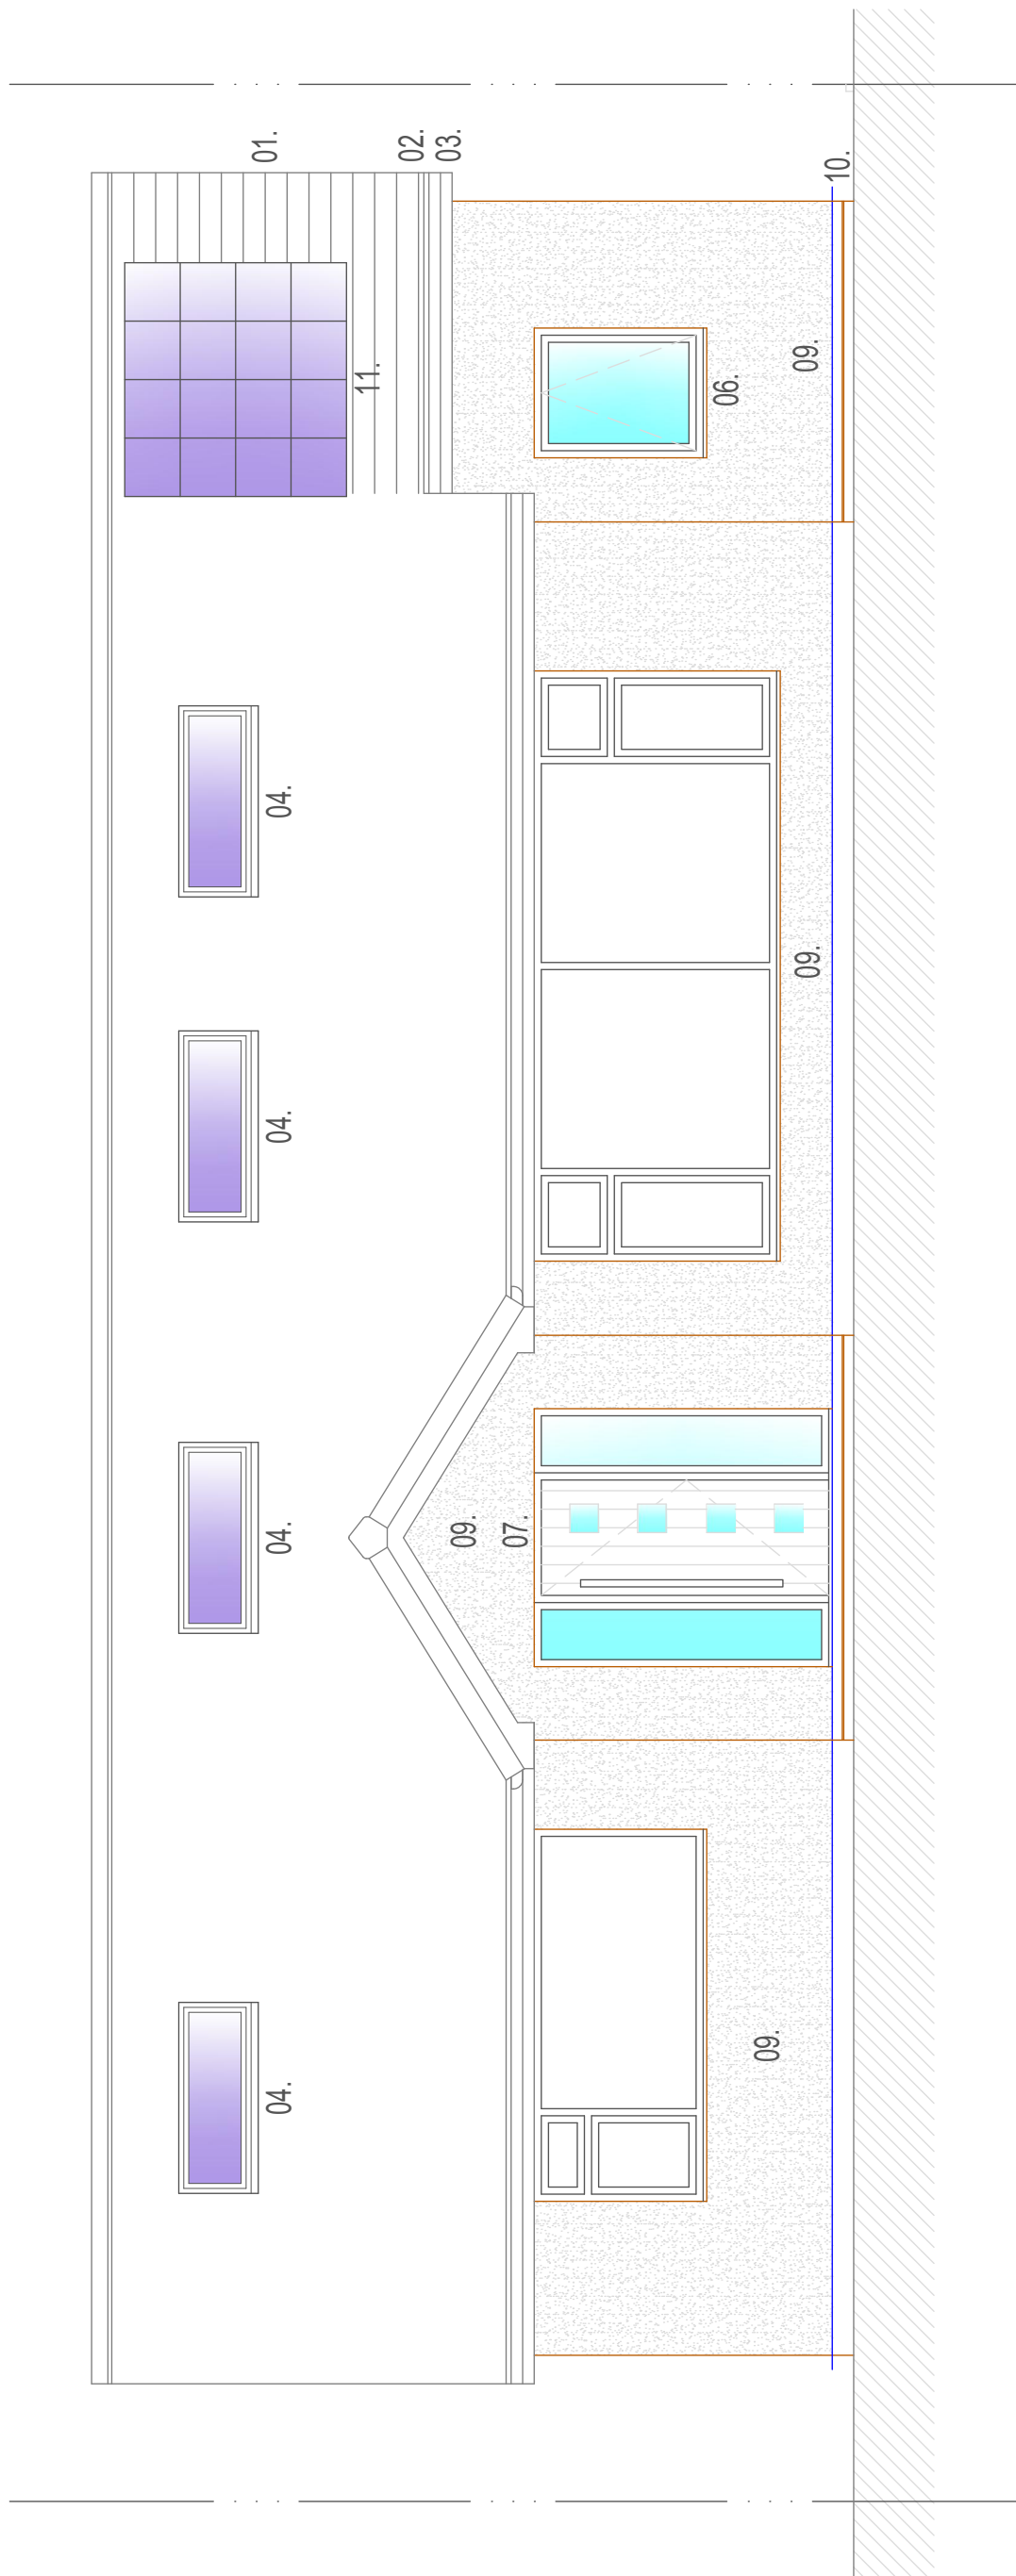


PROPOSED FRONT ELEVATION

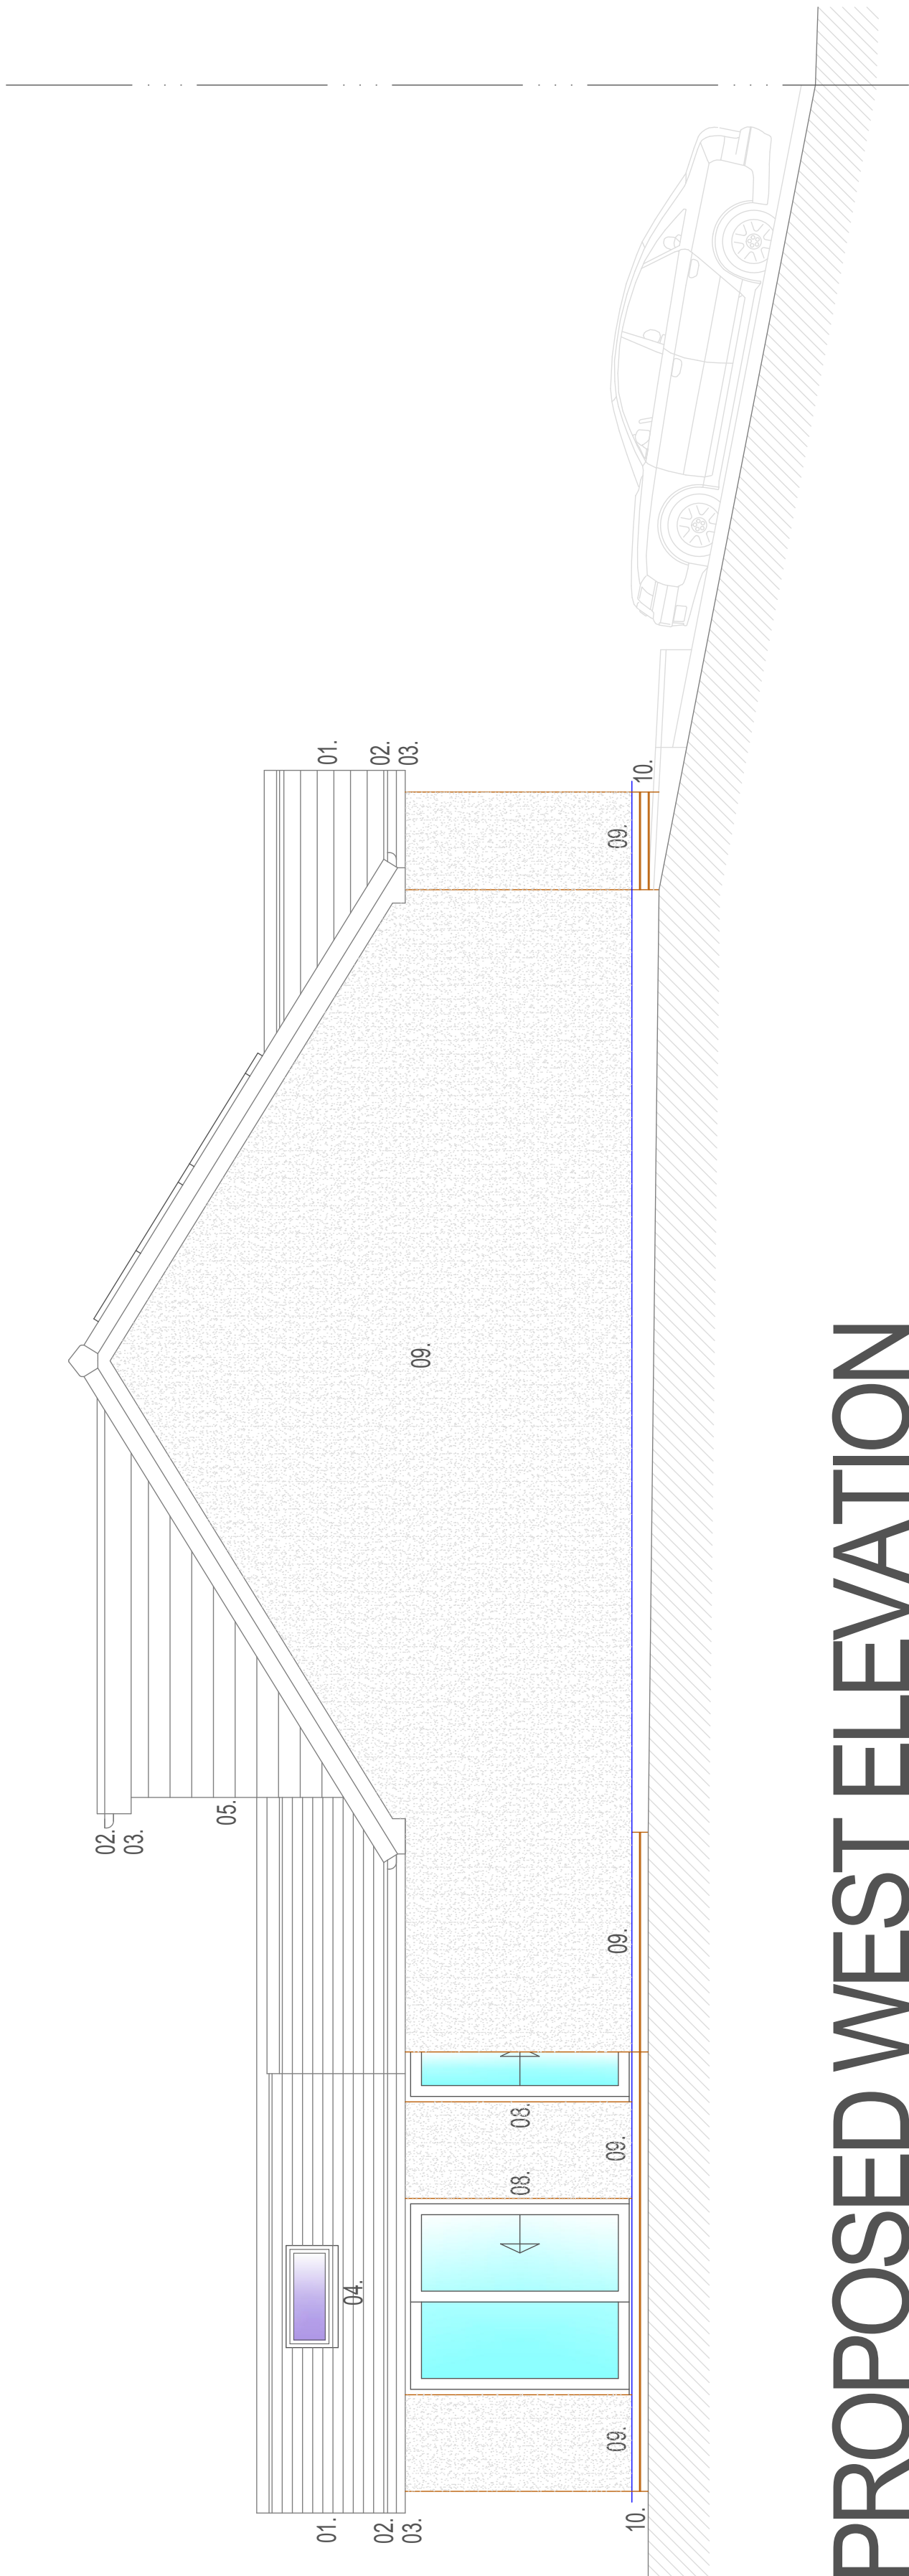

PROPOSED WEST ELEVATION

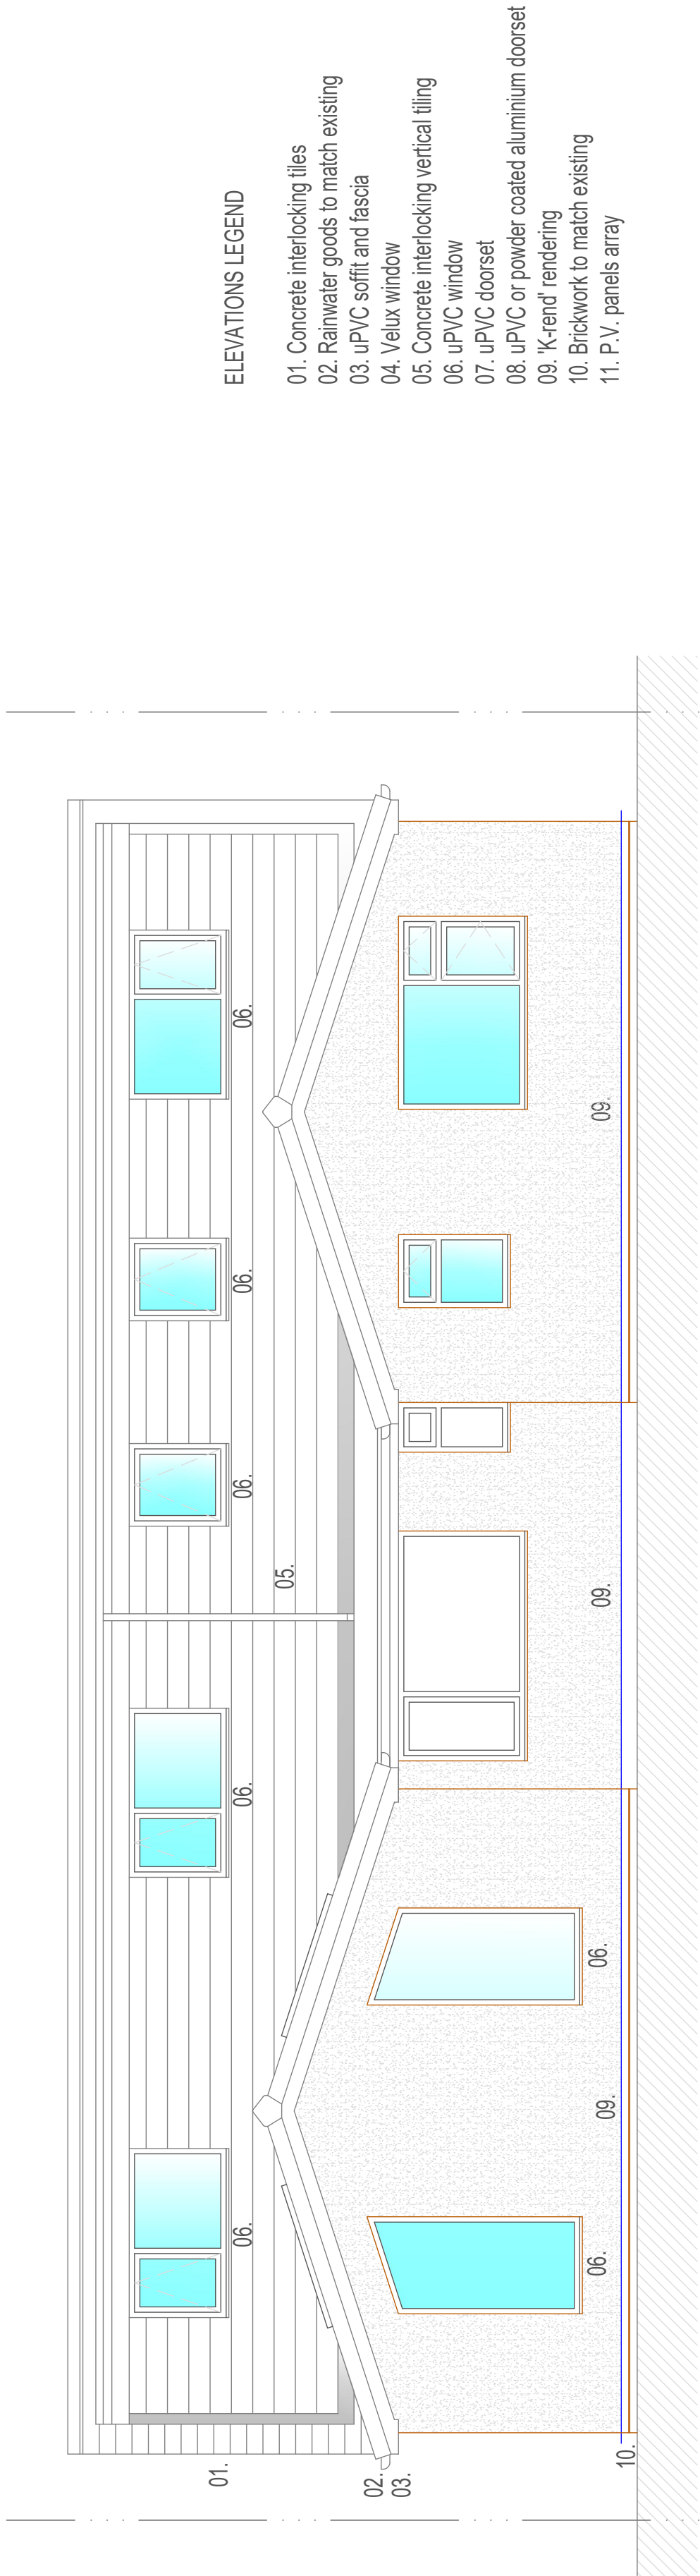

PROPOSED REAR ELEVATION

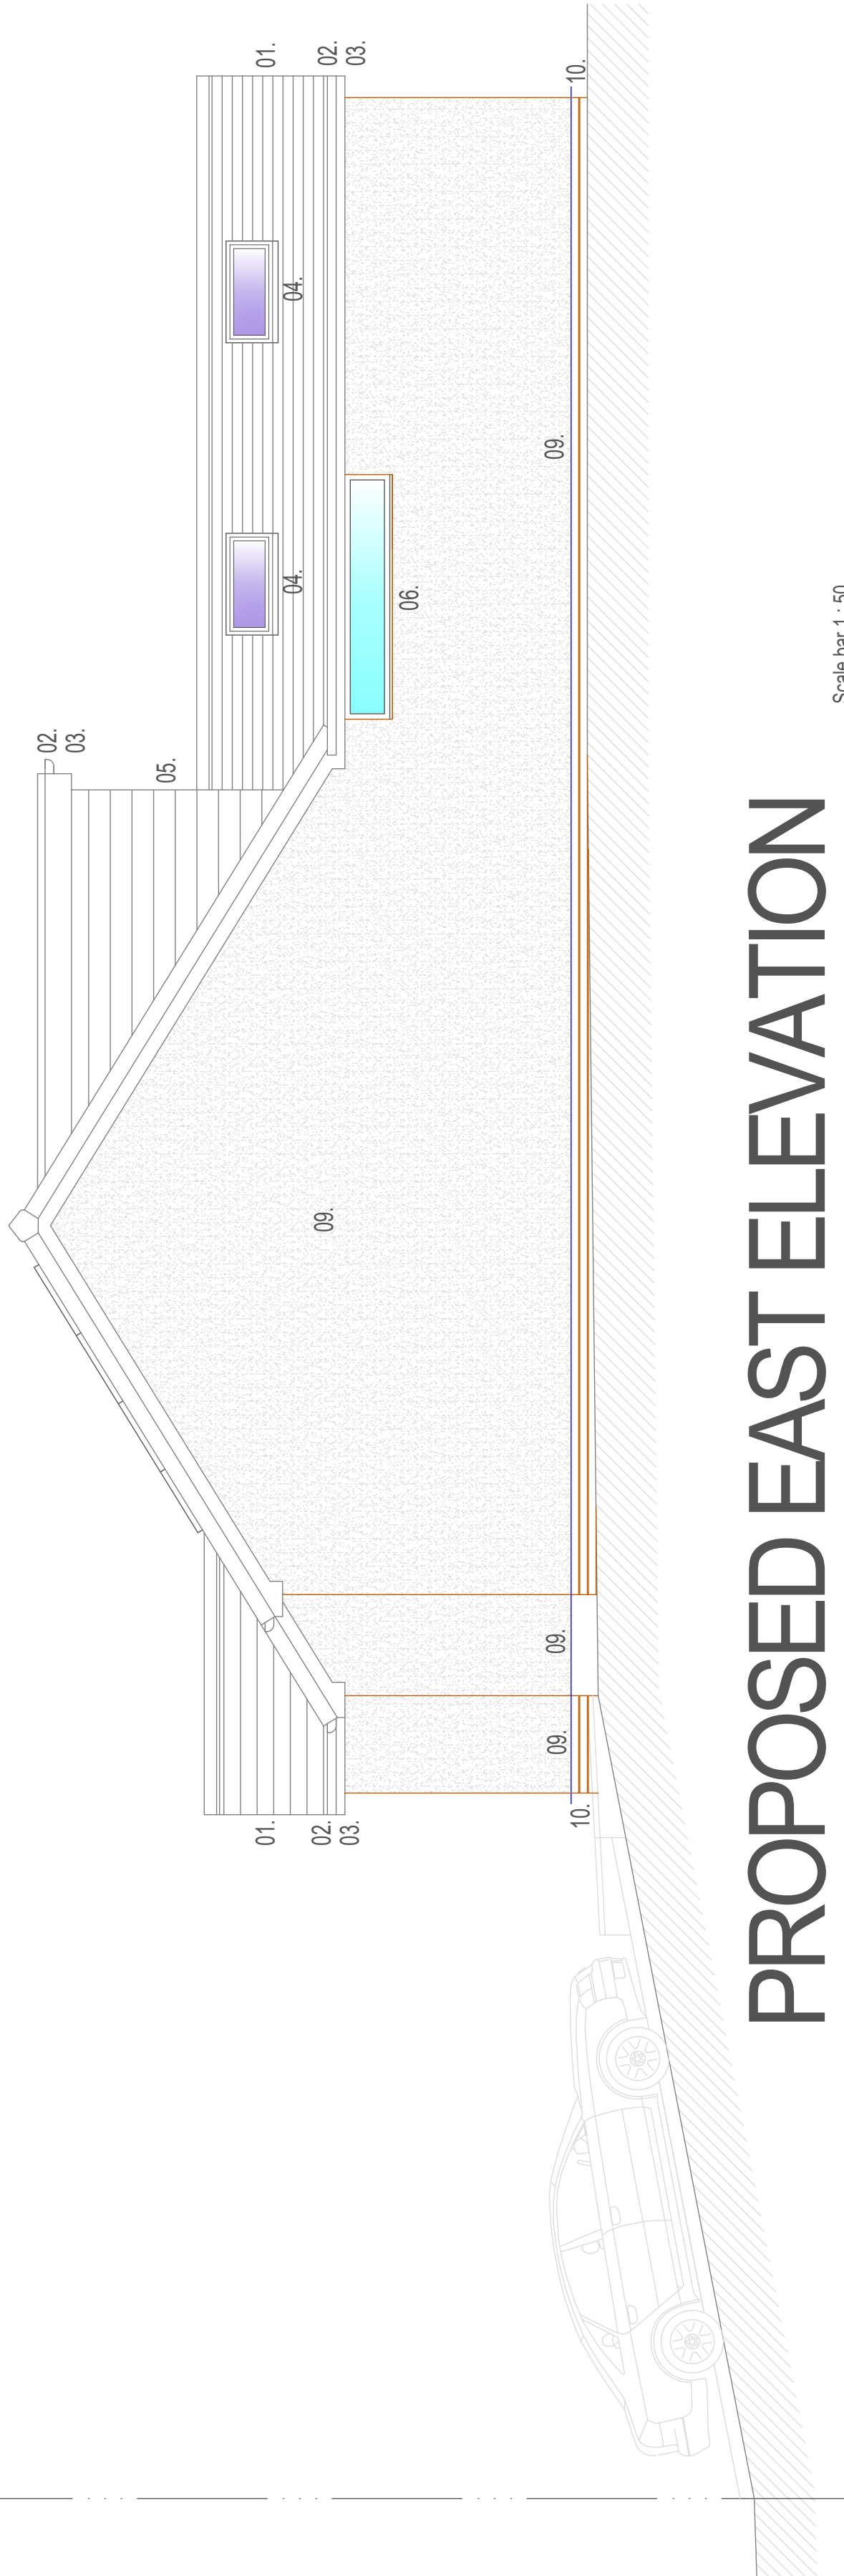

PROPOSED EAST ELEVATION



JPL Design and Construct Ltd.

www.jpdesignandconstruct.co.uk
E-mail jp@jpdesignandconstruct.co.uk
12, Ormskirk Close, Seddons Farm,
Bury, BL8 2JG
Telephone 0161 272 0643

Client Mr. & Mrs. D. Cohen,
16, Parkside Mews,
Stanley Rd.,
Whitefield,
M45 8QD

Site 34, Philips Park Rd. West,
Whitefield,
M45 7GJ

Project Side / Rear Single Storey Extension and Rear
Dormer

Title Proposed Elevations

Scale at A1 As stated	Date 06.07.22	Drawn JP	Checked JP
Project no. COH0001	Drawing no. E02	Revision	

NOTES			
For Planning purposes only.			
All dimensions to be checked on site by user and any discrepancies, errors or omissions to be reported to the Client before or during the course of the works. In the absence of a full structural survey any structural issues and/or defects identified before or during the course of the works to be reported to the Client.			
This drawing has been produced for Planning Approval only and does not constitute full working drawings for the building regulations approval.			
Rev.	Description	Date	By
All drawings are the Copyright of JPL Design and Construct Ltd. This drawing may not be copied by any third party without prior permission.			

