


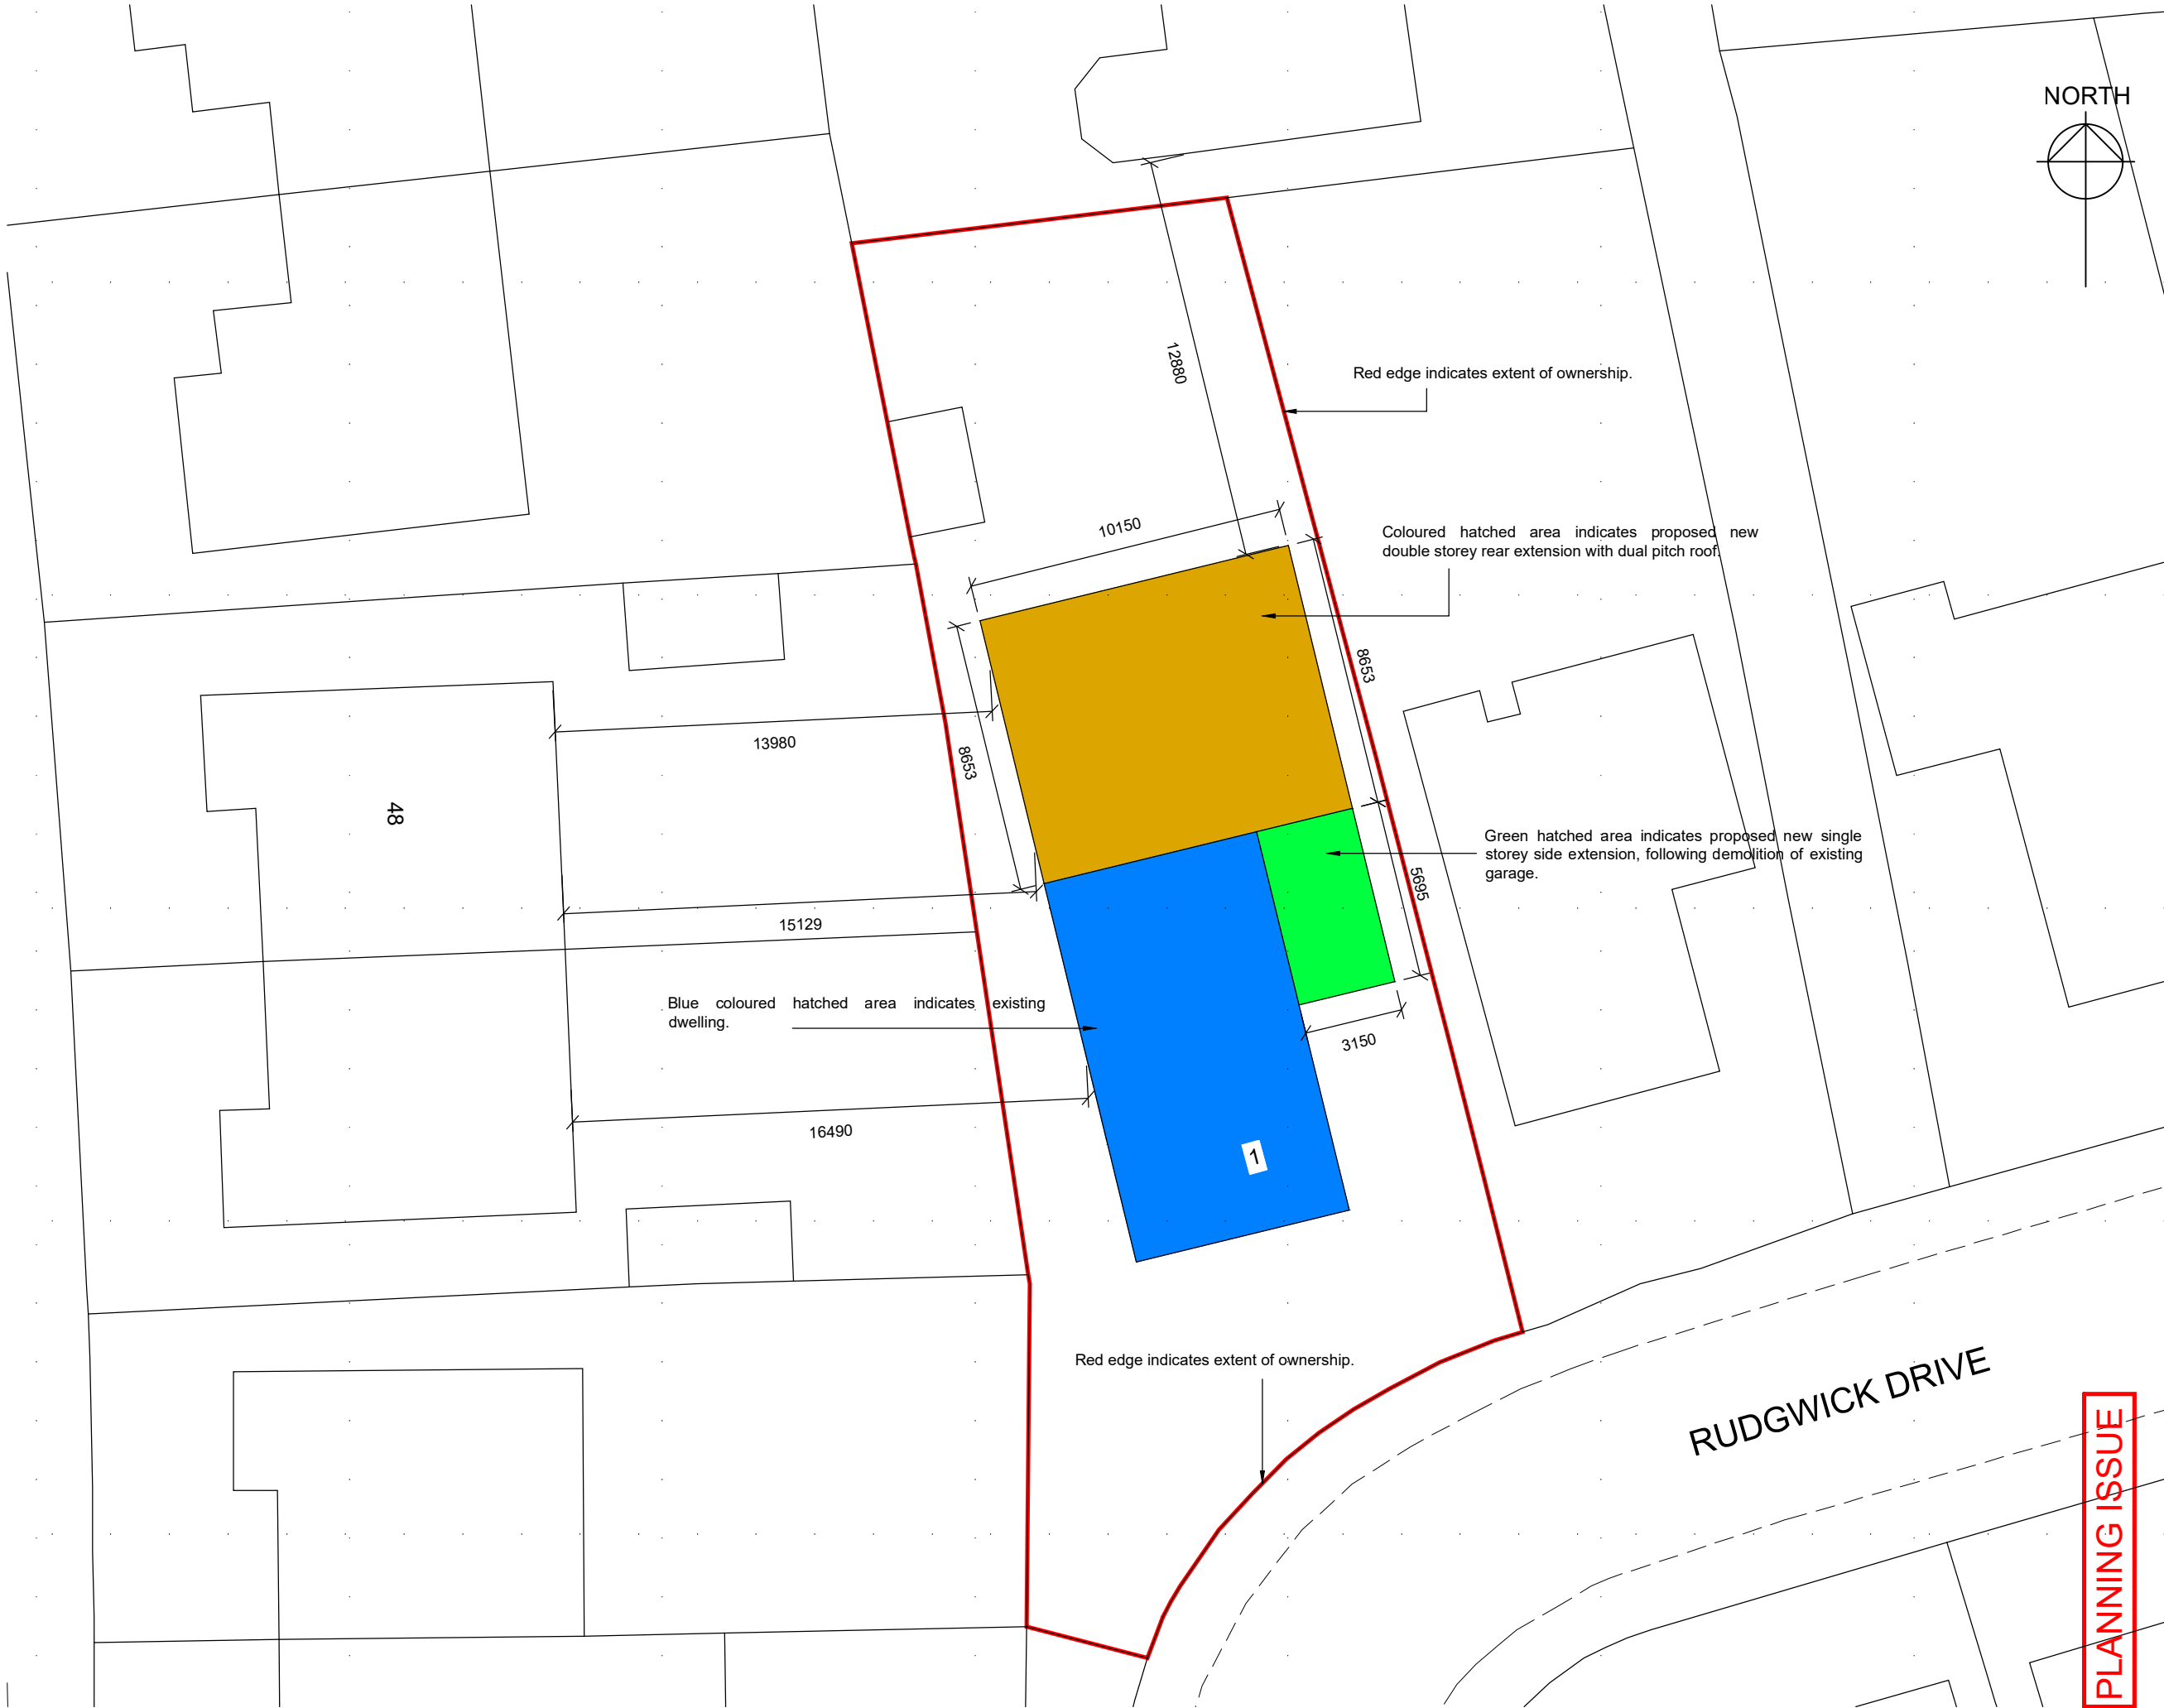

PLANNING ISSUE

Y A Architectural Services JOB No. 2002-P03	
PROJECT. PROPOSED DEMOLITION OF EXISTING GARAGE AND ERECTION OF A DOUBLE STOREY REAR EXTENSION AND SINGLE STOREY SIDE EXTENSION, INCLUDING INTERNAL ALTERATIONS AT 1 RUDGWICK DRIVE, BURY.	
JOB TITLE. PROPOSED SITE PLAN.	
CLIENT MR WAQQAS QAMAR.	
GENERAL NOTES. 1. This drawing is the property of Y A Architectural Services and copyright is reserved by Y A Architectural Services. No part of this drawing may be reproduced or used in any form without prior written consent of Y A Architectural Services. 2. All dimensions are approximate only and are to be checked on site by contractor and any discrepancies to be reported prior to commencement of work. 3. Do not scale from this drawing, only work to written dimensions. 4. All new drains to be laid, jointed and tested to the entire satisfaction of the Local Authority. 5. All work to comply with current Building Regulations and subsequent revisions. 6. Foundations not to encroach over boundaries.	
DRAWN: Y AHMED.	SCALE: 1:200@A3
DATE: 19.05.25	
Unity House, Fletcher Street, Bolton, Lanc, BL3 6NE. tel/fax: 01204 559988 e-mail: designs@yaas.co.uk, www.yaas.co.uk	