




Conway Architectural Design shall have no responsibility for any use made of this document other than for that which it was prepared and issued. This drawing should not be scaled. Work to figured dimensions only.
All dimensions and levels to be checked on site. No building work is to be started until all relevant approvals are in place. Any discrepancies should be reported to Conway Architectural Design. This drawing should not be reproduced without written permission from Conway Architectural Design. **Standard Building Regs Notes are to be provided by Conway Architectural Design prior to a building regs application being submitted.**

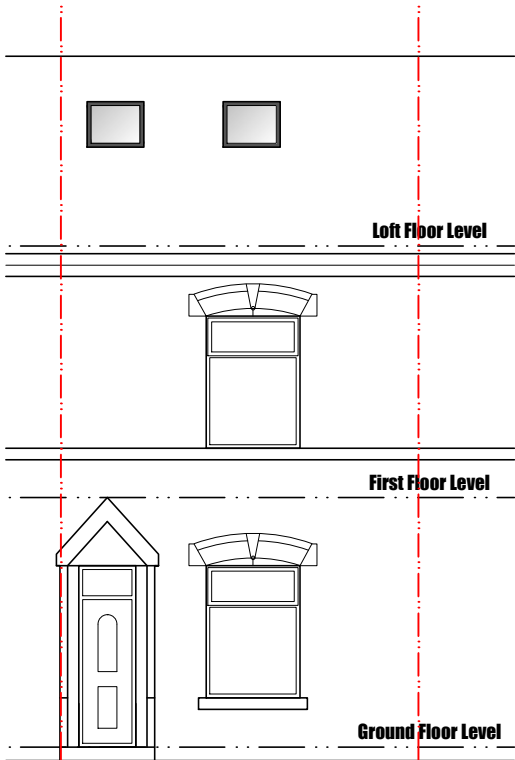


North West Facing Front Elevation

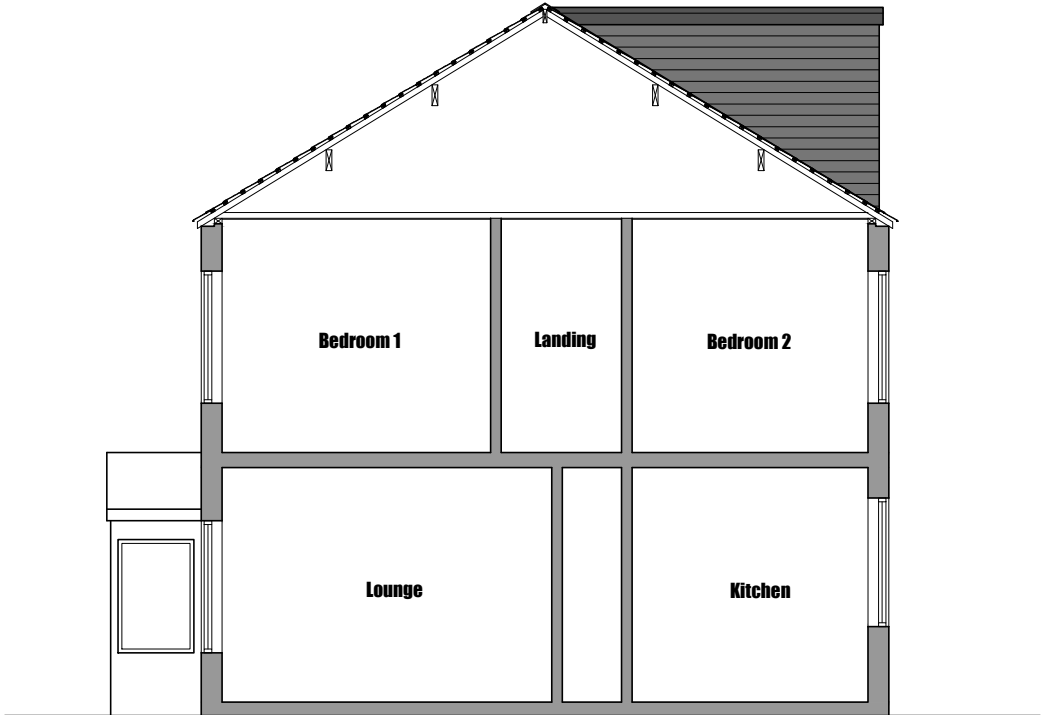

North East Facing Side Elevation

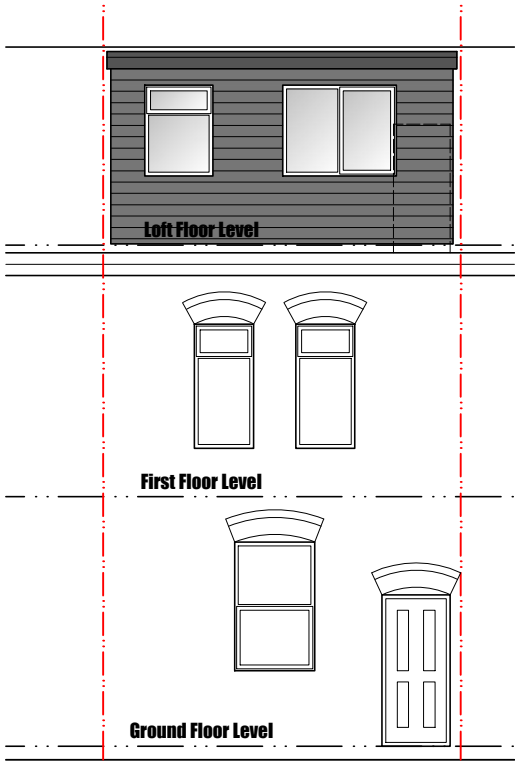

South East Facing Rear Elevation

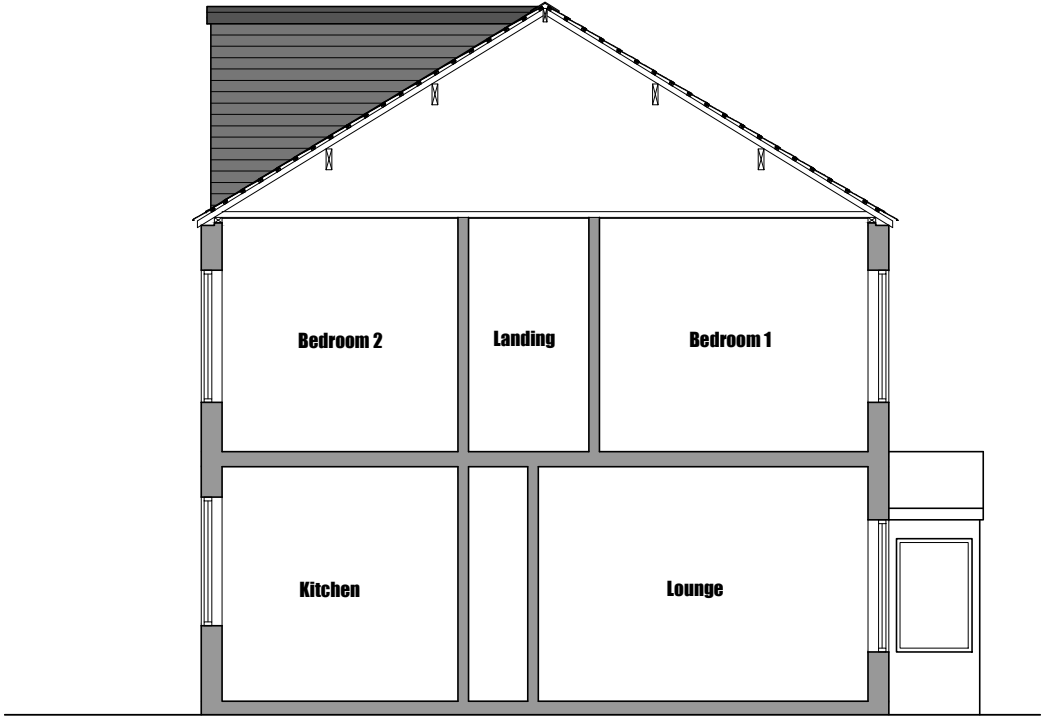

South West Facing Side Elevation

Dormer Materials

- | | |
|-----------------|----------------------------|
| Dormer Walls | Vertically hung grey tiles |
| Dormer Roof | Grey rubber membrane roof |
| Windows | White Upvc |
| Soffit | Black Upvc |
| Fascia | Black Upvc |
| Rainwater Goods | Black Upvc |

Increased roof volume:	27m³
Velux roof light	To protude no more than 150mm above existing roof line

Conway Architectural Design	6 Conway Close Alkrington Middleton Manchester, M24 1EW E: conway-design@outlook.com
	JOB TITLE : Dormer Loft Conversion
	ADDRESS : 263 Parr Lane, Whitefield
	DRAWING TITLE : Proposed Elevations
	SCALE : 1:100 @ A3
DRAWN : xxx	DATE : 16.05.25
JOB NO./ DWG NO.	966-11