



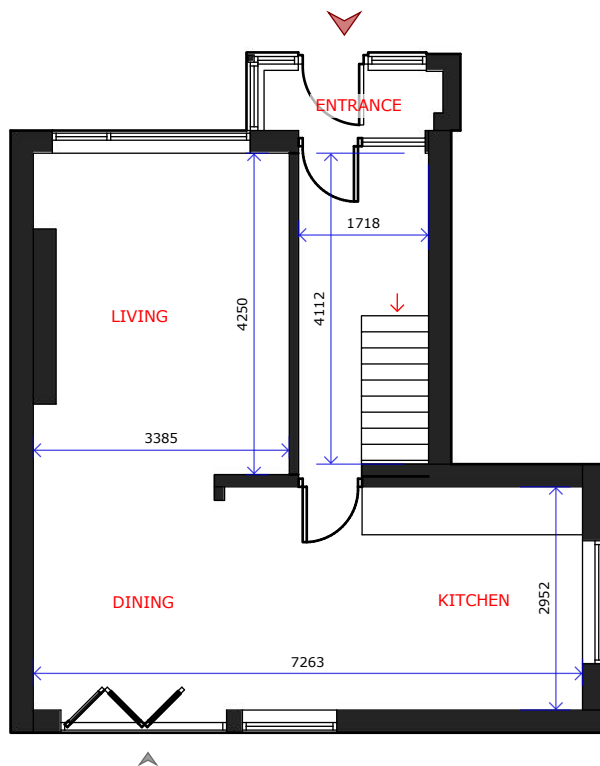


EXISTING GROUND FLOOR PLAN

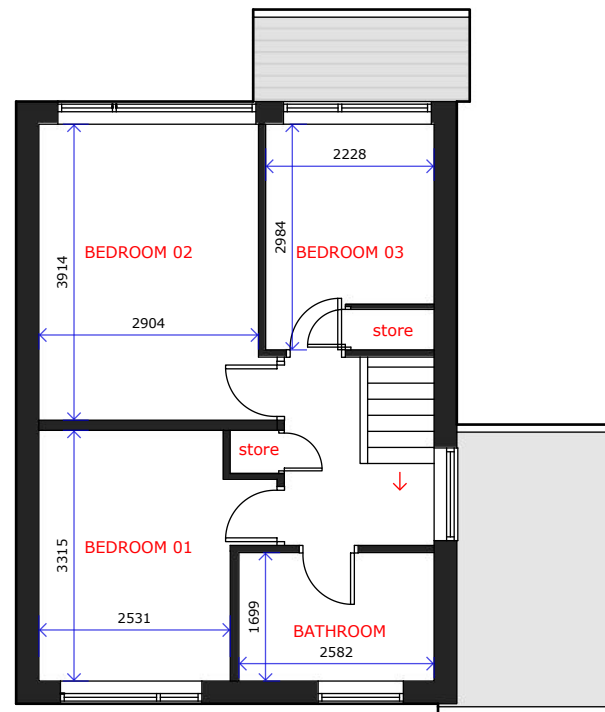

EXISTING FIRST FLOOR PLAN

## EXISTING FLOOR PLANS

Scale 1:100 @ A4

 

Notes: Do not scale from this drawing. Use figured dimensions in all cases. Check all dimensions on site. Report any drawing errors or discrepancies to O'Brien & Noel Architects before proceeding. This drawing has been created for the purposes identified in the status and should only be used for this purpose. This is not a construction drawing. To be read in conjunction with all approved documents, permits, drawings and information and drawings from other appointed consultants.

Project: 21, Leeds Close, Bury, Greater Manchester BL9 8LD

Drawing: Existing Floor Plans

Job-Dwg No: 144-P02 Rev A

tel: 0151 528 2211

email: [contact@obriennoel.com](mailto:contact@obriennoel.com)

web: [www.obriennoel.com](http://www.obriennoel.com)

PLANNING

22/05/2024

O'BRIEN  
& NOËL  
ARCHITECTS