


- 01 Proposed darker brown brick
- 02 Grey / anthracite UPVC double glazed window and doors to match existing .
- 03 Grey / Anthracite UPVC downspout & gutters - Fascia & Soffits.
- 04 Grey composite tiles to match existing
- 05 White render to match existing



PROPOSED REAR ELEVATION C
Scale 1:100 @ A4

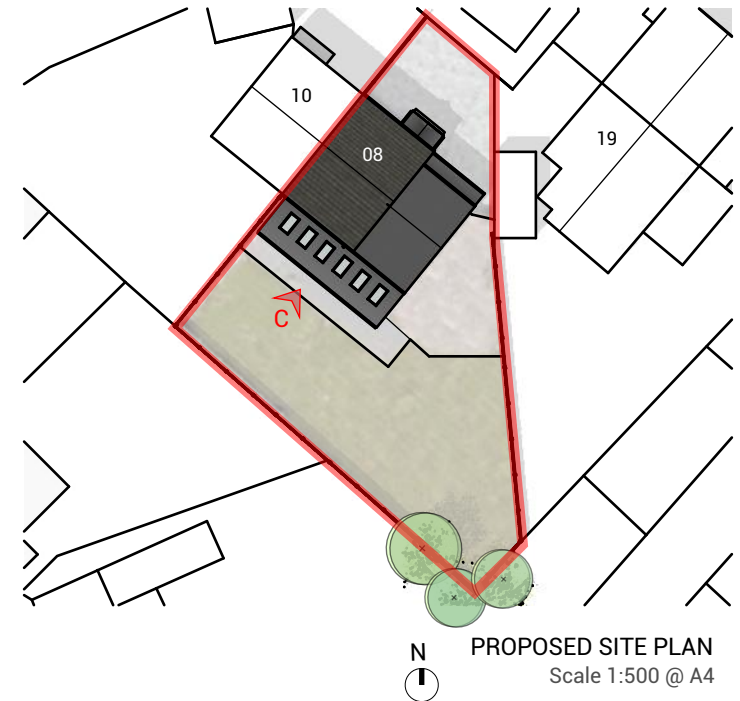

PROPOSED SITE PLAN
Scale 1:500 @ A4

Notes: Do not scale from this drawing. Use figured dimensions in all cases. Check all dimensions on site. Report any drawing errors or discrepancies to O'Brien & Noel Architects before proceeding. This drawing has been created for the purposes identified in the status and should only be used for this purpose. This is not a construction drawing. To be read in conjunction with all approved documents, permits, drawings and information and drawings from other appointed consultants.

Project: 21, Leeds Close, Bury, Greater Manchester BL9 8LD

Drawing: Proposed Rear Elevation

Job-Dwg No: 144-L05 Rev B

tel: 0151 528 2211

email: contact@obriennoel.com

web: www.obriennoel.com

PLANNING

10/06/2024

O'BRIEN
& NOËL
ARCHITECTS