


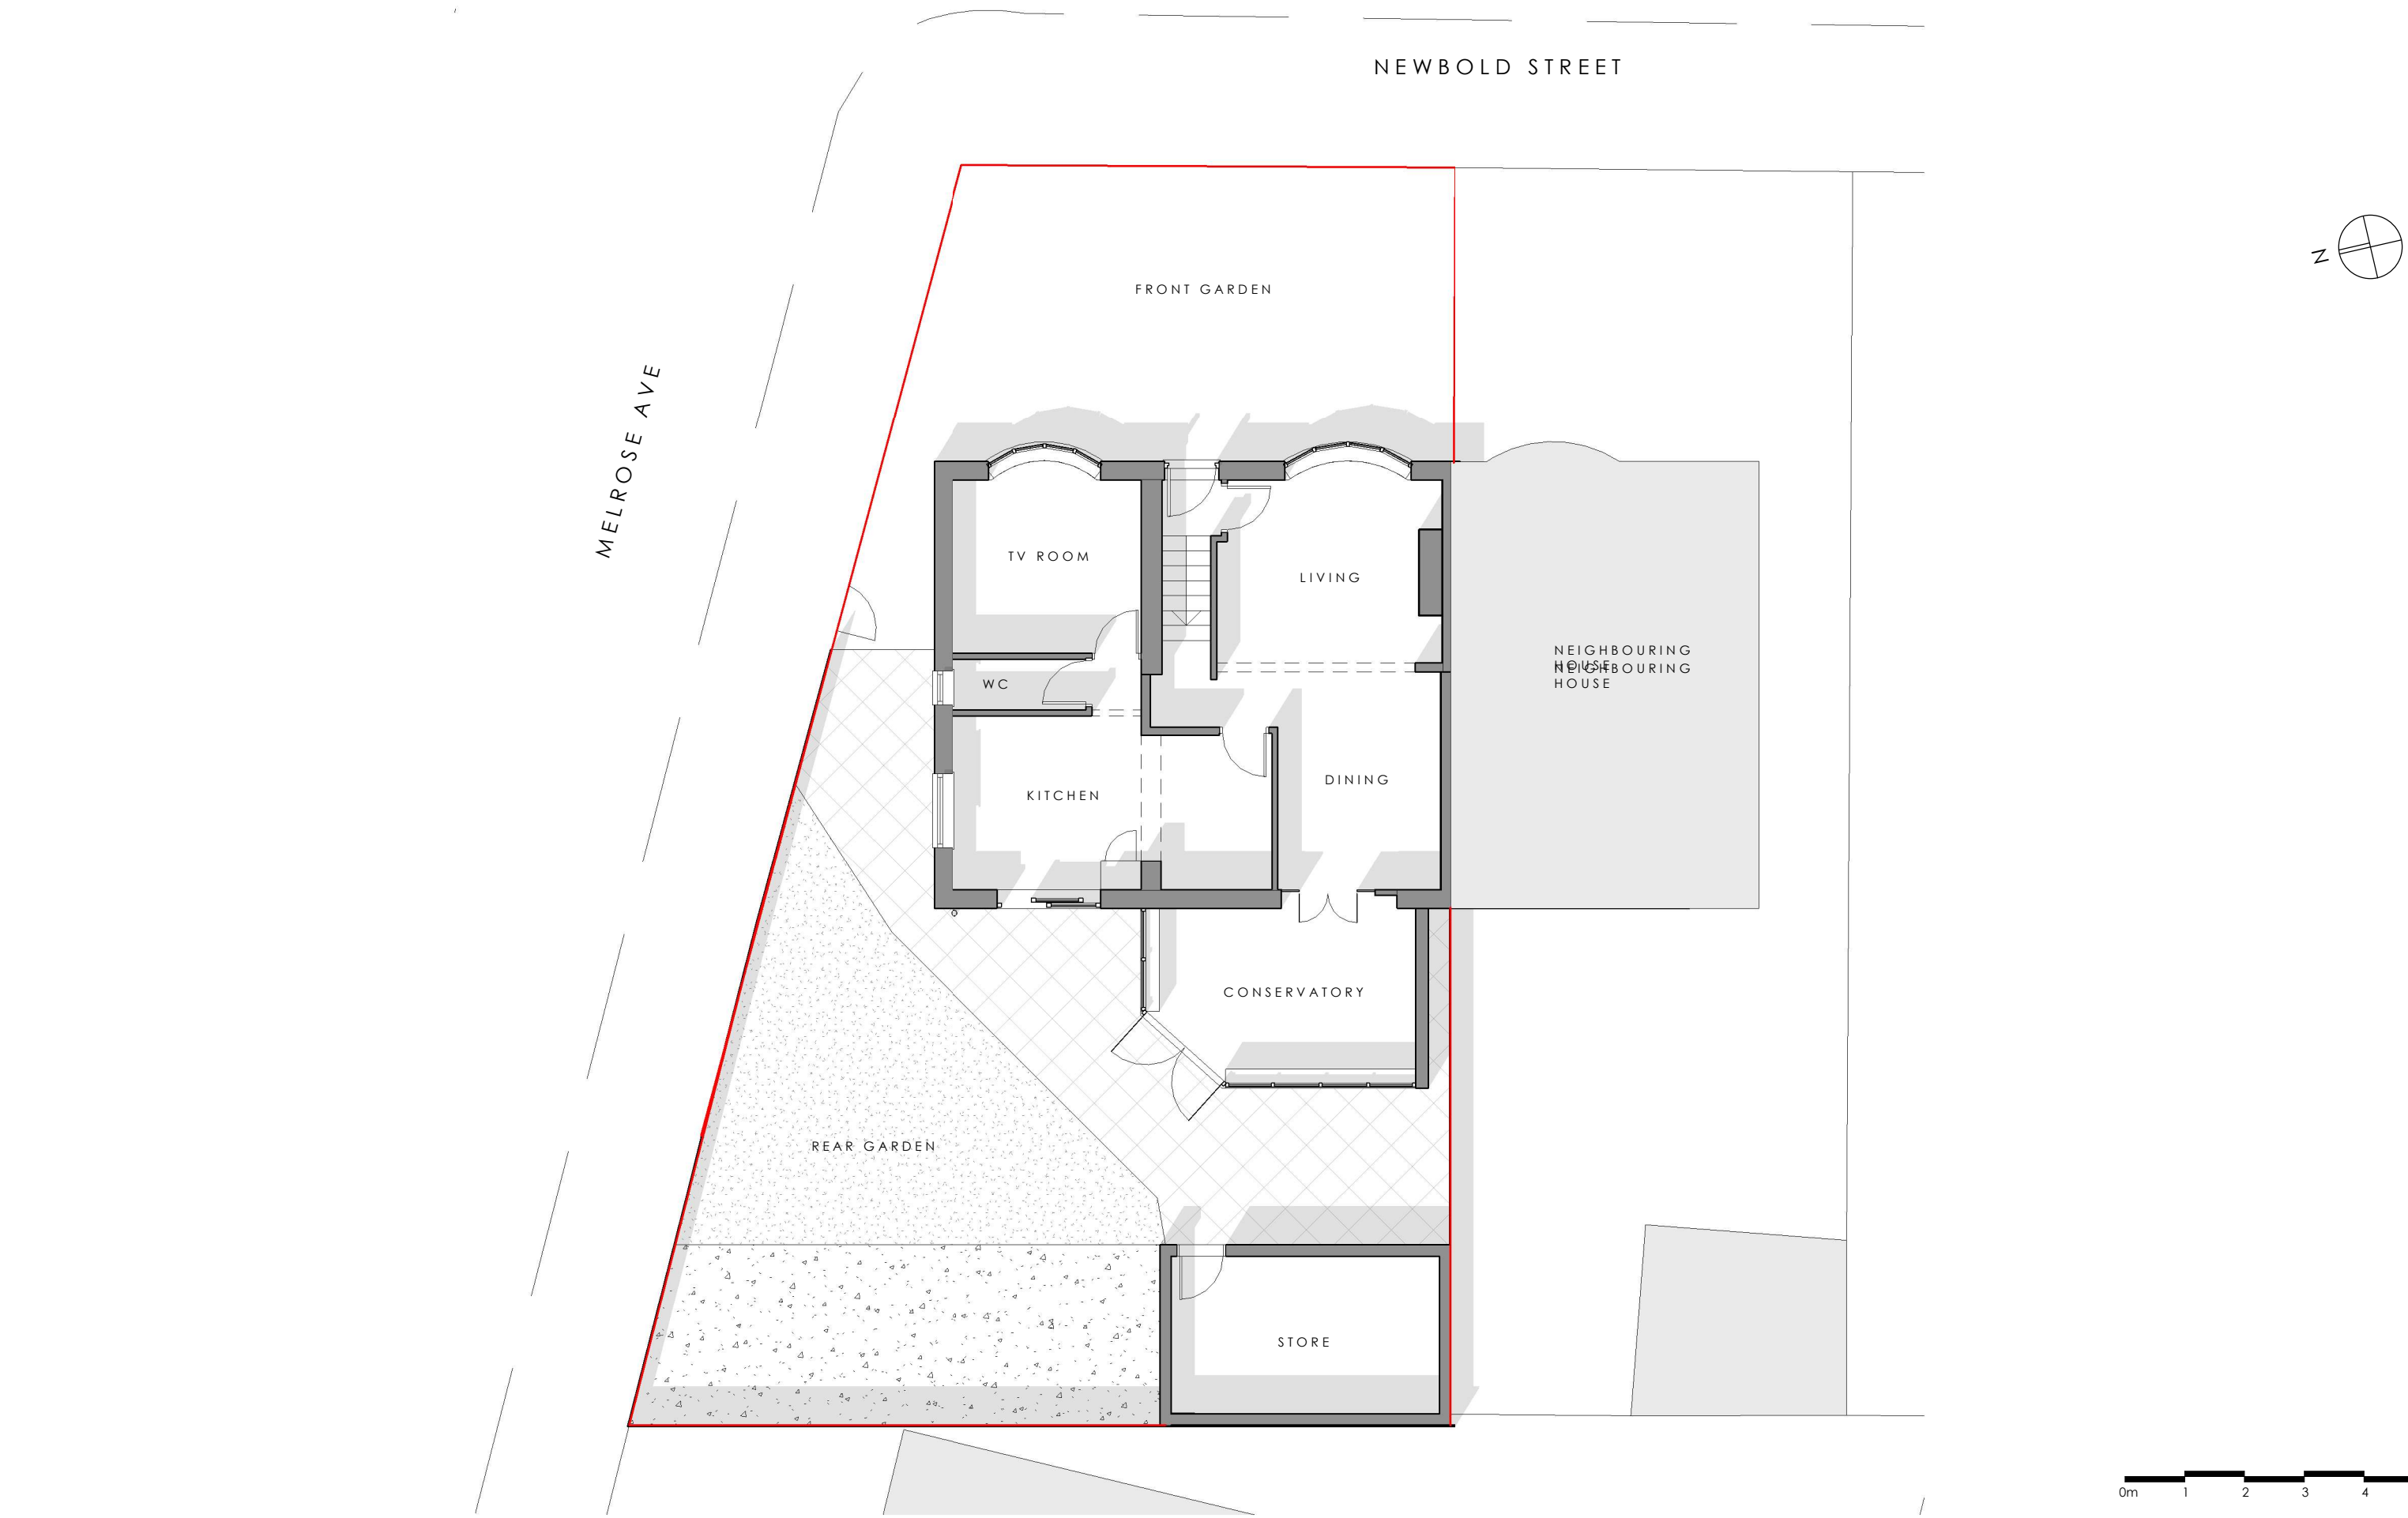

DO NOT SCALE FROM THIS DRAWING.
All drawings and visuals are provided for illustrative purposes only and are indicative proposals subject to detailed design and structural coordination. AA advises all measurements to be checked on site.
Specific details and materials/colours are subject to further design development.

COPYRIGHT: Artform Architects.

Rev	Description	Date	By						

SCALE 1 : 100 @A3	STATUS PLANNING	DATE 24/10/21
DWG No NBS/PL/002	DRAWN JE	REV
WEB: www.artformarchitects.com EMAIL: info@artformarchitects.com		
XYZ Building 1st Floor 2 Hardman Blvd Manchester TEL 0161 6600377		

131 NEWBOLD STREET
Existing Ground Floor Plan

ARTFORM
ARCHITECTS



DO NOT SCALE FROM THIS DRAWING.
All drawings and visuals are provided for illustrative purposes only and are indicative proposals subject to detailed design and structural coordination. AA advises all measurements to be checked on site.

Specific details and materials/colours are subject to further design development.

COPYRIGHT: Artform Architects.

Rev	Description	Date	By			

SCALE 1 : 50 @A3	STATUS PLANNING	DATE 24/10/21
DWG No NBS/PL/003	DRAWN JE	REV
WEB: www.artformarchitects.com EMAIL: info@artformarchitects.com		
XYZ Building 1st Floor 2 Hardman Blvd Manchester TEL 0161 6600377		

131 NEWBOLD STREET
Existing West Elevation

ARTFORM
ARCHITECTS



DO NOT SCALE FROM THIS DRAWING.
All drawings and visuals are provided for illustrative purposes only and are indicative proposals subject to detailed design and structural coordination. AA advises all measurements to be checked on site.

Specific details and materials/colours are subject to further design development.

COPYRIGHT: Artform Architects.

Rev	Description	Date	By			

SCALE
1 : 50 @A3

DWG No
NBS/PL/004

STATUS
PLANNING

DRAWN
JE

DATE
24/10/21

REV

WEB: www.artformarchitects.com | EMAIL: info@artformarchitects.com
XYZ Building 1st Floor 2 Hardman Blvd Manchester | TEL 0161 6600377

131 NEWBOLD STREET
Existing North Elevation

ARTFORM
ARCHITECTS

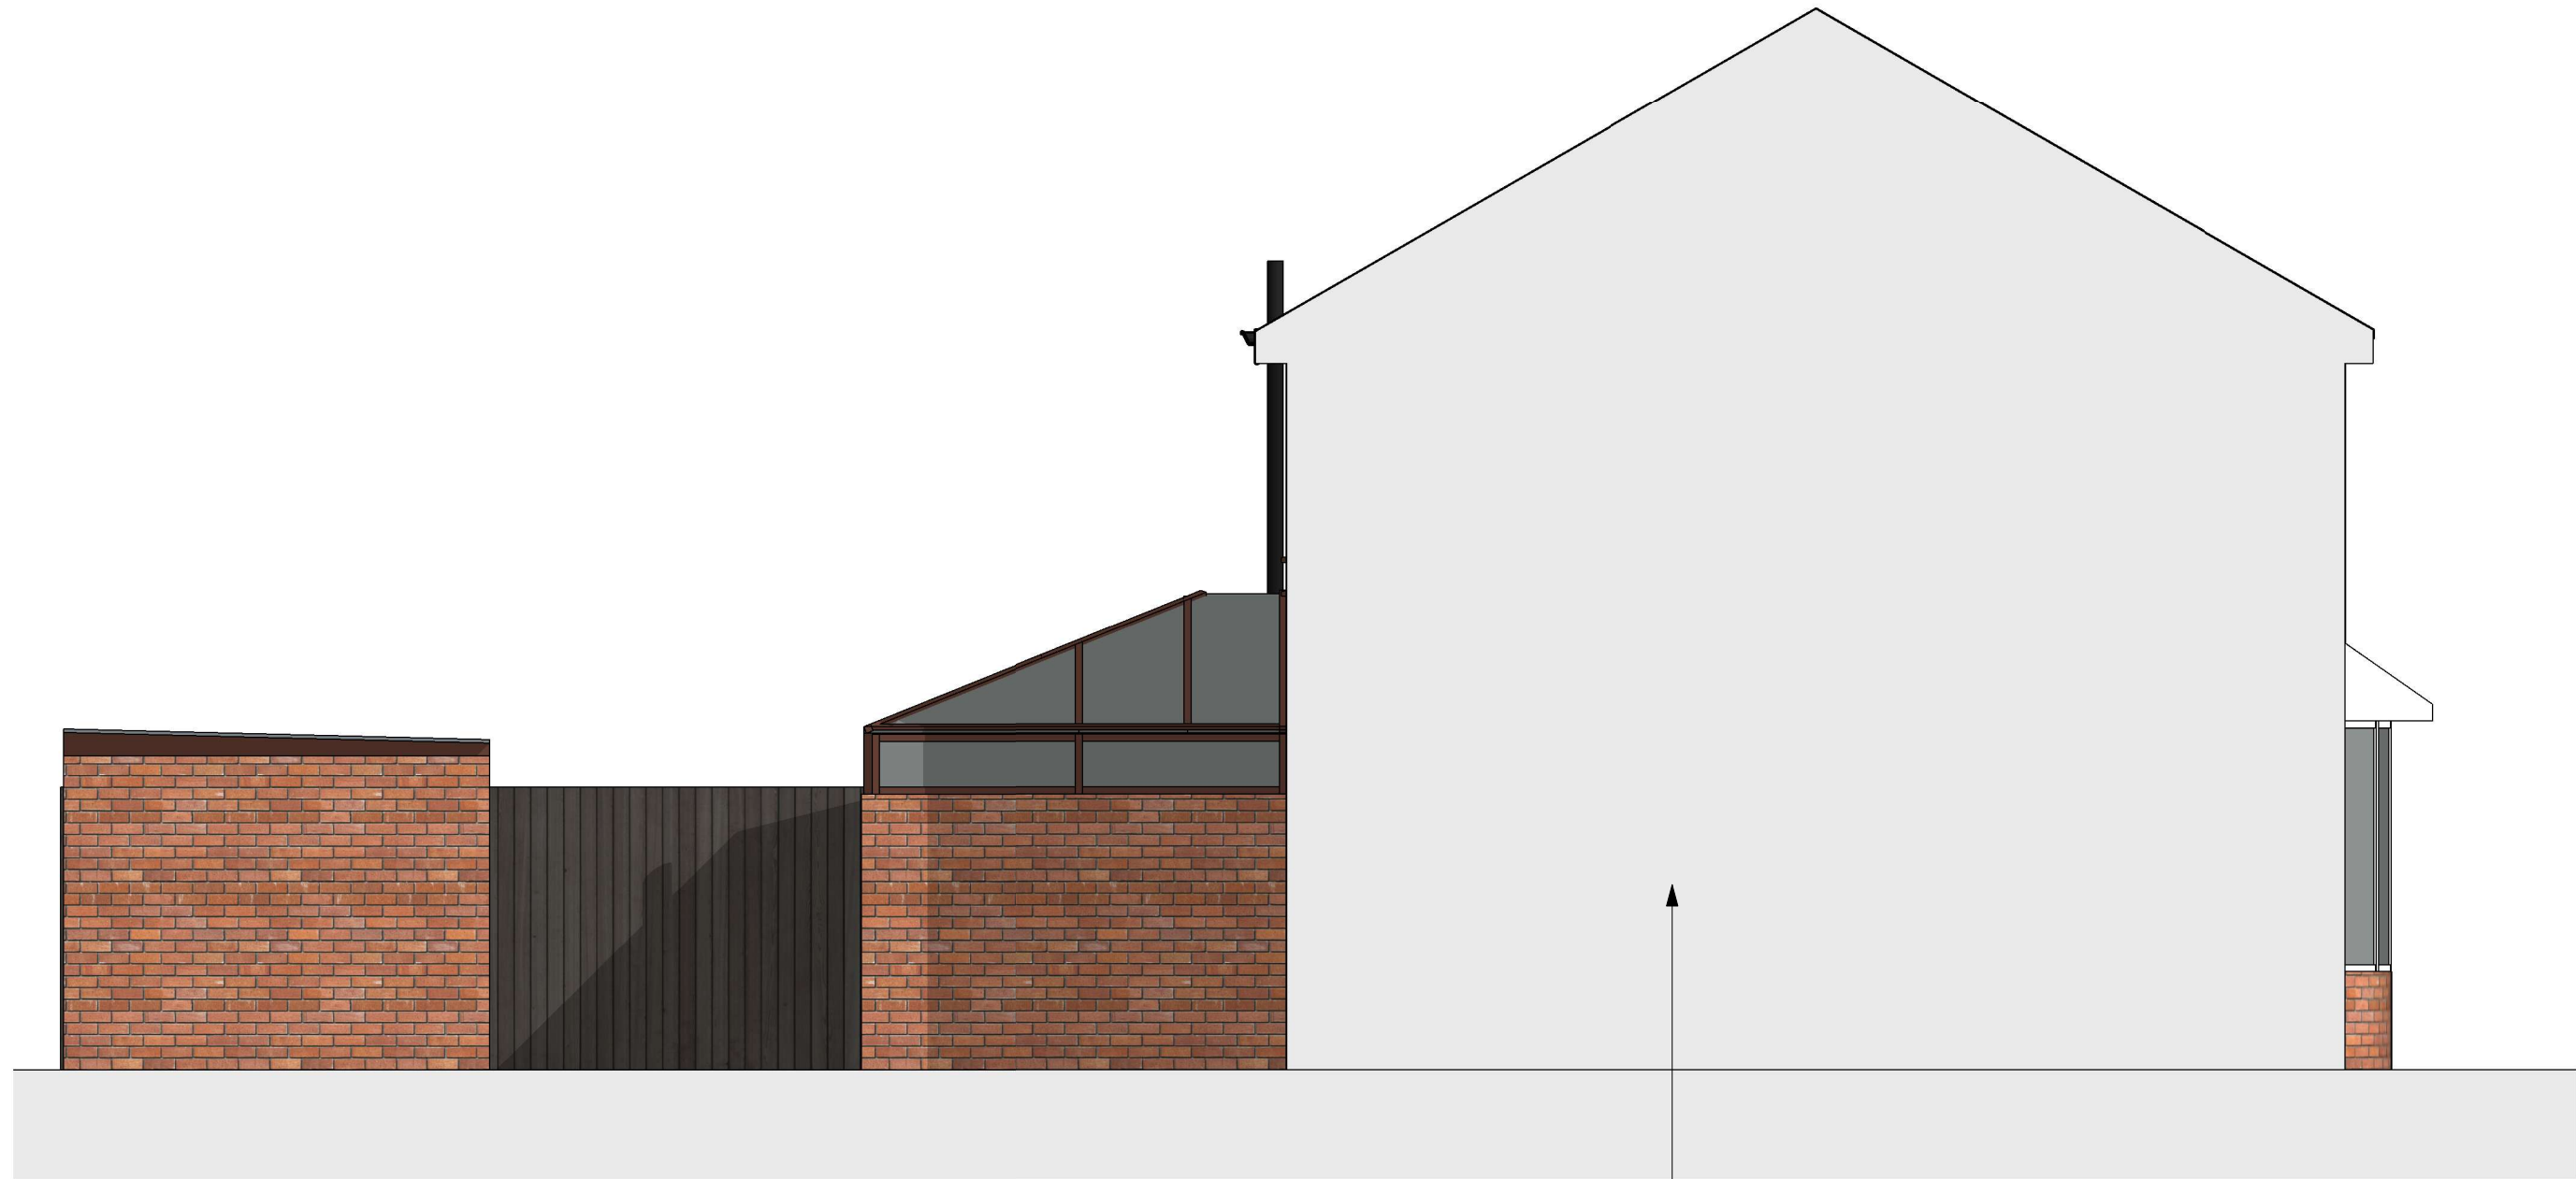


Diagram of a 1D lattice with 5 sites. Sites 1 and 2 are occupied by particles (black squares). Sites 3 and 4 are empty (white squares). The lattice is labeled 0m, 1, 2, 3, 4, 5.

DO NOT SCALE FROM THIS DRAWING.
All drawings and visuals are provided for illustrative purposes only and are indicative proposals subject to detailed design and structural coordination. AA advises all measurements to be checked on site.

Specific details and materials/colours are subject to further design development.

COPYRIGHT: Artform Architects.

Rev

Description

Date

By

SCALE

1 : 50 @A3

DWG No

NBS/PL/005

STATUS

PLANNING

DRAWN

JE

DATE

24/10/21

REV

WEB: www.artformarchitects.com

EMAIL: info@artformarchitects.com

XYZ Building 1st Floor 2 Hardman Blvd Manchester

TEL 0161 6600377

131 NEWBOLD STREET

Existing South Elevation

ARTFORM ARCHITECTS