



REPLACEMENT OF STABLES (BUILDING F)
WITH A SINGLE DWELLING (UNIT 6) ~

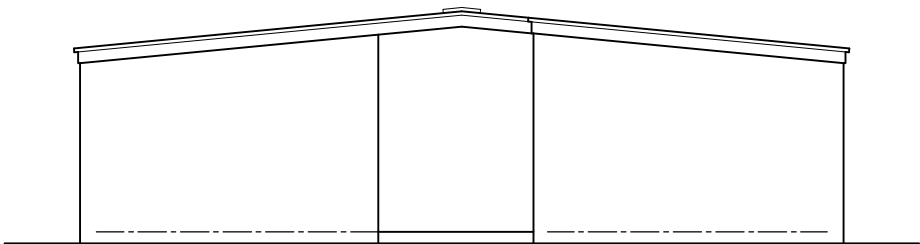

FRONT/NORTH ELEVATION (1:100 SCALE)

CORRUGATED STEEL
ROOF COVERINGS.


BLOCK WALLS TO
ELEVATIONS
(PAINTED WHITE).

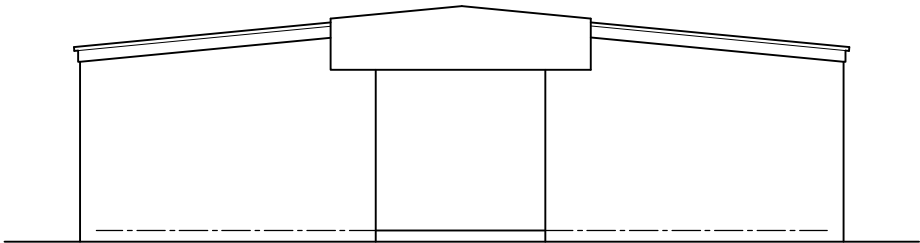


REAR/SOUTH ELEVATION (1:100 SCALE)

CORRUGATED STEEL
ROOF COVERINGS.

BLOCK WALLS TO
ELEVATIONS
(PAINTED WHITE).

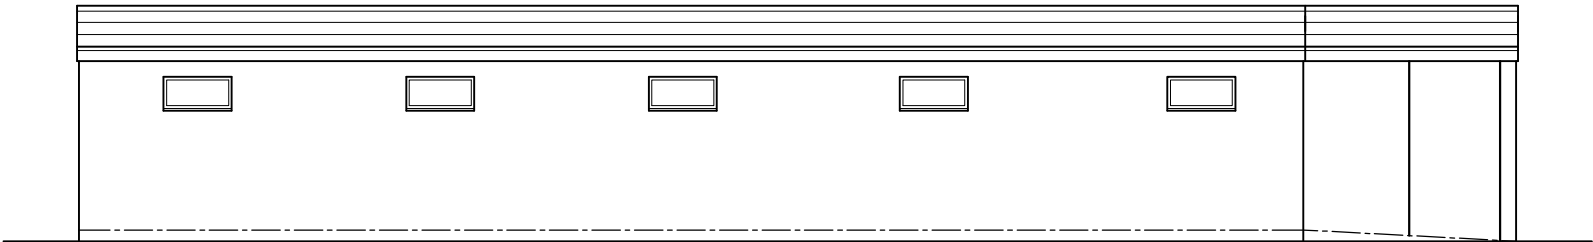

SIDE/EAST ELEVATION (1:100 SCALE)

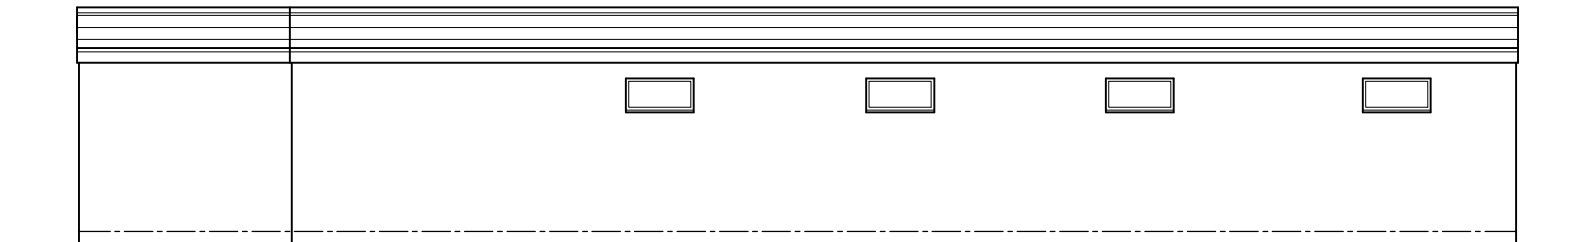

SIDE/WEST ELEVATION (1:100 SCALE)

PROPOSED MATERIALS:

- PITCHED ROOF WITH SLATE ROOF COVERINGS TO MATCH MAIN BARN
- COURSED STONE FACINGS TO ELEVATIONS
- uPVC DOOR & WINDOW FRAMES (ANTHRACITE GREY) TO MATCH MAIN BARN
- CAST STONE HEADS, SILLS & JAMBS.

Amendments			
Project Title			
CONVERSION OF BARNs & REPLACEMENT OF STABLES TO FORM FIVE DWELLINGS AT BARRACK FOLD FARM, KNOWSLEY ROAD, AINSWORTH, BL2 5PU~			
Client			
MR C. D. DUDLEY			
Dwg. No.			
23/1283/163B – PROPOSED ELEVATIONS – UNIT 6			
Date	Plot Scale	Drawn by	Status
02.11.2022	A2@1:100	JPE	PLANNING