




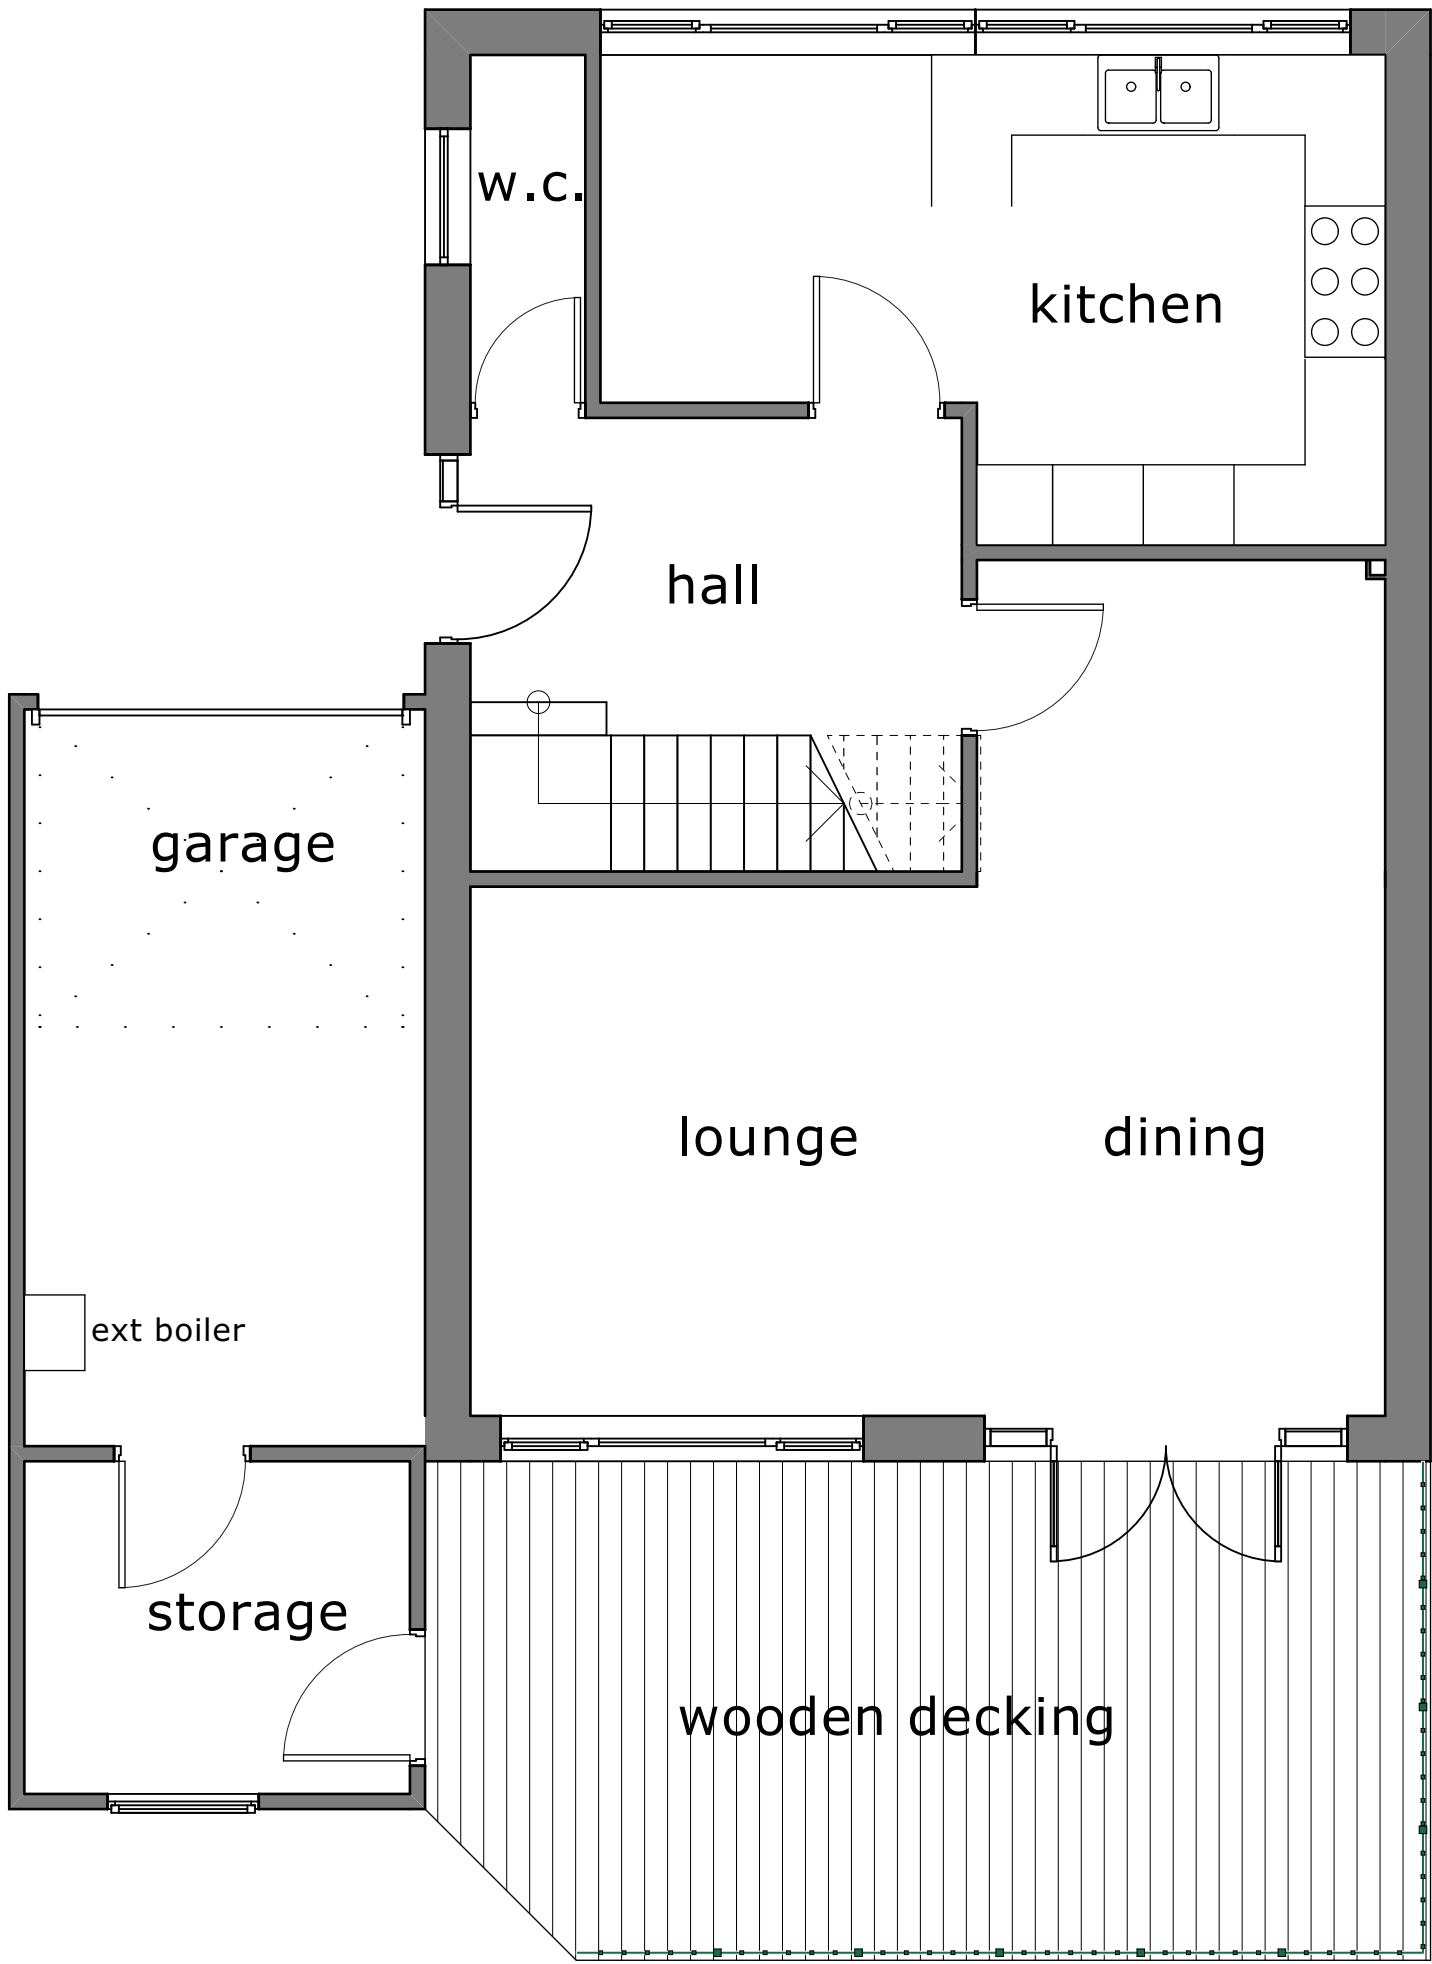

ground floor

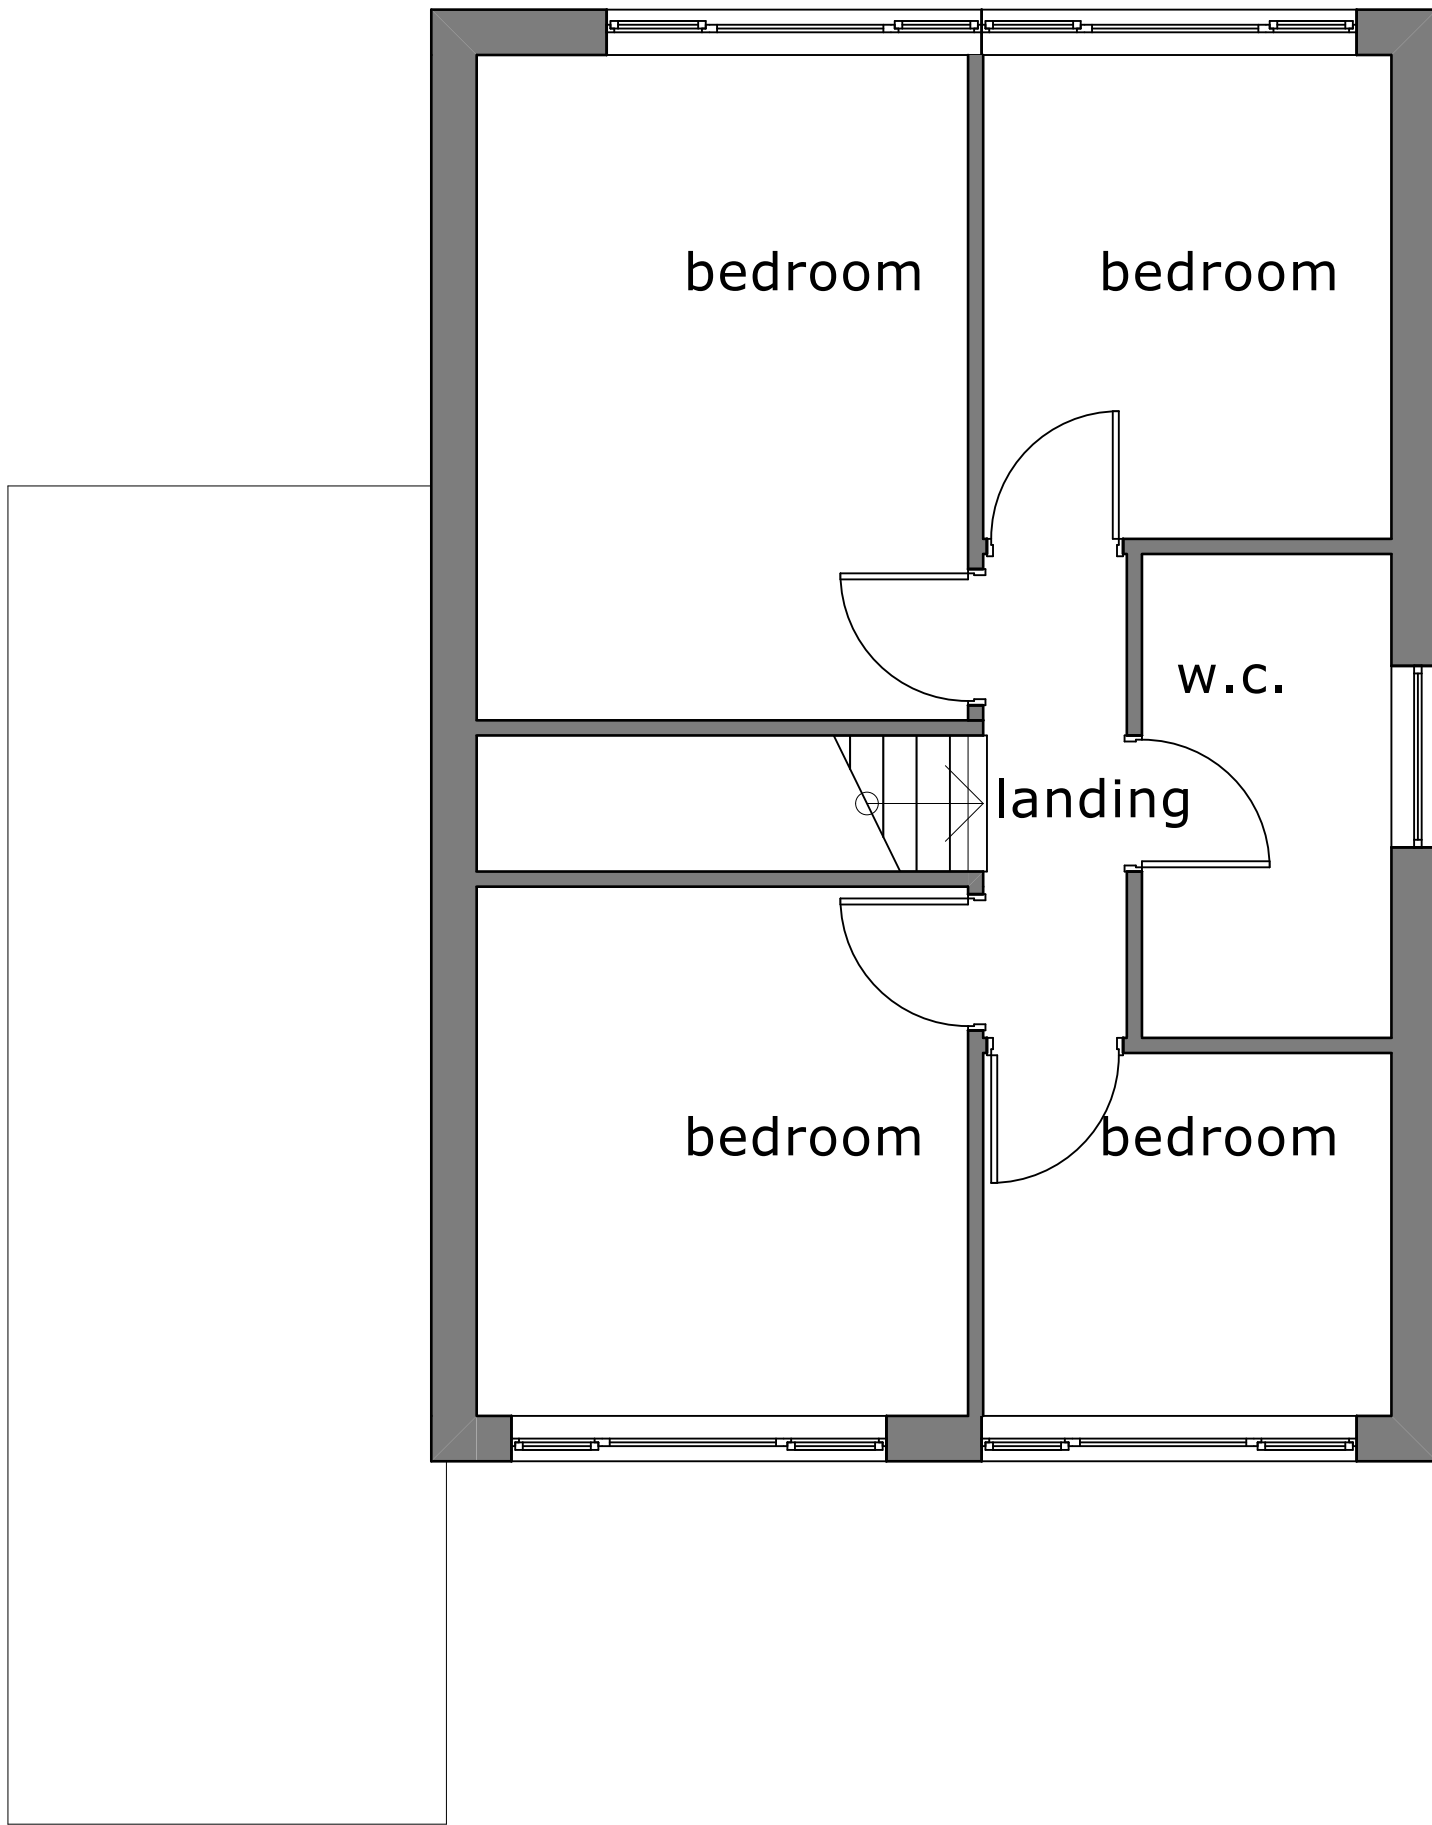


first floor

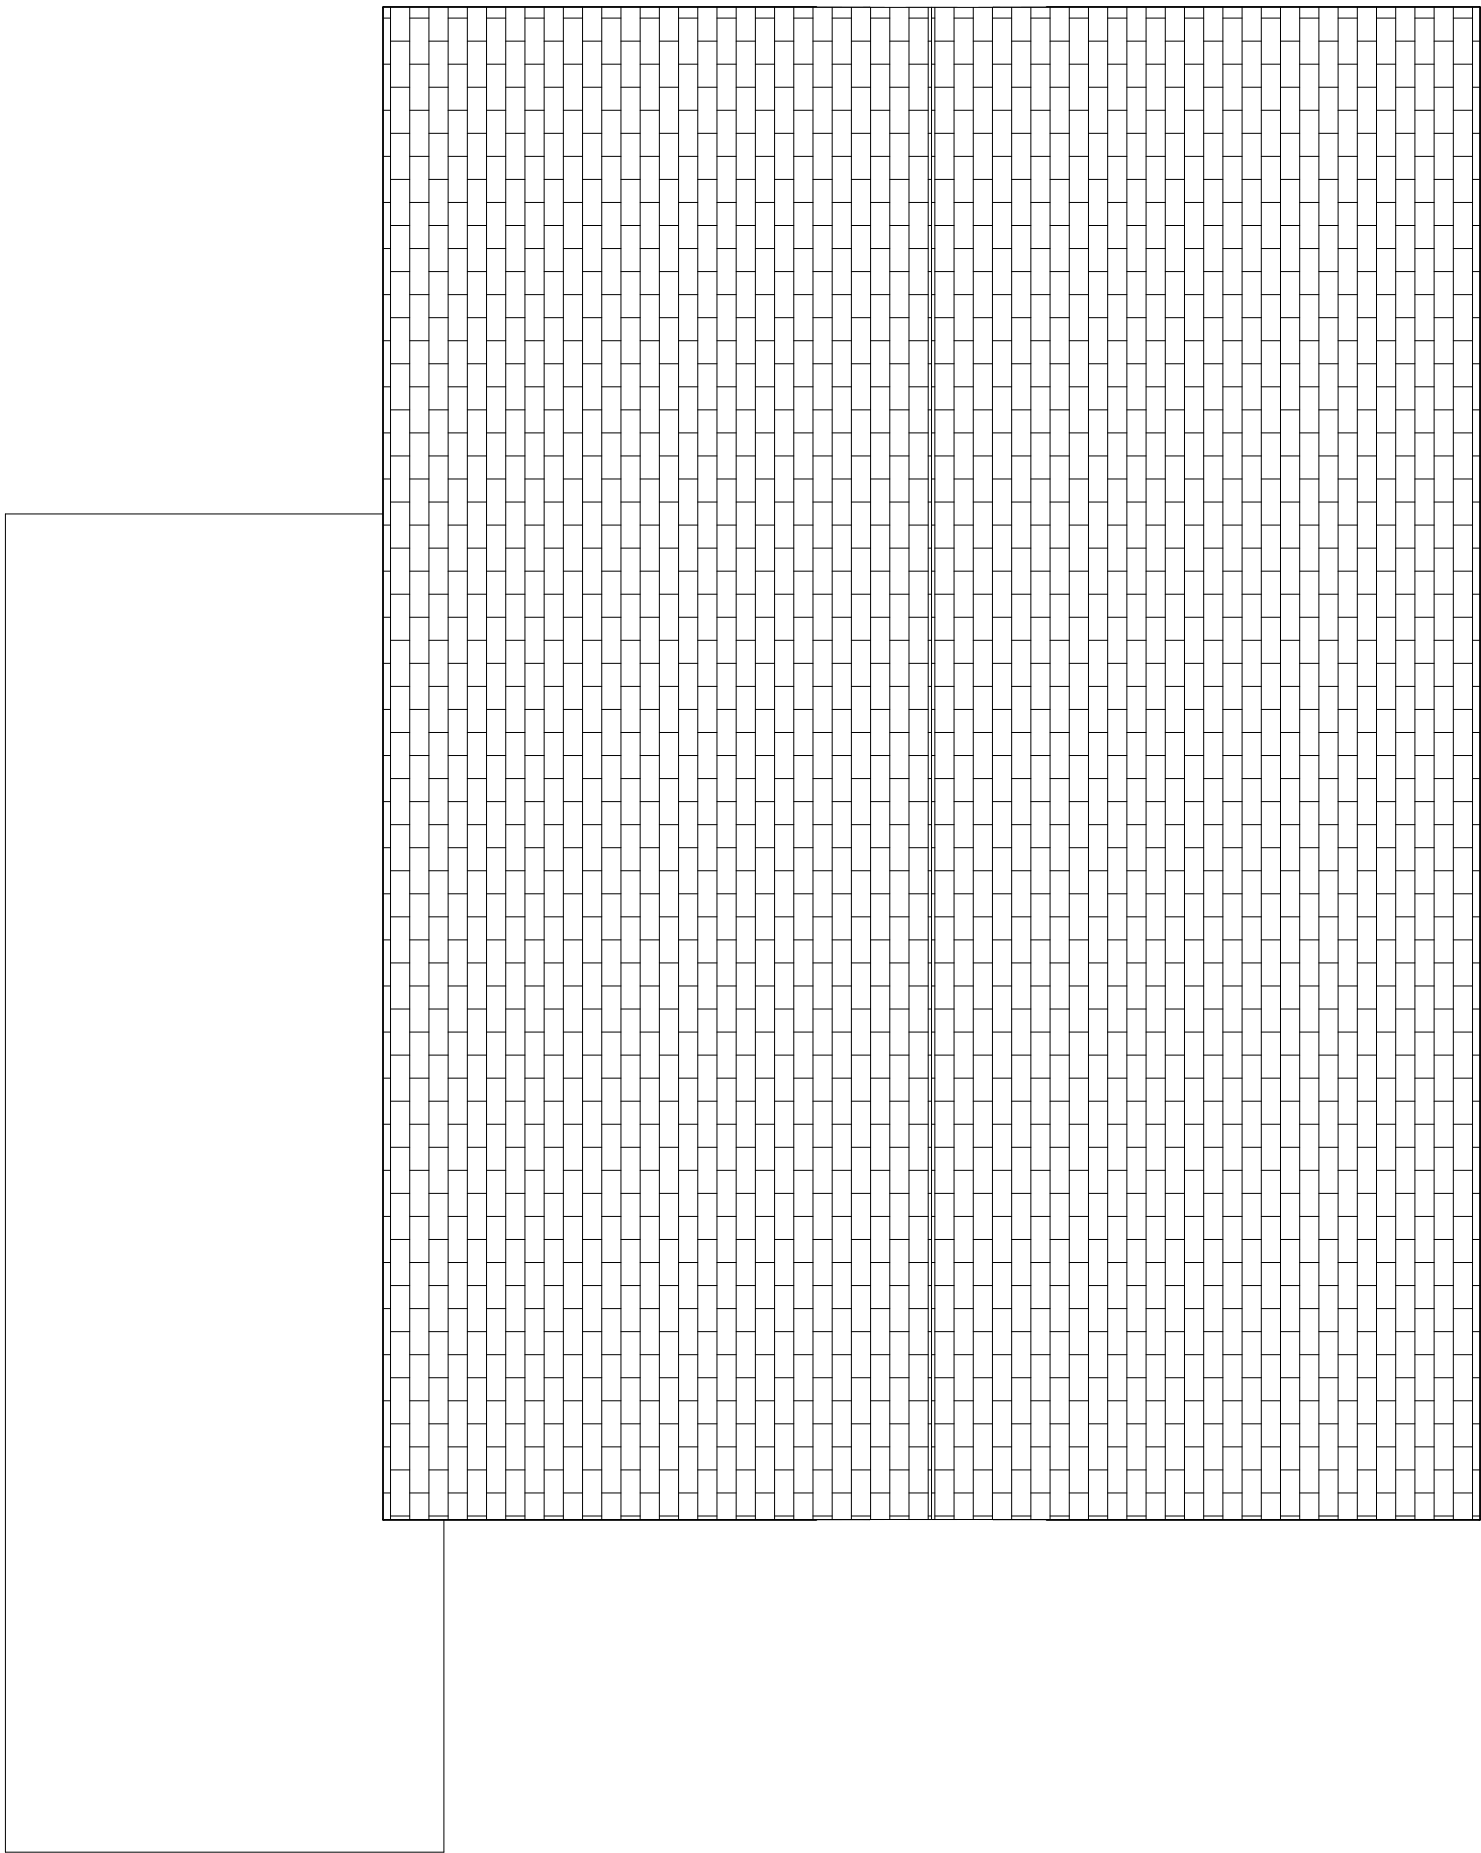

roof




front elevation

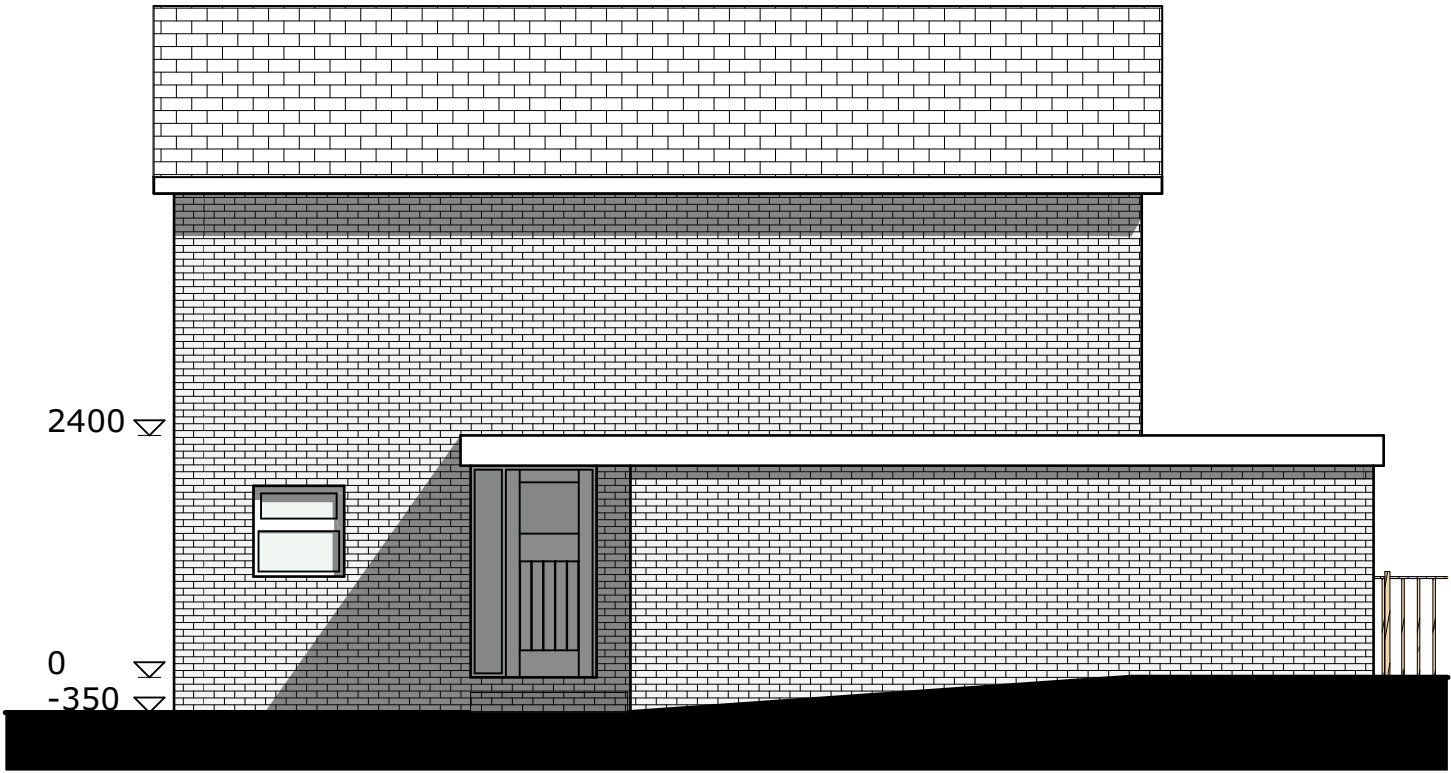

entrance elevation



rear elevation

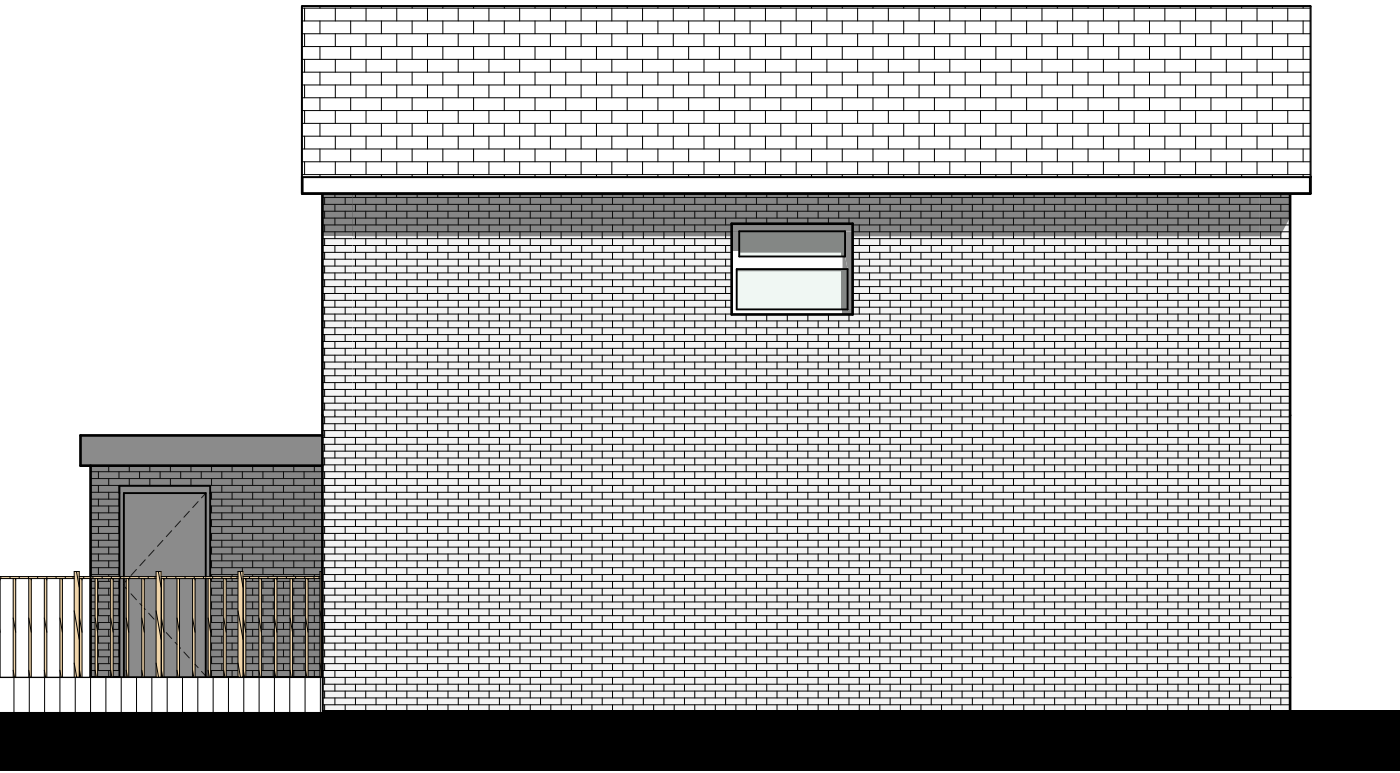

side elevation

I greenhalgh design

client:
brin and helen Leyland

project:
6 keats rd extension
6 keats rd, greenmount

sheet:
existing plans and elevations

job no: 20.101	draw no: 002	D
scale: 1:50, 1:75		galen house off burnley road crawshawbooth bb4 8aj
date: 09.07.2020		t: 07950 740645
drawn: lg		e: lgreenhalghdesign@outlook.com