



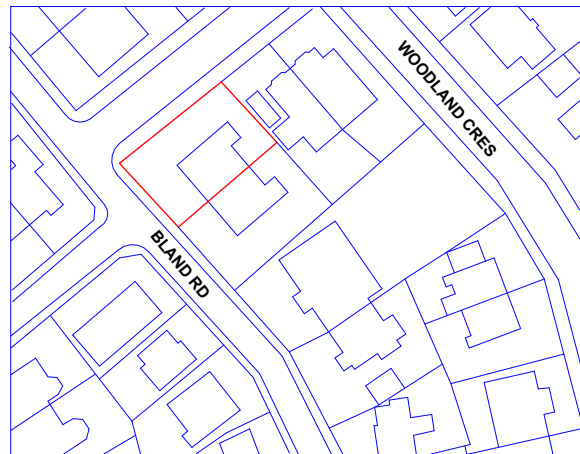


Location Plan

1 : 1250



VISUAL SCALE 1:1250 @ A3

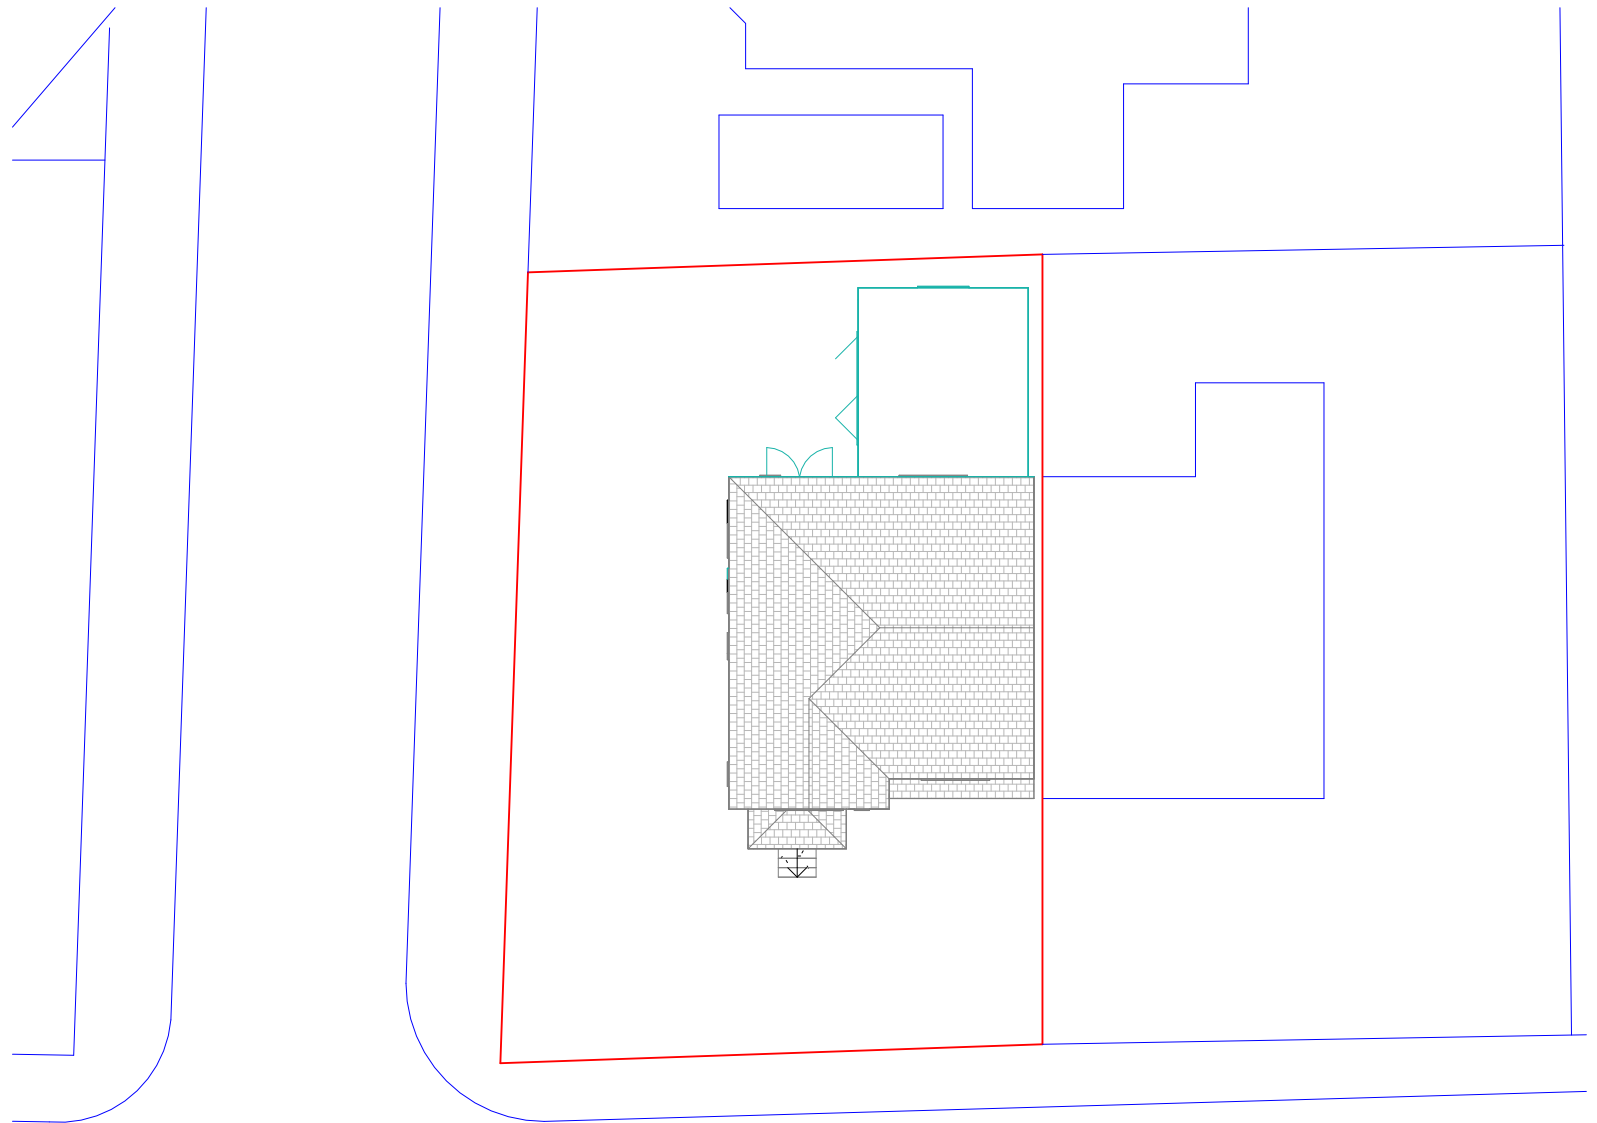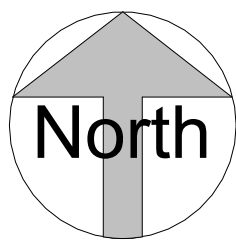

BLAND RD

Site Plan

1 : 200



VISUAL SCALE 1:200 @ A3



THIS DRAWING IS THE COPYRIGHT OF MD DESIGN CONSULTANCY. DO NOT SCALE FROM THESE DRAWINGS. ALL LEVELS/DIMENSIONS TO BE CHECKED ON SITE PRIOR TO WORKS COMMENCING. REPORT ALL DISCREPANCIES TO CLIENT/DESIGNER.

CIAT affiliate	 MD DESIGN CONSULTANCY 07728417797 dabeer@mddesigns.co.uk	Proposed Single Storey Extension & Internal Alterations 37 Bland Rd Prestwich, Manchester M25 9WG	Location Plan (DR) A204	Client Name Ari Ranj	Rev A	Description Submitted for planning approval	Date 24.02.26
			Project Number 100	Drawn By MDR			
Revision A							