



0m 1m 2m 3m 4m 5m


VISUAL SCALE 1:100 @ A3

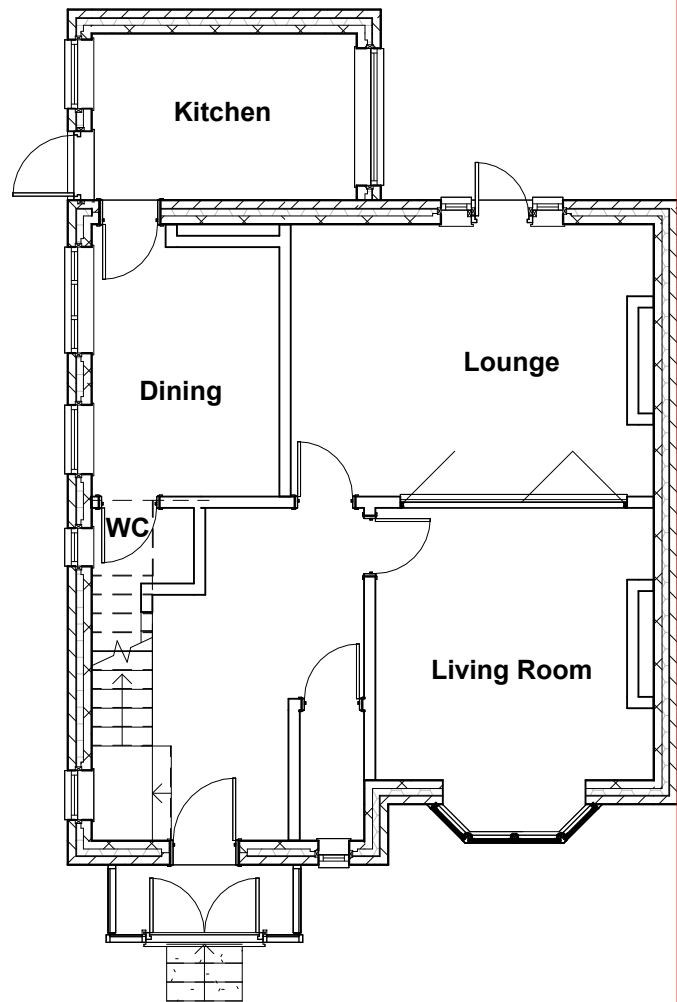

Ex Ground Floor
1 : 100

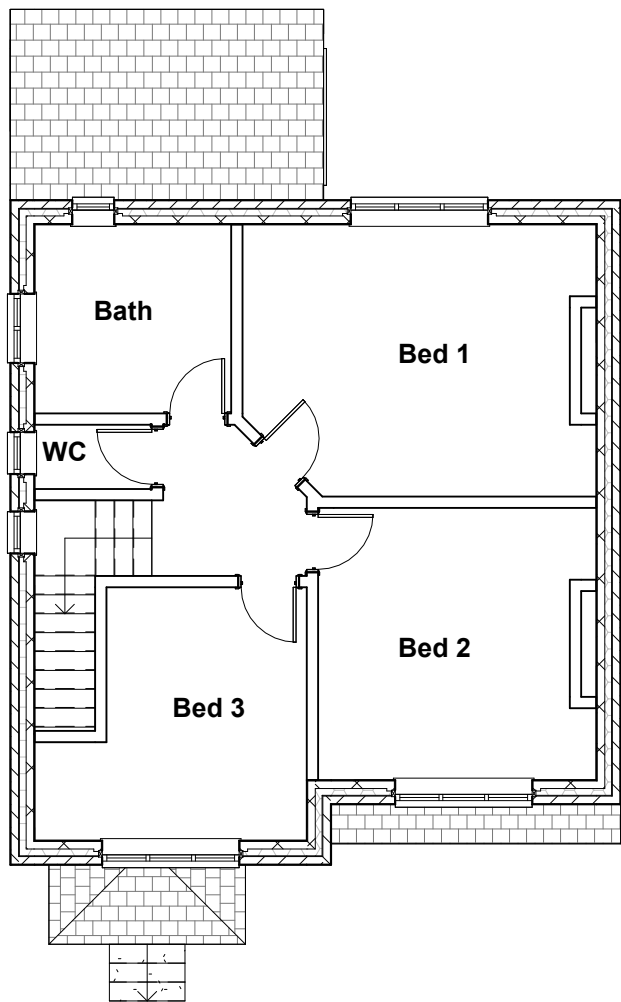

Ex First Floor
1 : 100

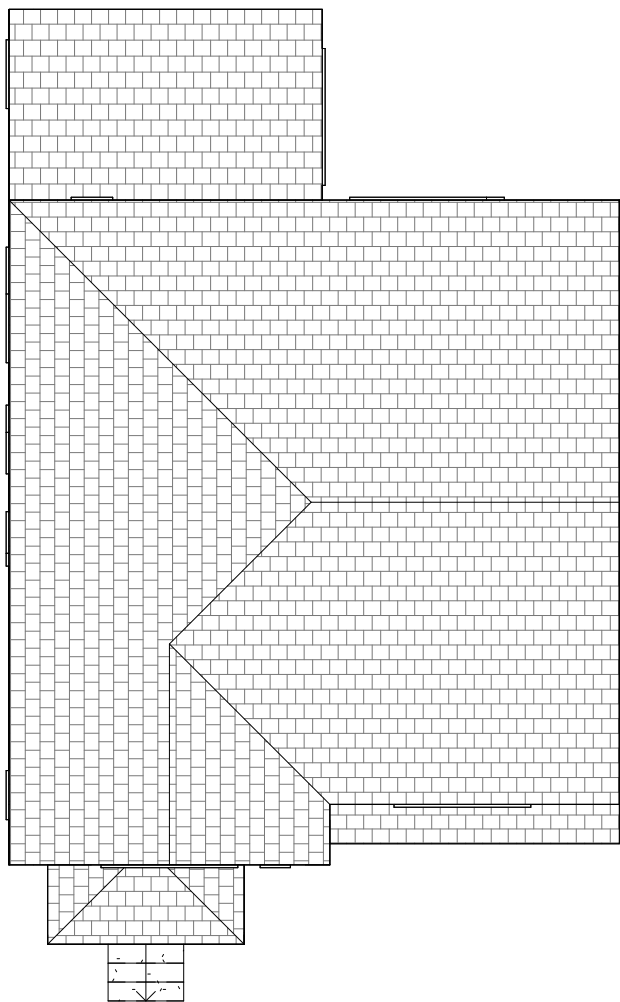

Ex Roof Plan
1 : 100

THIS DRAWING IS THE COPYRIGHT OF MD DESIGN CONSULTANCY. DO NOT SCALE FROM THESE DRAWINGS. ALL LEVELS/DIMENSIONS TO BE CHECKED ON SITE PRIOR TO WORKS COMMENCING. REPORT ALL DISCREPANCIES TO CLIENT/DESIGNER.

CIAT

affiliate



MD DESIGN
CONSULTANCY
07728417797
dabeer@mddesigns.co.uk

**Proposed Single Storey Extension &
Internal Alterations**
**37 Bland Rd Prestwich, Manchester M25
9WG**

Existing Plans
(DR) A100

Project Number
100

Client Name
Ari Ranj

Drawn By
MDR

Rev	Description	Date
A	Submitted for planning approval	24.02.26

Revision **A**

0m 1m 2m 3m 4m 5m



VISUAL SCALE 1:100 @ A3




Ex Front Elevation

1 : 100



Ex LHS Elevation

1 : 100

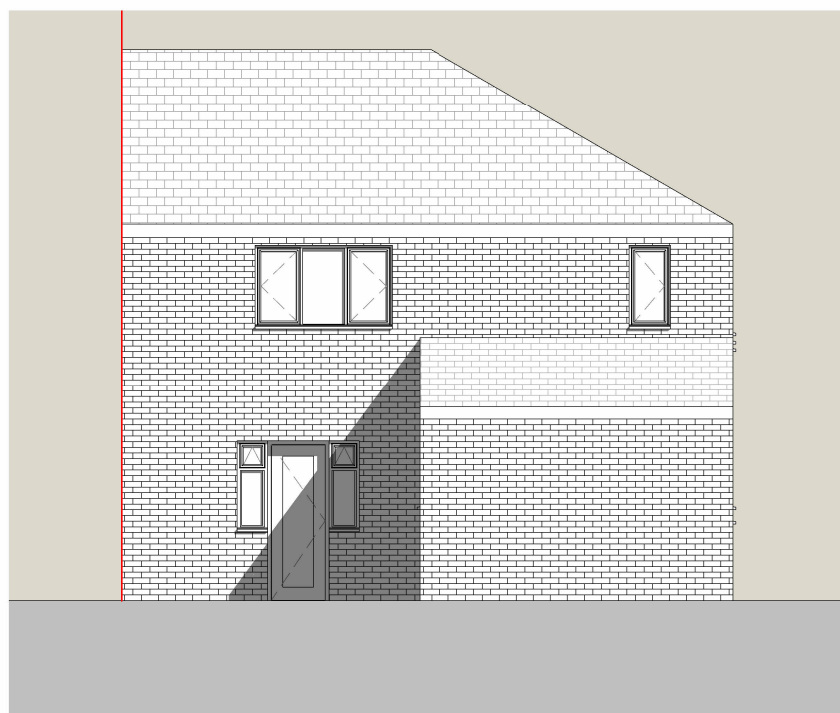

Ex Rear Elevation

1 : 100



Ex RHS Elevation

1 : 100

THIS DRAWING IS THE COPYRIGHT OF MD DESIGN CONSULTANCY. DO NOT SCALE FROM THESE DRAWINGS. ALL LEVELS/DIMENSIONS TO BE CHECKED ON SITE PRIOR TO WORKS COMMENCING. REPORT ALL DISCREPANCIES TO CLIENT/DESIGNER.

CIAT

affiliate



MD DESIGN
CONSULTANCY

07728417797
dabeer@mddesigns.co.uk

**Proposed Single Storey Extension &
Internal Alterations**

**37 Bland Rd Prestwich, Manchester M25
9WG**

Existing Elevations
(DR) A101


Project Number
100

Client Name
Ari Ranj

Drawn By
MDR

Rev	Description	Date
A	Submitted for planning approval	24.02.26

Revision **A**

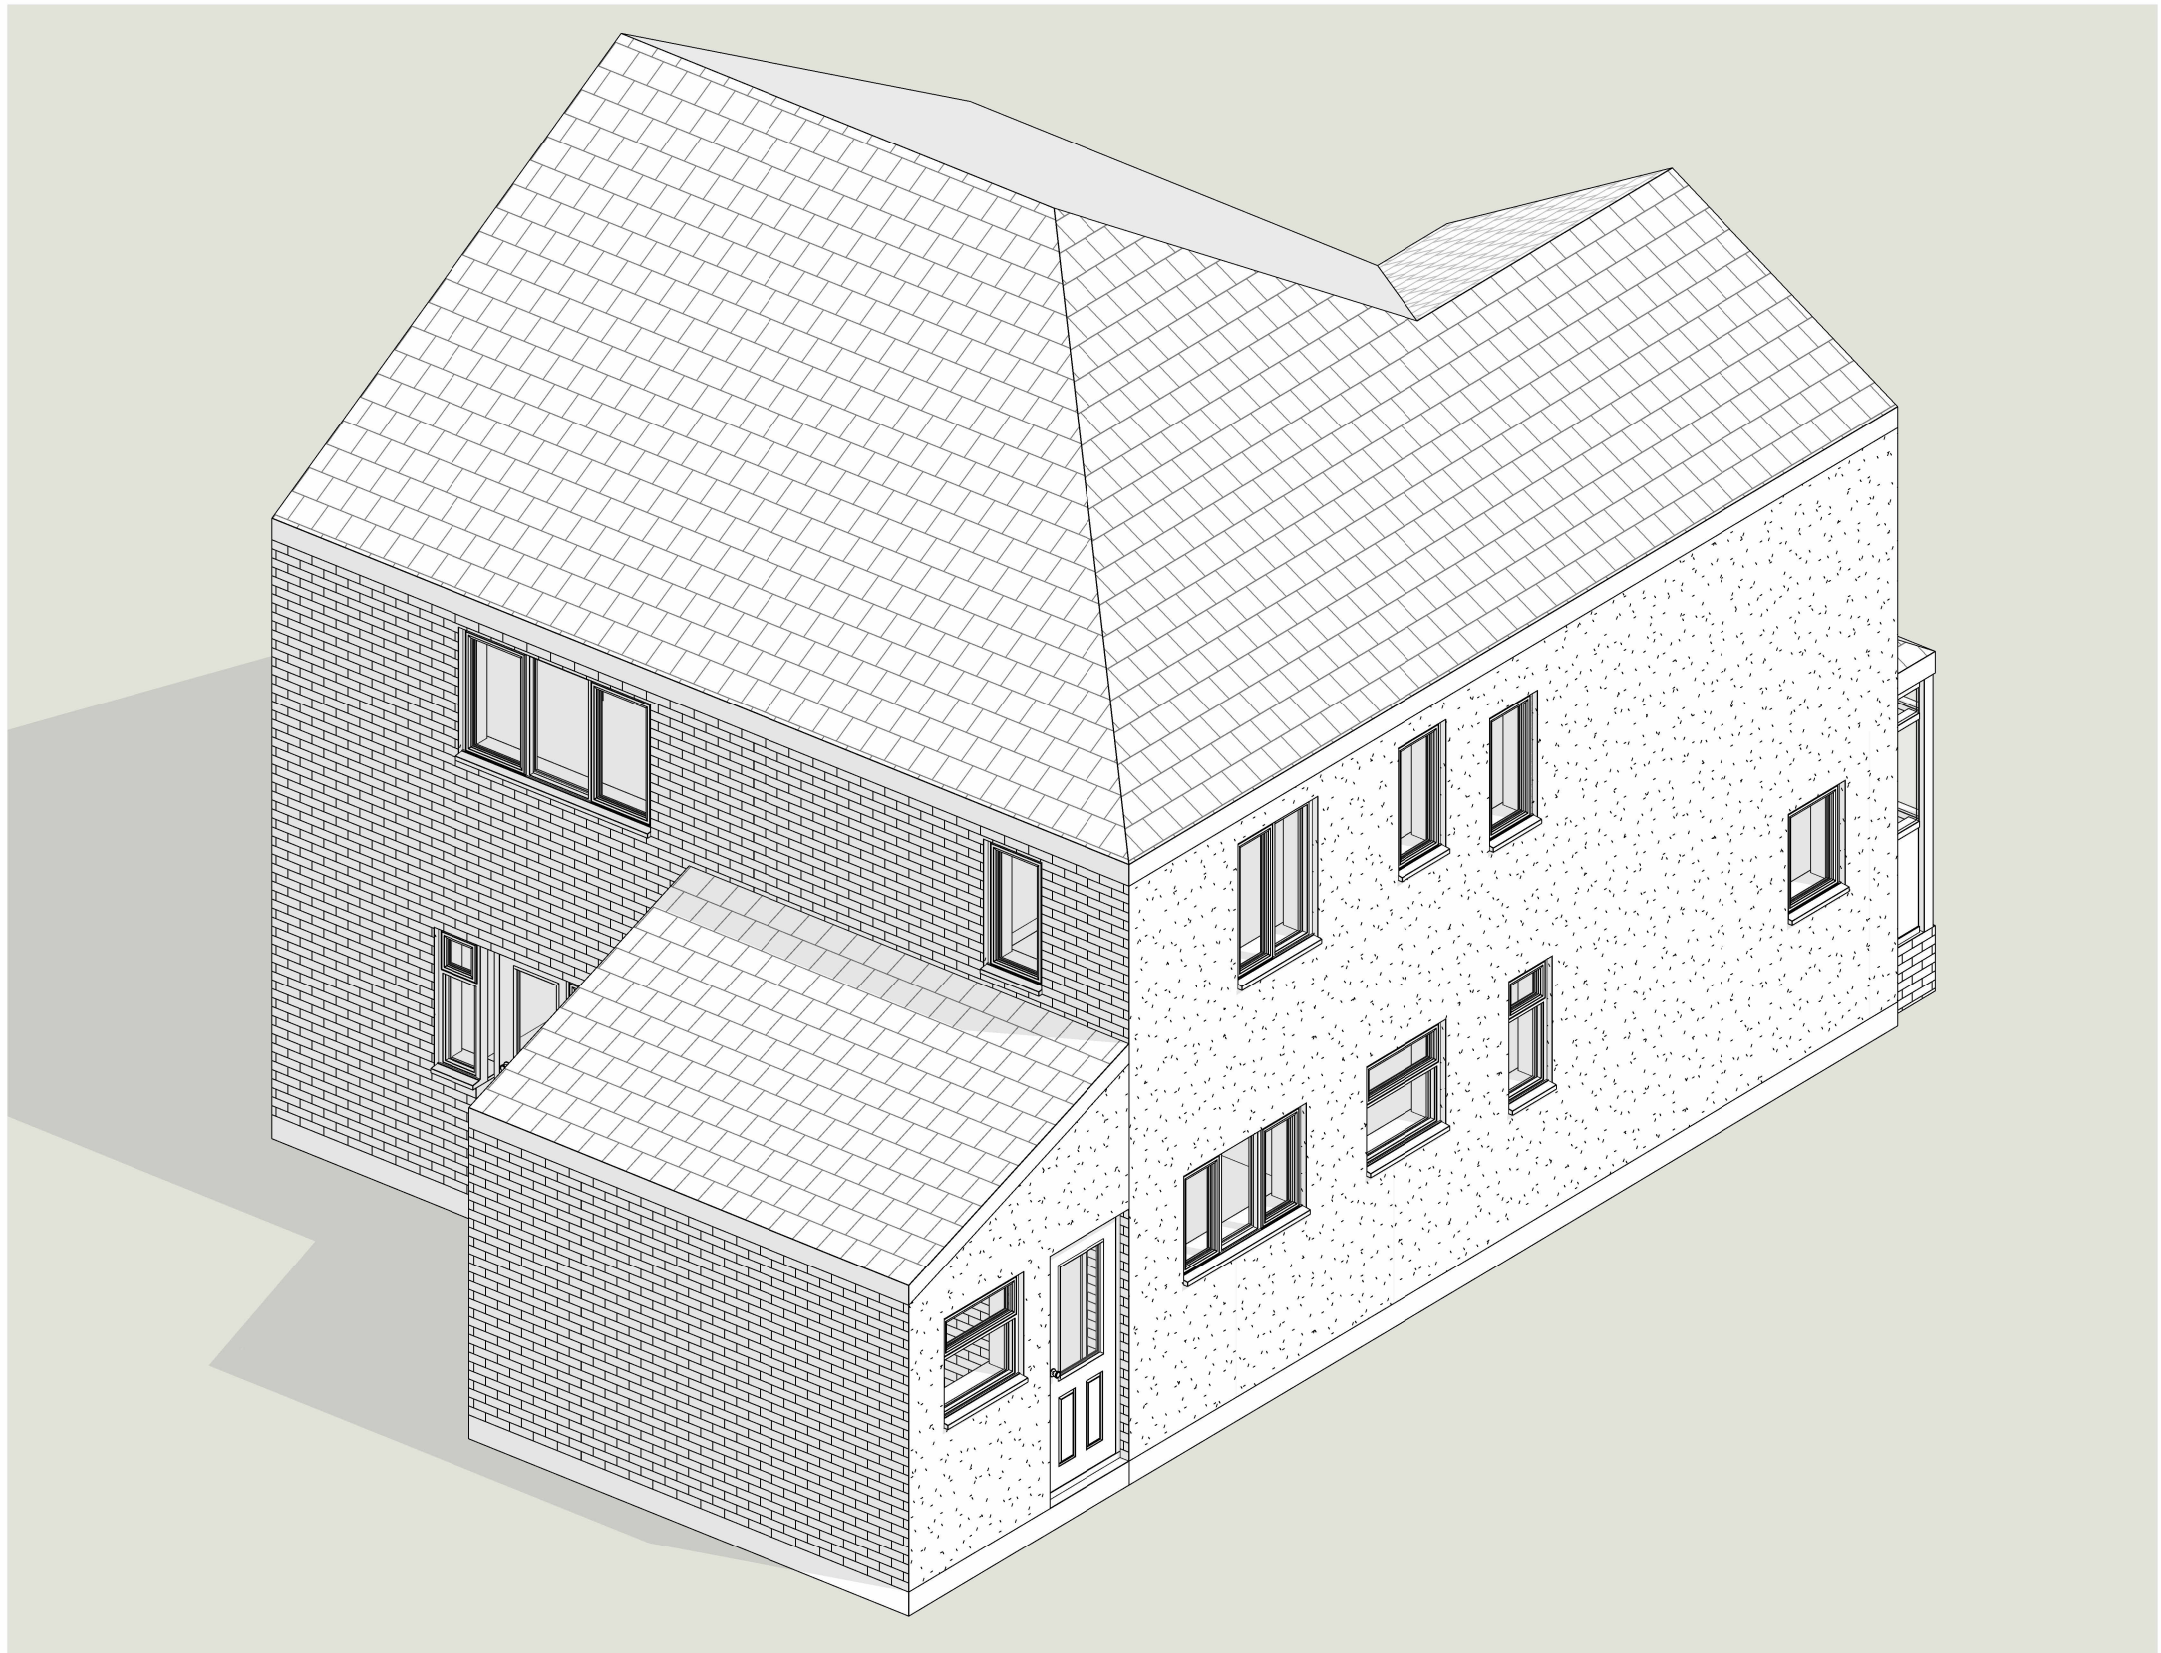

THIS DRAWING IS THE COPYRIGHT OF MD DESIGN CONSULTANCY. DO NOT SCALE FROM THESE DRAWINGS. ALL LEVELS/DIMENSIONS TO BE CHECKED ON SITE PRIOR TO WORKS COMMENCING. REPORT ALL DISCREPANCIES TO CLIENT/DESIGNER.

CIAT

affiliate



MD DESIGN
CONSULTANCY
07728417797
dabeer@mddesigns.co.uk

**Proposed Single Storey Extension &
Internal Alterations**
37 Bland Rd Prestwich, Manchester M25
9WG

Existing 3D Views
(DR) A102



Project Number
100

Client Name
Ari Ranj


Drawn By
MDR

Rev	Description	Date
A	Submitted for planning approval	24.02.26

Revision **A**

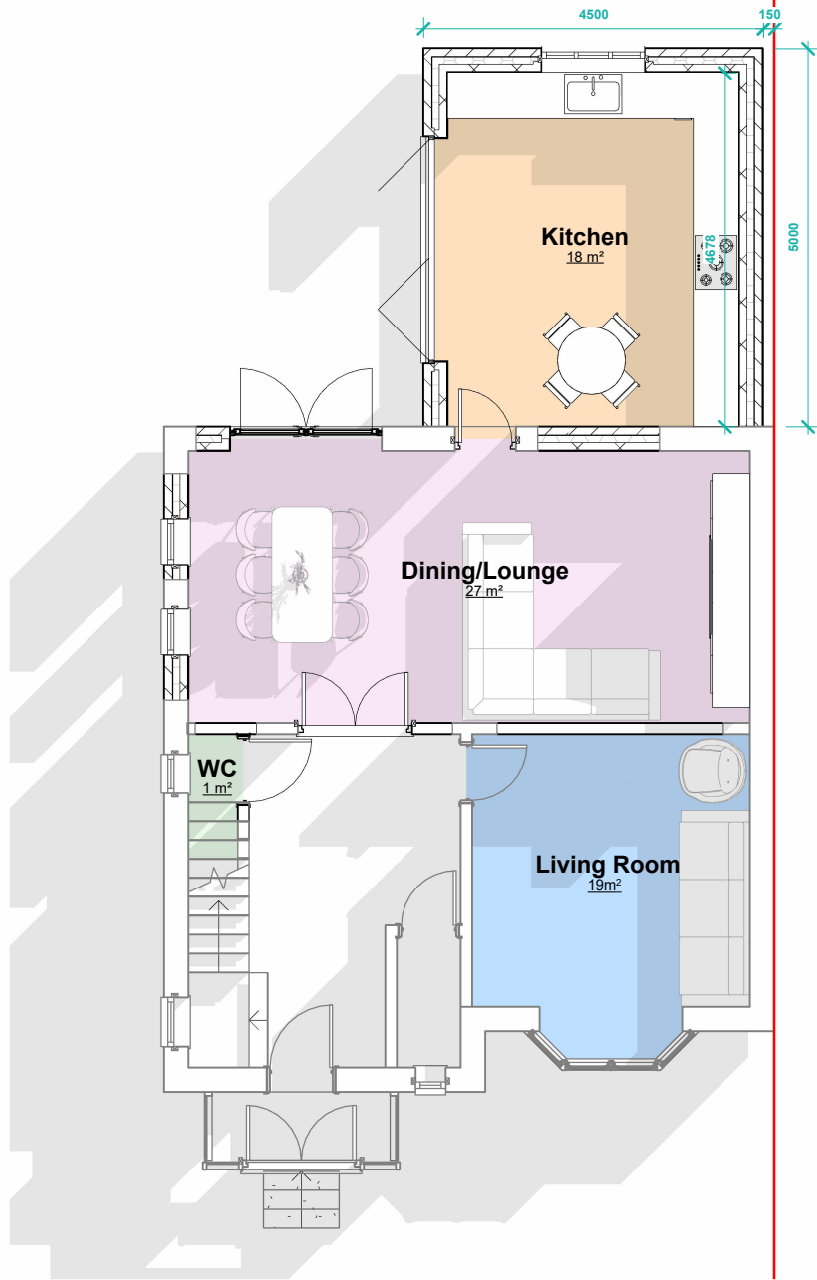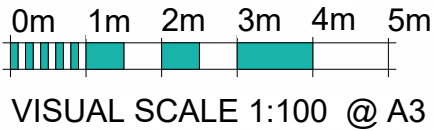

PP Ground Floor
1 : 100

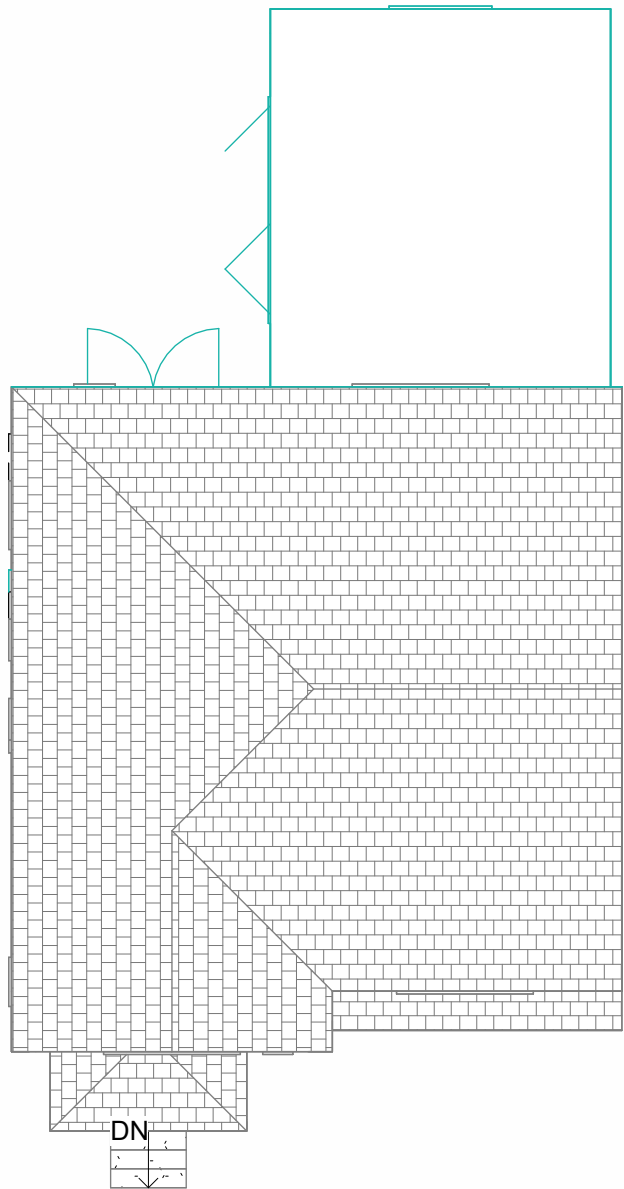

PP Roof Plan
1 : 100

THIS DRAWING IS THE COPYRIGHT OF MD DESIGN CONSULTANCY. DO NOT SCALE FROM THESE DRAWINGS. ALL LEVELS/DIMENSIONS TO BE CHECKED ON SITE PRIOR TO WORKS COMMENCING. REPORT ALL DISCREPANCIES TO CLIENT/DESIGNER.

CIAT

affiliate

MD DESIGN
CONSULTANCY
07728417797
dabeer@mddesigns.co.uk

Proposed Single Storey Extension & Internal Alterations
37 Bland Rd Prestwich, Manchester M25 9WG

Proposed Plans (DR) A200	Client Name Ari Ranj
Project Number 100	Drawn By MDR


Rev	Description	Date
A	Submitted for planning approval	24.02.26
Revision A		




PP Front Elevation
1 : 100



PP LHS Elevation
1 : 100

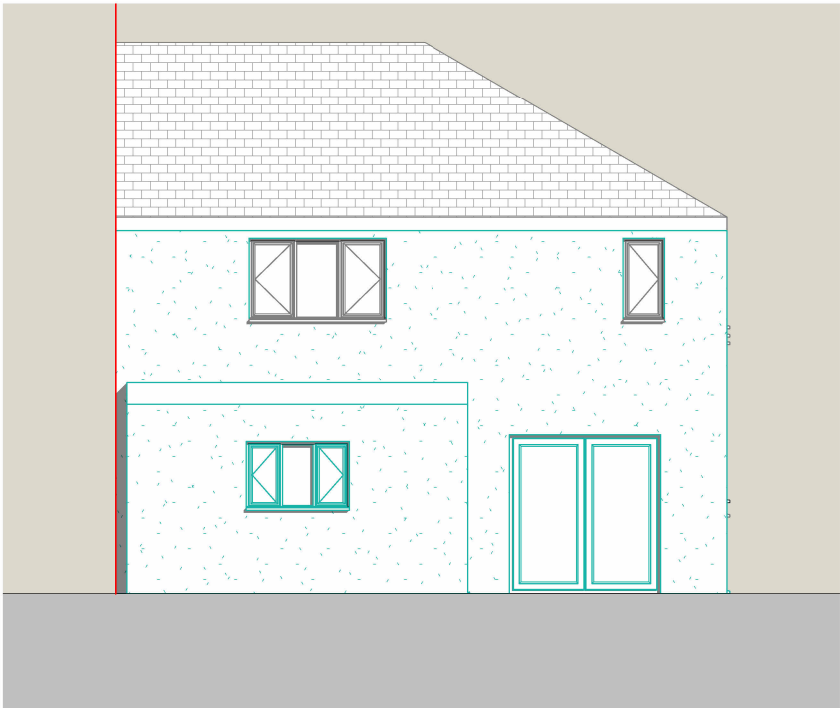


PP Rear Elevation
1 : 100

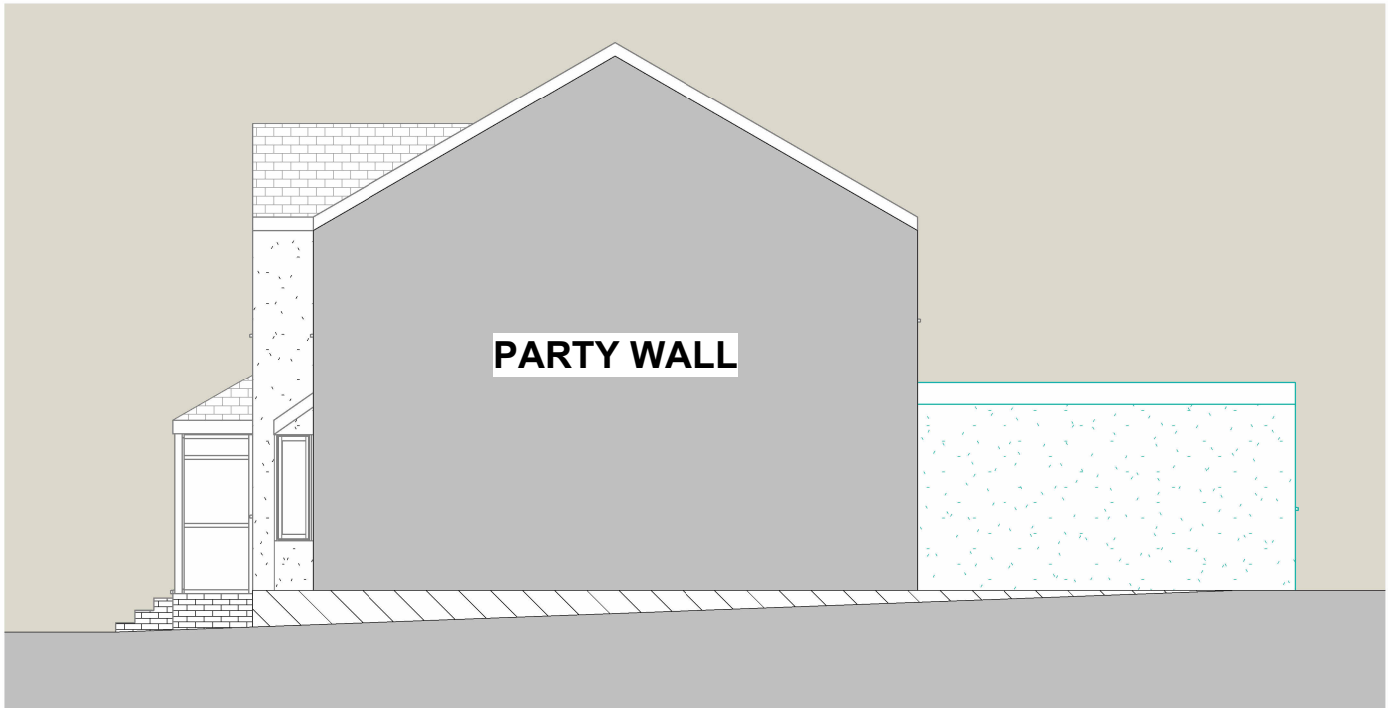

PP RHS Elevation
1 : 100


THIS DRAWING IS THE COPYRIGHT OF MD DESIGN CONSULTANCY. DO NOT SCALE FROM THESE DRAWINGS. ALL LEVELS/DIMENSIONS TO BE CHECKED ON SITE PRIOR TO WORKS COMMENCING. REPORT ALL DISCREPANCIES TO CLIENT/DESIGNER.

CIAT affiliate	 MD DESIGN CONSULTANCY 07728417797 dabeer@mddesigns.co.uk	Proposed Single Storey Extension & Internal Alterations 37 Bland Rd Prestwich, Manchester M25 9WG	Proposed Elevations (DR) A201	Client Name Ari Ranj	Rev A Description Submitted for planning approval Date 24.02.26
			Project Number 100	Drawn By MDR	
			Revision A		

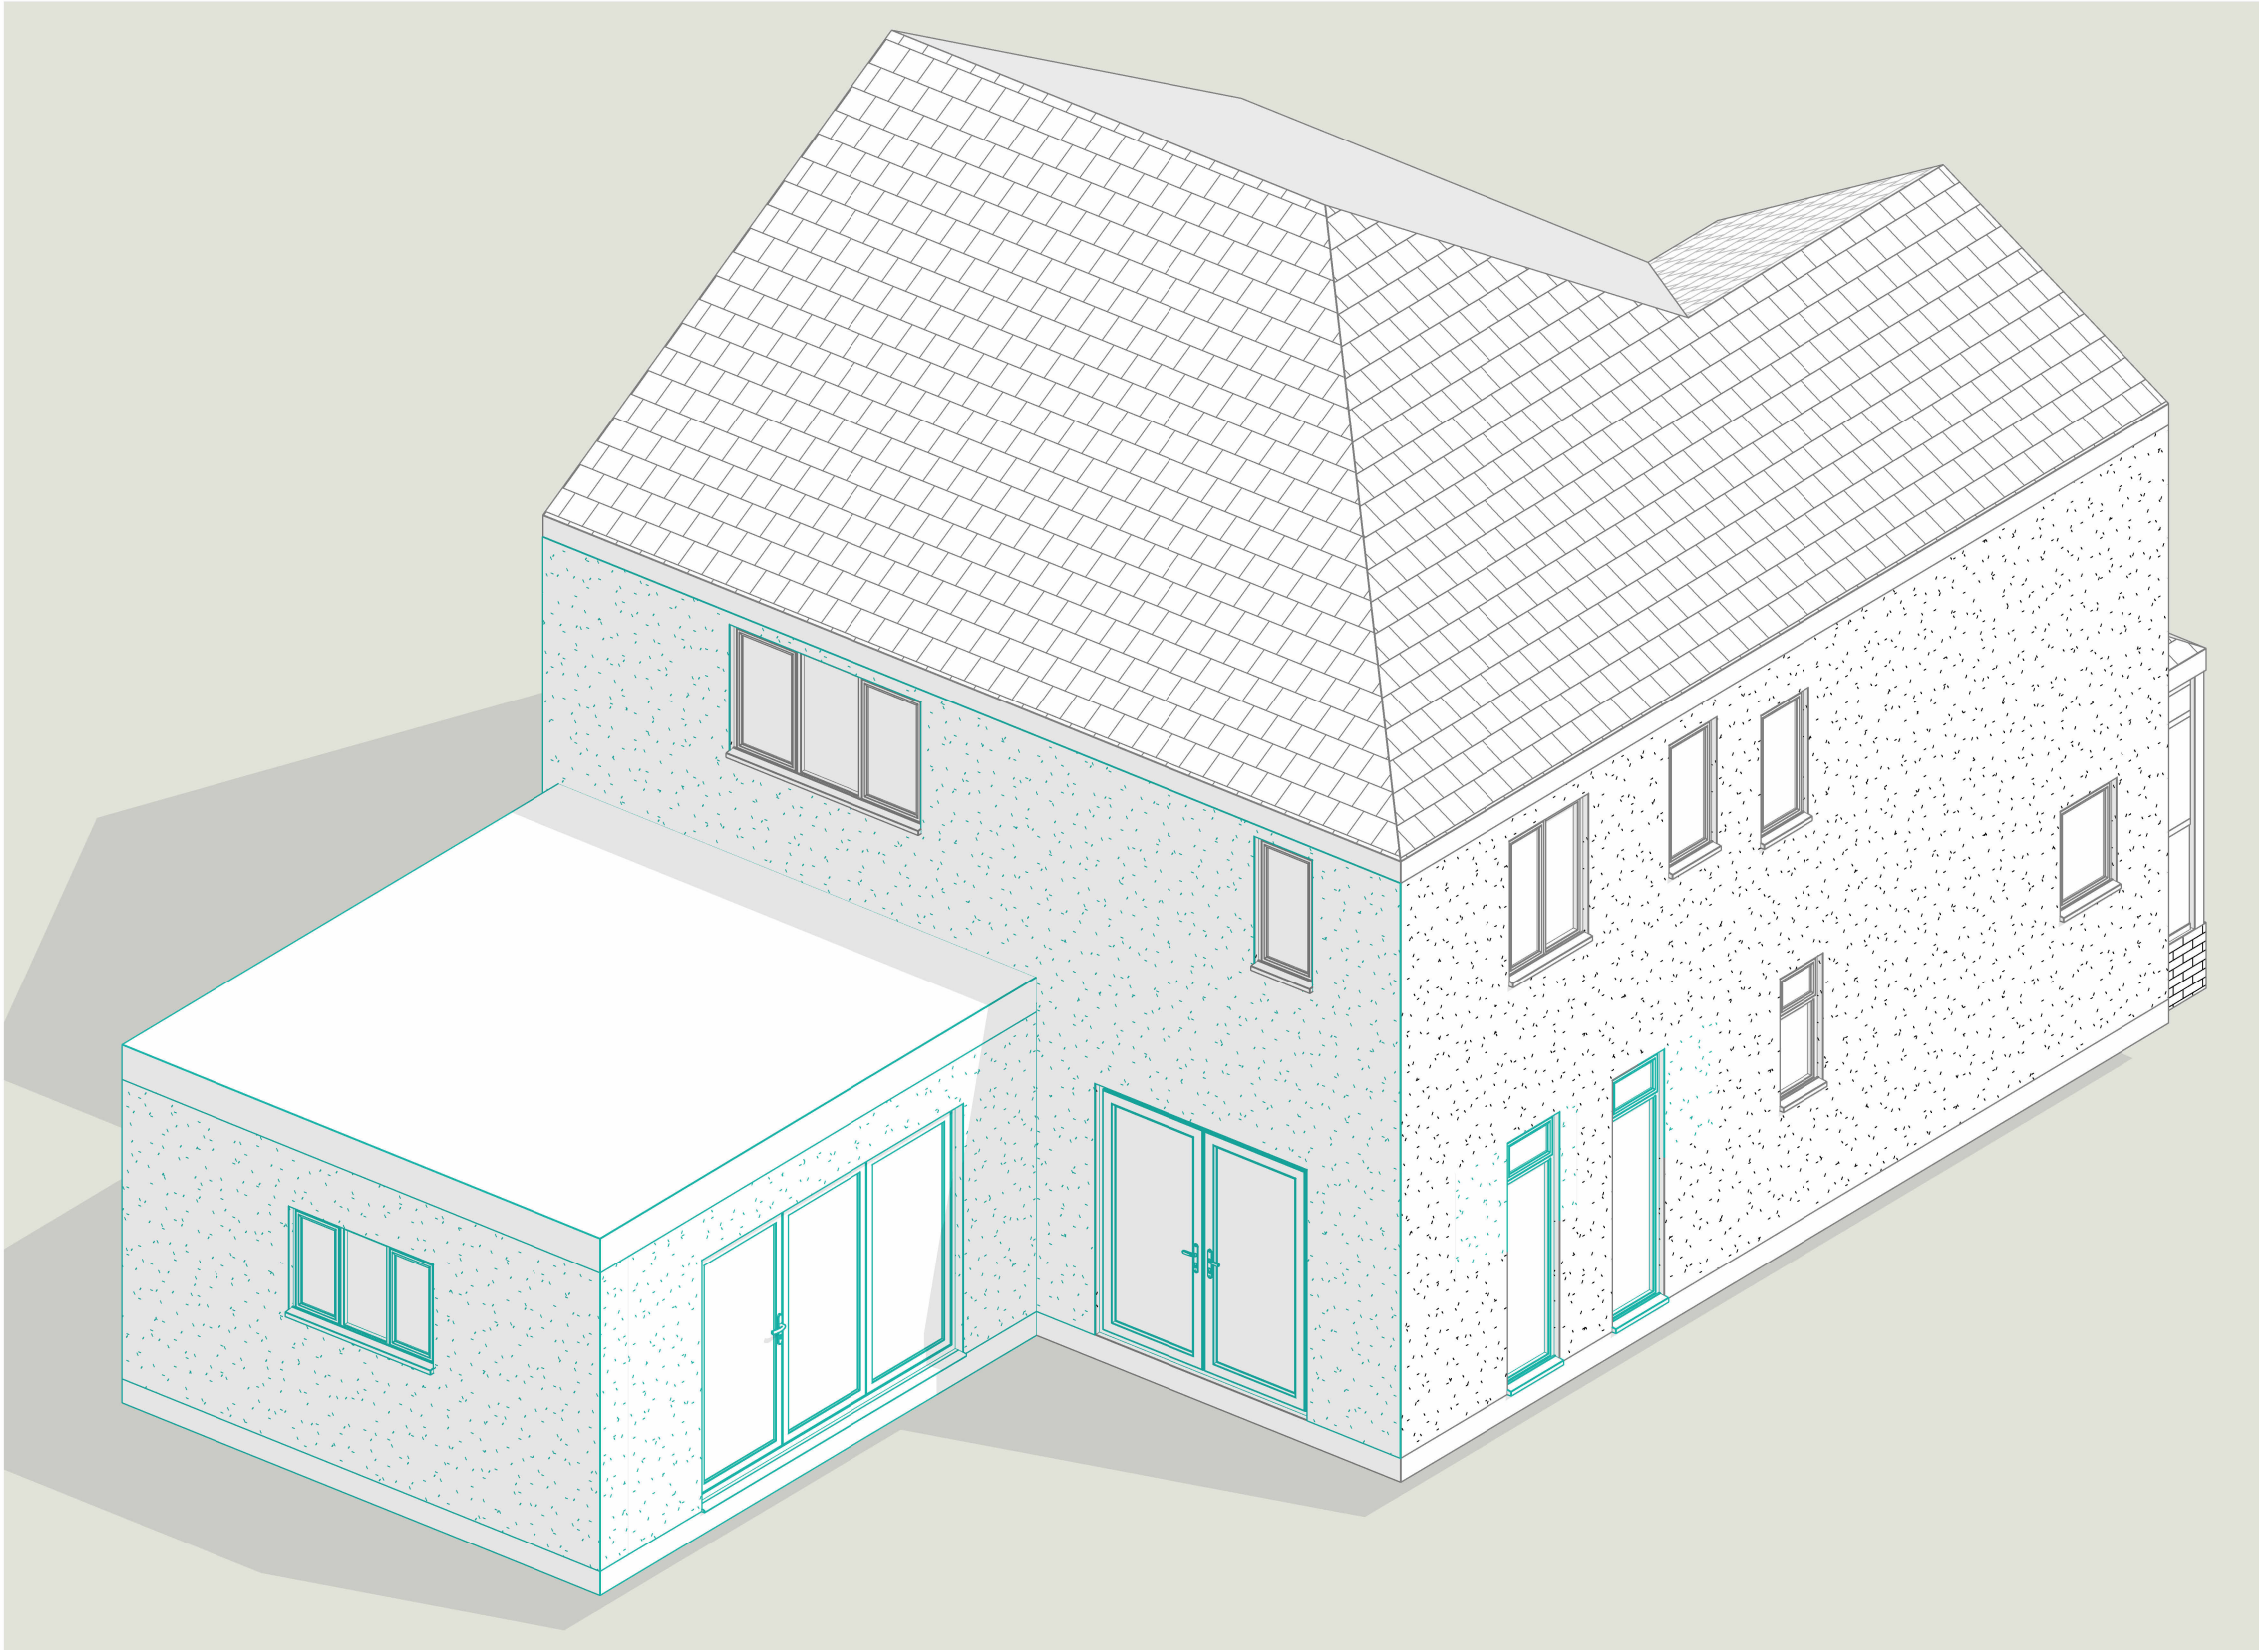

THIS DRAWING IS THE COPYRIGHT OF MD DESIGN CONSULTANCY. DO NOT SCALE FROM THESE DRAWINGS. ALL LEVELS/DIMENSIONS TO BE CHECKED ON SITE PRIOR TO WORKS COMMENCING. REPORT ALL DISCREPANCIES TO CLIENT/DESIGNER.

CIAT affiliate	 MD DESIGN CONSULTANCY 07728417797 dabeer@mddesigns.co.uk	Proposed Single Storey Extension & Internal Alterations 37 Bland Rd Prestwich, Manchester M25 9WG	Proposed 3D Views (DR) A202	Client Name Ari Ranj	Rev A	Description Submitted for planning approval	Date 24.02.26
			Project Number 100	Drawn By MDR			

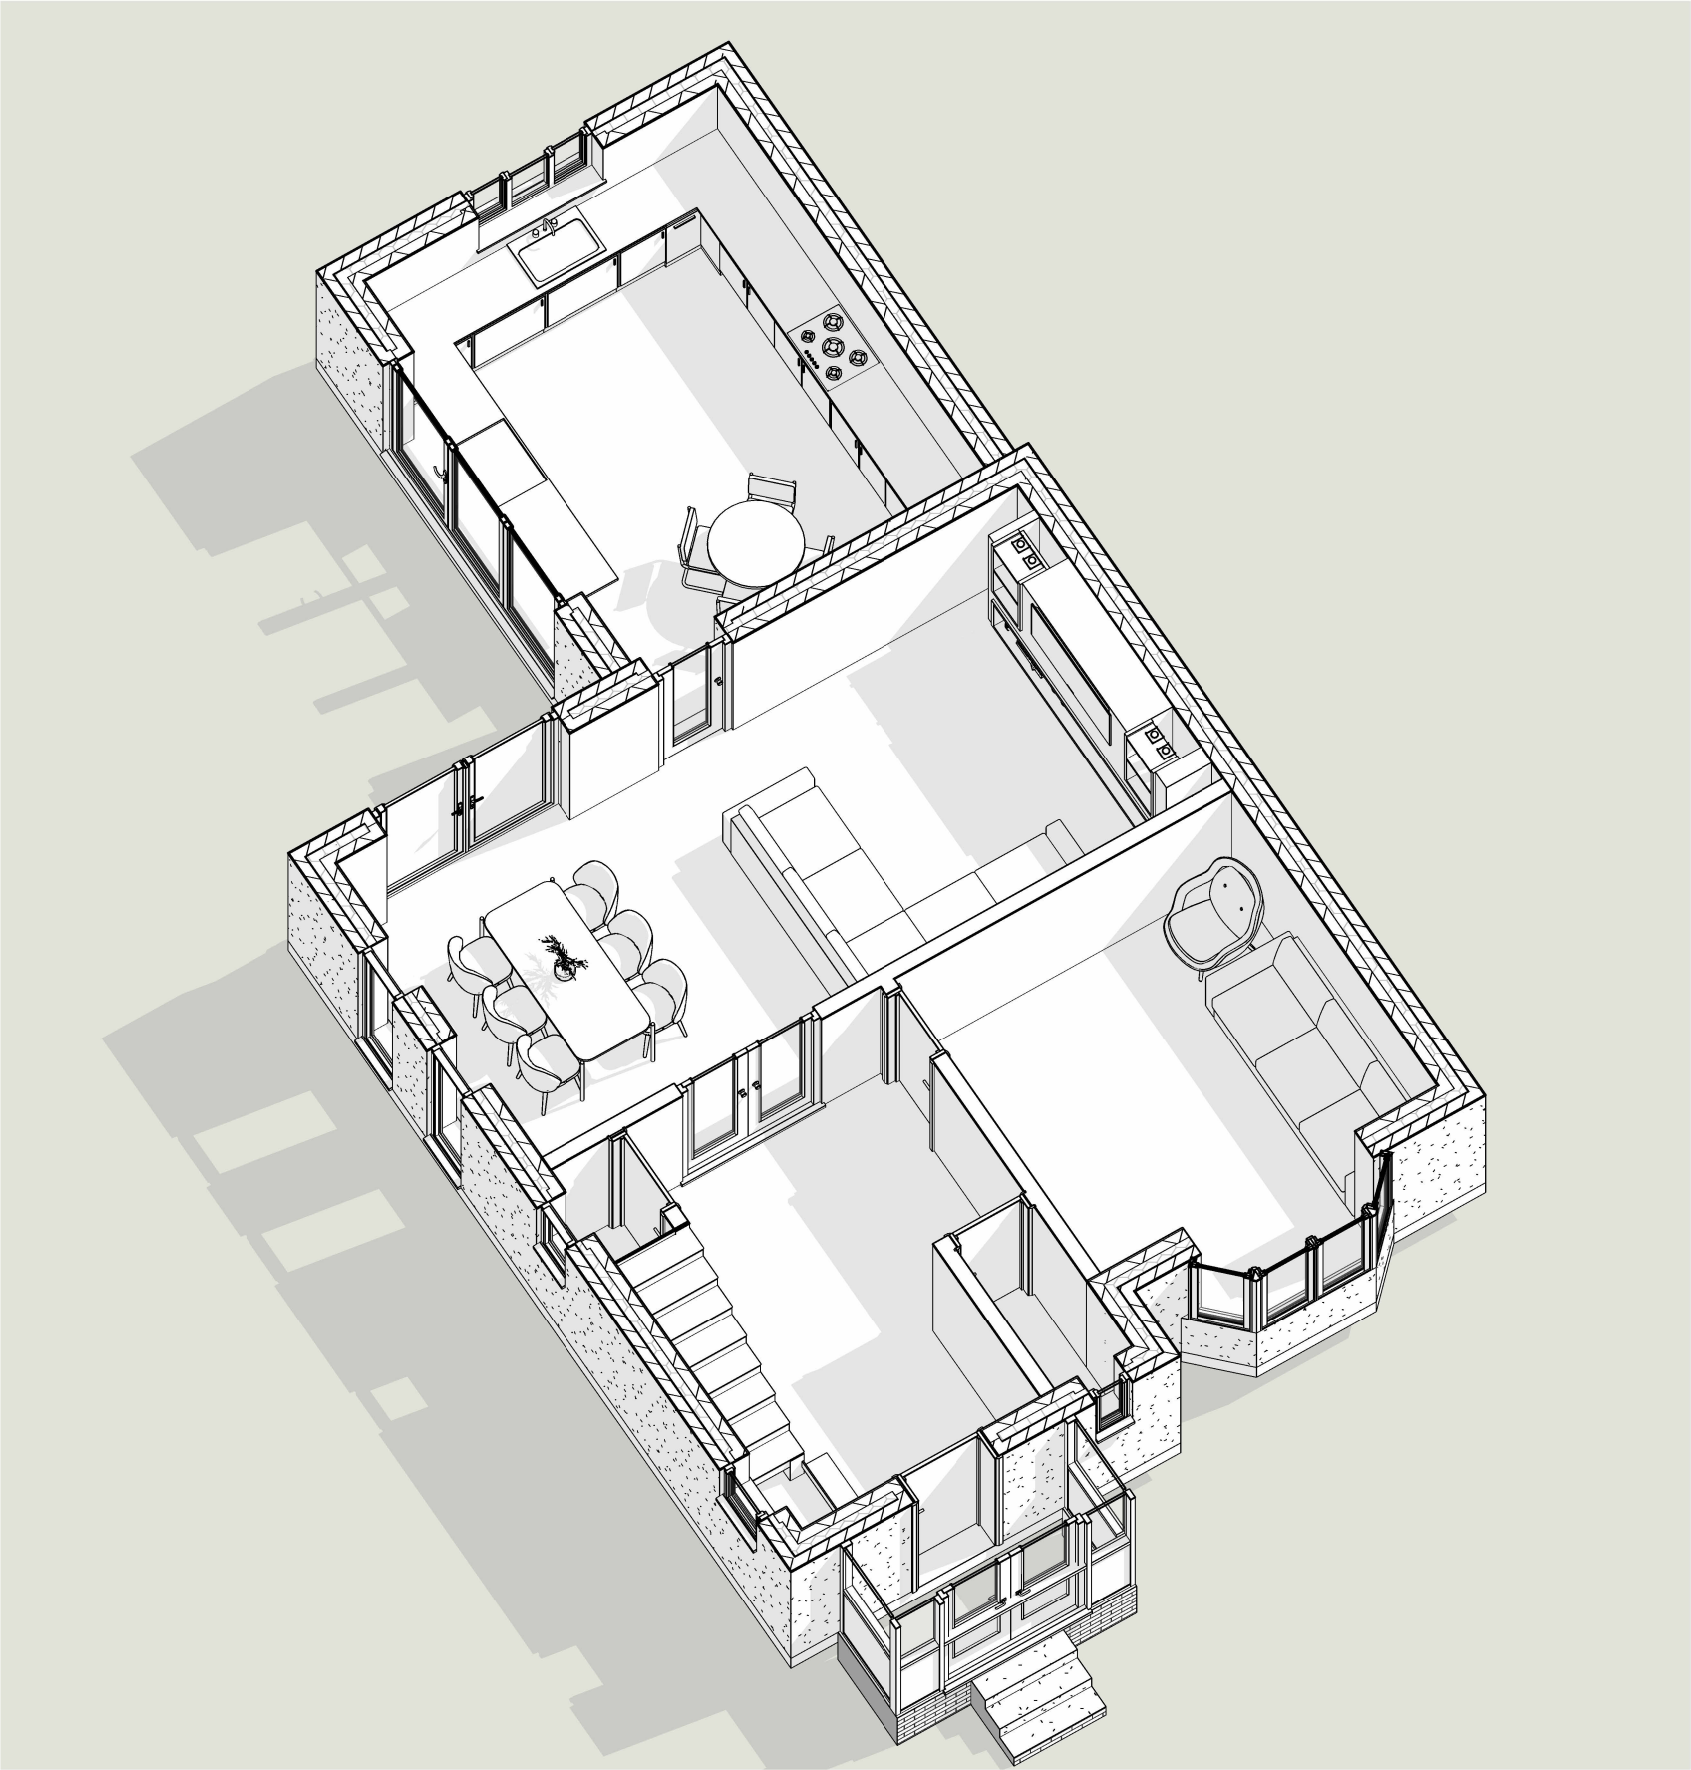

THIS DRAWING IS THE COPYRIGHT OF MD DESIGN CONSULTANCY. DO NOT SCALE FROM THESE DRAWINGS. ALL LEVELS/DIMENSIONS TO BE CHECKED ON SITE PRIOR TO WORKS COMMENCING. REPORT ALL DISCREPANCIES TO CLIENT/DESIGNER.

CIAT

affiliate



MD DESIGN
CONSULTANCY
07728417797
dabeer@mddesigns.co.uk

**Proposed Single Storey Extension &
Internal Alterations**
37 Bland Rd Prestwich, Manchester M25
9WG

3D Plan
(DR) A203


Project Number
100

Client Name
Ari Ranj

Drawn By
MDR

Rev	Description	Date
A	Submitted for planning approval	24.02.26

Revision **A**


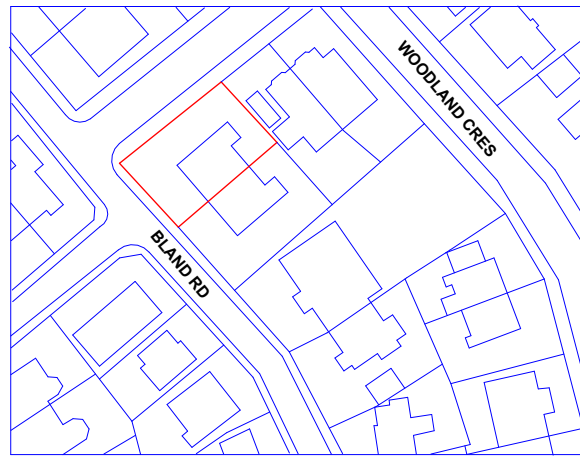


Location Plan

1 : 1250



VISUAL SCALE 1:1250 @ A3

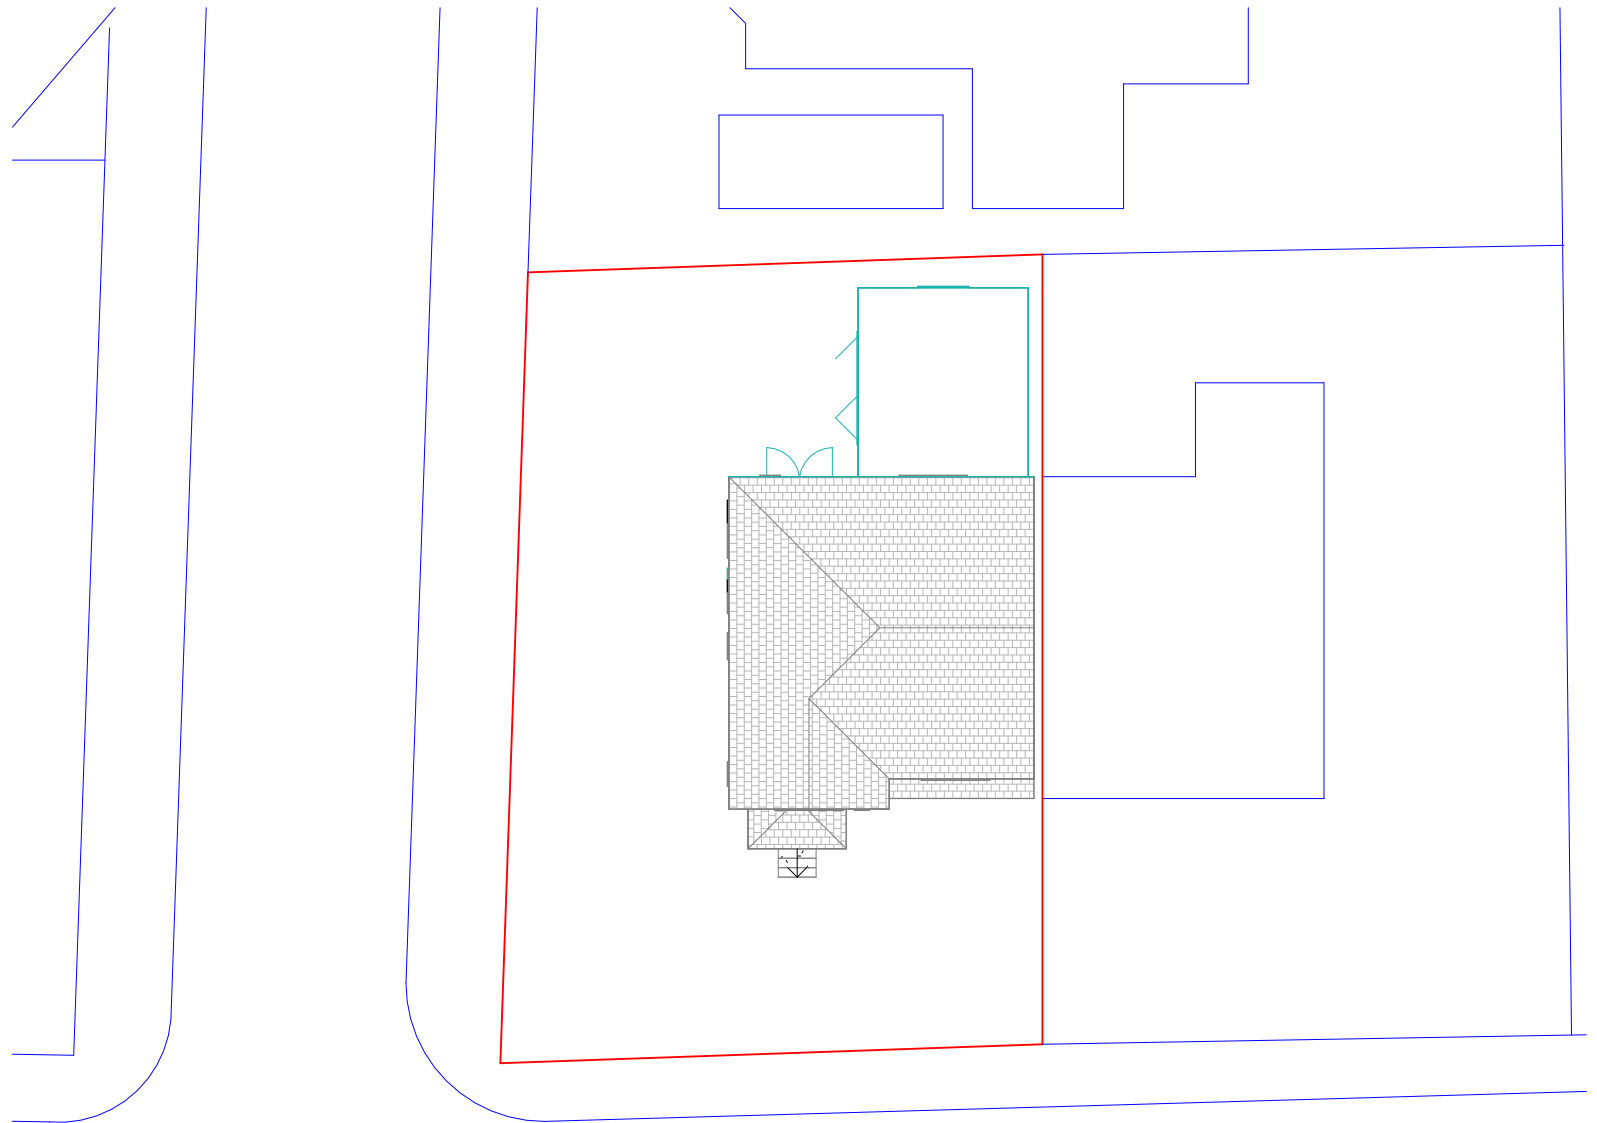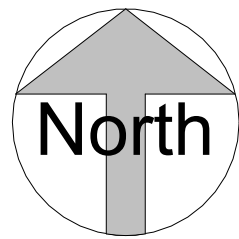

BLAND RD

Site Plan

1 : 200



VISUAL SCALE 1:200 @ A3



THIS DRAWING IS THE COPYRIGHT OF MD DESIGN CONSULTANCY. DO NOT SCALE FROM THESE DRAWINGS. ALL LEVELS/DIMENSIONS TO BE CHECKED ON SITE PRIOR TO WORKS COMMENCING. REPORT ALL DISCREPANCIES TO CLIENT/DESIGNER.

CIAT affiliate	 MD DESIGN CONSULTANCY <u>07728417797</u> dabeer@mddesigns.co.uk	Proposed Single Storey Extension & Internal Alterations 37 Bland Rd Prestwich, Manchester M25 9WG	Location Plan (DR) A204	Client Name Ari Ranj	Rev A	Description Submitted for planning approval	Date 24.02.26
			Project Number 100	Drawn By MDR			
			Revision A				