

This drawing is to be read in conjunction with all related drawings. All dimensions must be checked and verified on site before commencing any work or material production. The originator should be notified immediately of any discrepancy.





Ronson
building design

Tel: 07926826016
craig@ronsonbuildingdesign.co.uk



Location Plan (Scale - 1:1250)

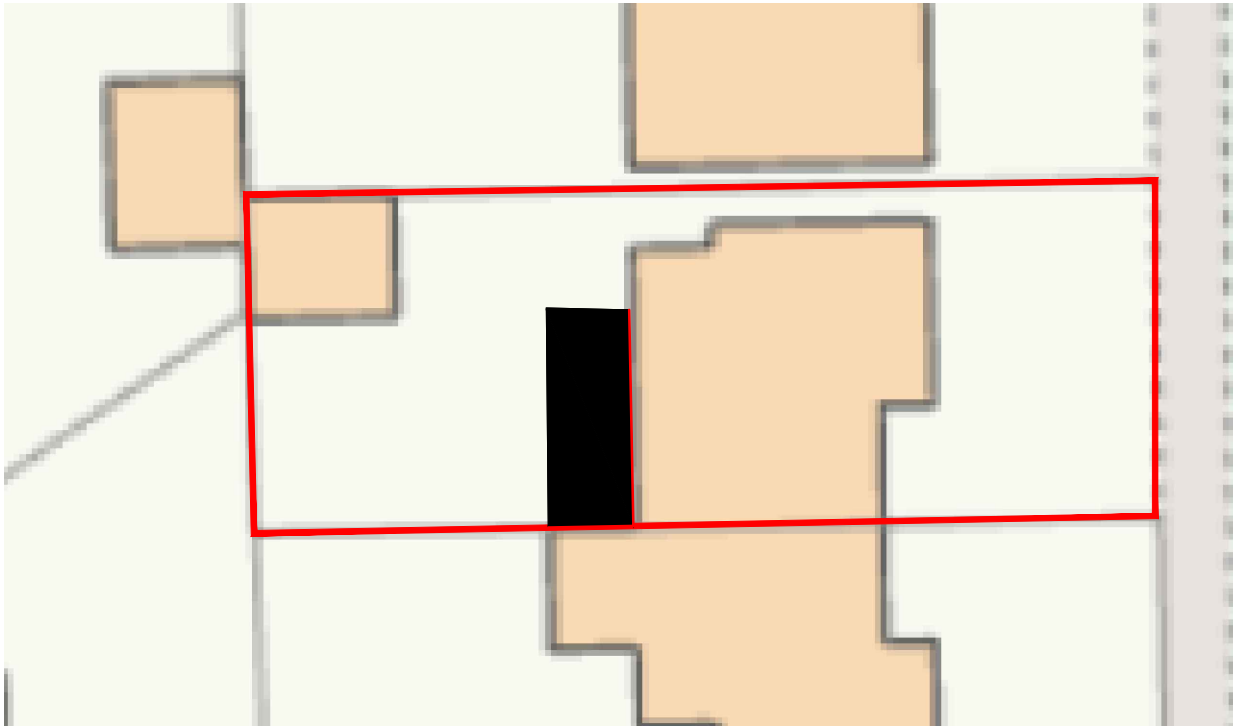 

Site Plan (Scale - 1:200)



Rev	Date	Description
Issued For : INFORMATION PURPOSES ONLY		
Client		
-		
Project		
9 The Meadows		
Scheme - Drawing Title		
Location & Site Plan		
-/	01	Date 17-02-2026
Project No.	Drawing No.	Revision Scale As Noted @ A3