



PROPOSED FRONT/SOUTH ELEVATION - 1:100 SCALE

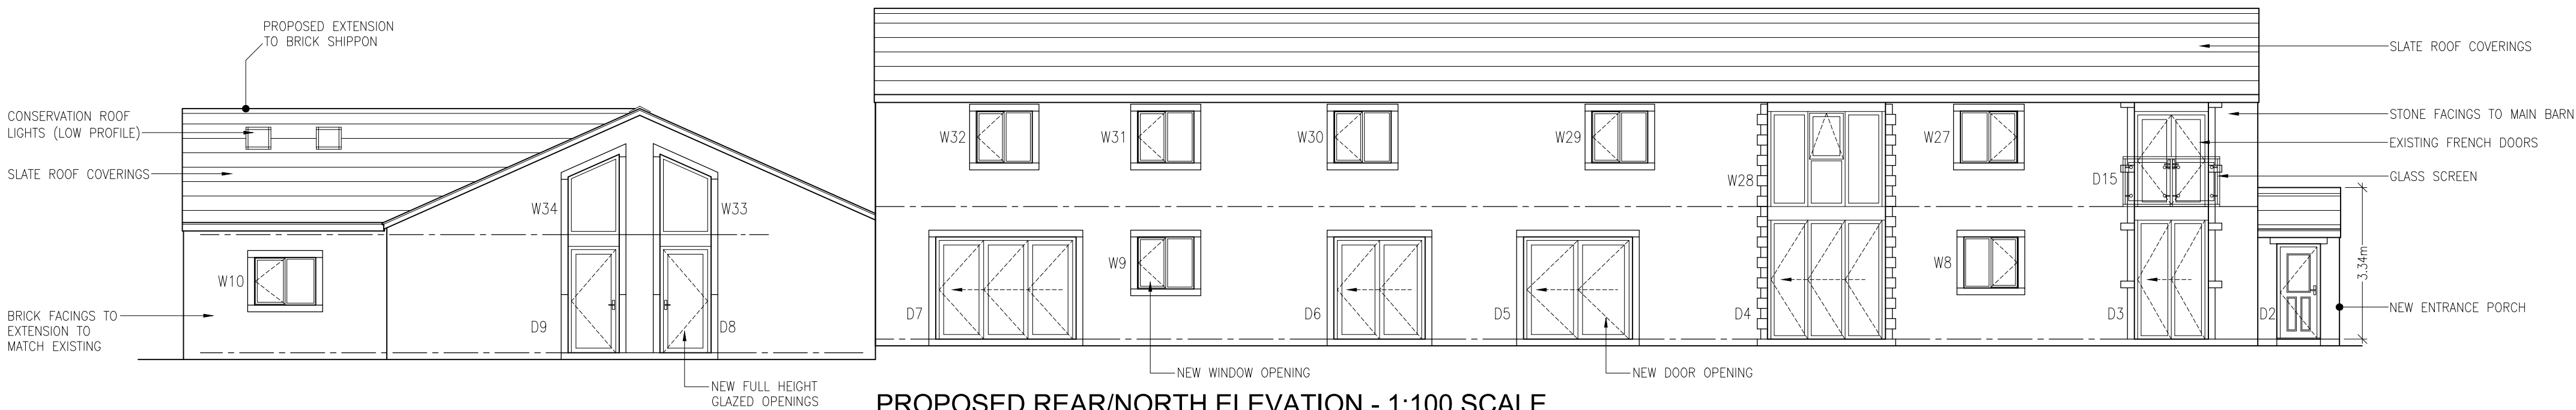


PROPOSED REAR/NORTH ELEVATION - 1:100 SCALE

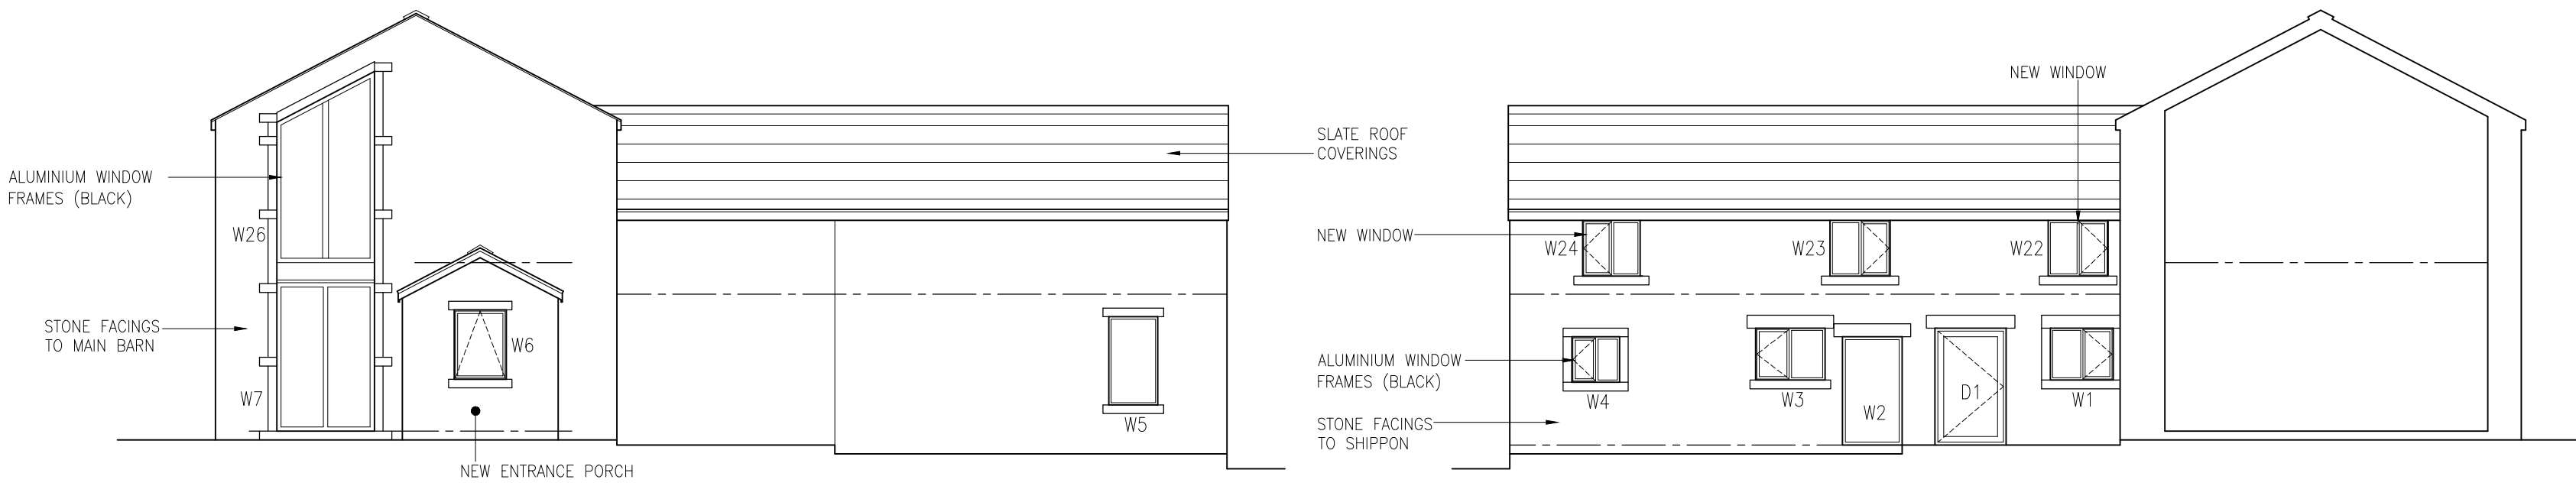

PROPOSED SIDE/WEST ELEVATION - 1:100 SCALE

PROPOSED FRONT/EAST ELEVATION TO SHIPPON - 1:100 SCALE

- PROPOSED MATERIALS:
- SLATE ROOF COVERINGS TO BE RETAINED TO EXISTING PITCHED ROOFS. ROOFS TO EXTENSIONS TO BE CLAD WITH SLATE COVERINGS TO MATCH EXISTING ROOFS.
 - COURSED STONE FACINGS TO EXTENSIONS TO MATCH EXISTING.
 - DOOR AND WINDOW FRAMES TO BE ALUMINIUM (BLACK).
 - FRONT ENTRANCE DOORS TO BE COMPOSITE DOORS.

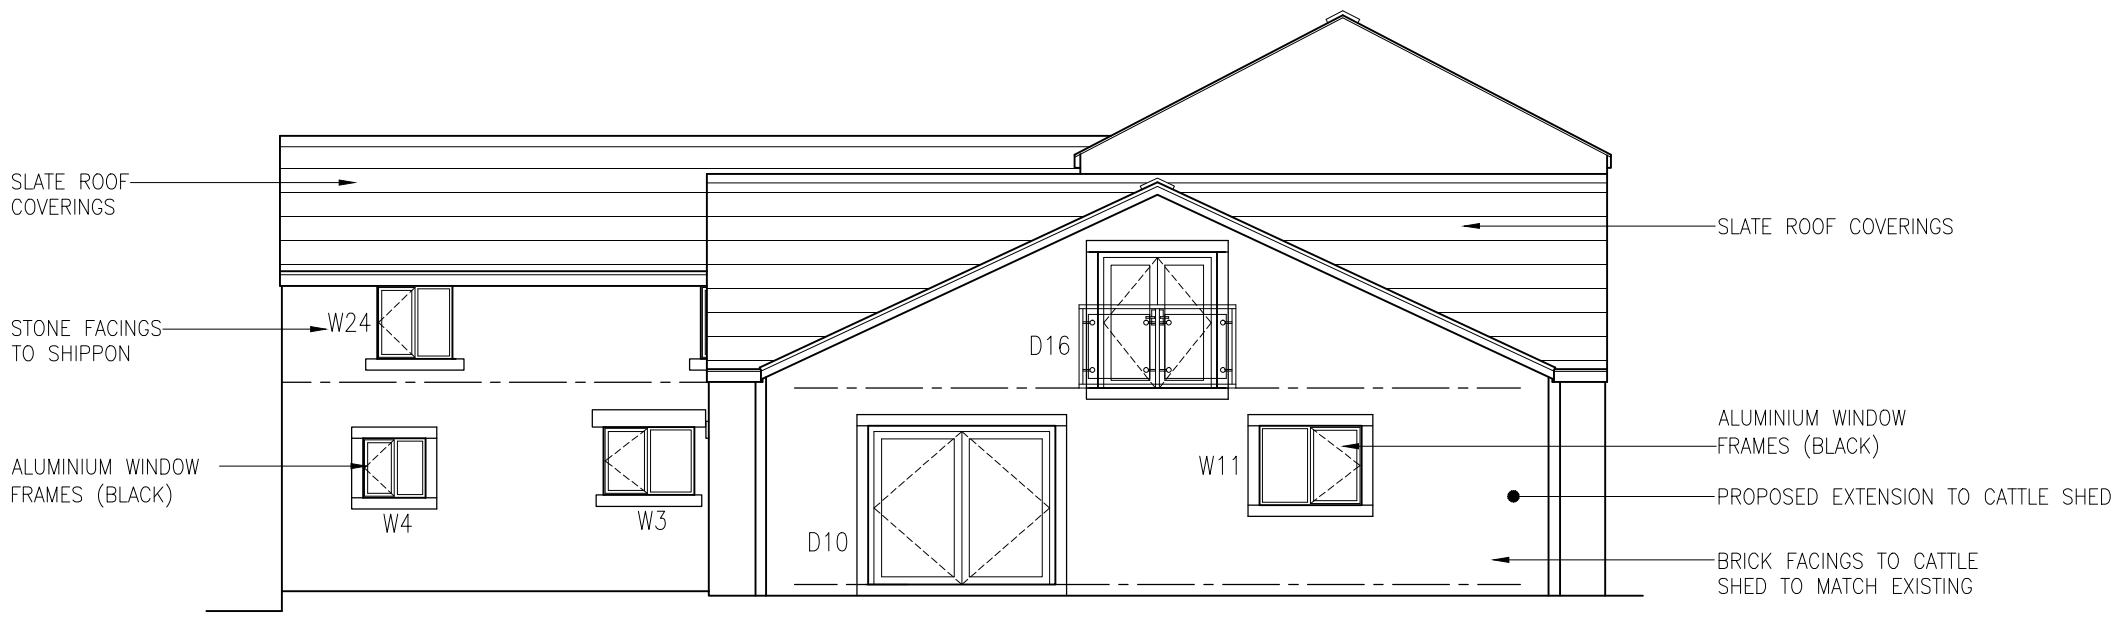

PROPOSED SIDE/EAST ELEVATION - 1:100 SCALE

Amendments			Project			
A 27.02.24	JPE	DOOR & WINDOW REFERENCES ADDED TO ELEVATIONS.	Title CONVERSION & ADAPTATION OF BUILDINGS AT BARRACK FOLD FARM TO DWELLINGS AT BARRACK FOLD FARM, OFF KNOWSLEY ROAD, AINSWORTH~			
B 29.02.24	JPE	DOOR & WINDOW REFERENCES UPDATED.				
C 23.04.24	JPE	FENESTRATION DESIGN AMENDED TO W7, W21, D3 AND D4.	Client MR C. D. DUDLEY			
			Dwg. No. 23/1283/213C – PROPOSED ELEVATIONS – UNITS 1–4			
Date		Plot Scale		Drawn by		Status
19.06.2023		A2@1:100		JPE		PLANNING