



Dimensioning
Figured dimensions only to be taken from these designs and drawings. Work to annotated dimensions only. All dimensions to be checked on site. Architectural designers to be informed immediately of any discrepancies before work proceeds. Drawings are to be read in conjunction with relevant specifications, structural engineers and service engineers' drawings.

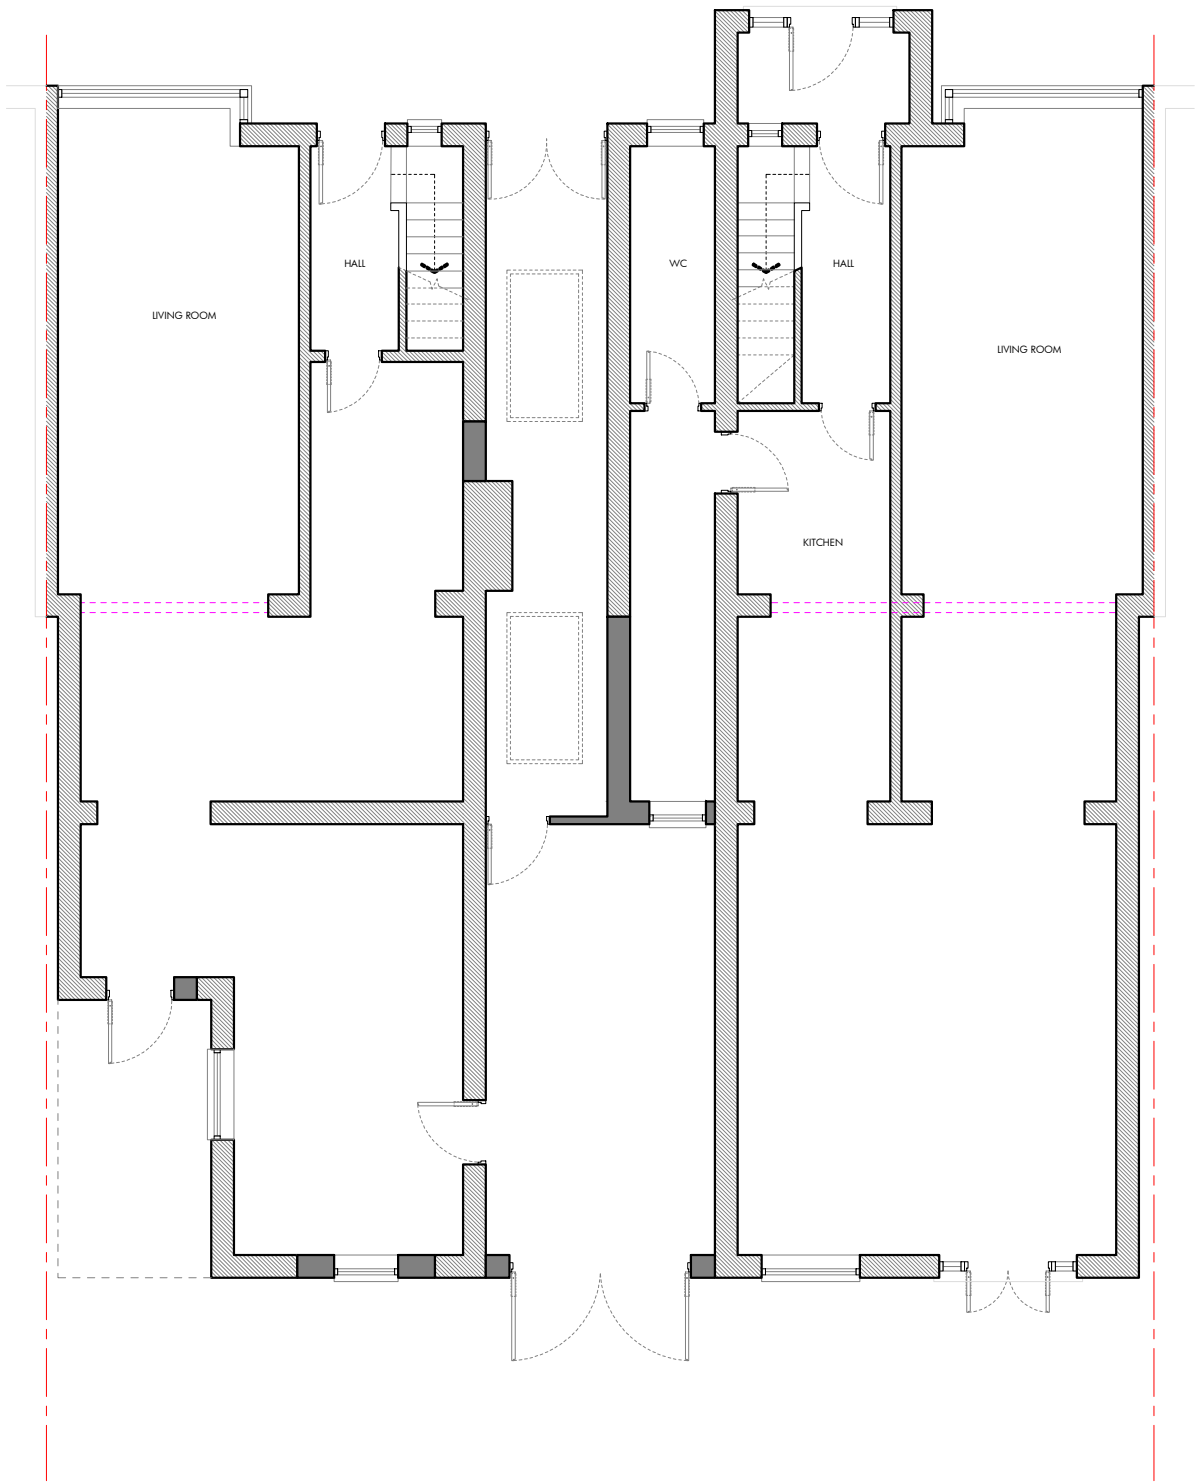

AMENDED GROUND FLOOR PLAN
1:100 @ A3
0m 1m 3m 5m

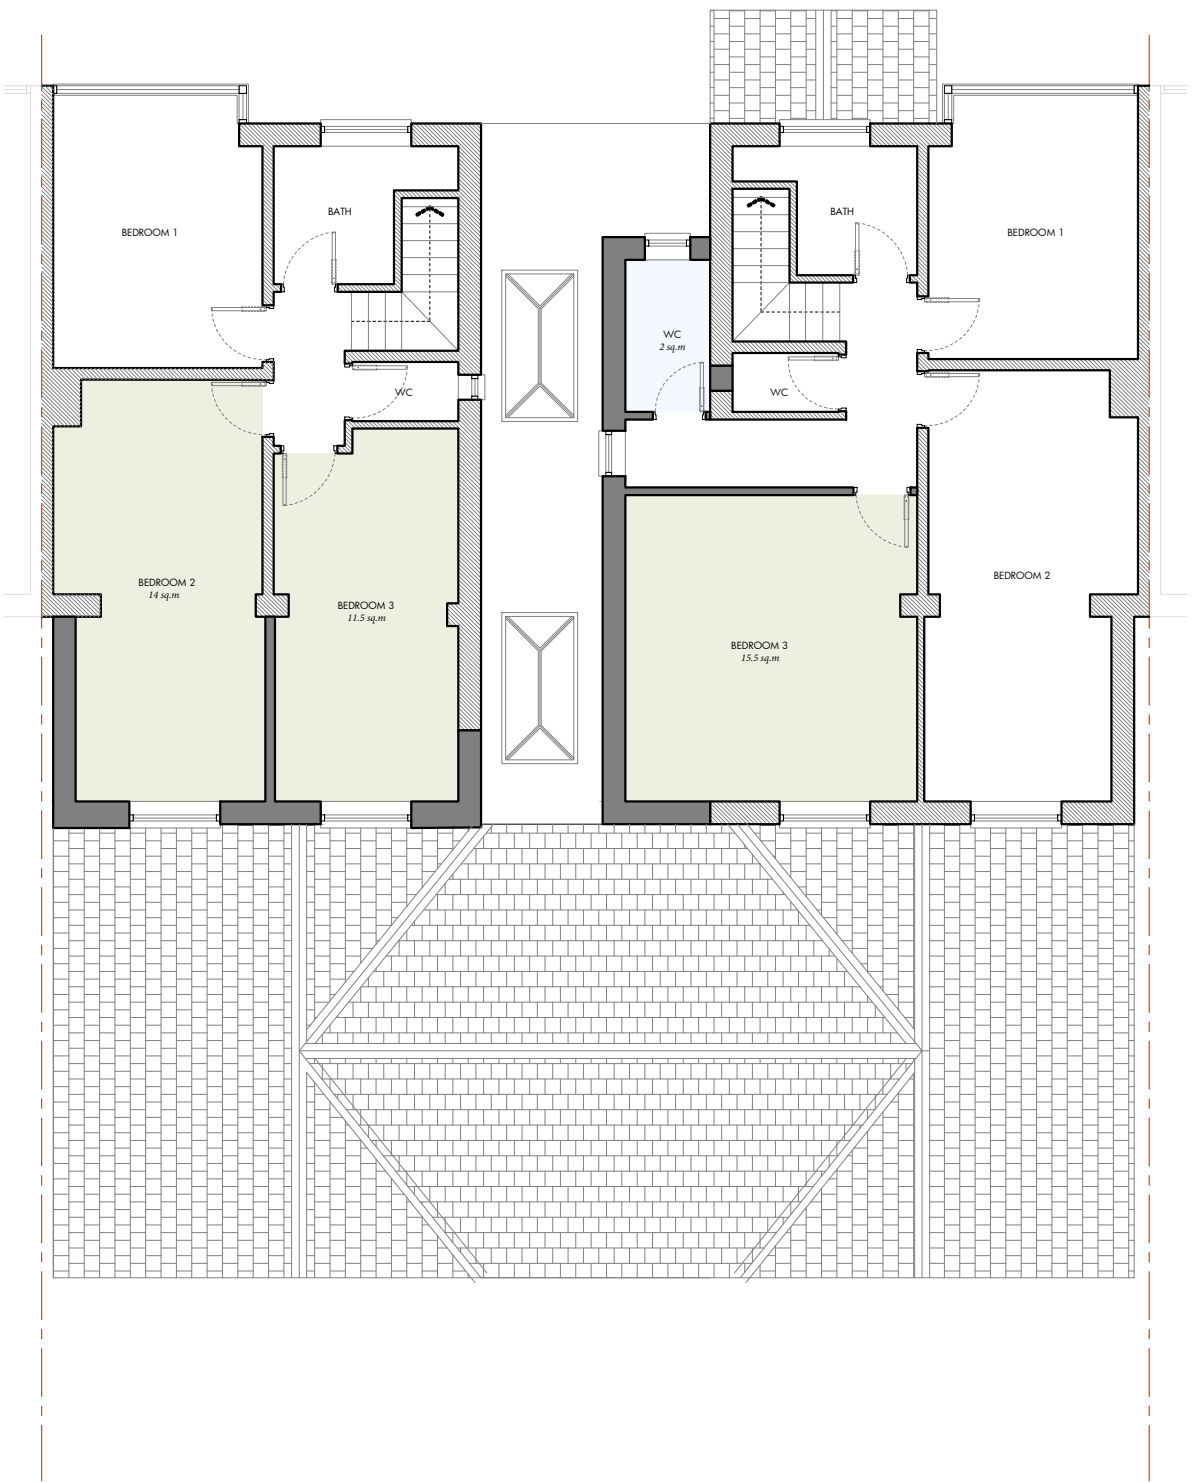

AMENDED FIRST FLOOR PLAN
1:100 @ A3



Rev	Date	Description
-	28/03/24	Issued to client for comments



S A L E M
ARCHITECTS

Architecture | Masterplanning | Graphics

CLIENT:
Homeowner

PROJECT:
44 & 46 Meade Hill Rd
Prestwich
M25 0DJ

TITLE:
Amended Plans

SCALE:
1:100 @ A3

DRAWING NO.
Sheet 4

REV:

DATE:
March 2024