


PROJECT
Land off Butterstile Close
SITE ADDRESS
Land off Butterstile Close
Prestwich
M25 9RS

DRAWING
Proposed Site Plan

PROJECT NO. 5821 DWG NO. P-004 REV NO. C SCALE @ A3 1:200
DRAWN BY MV CHECKED BY TW

PLANNING

REV	DESCRIPTION	INTL	CHK	DATE
A	for client comment	MV	TW	14.10.21
B	layout amended	MV	TW	15.10.21
C	planning issue	MV	TW	22.10.21

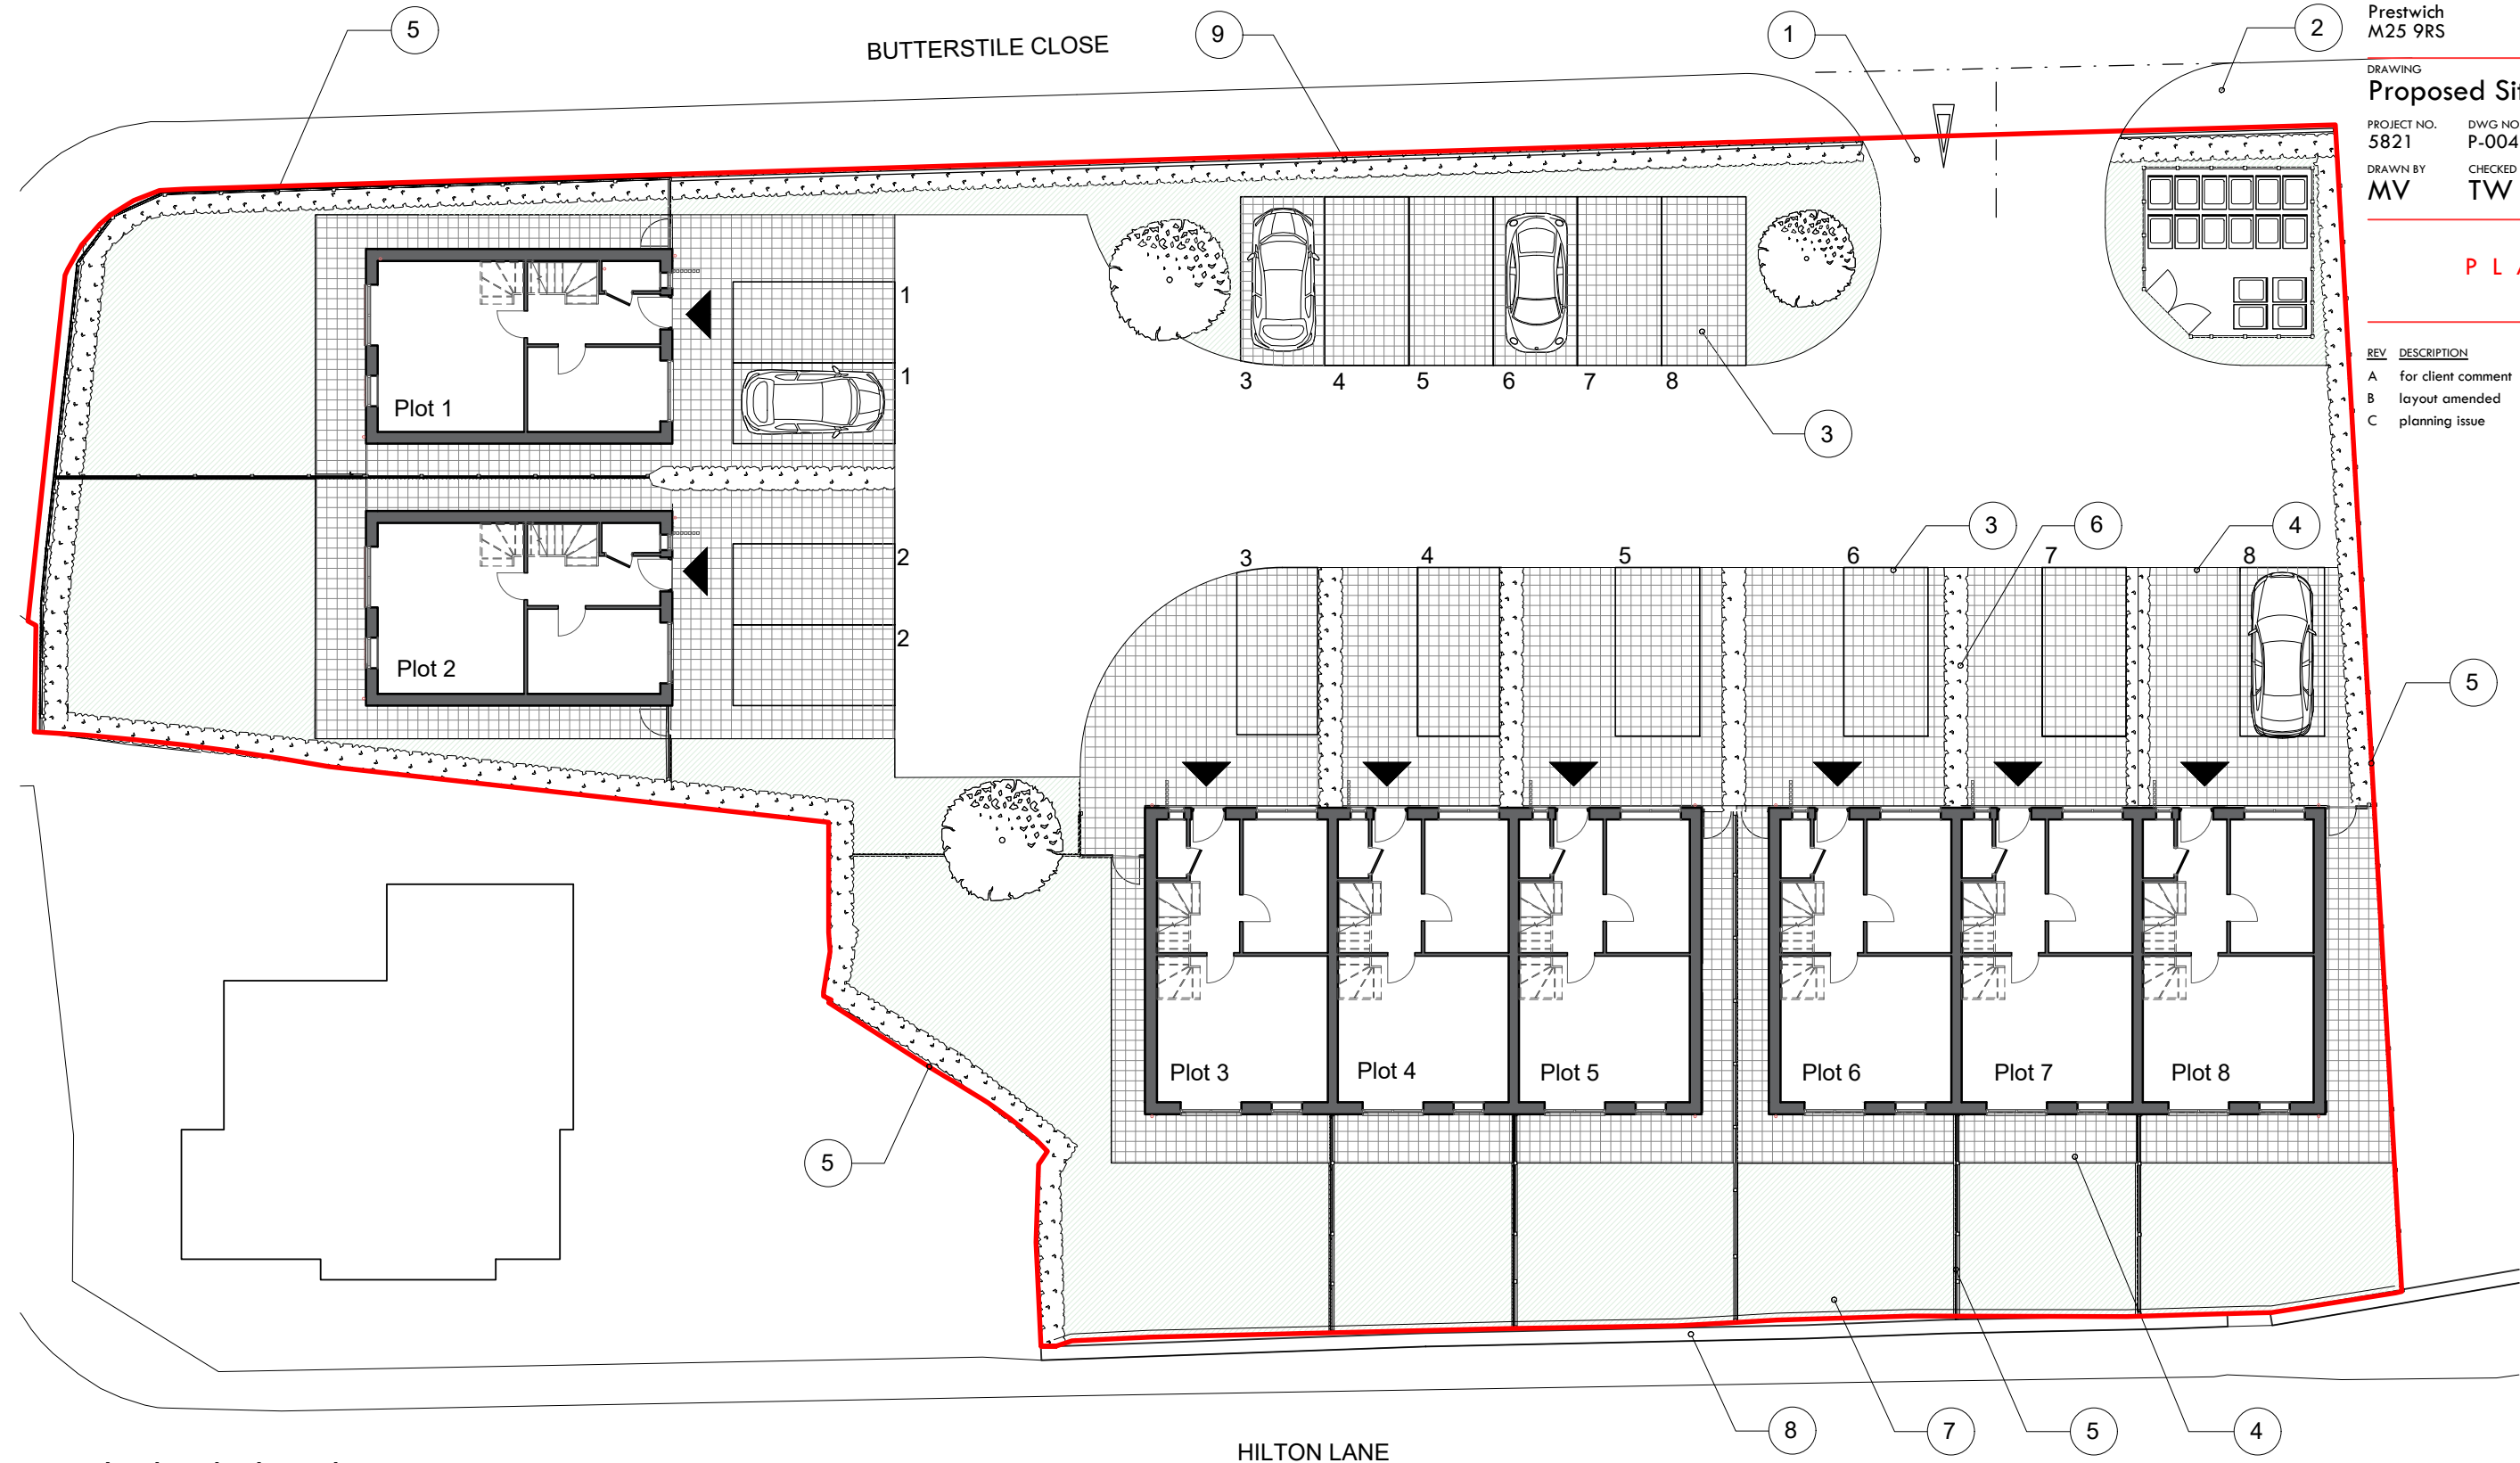

Landscaping Legend

- 1 Shared surface in permeable block paving or similar.
- 2 Existing pavement.
- 3 Parking space in permeable block paving or similar.
- 4 Hard landscaping in permeable paving stones / blocks.
- 5 Plot dividing / boundary fencing. 1.8m High vertical lap timber or similar. Matching gate where required.
- 6 Low level plot dividing hedge. Species TBC.
- 7 Lawned garden area.
- 8 Existing boundary wall retained. To be cleaned / painted.
- 9 1m high brick boundary wall.

HILTON LANE



nc architecture
The Island, St. Ann's Parade,
Wilmslow, Cheshire SK9 1HG

T: 01625 536 767
E: info@ncarchitecture.com
W: www.ncarchitecture.com

RIBA

Chartered Practice
Architects
Registration
Board