




Front Elevation (north-east)




Right Side Elevation (north-west)

 


Rear Elevation (south-west)




Left Side Elevation (south-east)

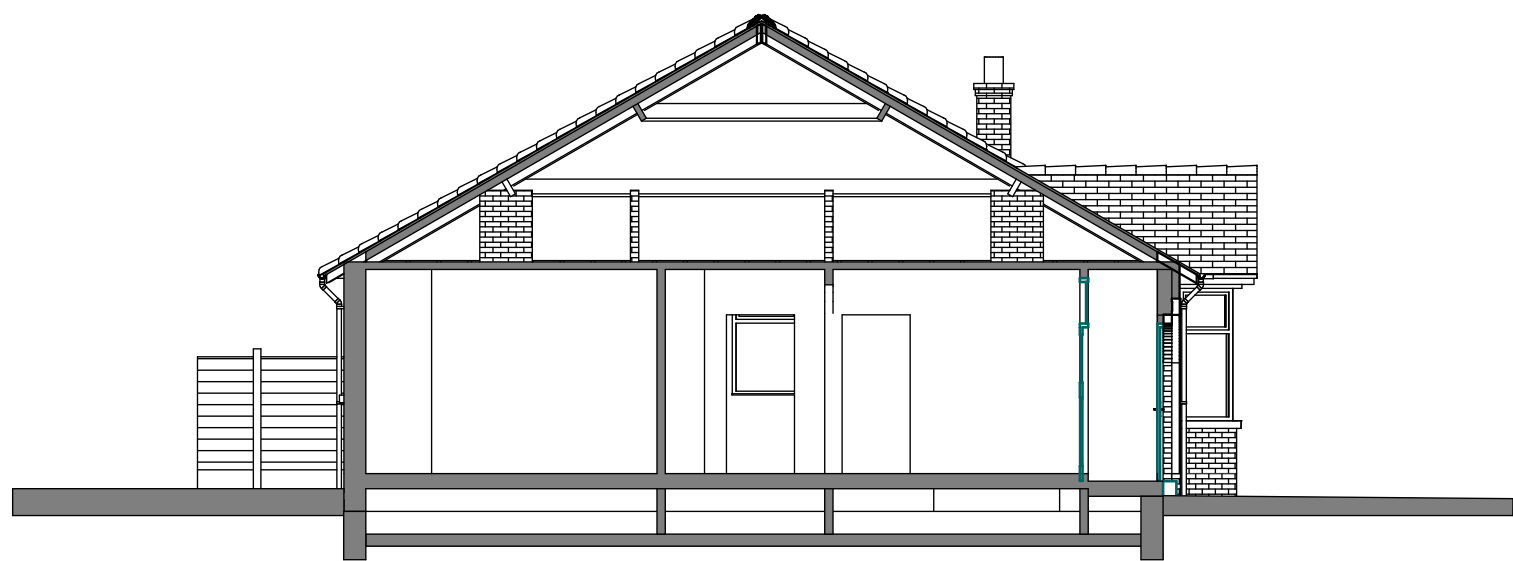


Cross Section A-A

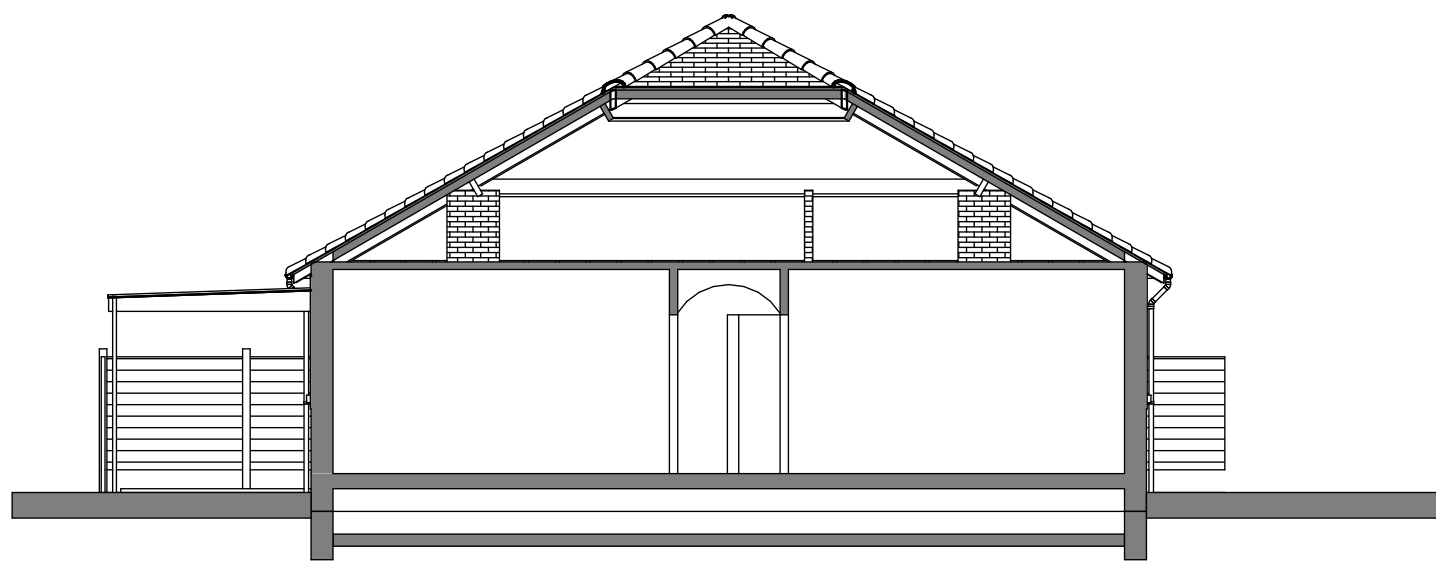

Cross Section B-B

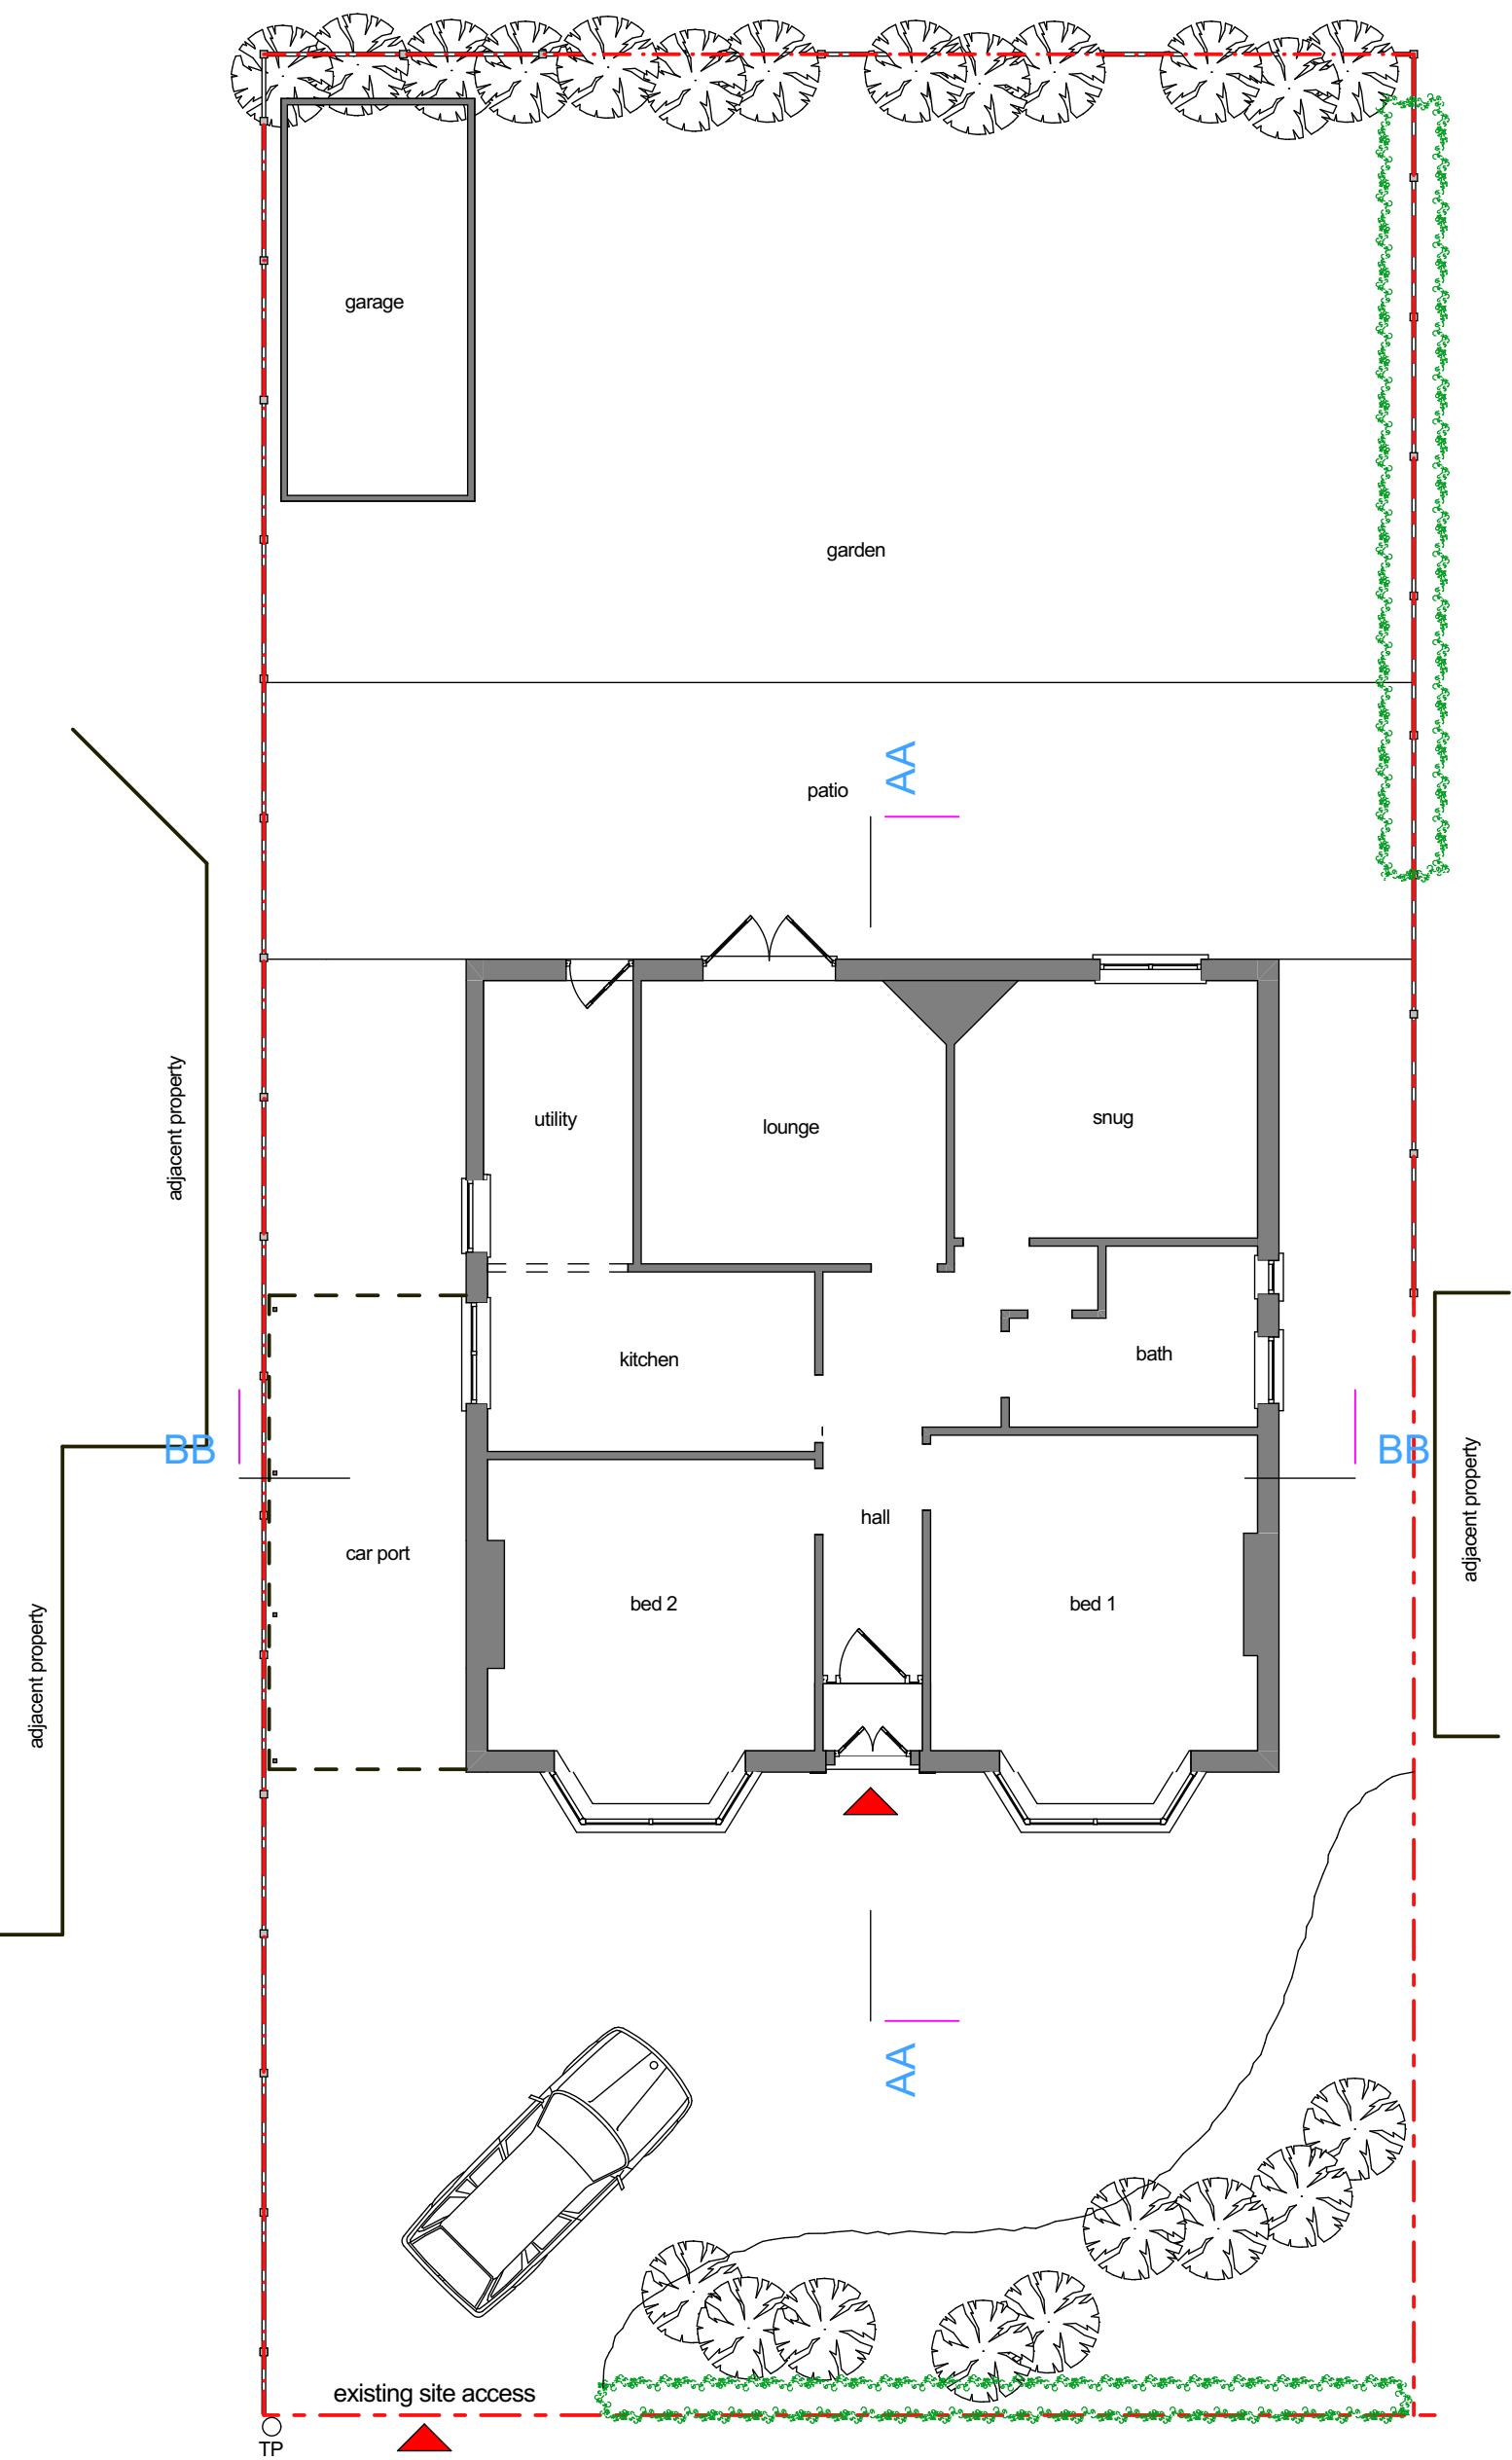

Ground Floor Plan

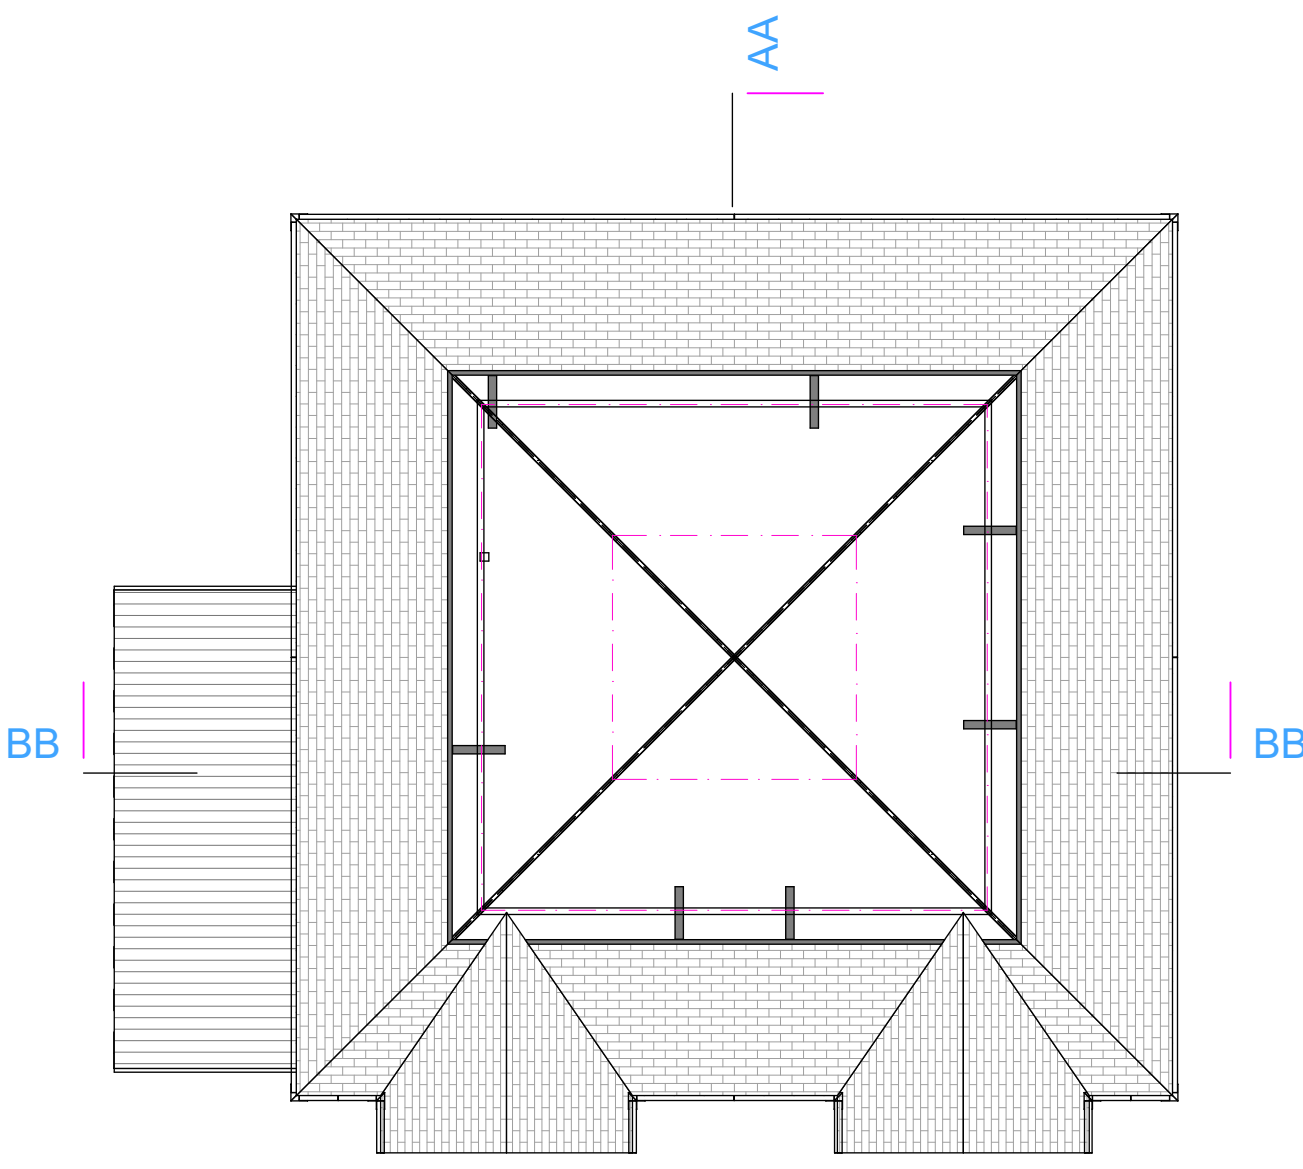

Roof Plan

Existing

9 Mersey Road, Sale, Cheshire, M33 6HL
tel : 0161 973 9391 mobile : 07801 474646
e-mail : paul@phddesigns.co.uk
www.phddesigns.co.uk

project		50 Dale Lane Whitefield for Mr & Mrs Rob Greenstein	
drawing title		Existing Survey	
drawing no.		202308 / Es1	revision.
drawn by.	scale.	date.	
PD	1:100 (when printed at A1)	7.23	
 RIBA		1. All dimensions to be checked on site prior to fabrication. 2. All figured dimensions to be followed, DO NOT scale this drawing. 3. This drawing remains the copyright of the Architect and copies are only available with their consent.  arb Architects Registration Board	