



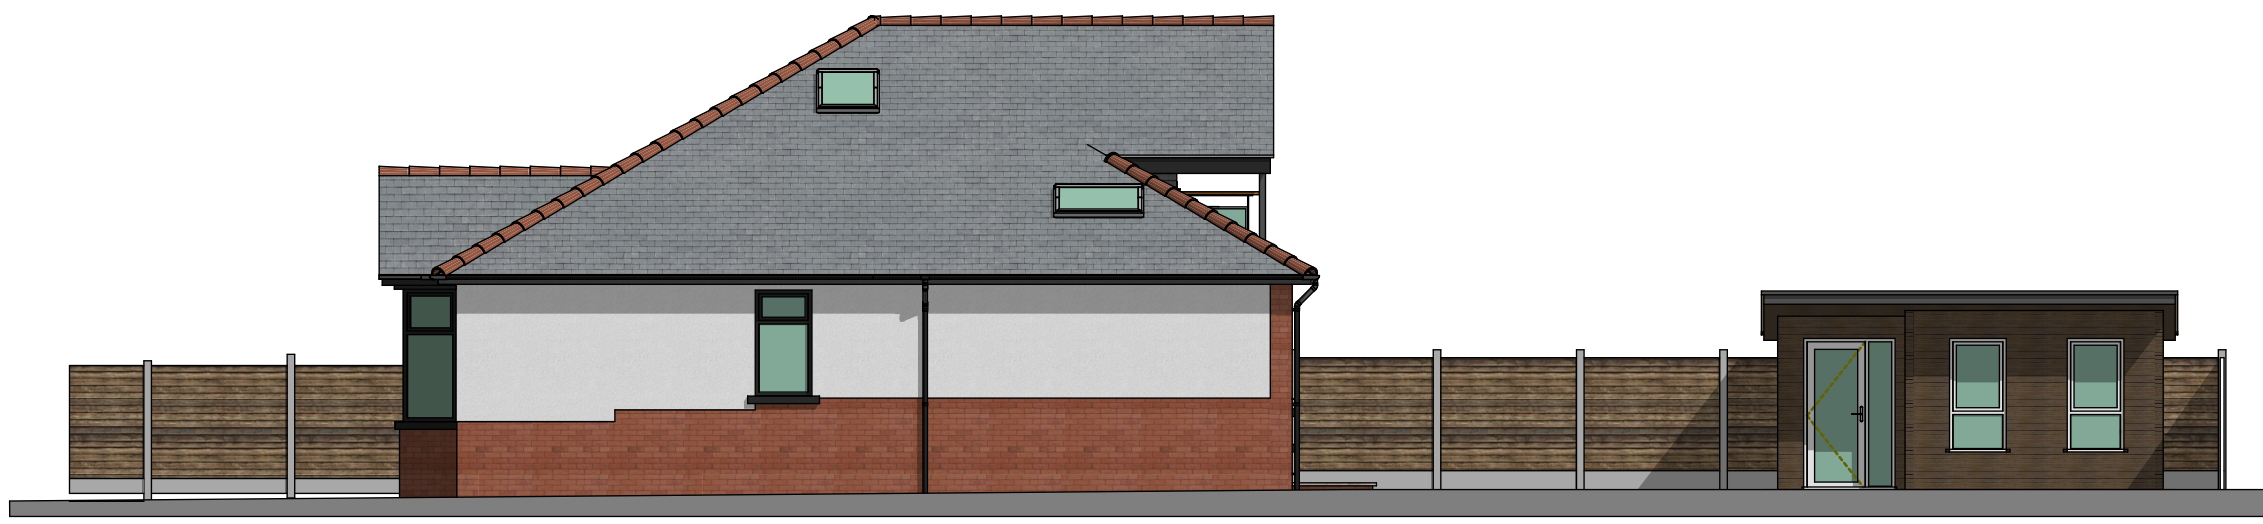

Front Elevation (north-east)

 


Right Side Elevation (north-west)


new home office




Rear Elevation (south-west)

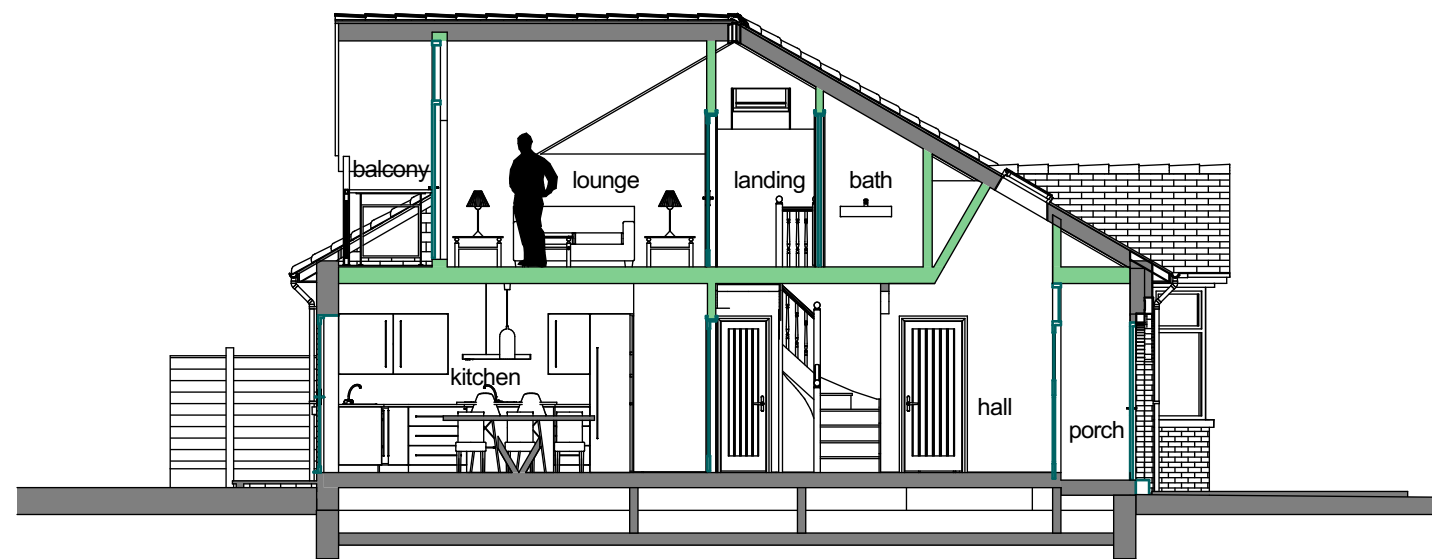


Cross Section A-A

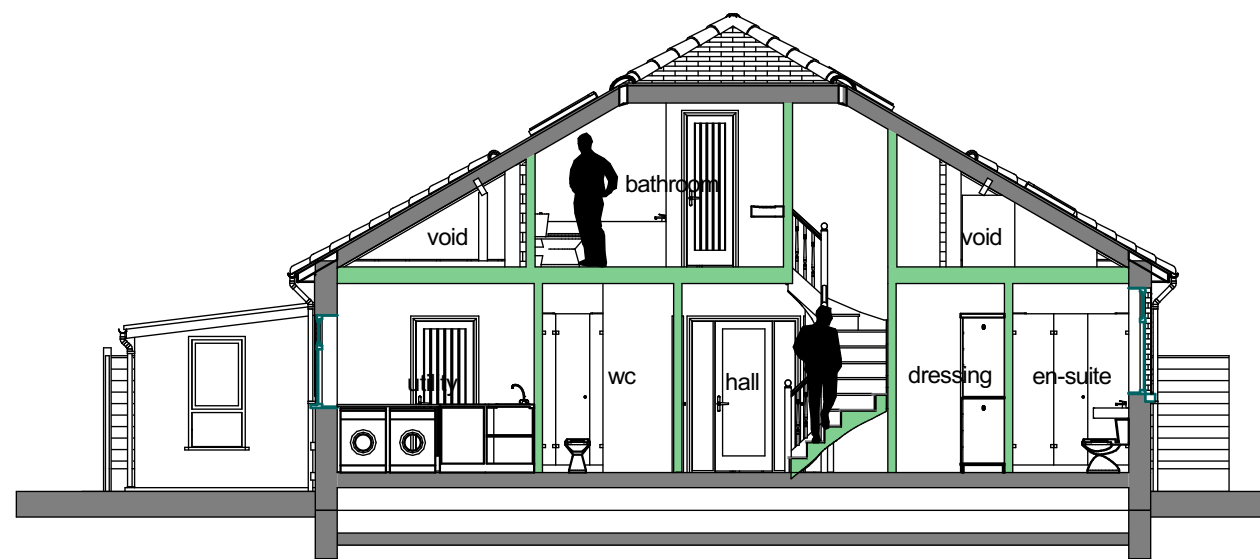


Cross Section B-B

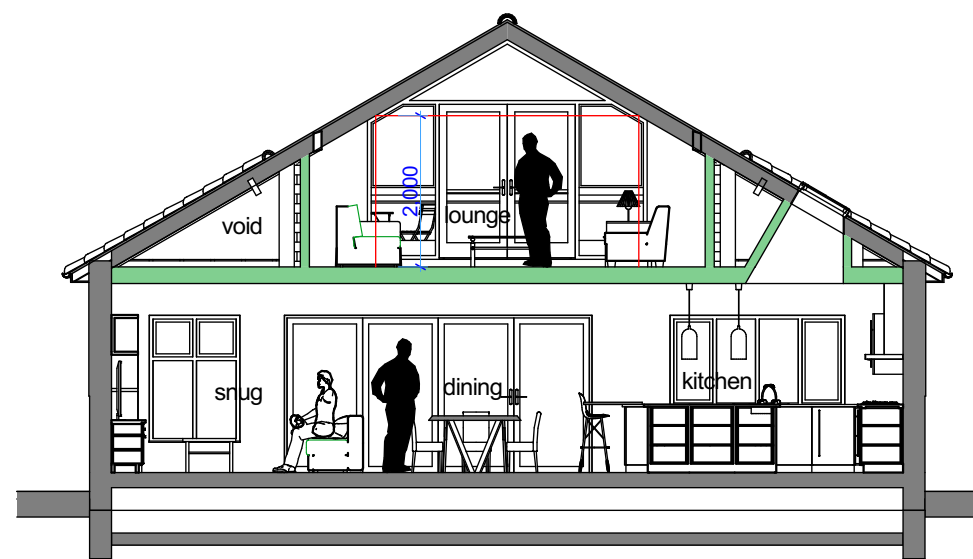




Cross Section C-C

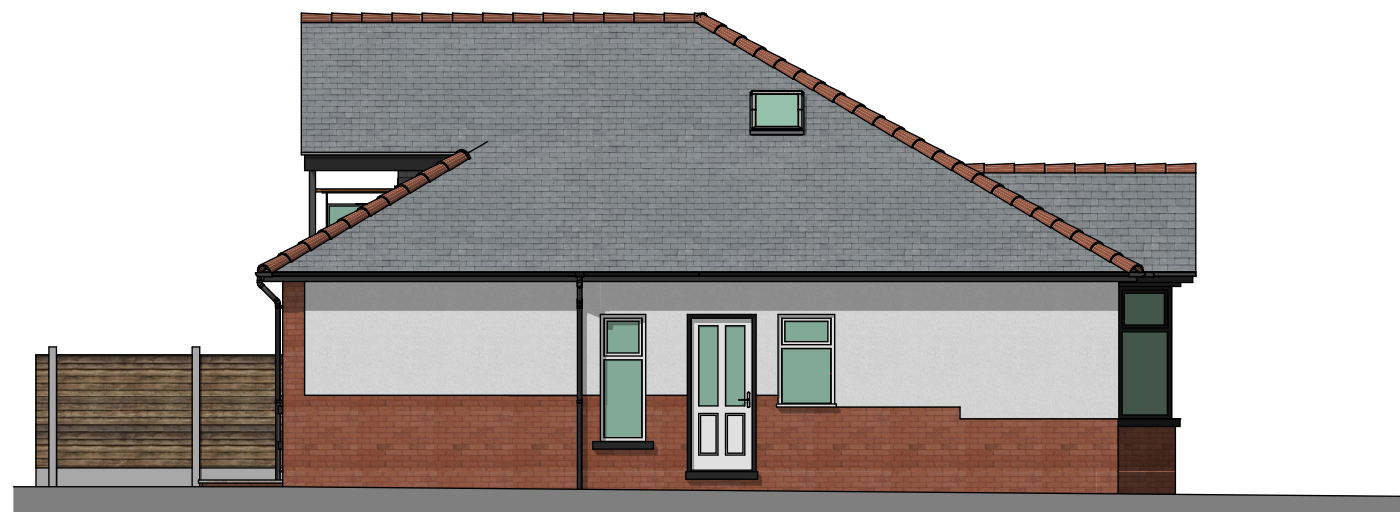

Left Side Elevation (south-east)

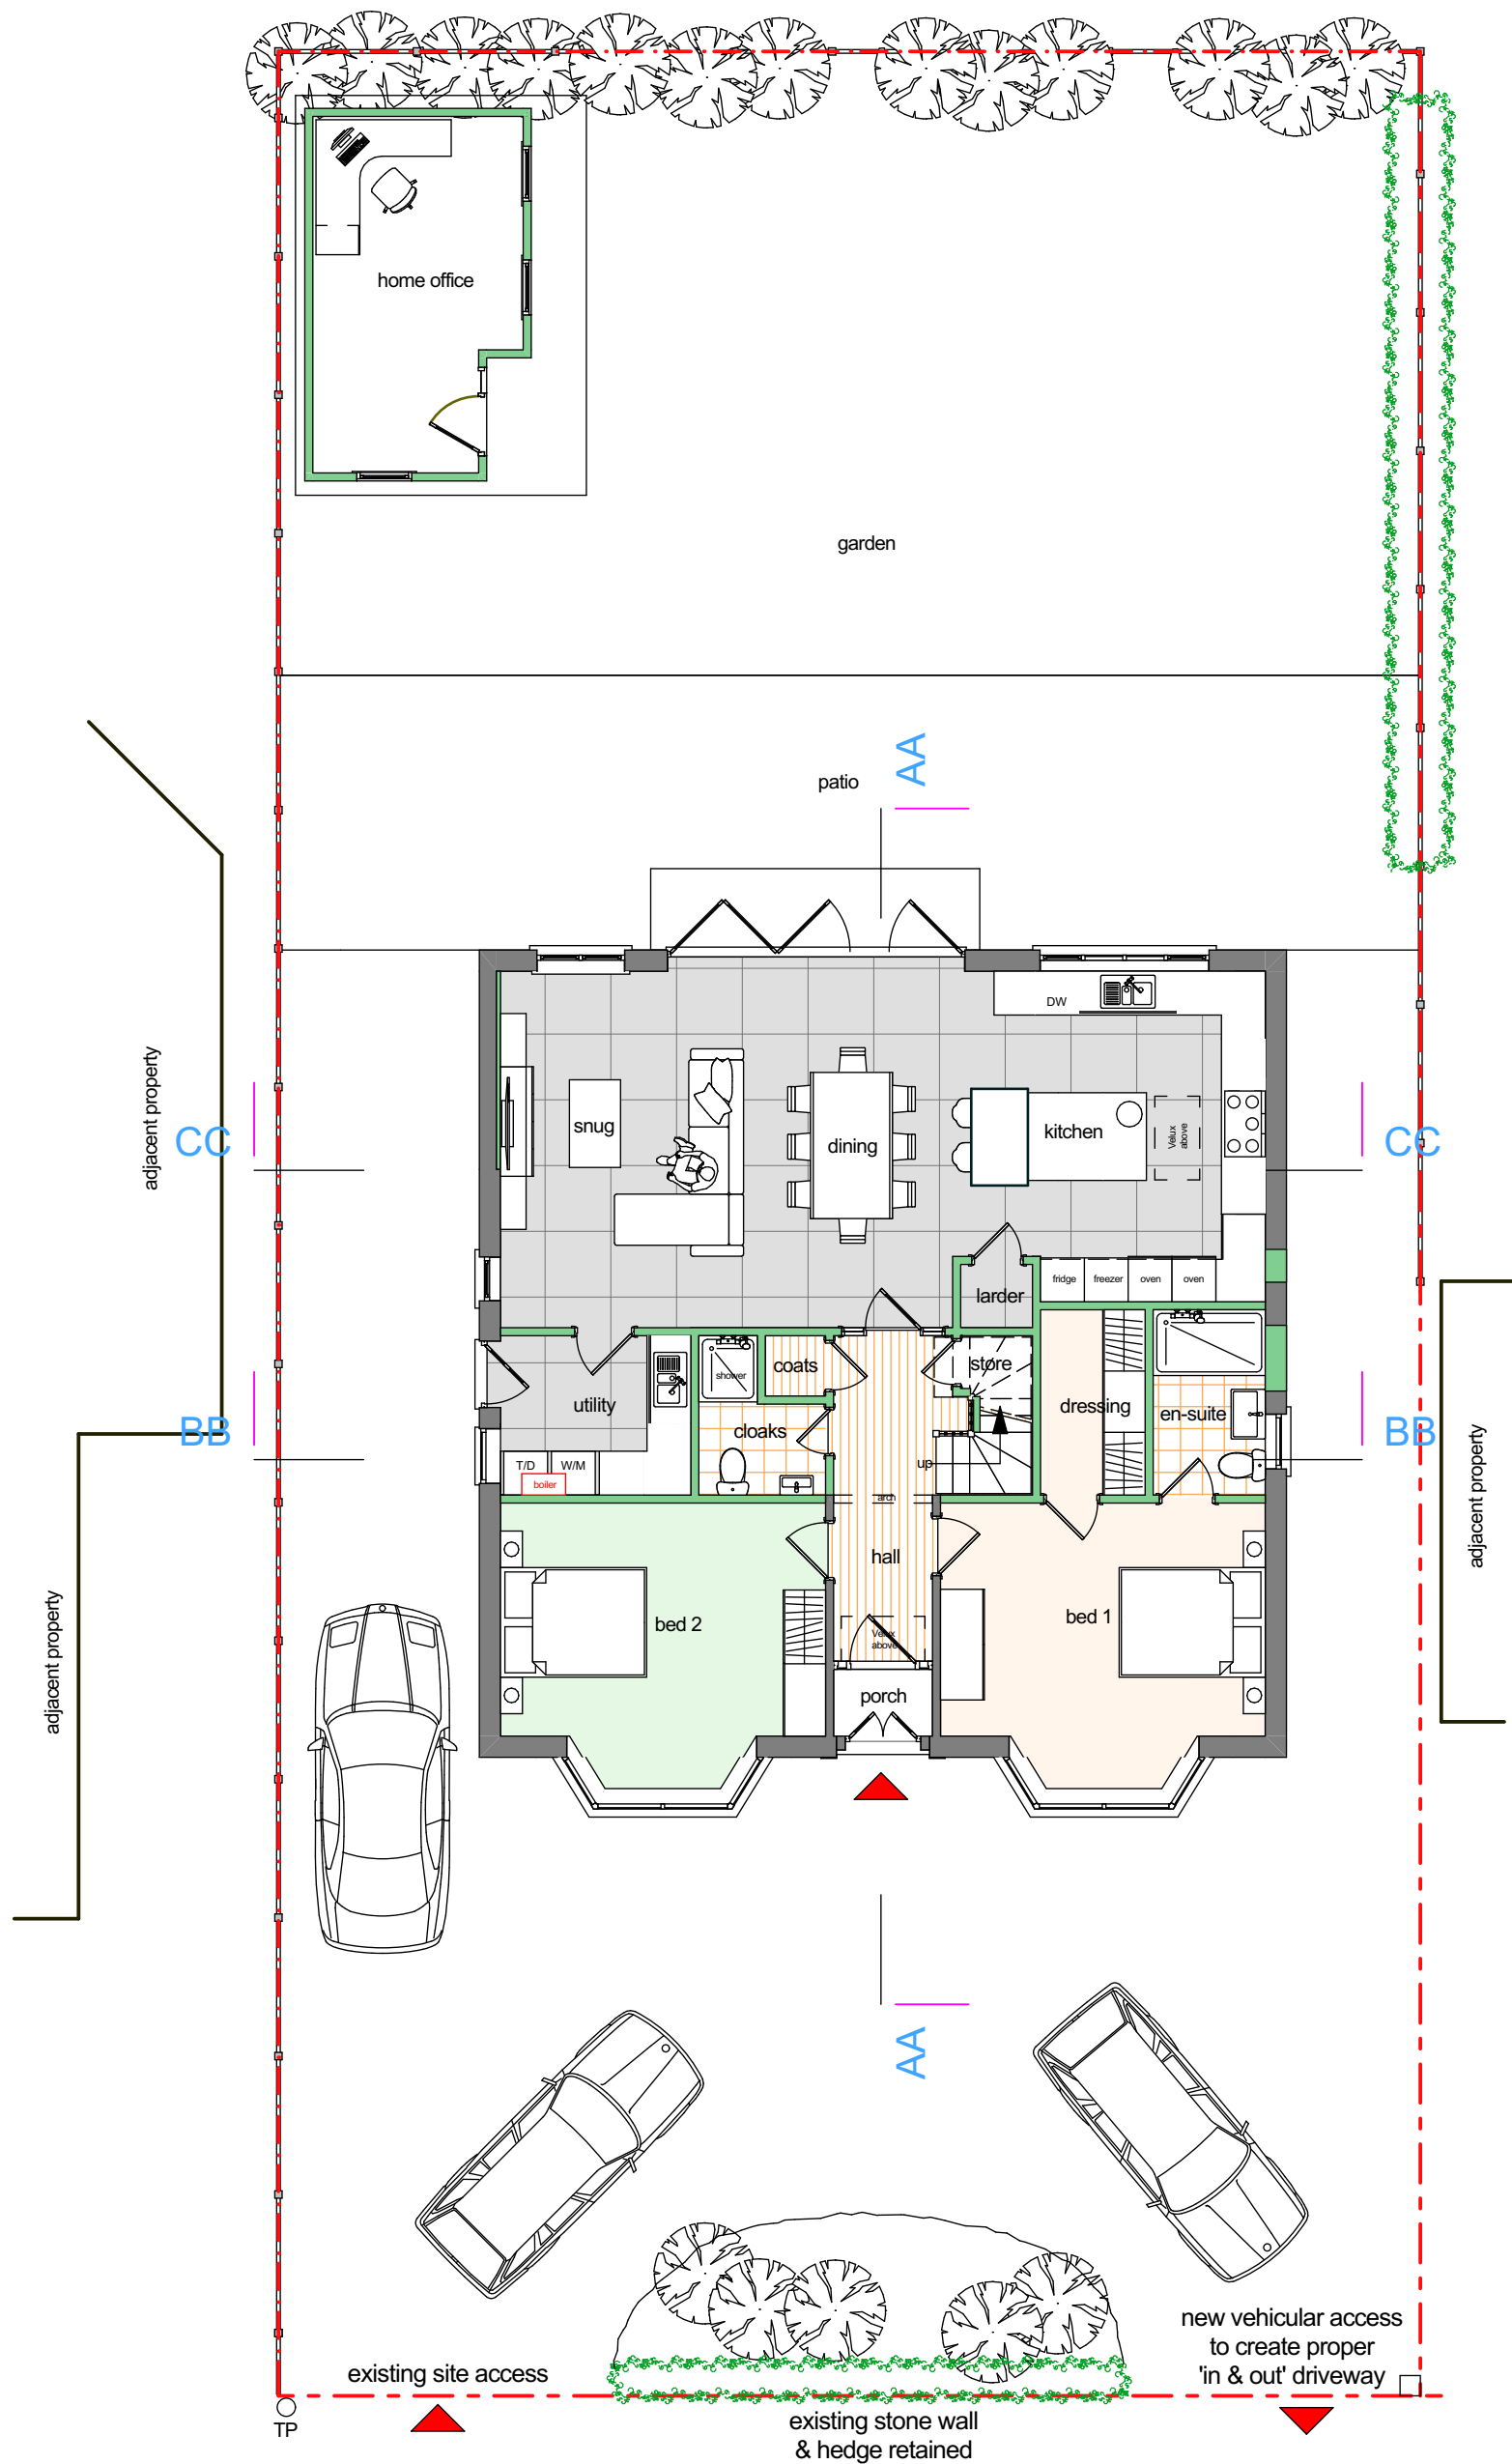

Ground Floor Plan

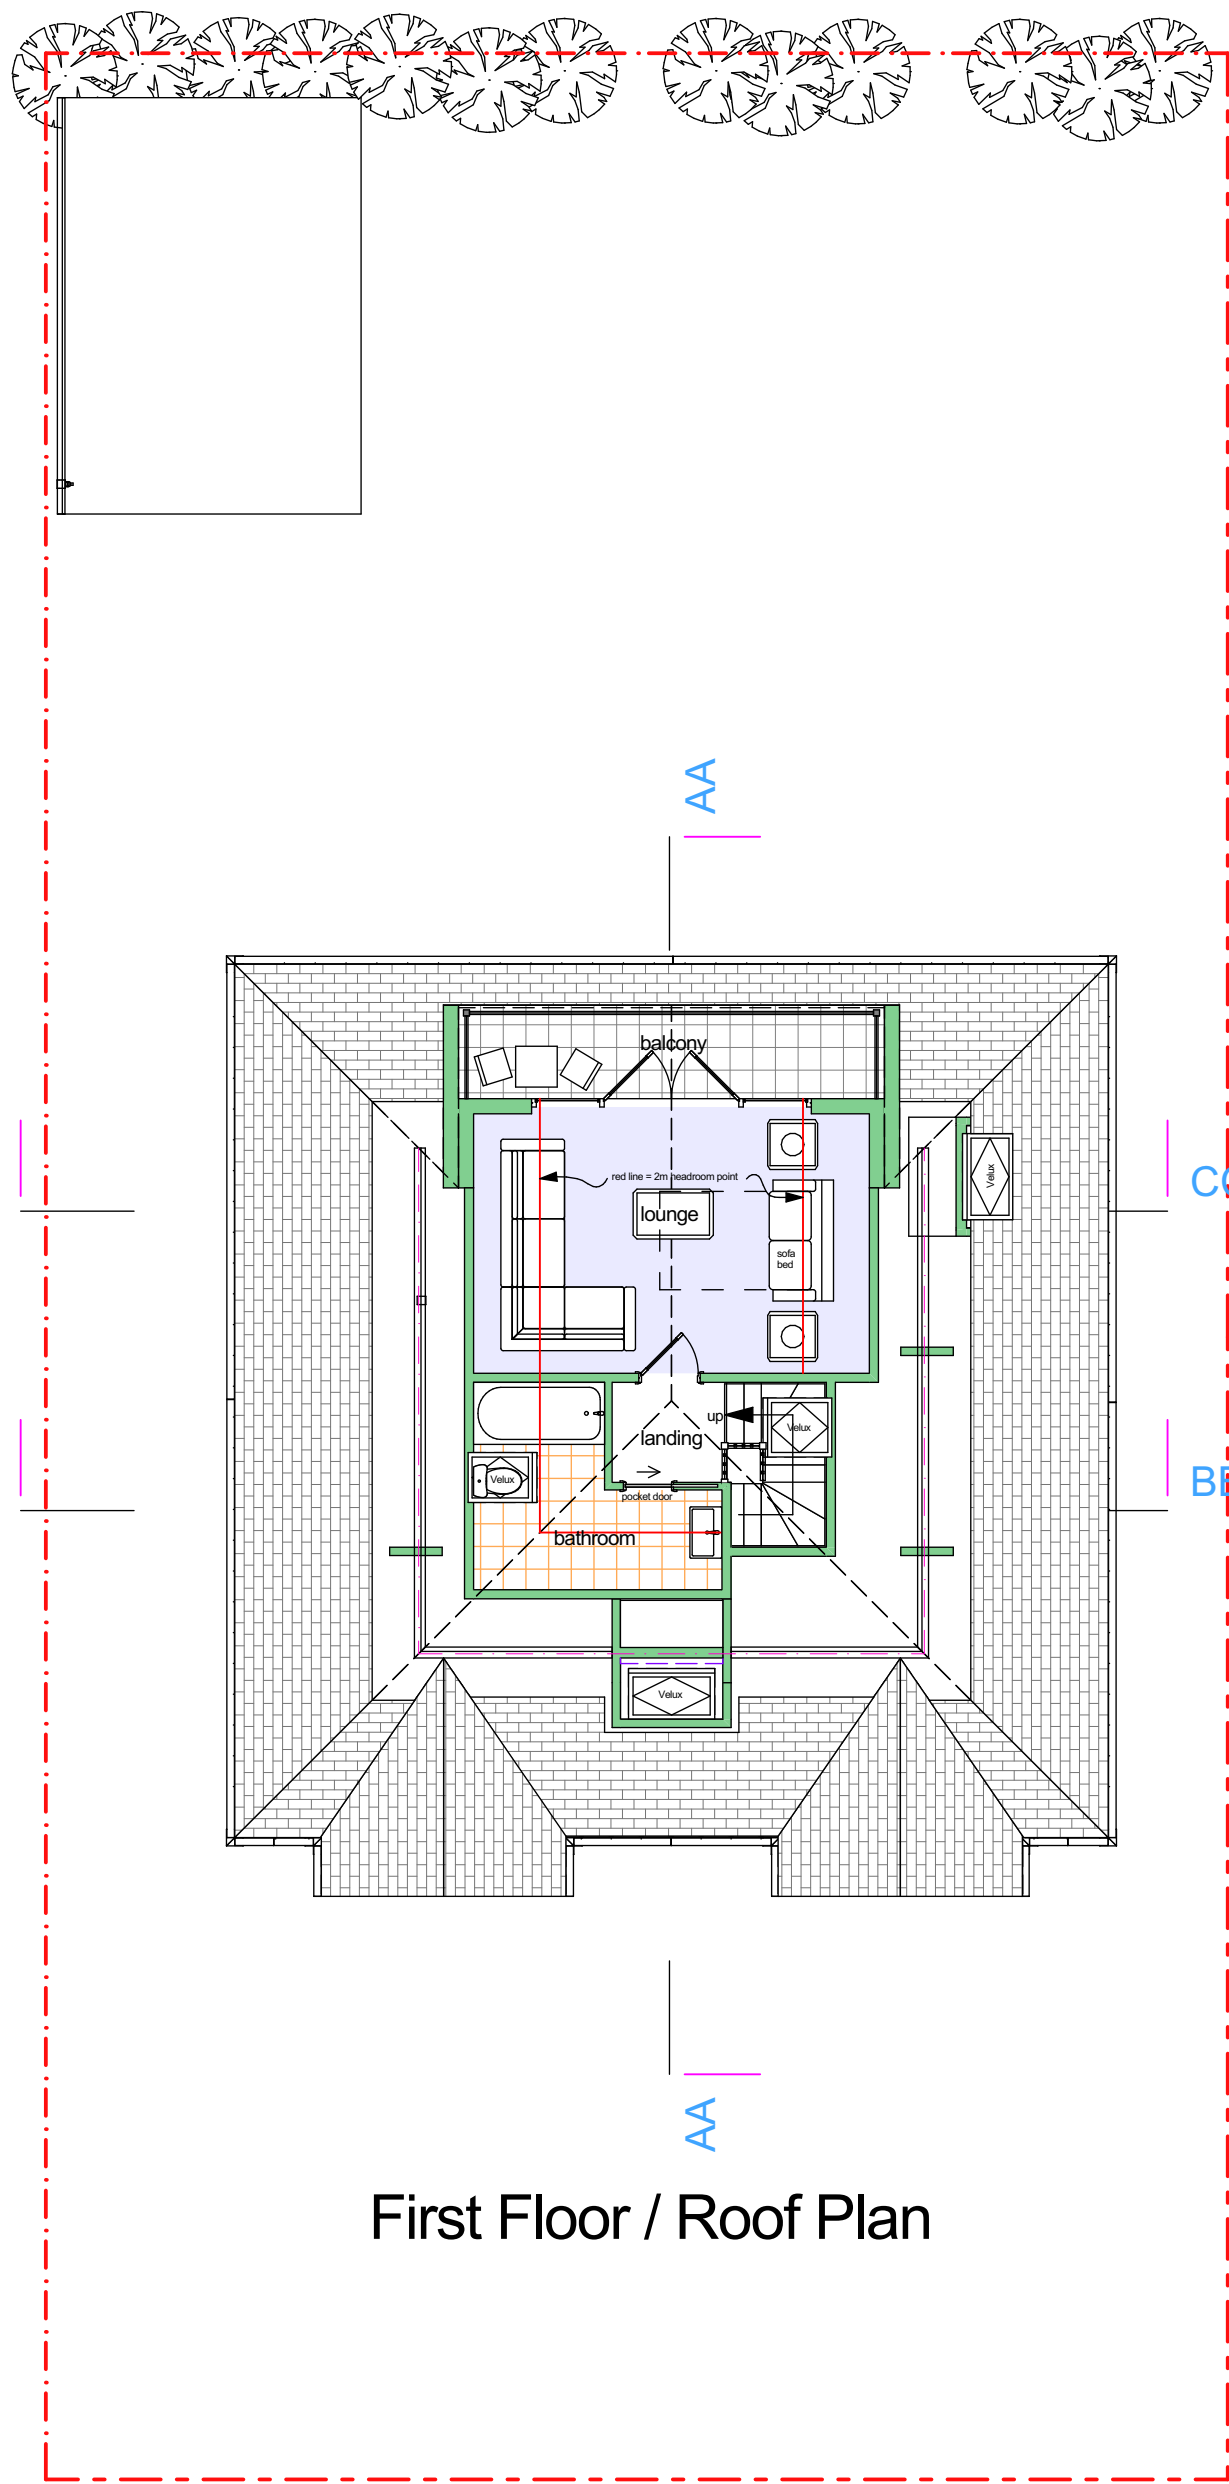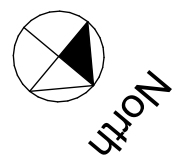 


First Floor / Roof Plan



Front Elevation to Home Office (north-east)



Left Side Elevation to Home Office (south-east)

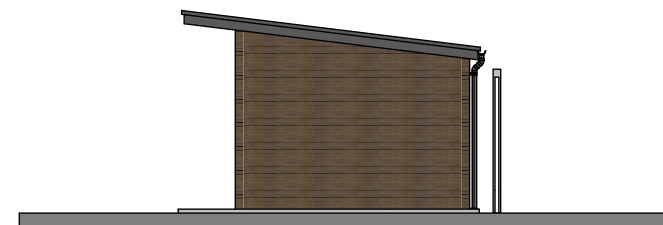

Rear Elevation to Home Office (south-west)

SchemeProposals Planning



9 Mersey Road, Sale, Cheshire, M33 6HL
tel : 0161 973 9391 mobile : 07801 474646
e-mail : paul@phddesigns.co.uk
www.phddesigns.co.uk

project

50 Dale Lane
Whitefield
for
Mr & Mrs Rob Greenstein

drawing title

Scheme Proposals
Planning

drawing no.

202308 / SkC1

revision.

drawn by.

PD

scale.

1:100
(when printed at A1)

date.

8.23



1. All dimensions to be checked on site prior to fabrication.
2. All figured dimensions to be followed, DO NOT scale this drawing.
3. This drawing remains the copyright of the Architect and copies are only available with their consent.

