


100mm

50mm

10mm

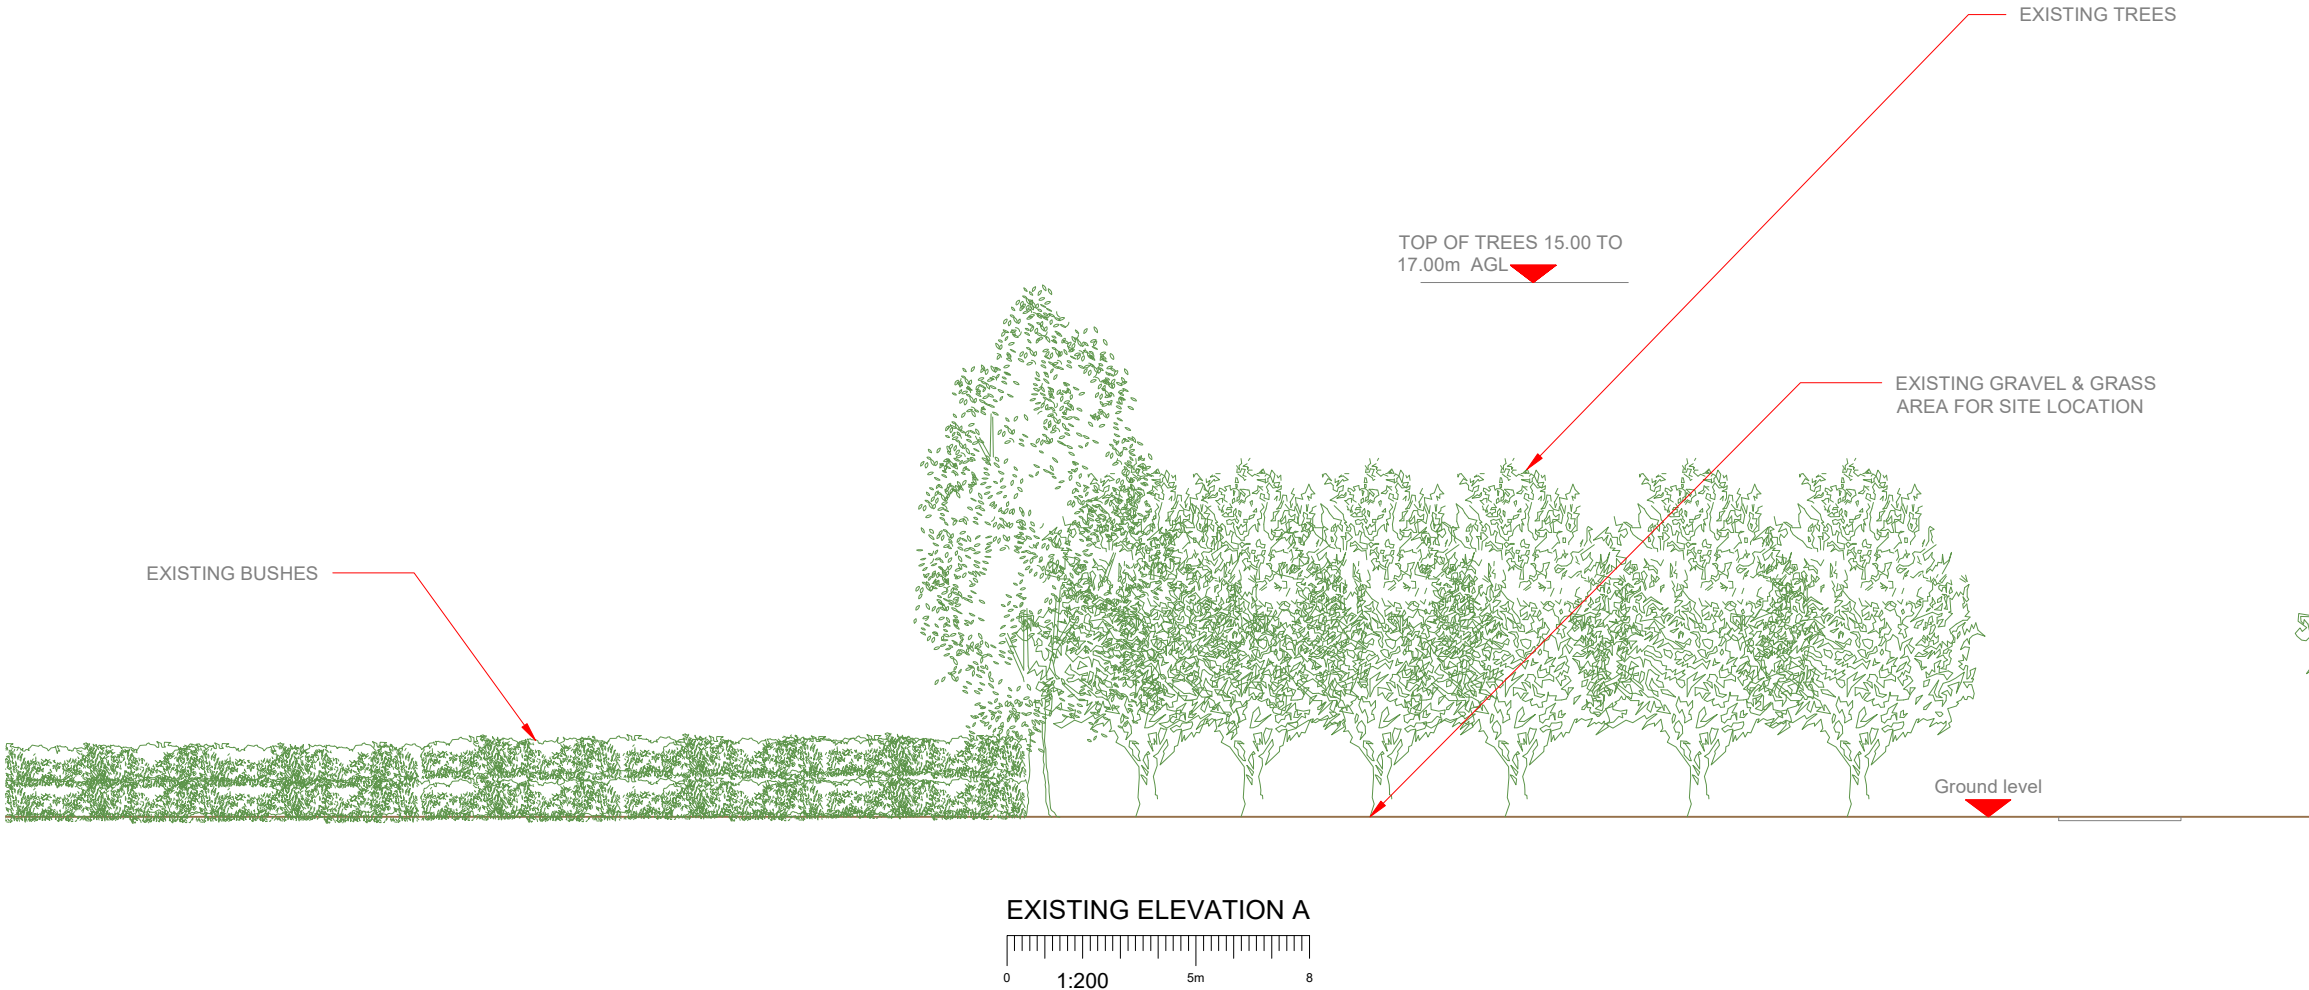

- NOTES:
- ALL DIMENSIONS IN MM UNLESS OTHERWISE NOTED.

Master:	MBNL / EE / H3G:	Project:	Purpose of Issue:	Issue:
M001	MBNL	NTQ-R	Planning	A
Date:	25/02/2022	Revision / Upgrade Description:		
Drawn:	J.Halloran	First Issue		
Checked:	S.Palmer			
Approved:	M.Venner			



Hutchison 3G UK Limited
Star House, 20 Grenfell Road
Maidenhead, SL6 1EH
Tel: 01628 765 000
Fax: 01628 765 001

H3G Base Station Information line:
0845 6043000
Available 8am-8pm Monday to Friday



Hatfield Business Park
Hatfield
Hertfordshire
AL10 9BW
Tel: 01707 315000
Fax: 01707 319001



Mobile Broadband Network Limited
Sixth Floor, Thames Tower, Station Road, Reading, RG1 1LX



BEACONCOMMS

UNIT E3 PITTS CLEAVE INDUSTRIAL ESTATE, TAVISTOCK, DEVON, PL19 0PW
sales@beaconcomms.co.uk
Tel: +44 (0)1822 610610

Site Name:	STAND GOLF COURSE		
Site ID:	1640069		
Address:	STAND GOLF COURSE, ASHBOURNE GROVE, MANCHESTER M45 7NL		
Title:	150 EXISTING ELEVATION A		
Project:	NTQ-R		
Purpose of Issue:	PLANNING		
EE Cell ID:	MBNL Cell ID:	3UK Cell ID:	
92795	BRY103	-	
Master Drawing No:			Issue:
164009_BRY103_92795_M001			A



PROPOSED LOCATION OF METER
CABINET TO BE INSTALLED FOR DNO

PROPOSED DUCTING AND SUBMAIN
TO BE INSTALLED FROM PROPOSED
METER LOCATION TO Mk5B LINK AC
LOCATED WITHIN COMPOUND

ACCESS TRACK


EXISTING GOLF COURSE

PROPOSED LOCATION OF Mk5B LINK AC TO BE
LOCATED WITHIN COMPOUND

GOLF COURSE TRACK

GOLF COURSE TRACK

PROPOSED MAX CONFIGURATION SITE PLAN

 

Antenna Aperture ID	Proposed 4G/5G Bearing	Operator: Shared/ EE/H3G
A1	350°	H3G
A2	350°	EE
B1	110°	H3G
B2	110°	EE
C1	230°	H3G
C2	230°	EE

NOTES:

1. ALL DIMENSIONS IN MM UNLESS OTHERWISE NOTED.

Master:	MBNL / EE / H3G:	Project:	Purpose of Issue:	Issue:
M001	MBNL	NTQ-R	Planning	A
Date:	25/02/2022	Revision / Upgrade Description:		
Drawn:	J.Halloran	First Issue		
Checked:	S.Palmer			
Approved:	M. Venner			



Hutchison 3G UK Limited
Star House, 20 Greenell Road
Maidenhead, SL6 1EH
Tel: 01628 765 000
Fax: 01628 765 001

H3G Base Station Information line:
0845 6043000
Available 8am-8pm Monday to Friday



Hatfield Business Park
Hatfield
Hertfordshire
AL10 9BW

Tel: 01707 315000
Fax: 01707 319001



Mobile Broadband Network Limited
Sixth Floor, Thames Tower, Station Road, Reading, RG1 1LX



BEACONCOMMS

UNIT E3 PITTS CLEAVE INDUSTRIAL ESTATE, TAVISTOCK, DEVON, PL19 0PW
sales@beaconcomms.co.uk Tel: +44 (0)1822 610610


Site Name:	STAND GOLF COURSE		
Site ID:	1640069		
Address:	STAND GOLF COURSE, ASHBOURNE GROVE, MANCHESTER M45 7NL		
Title:	216 MAX CONFIGURATION SITE PLAN		
Project:	NTQ-R		
Purpose of Issue:	PLANNING		
EE Cell ID:	92795	MBNL Cell ID:	BRY103
3UK Cell ID:	-		
Master Drawing No:	164009_BRY103_92795_M001		
Issue:	A		

Passive Infrastructure Equipment Capacity		
A	B	C
H3b	H3b	H3b

Antenna Aperture ID	Proposed 4G/5G Bearing	Operator: Shared/ EE/H3G
A1	350°	H3G
A2	350°	EE
B1	110°	H3G
B2	110°	EE
C1	230°	H3G
C2	230°	EE

NOTES:

1. ALL DIMENSIONS IN MM UNLESS OTHERWISE NOTED.

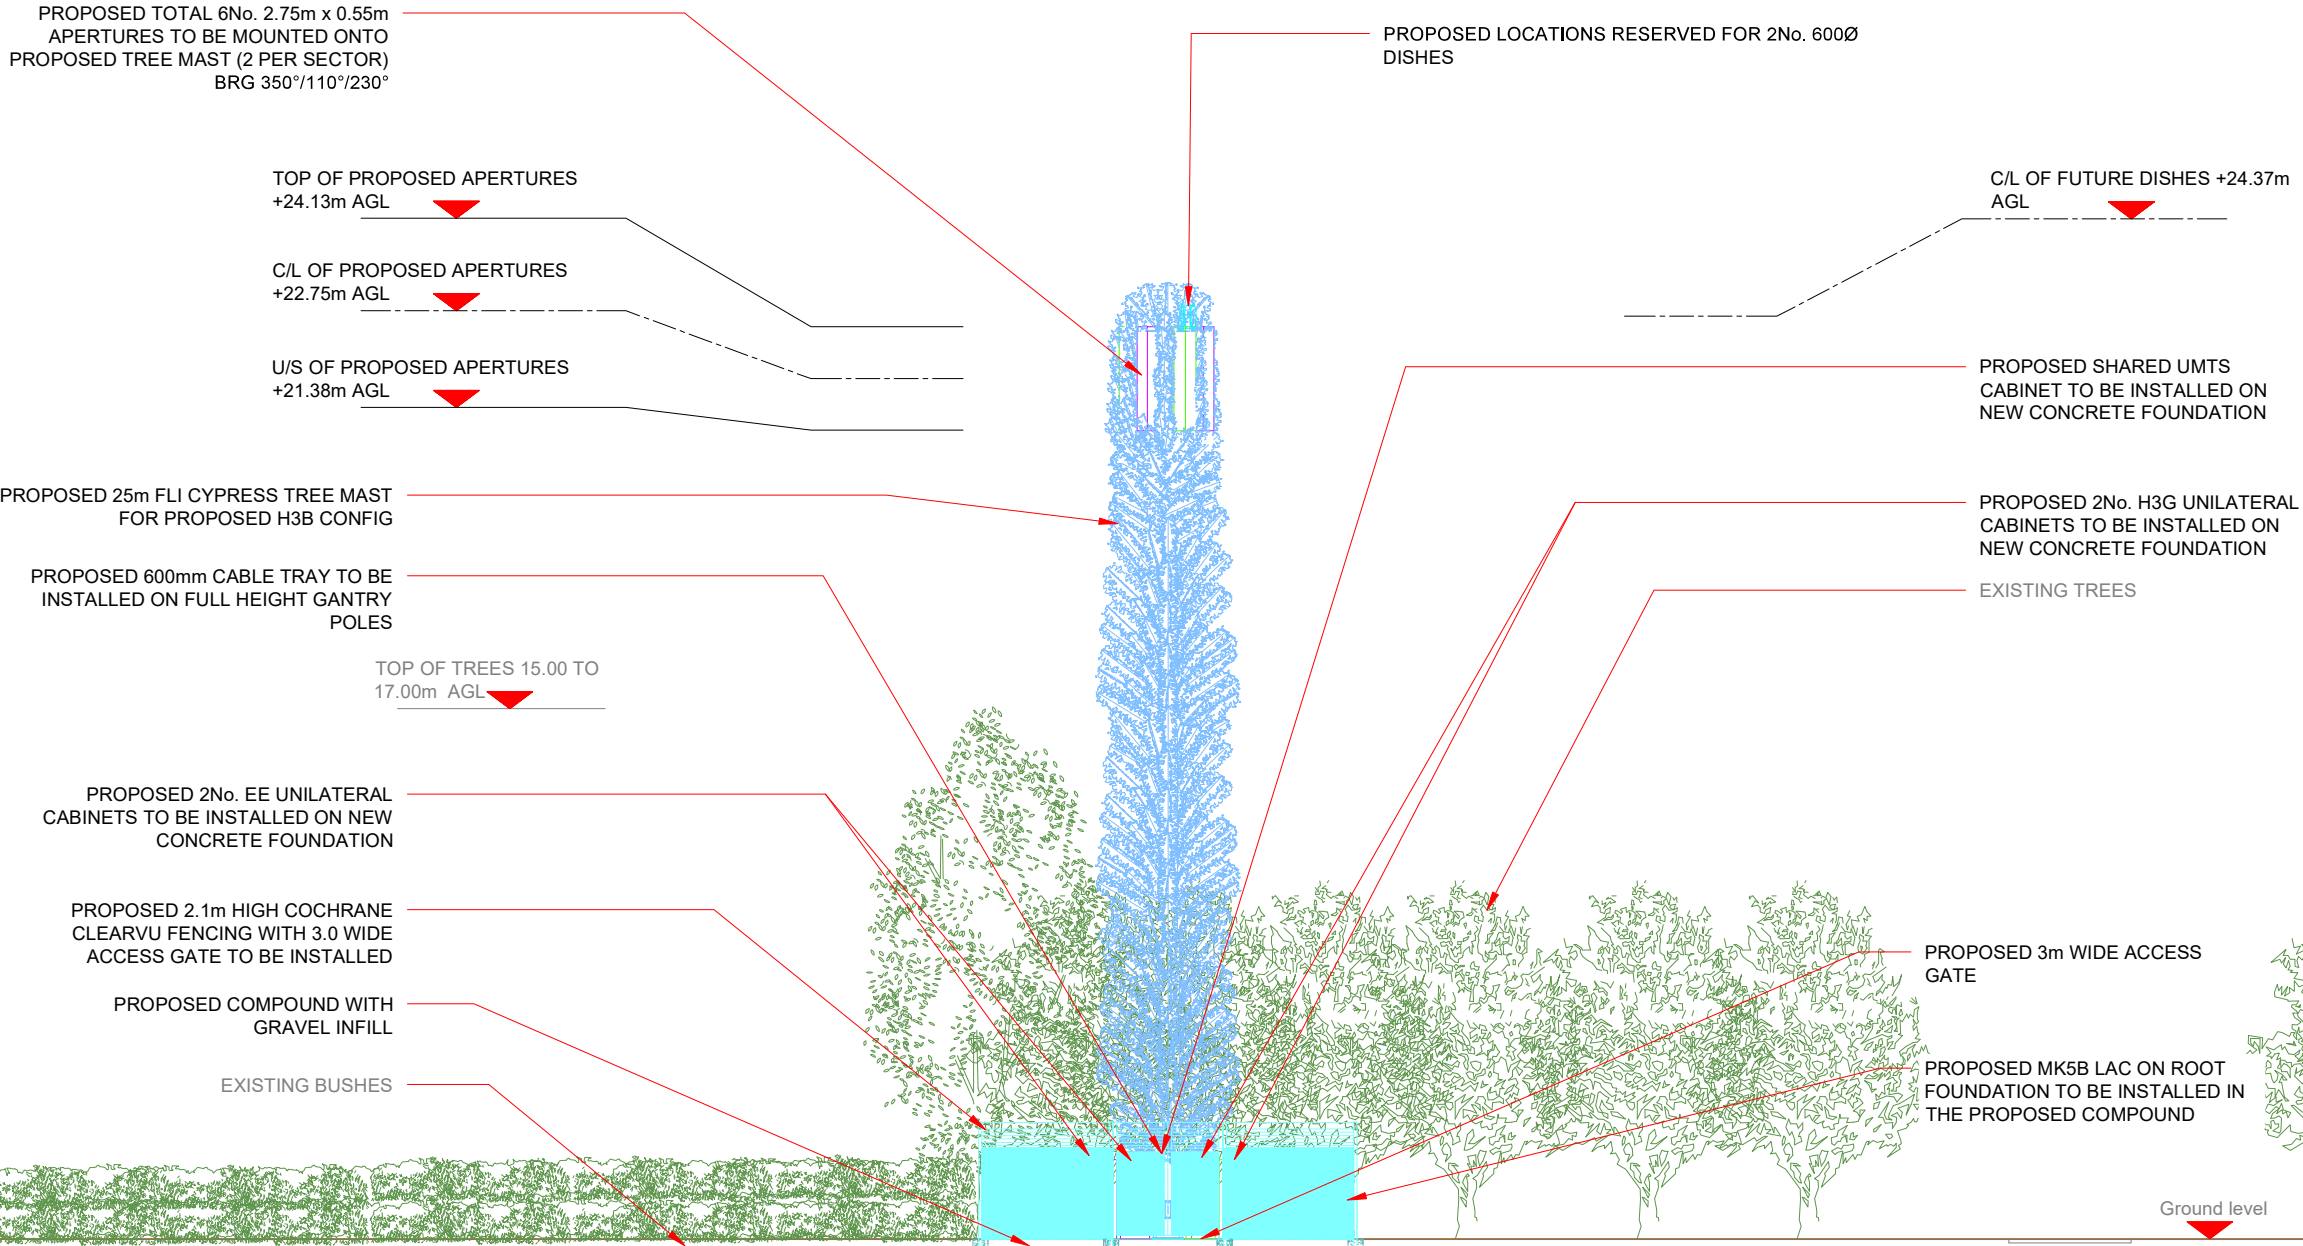

PROPOSED MAX CONFIGURATION ELEVATION



Passive Infrastructure Equipment Capacity		
A	B	C
H3b	H3b	H3b

Master: M001	MBNL / EE / H3G: MBNL	Project: NTQ-R	Purpose of Issue: Planning	Issue: A
Date: 25/02/2022	Drawn: J.Halloran	Revision / Upgrade Description: First Issue		
Checked: S.Palmer	Approved: M.Venner			



Hutchison 3G UK Limited
Star House, 20 Grenfell Road
Maidenhead, SL6 1EH
Tel: 01628 765 000
Fax: 01628 765 001

H3G Base Station Information line:
0845 6043000
Available 8am-8pm Monday to Friday



Hatfield Business Park
Hatfield
Hertfordshire
AL10 9BW

Tel: 01707 315000
Fax: 01707 319001



Mobile Broadband Network Limited
Sixth Floor, Thames Tower, Station Road, Reading, RG1 1LX



BEACONCOMMS

UNIT E3 PITTS CLEAVE INDUSTRIAL ESTATE, TAVISTOCK, DEVON, PL19 0PW
sales@beaconcomms.co.uk
Tel: +44 (0)1822 610610

Site Name: STAND GOLF COURSE

Site ID: 1640069

Address: STAND GOLF COURSE,
ASHBOURNE GROVE,
MANCHESTER
M45 7NL

Title: 265 MAX CONFIGURATION ELEVATION

Project: NTQ-R

Purpose of Issue: PLANNING

EE Cell ID: 92795	MBNL Cell ID: BRY103	3UK Cell ID: -
-------------------	----------------------	----------------

Master Drawing No: 164009_BRY103_92795_M001	Issue: A
---	----------