



Existing
M.H. →


Elevation A
▽

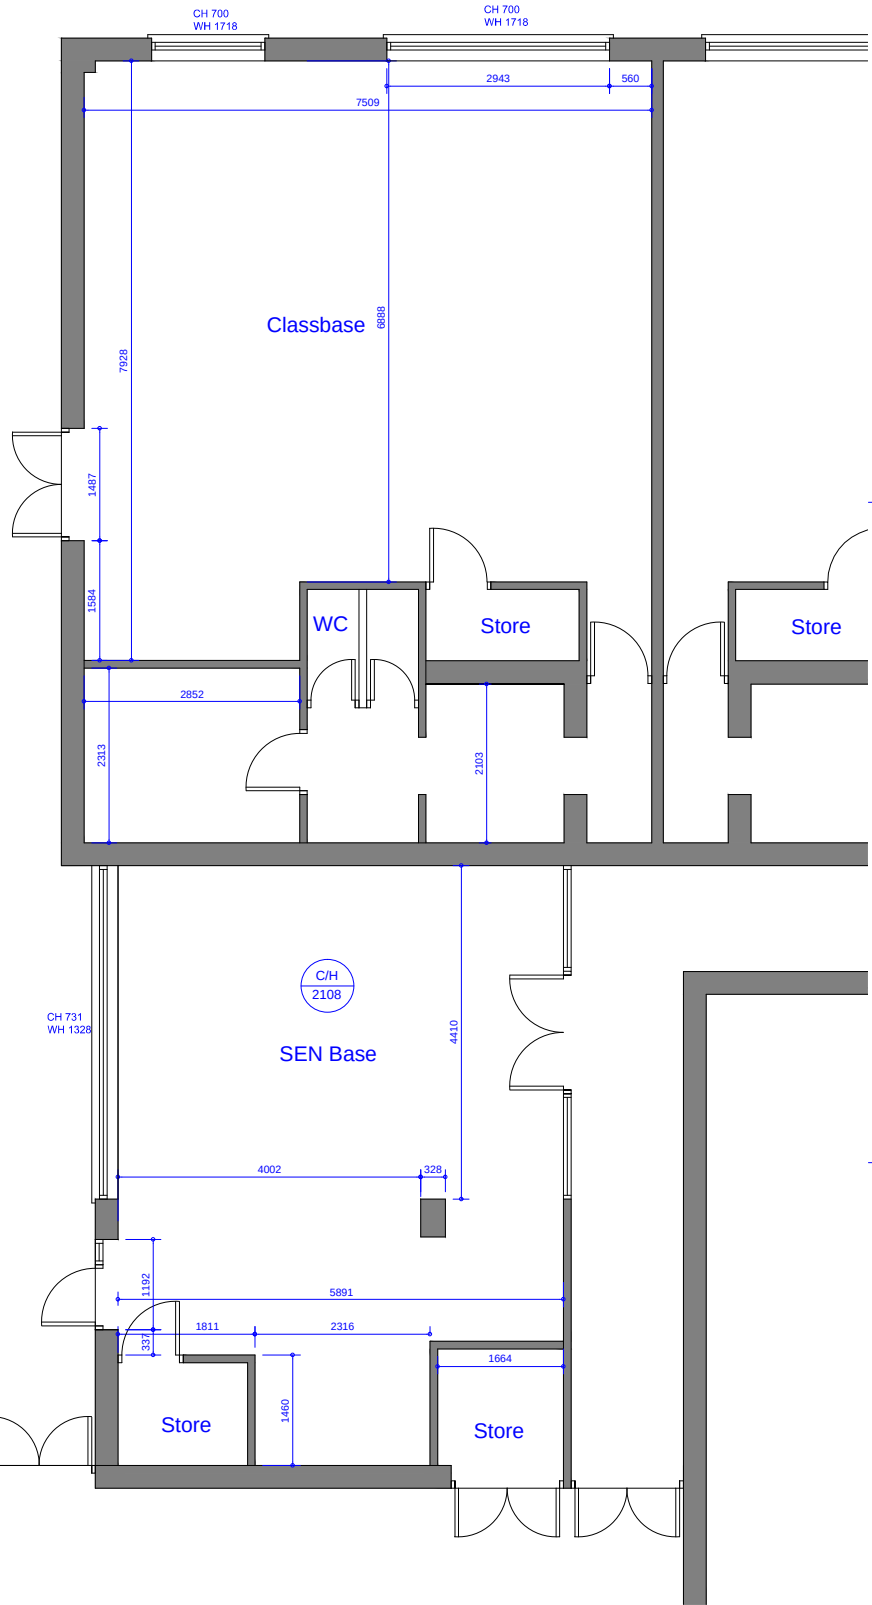

Existing Ground Floor Plan
Scale 1:100

 

Existing Elevation A
Scale 1:100

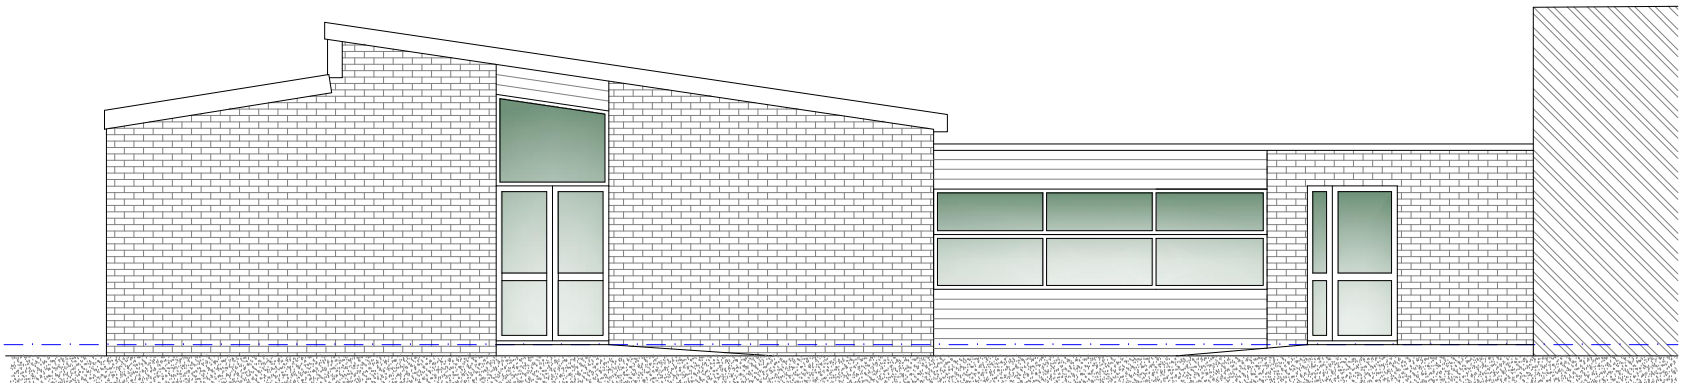

Existing Elevation B
Scale 1:100

Rev	Date	Description
Issued For INFORMATION PURPOSES ONLY		
Client Mr. Phil McLean		
Project Unsworth Primary School, Blackley Cl, Unsworth, Bury BL9 8LY. Sensory and speech therapy extension		
Scheme - Drawing Title Existing Floor Plans and Elevations.		
01	Date	18.02.22
Drawing No.	Revision	Scale 1:100 @A3

JK Technical Services (NW) Ltd
Tel: 0161 728 5730
Mob: 07741175755
www.jktechservs.co.uk