




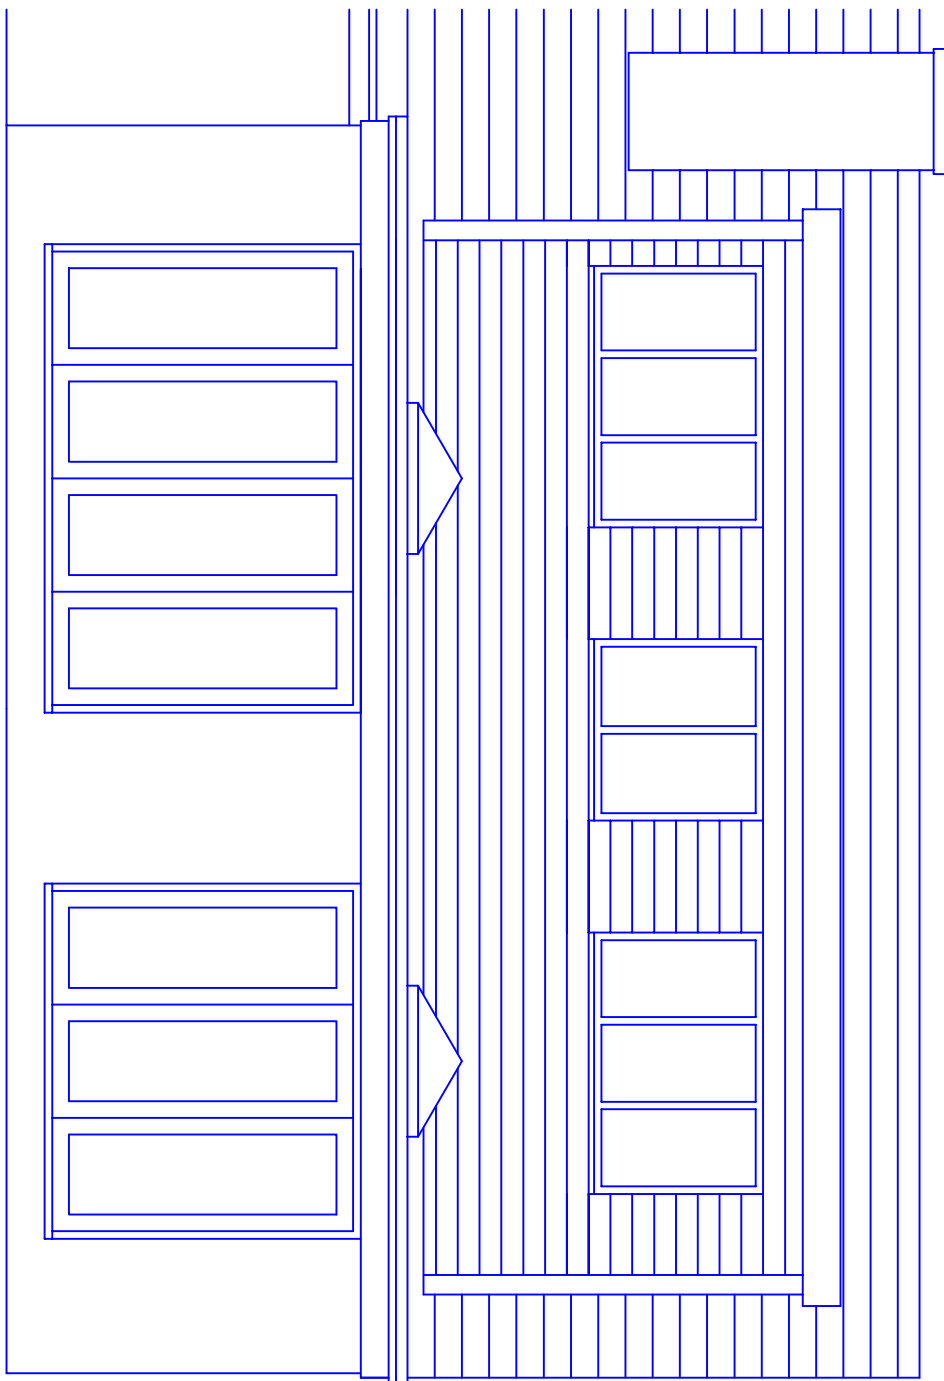

Proposed Rear Elevation

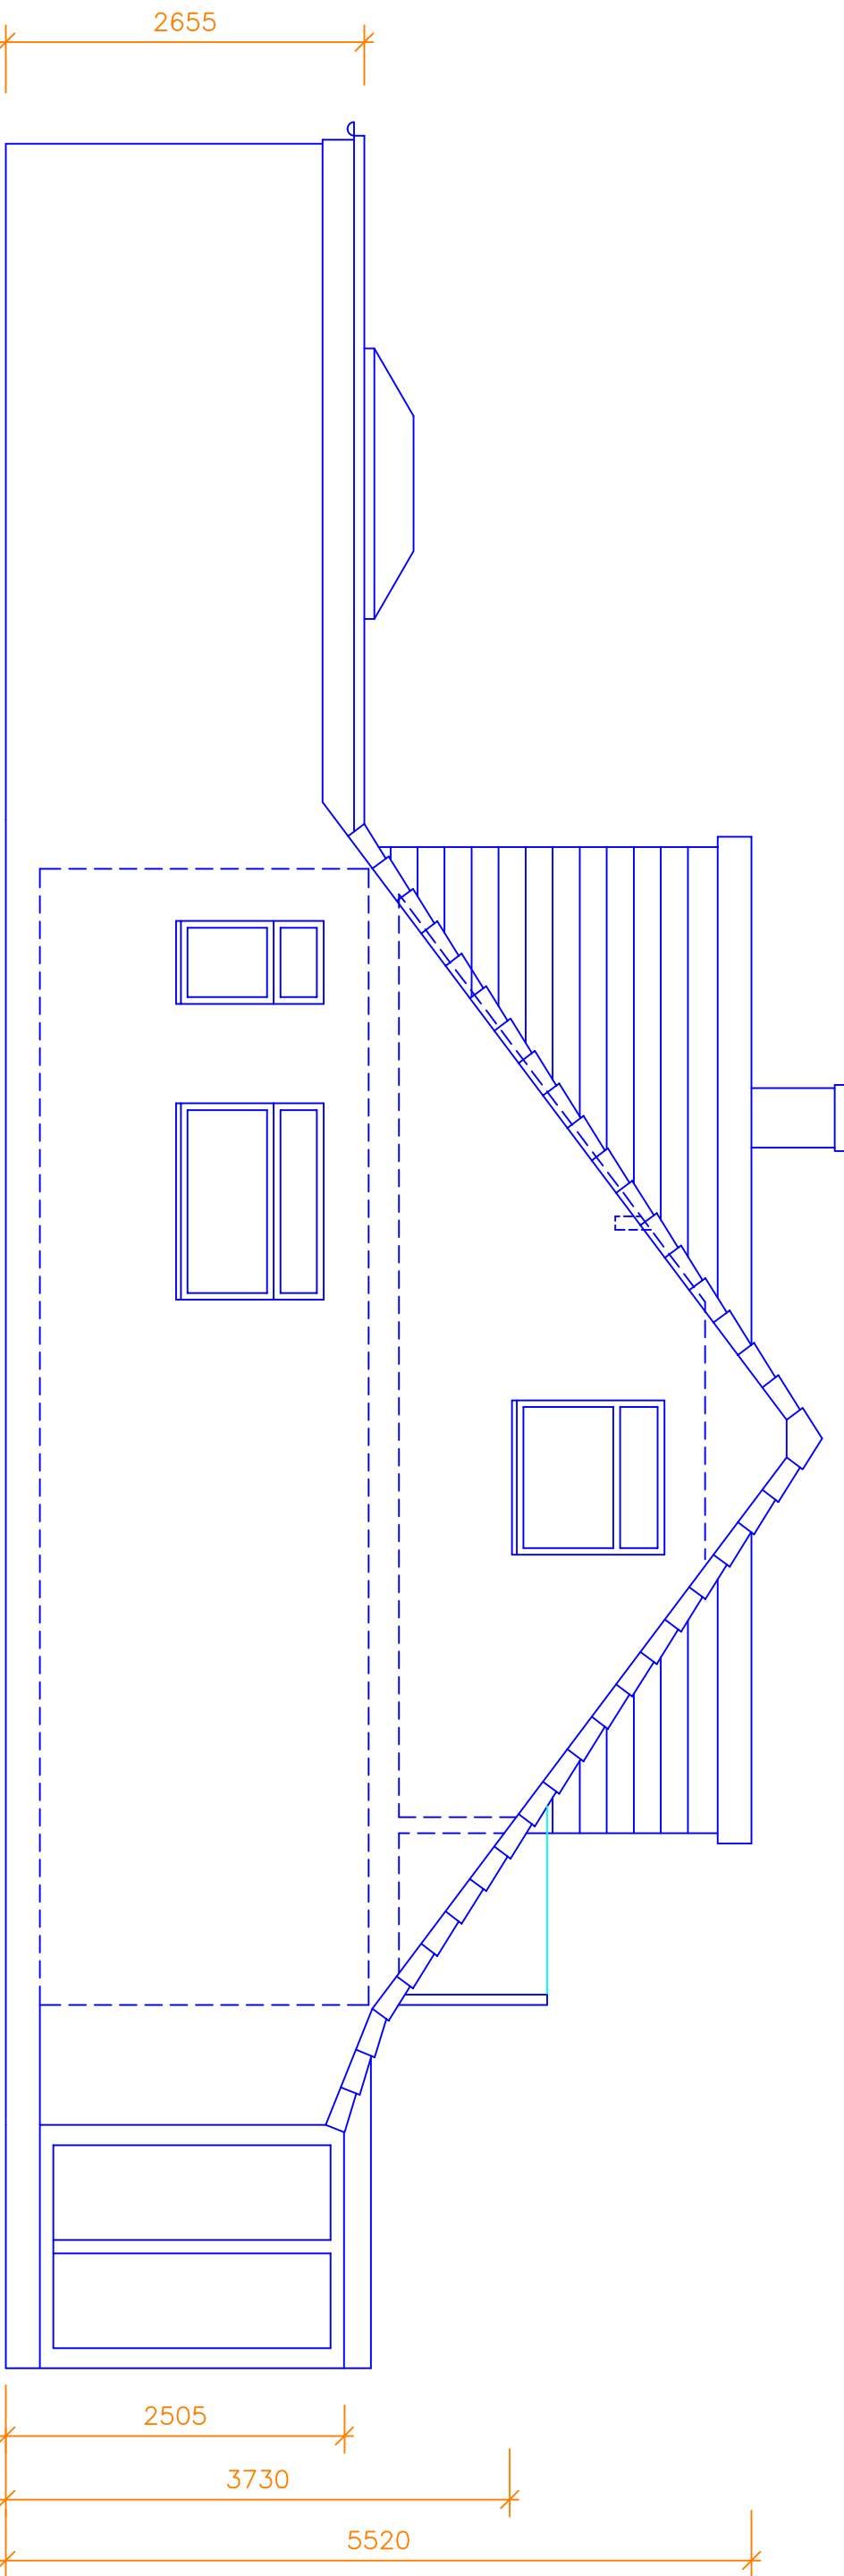

Proposed Side Elevation

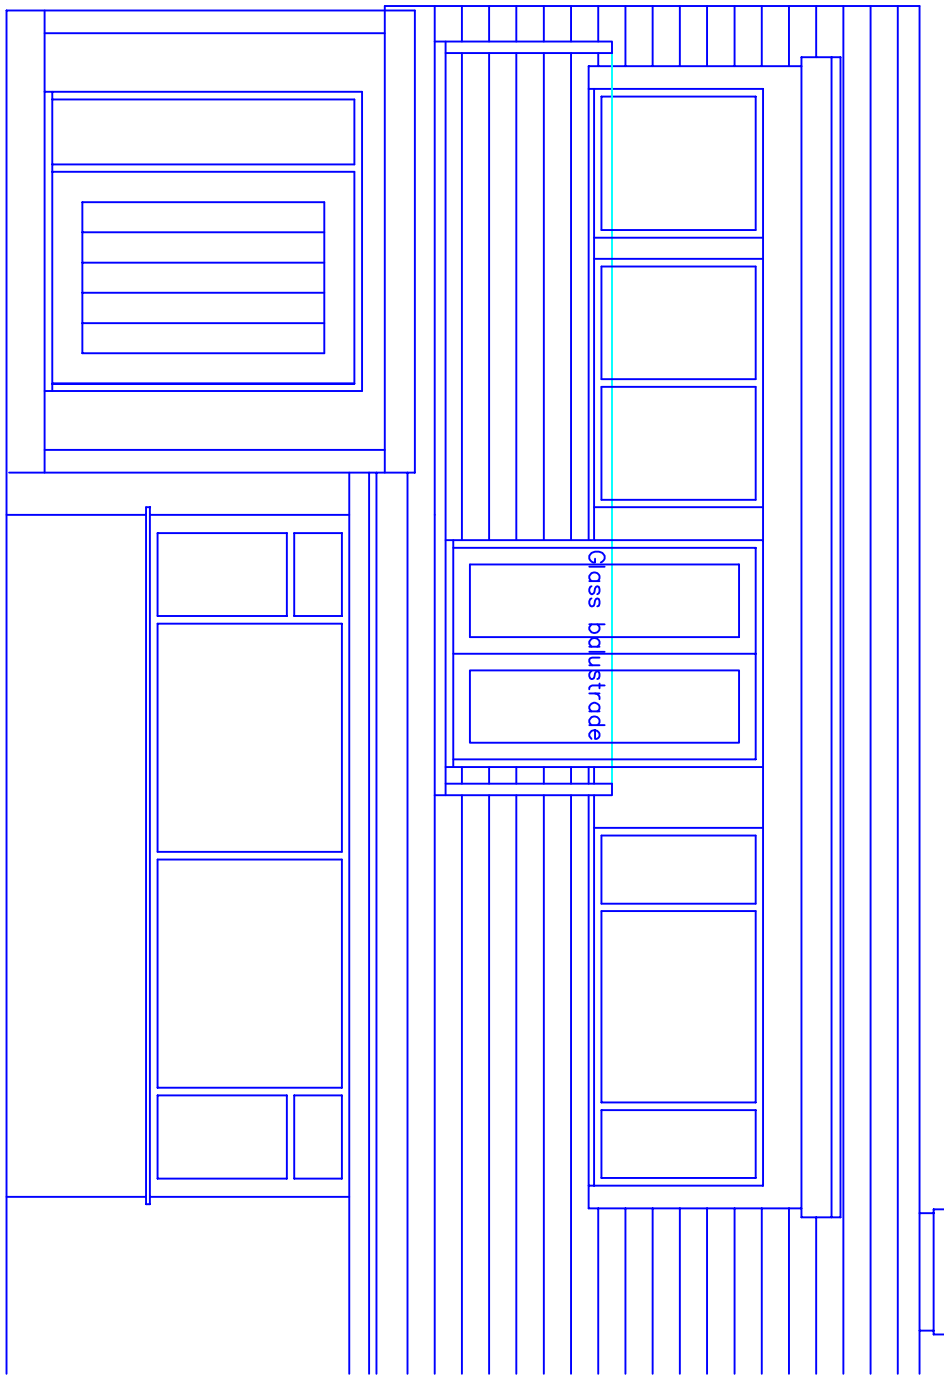

Proposed Front Elevation

Proposed Materials

Roof: Grey interlocking tiles.
Flat roof rubberised roofing membrane.
Walls: Off white render
Door and Window Frames: Black upvc.

B Balcony moved along frontage 07.09.2023
A Porch and section added 23.07.2023

This drawing and design concept is the property of PPy design. It should not be reproduced without written permission



34 Newington Drive
Bury
BL8 2NE

scale 1:50 at A1
June 2023


SS1-02B

Proposed Plans
and Elevations

PPY design Ltd

2 Helmsshore Road, Holcombe Village
Ramsbottom, Lancashire BL8 4PA
Gary Dearden (B&Hons) DipArch RIBA
gary@ppy-design.co.uk www.ppy-design.co.uk
T: 01706 822151 M: 07112 669482

Proposed Plan
Ground Floor

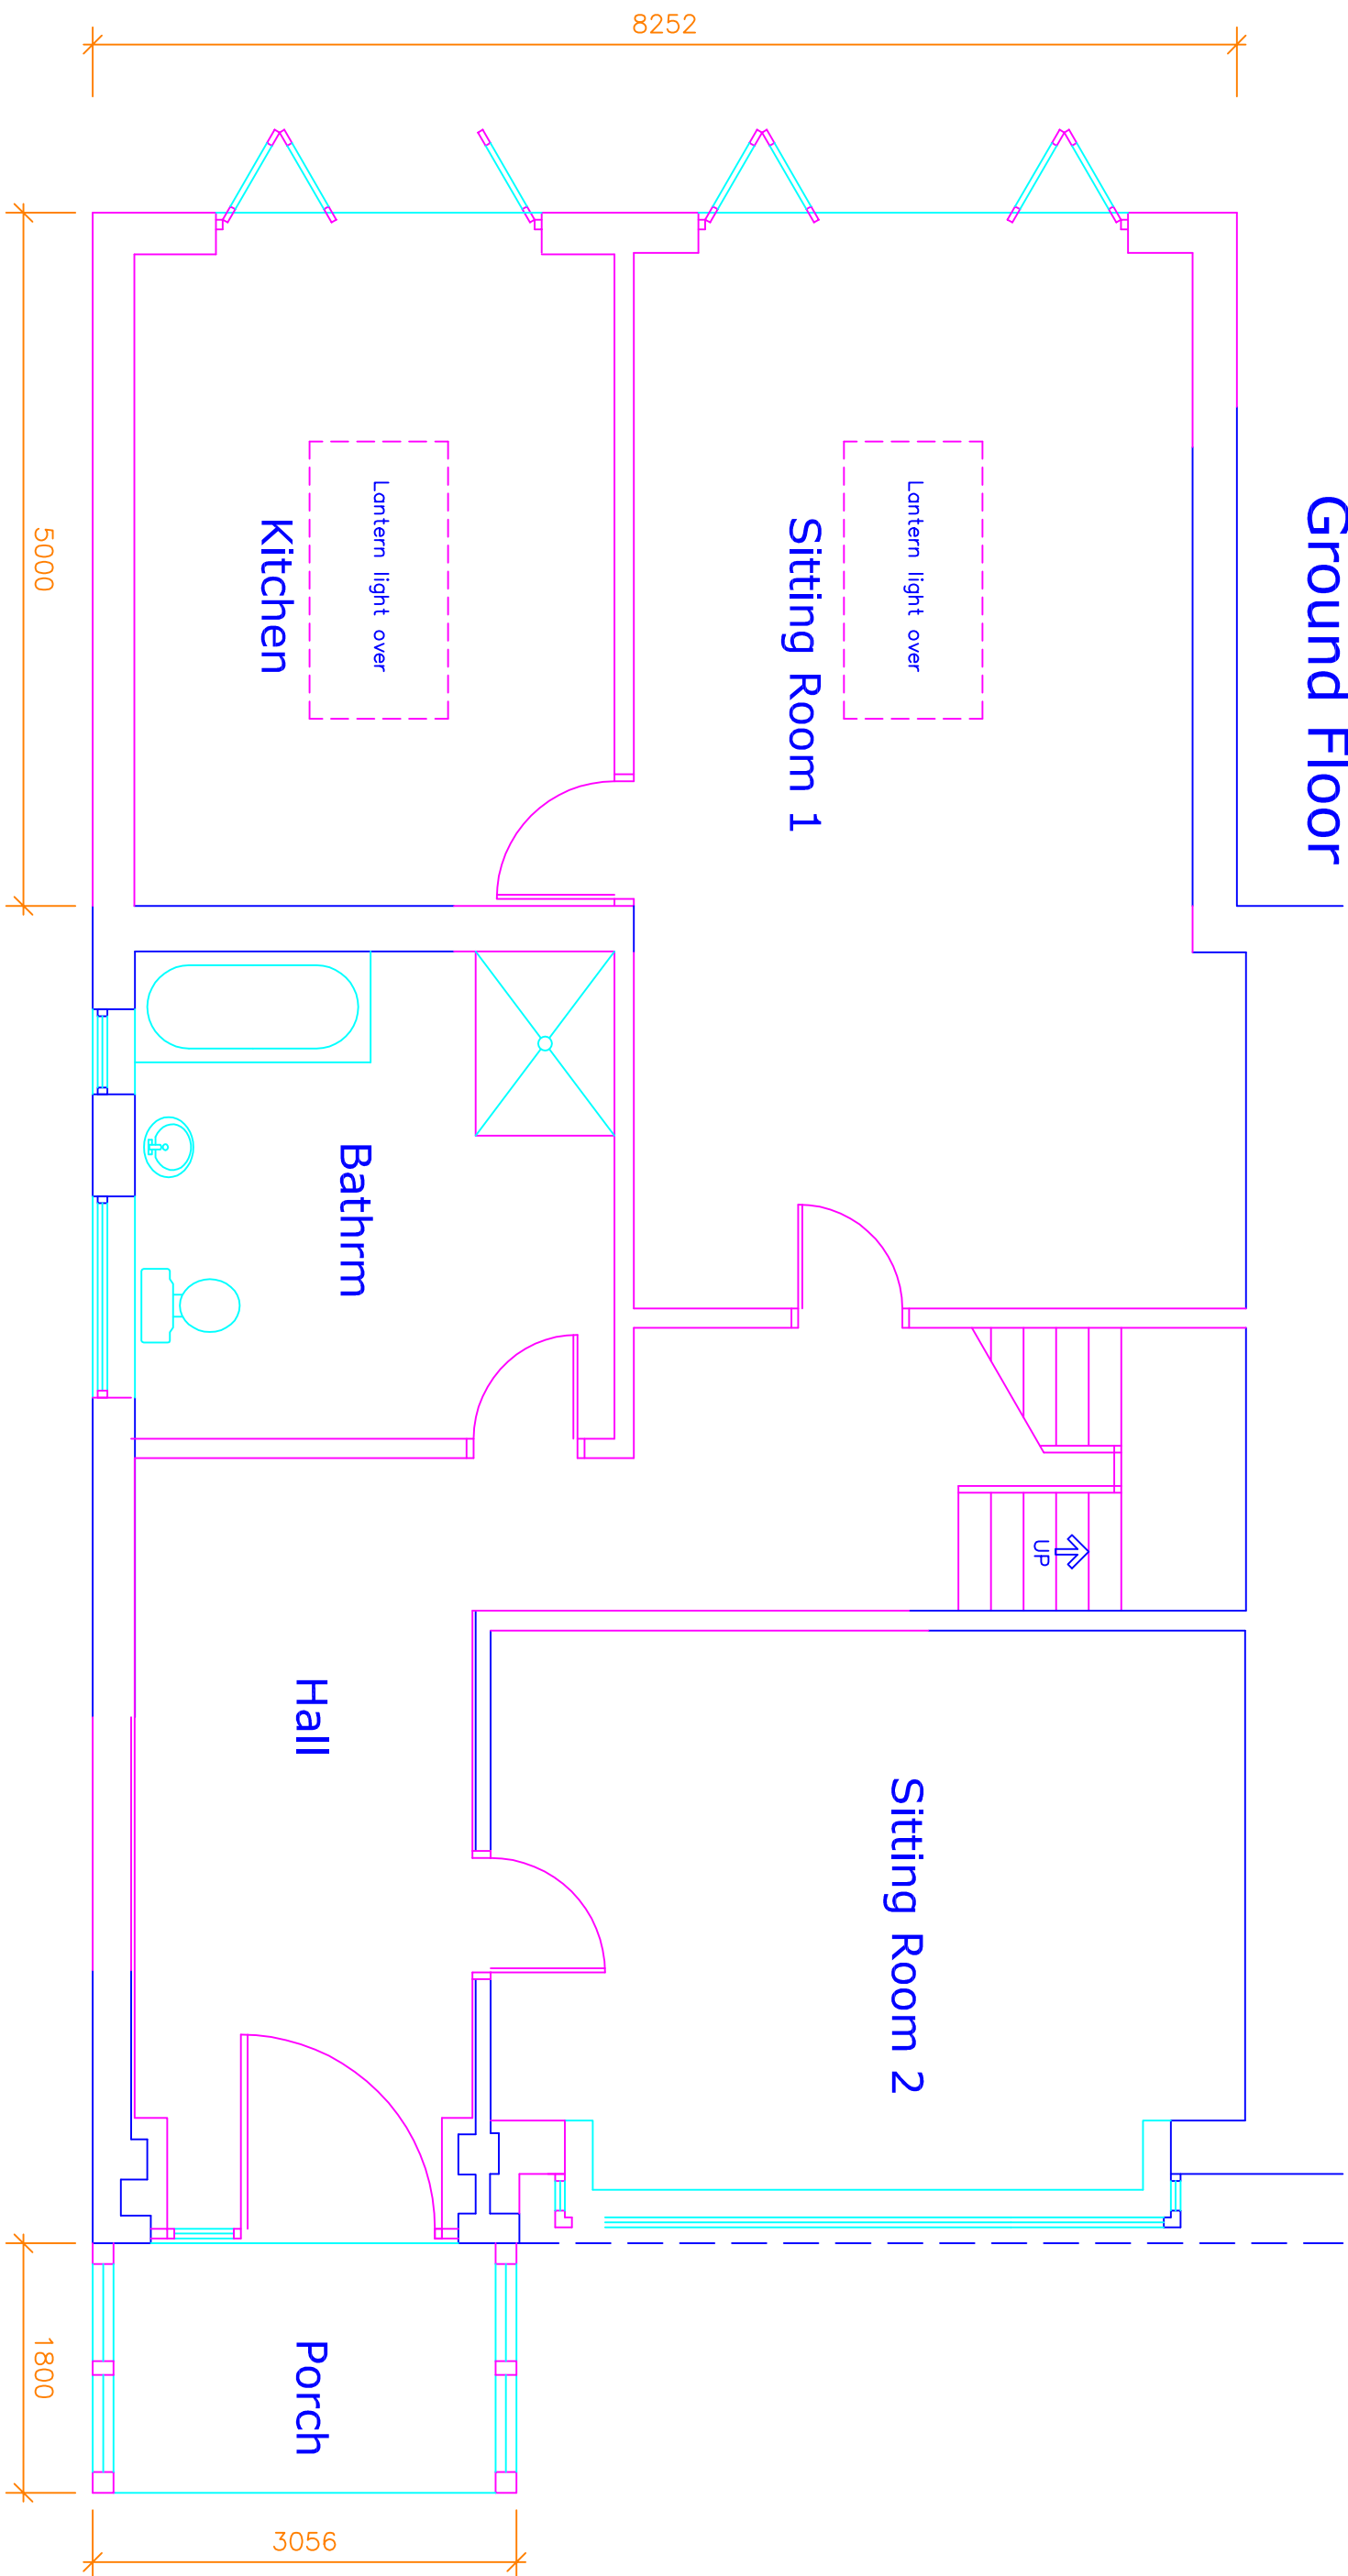

Proposed Side Section/Elevation

Proposed Plan
First Floor

