



Dimensioning

Figured dimensions only to be taken from these designs and drawings. Work to annotated dimensions only. All dimensions to be checked on site. Architectural designers to be informed immediately of any discrepancies before work proceeds. Drawings are to be read in conjunction with relevant specifications, structural engineers and service engineers' drawings.

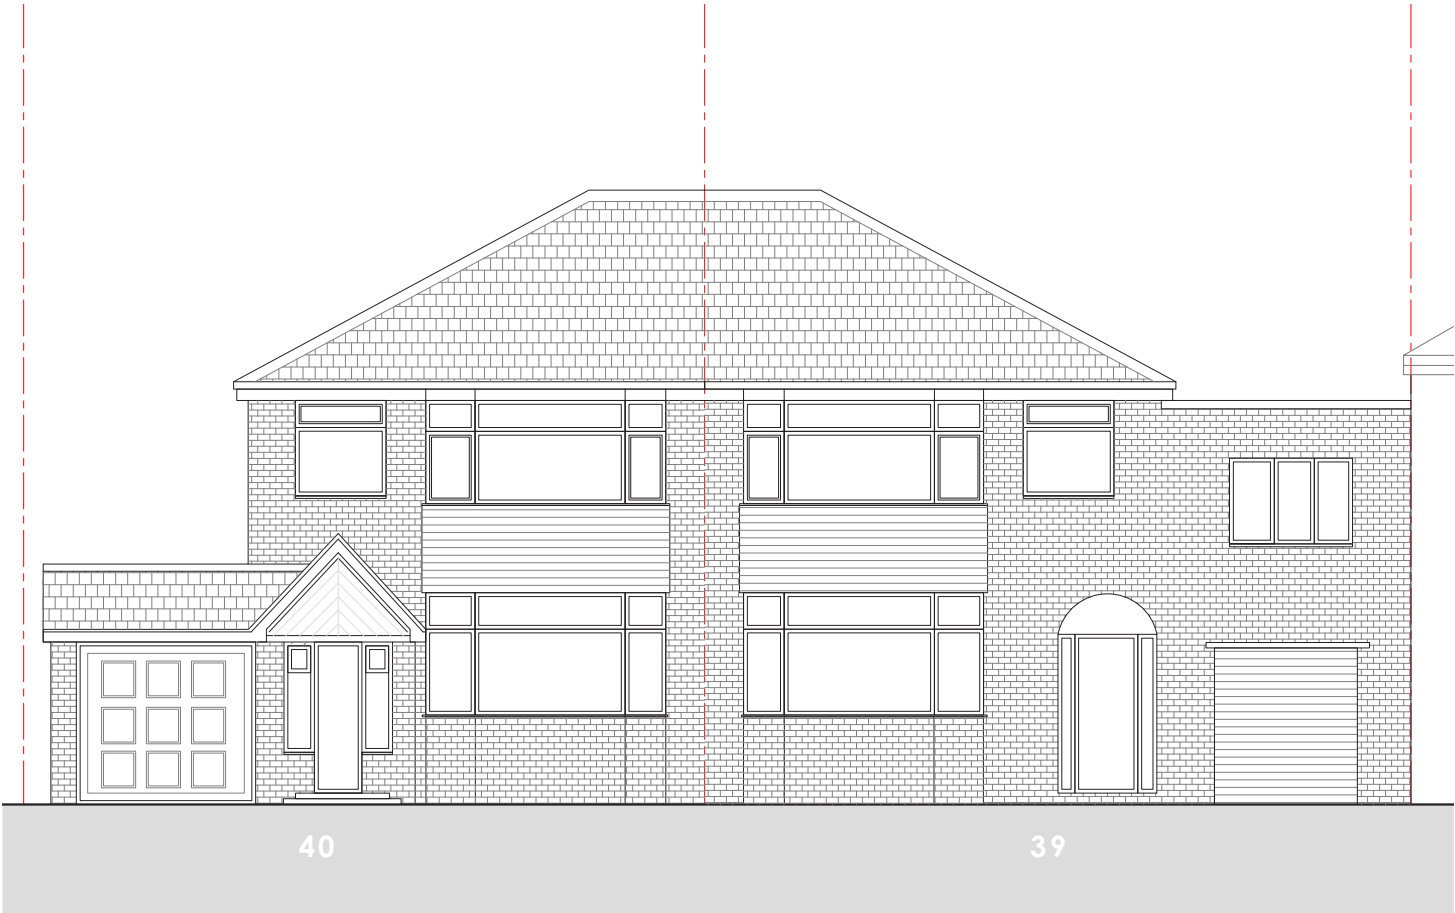


EXISTING SHEEPFOOT LANE ELEVATION
1:100 @ A3


0m 1m 3m 5m

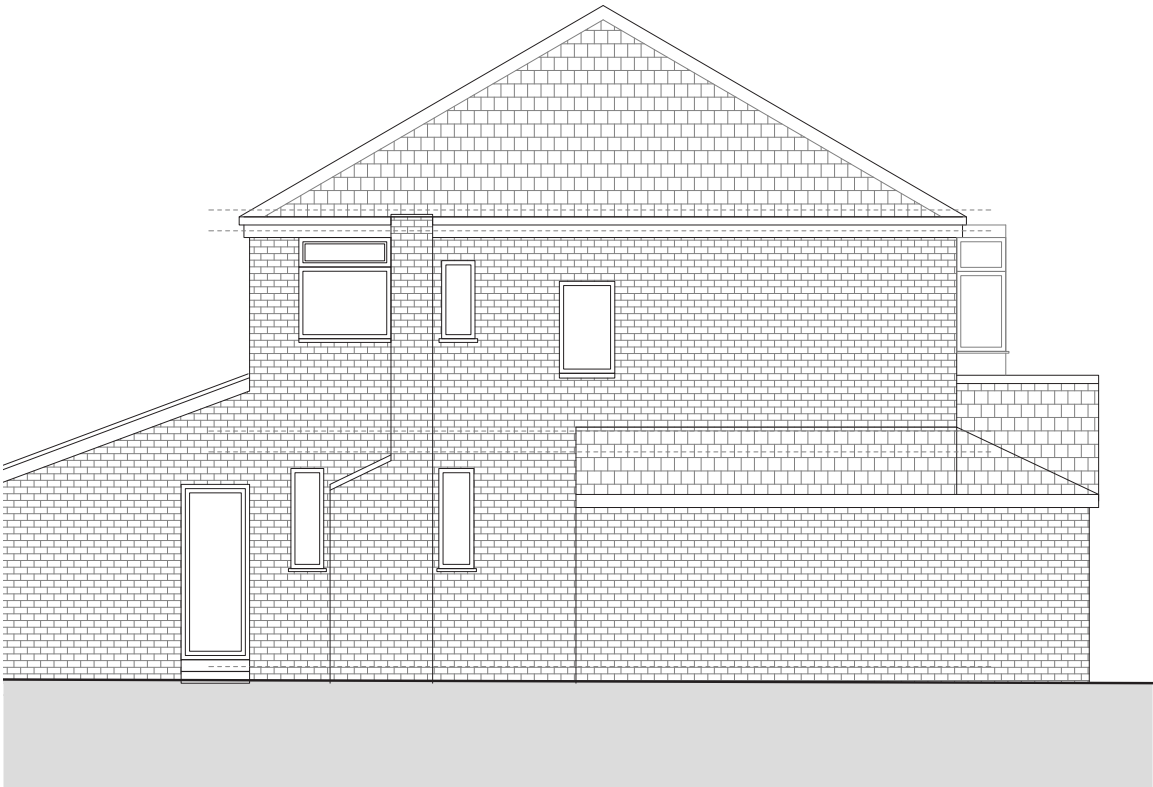

EXISTING SIDE ELEVATION
FROM 41 SHEEPFOOT LANE
1:100 @ A3

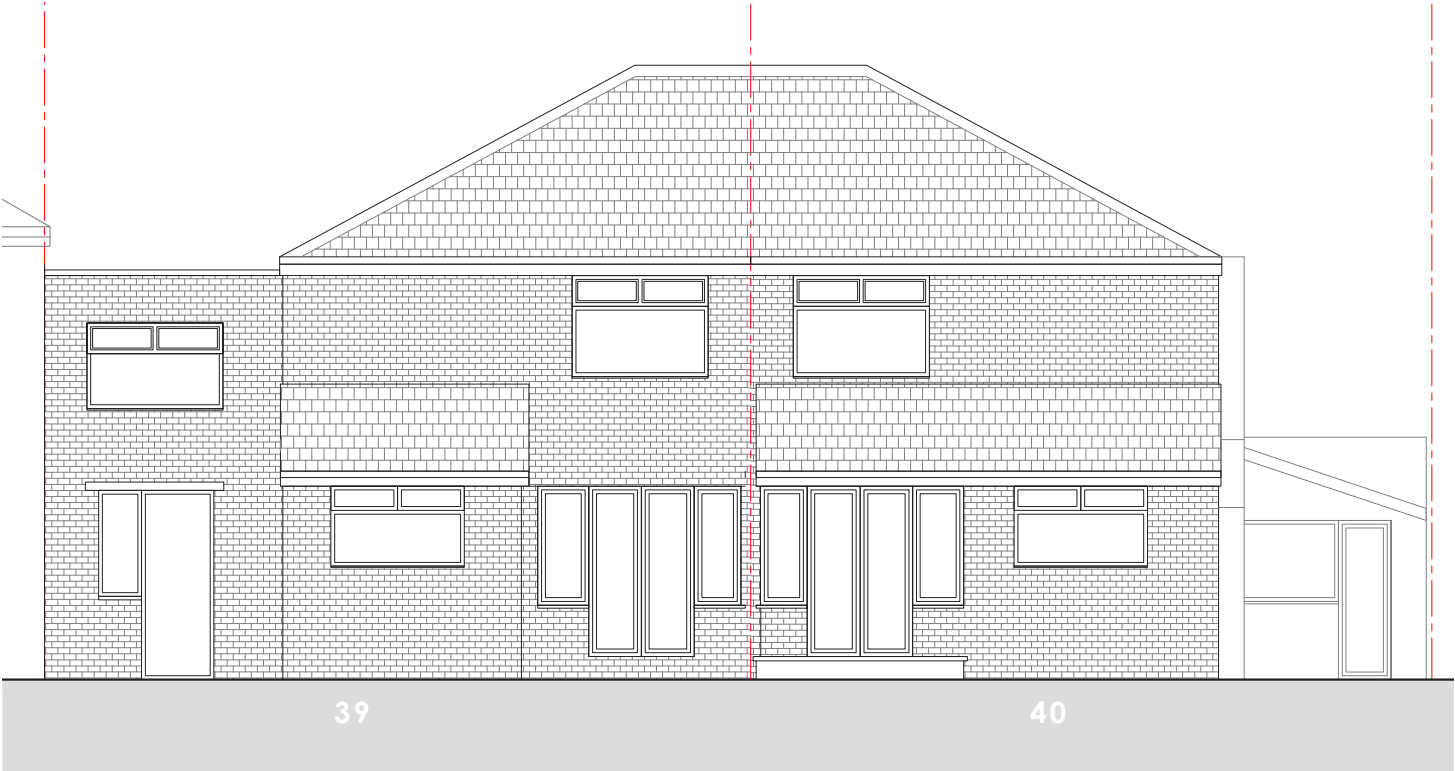

EXISTING REAR ELEVATION
1:100 @ A3

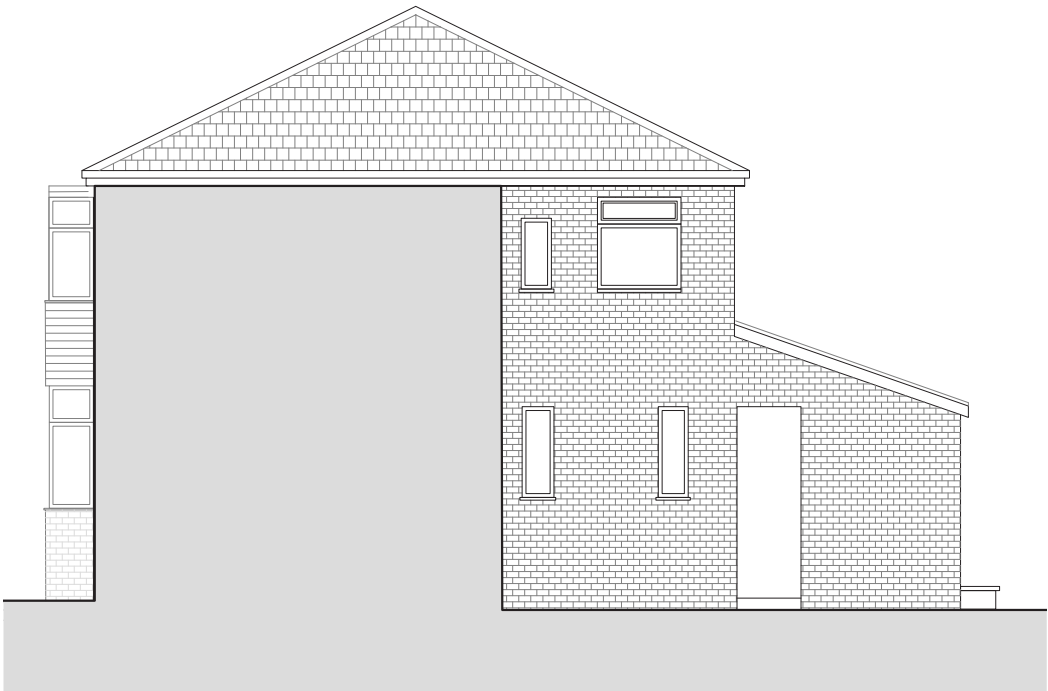

EXISTING SIDE ELEVATION
FROM 38 SHEEPFOOT LANE
1:100 @ A3

Rev	Description	Date
-	Revised Draft	02/09/22
-	Revised Draft	09/09/22
A	Issued for Planning	10/09/22



Client
40 & 39 Sheepfoot Lane

Project
40 & 39 Sheepfoot Lane,
Prestwich,
M25 0DL

Drawing Title
Existing Elevations

Revision

Scale
1:100 @ A3

Date
Aug 2022

Drawing No. :
Sheet 8