


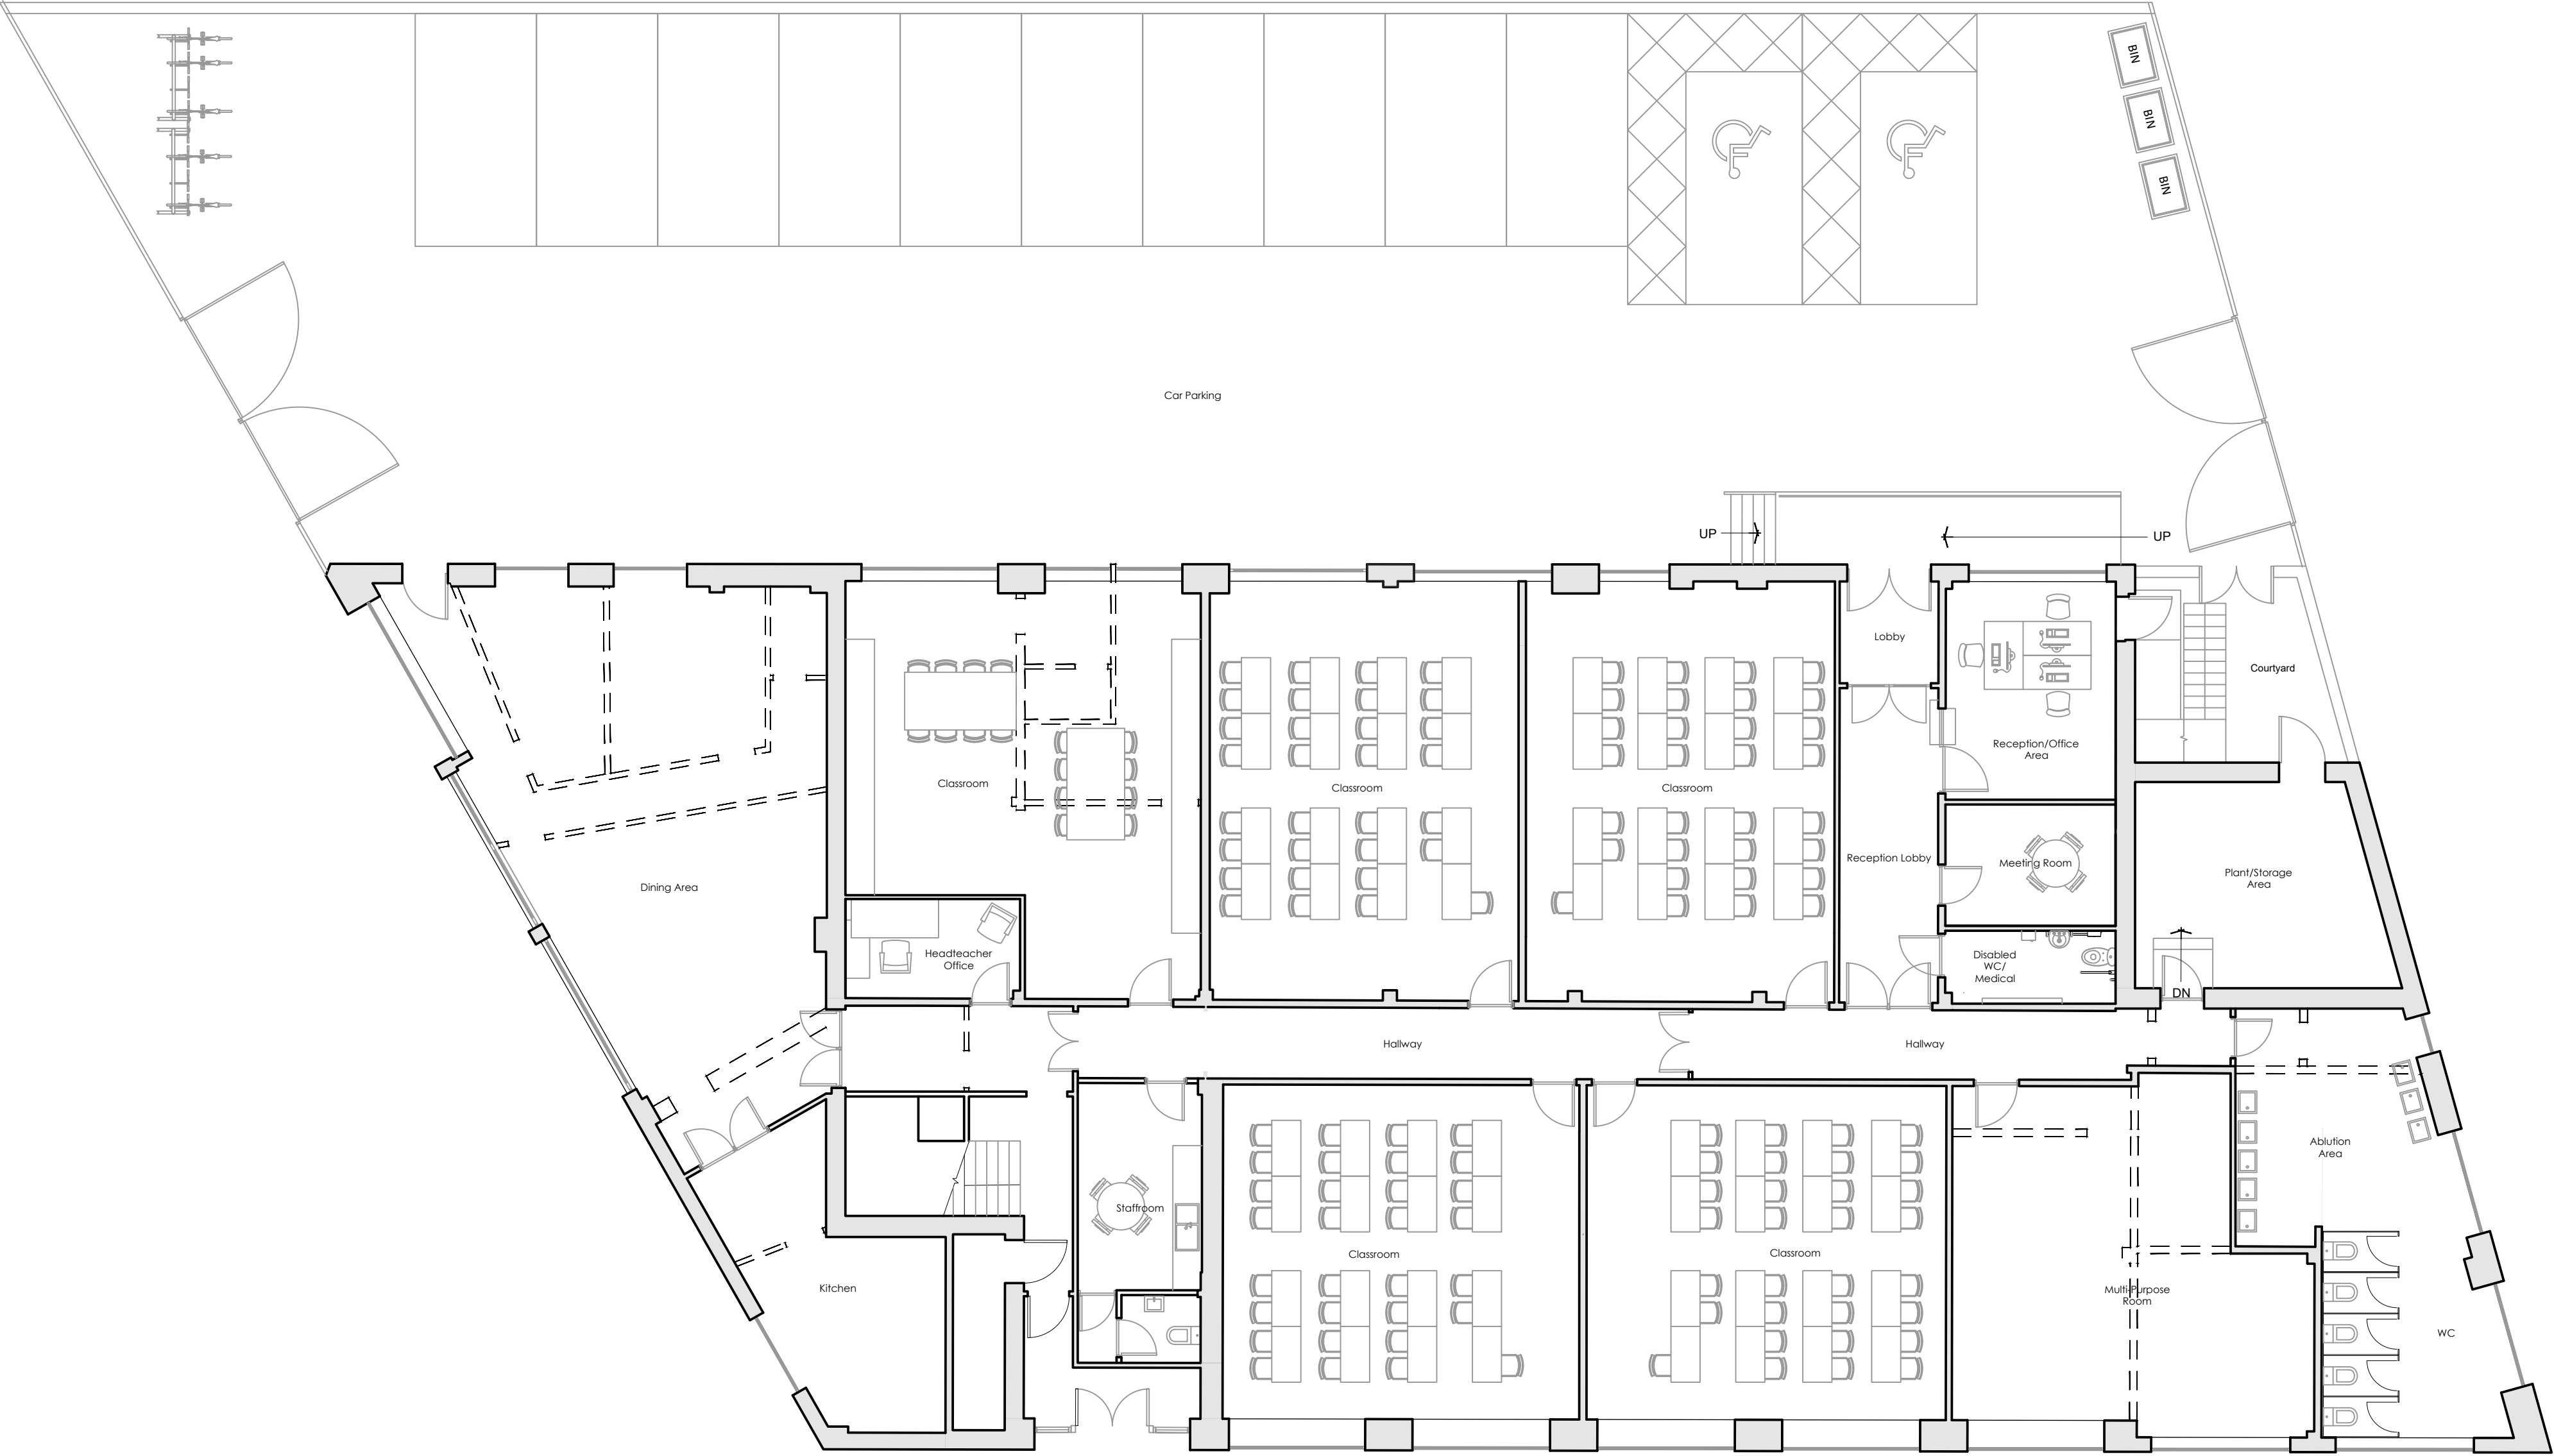

PROPOSED GROUND FLOOR PLAN 1:50

	DAISYFIELD BUSINESS CENTRE SUITE 312 APPLEBY STREET BLACKBURN LANCASHIRE BB1 3BL TEL: 01254 693922	CLIENT	PROJECT TITLE	DRAWING STATUS	
		MR. IFTI AHMED	PROPOSED CHANGE OF USE FROM CLASS E TO CLASS F1 (PROVISION OF EDUCATION) INCLUDING ANCILLARY ACCOMMODATION AND TEACHING CLASSROOMS AT: KHIZRA HOUSE, LORD ST, BURY, BL9 0RE	PLANNING DRAWING FOR APPROVAL	
		DRAWING TITLE		DRAWING PATH	
		PROPOSED GROUND FLOOR PLAN		SCALE 1:50/200 on A1 Sheet	DWG No.
				DATE 03/05/24	02
				DRAWN	
PROJECT NO. 066/2023/WSA	REV.				