


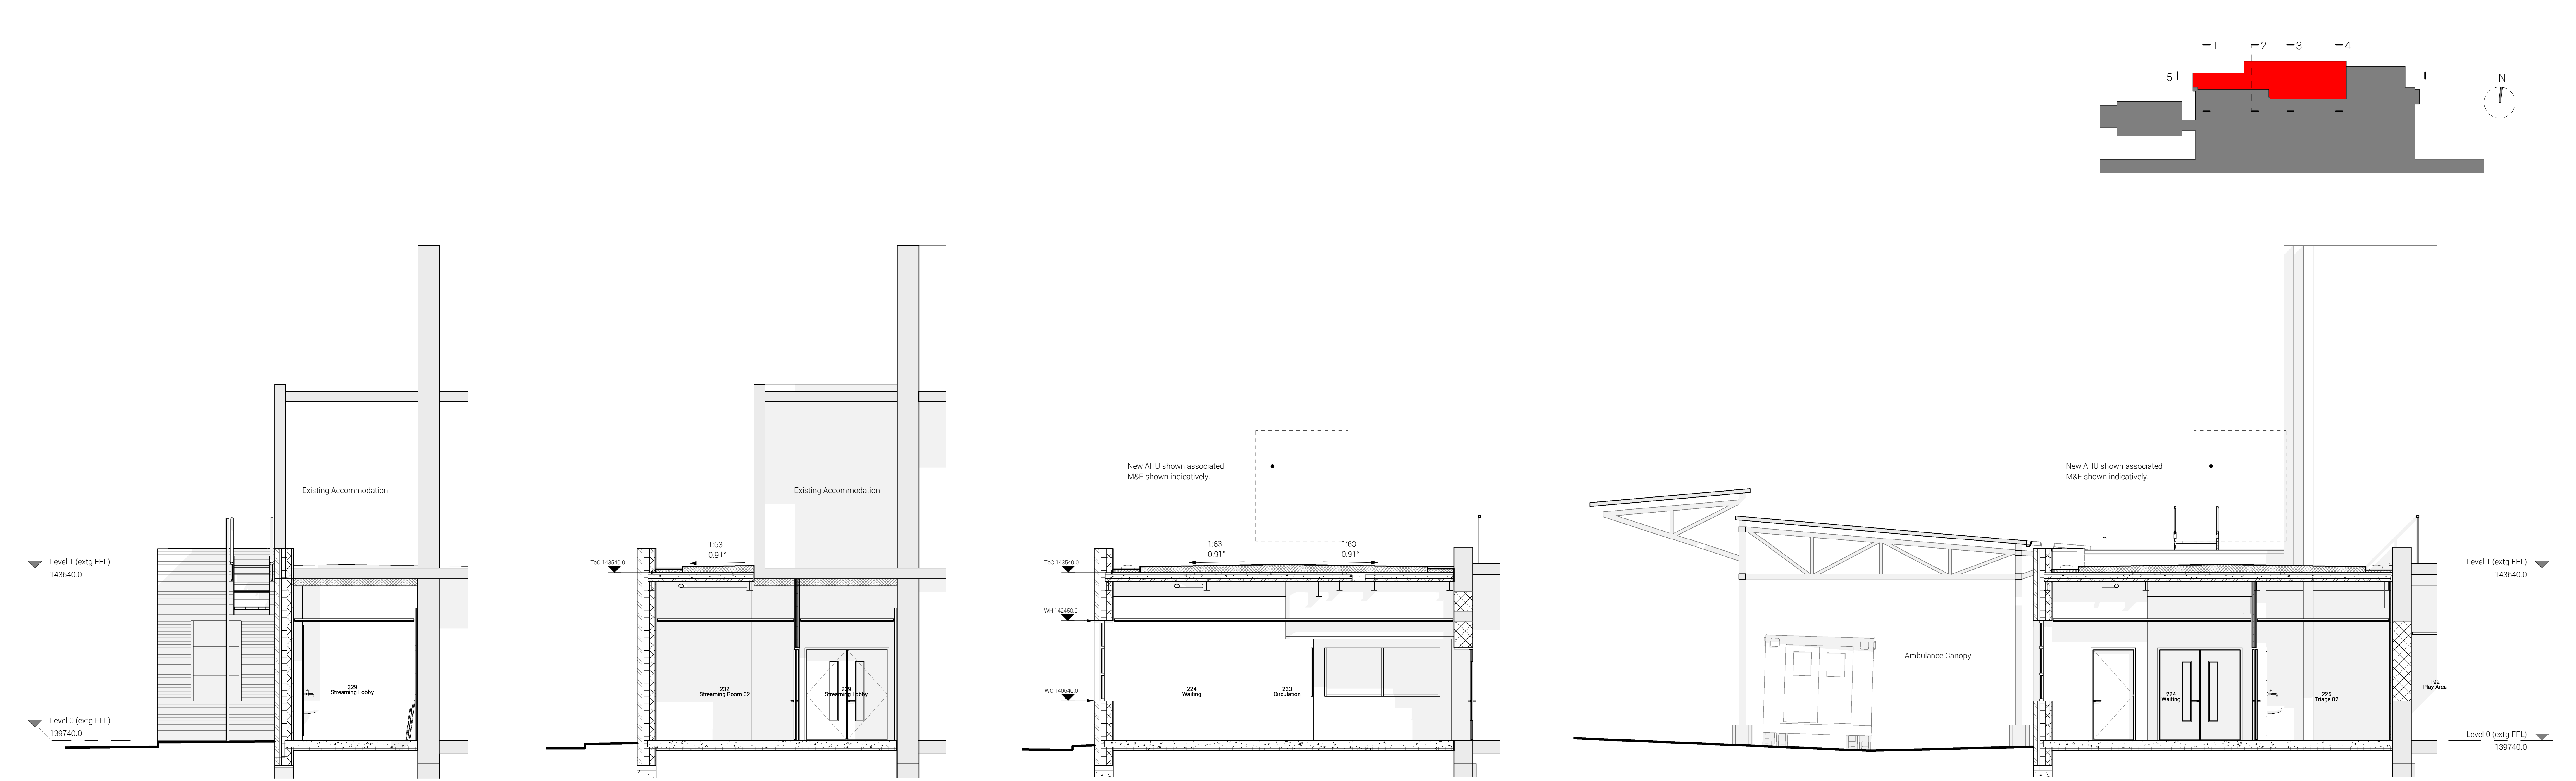

Section 1 **Section 2** **Section 3** **Section 4**

Section 1 **Section 2** **Section 3** **Section 4**

Section 1

Section 2

Section 3


Section 4

Section 1

Section 2

Section 3

Section 4

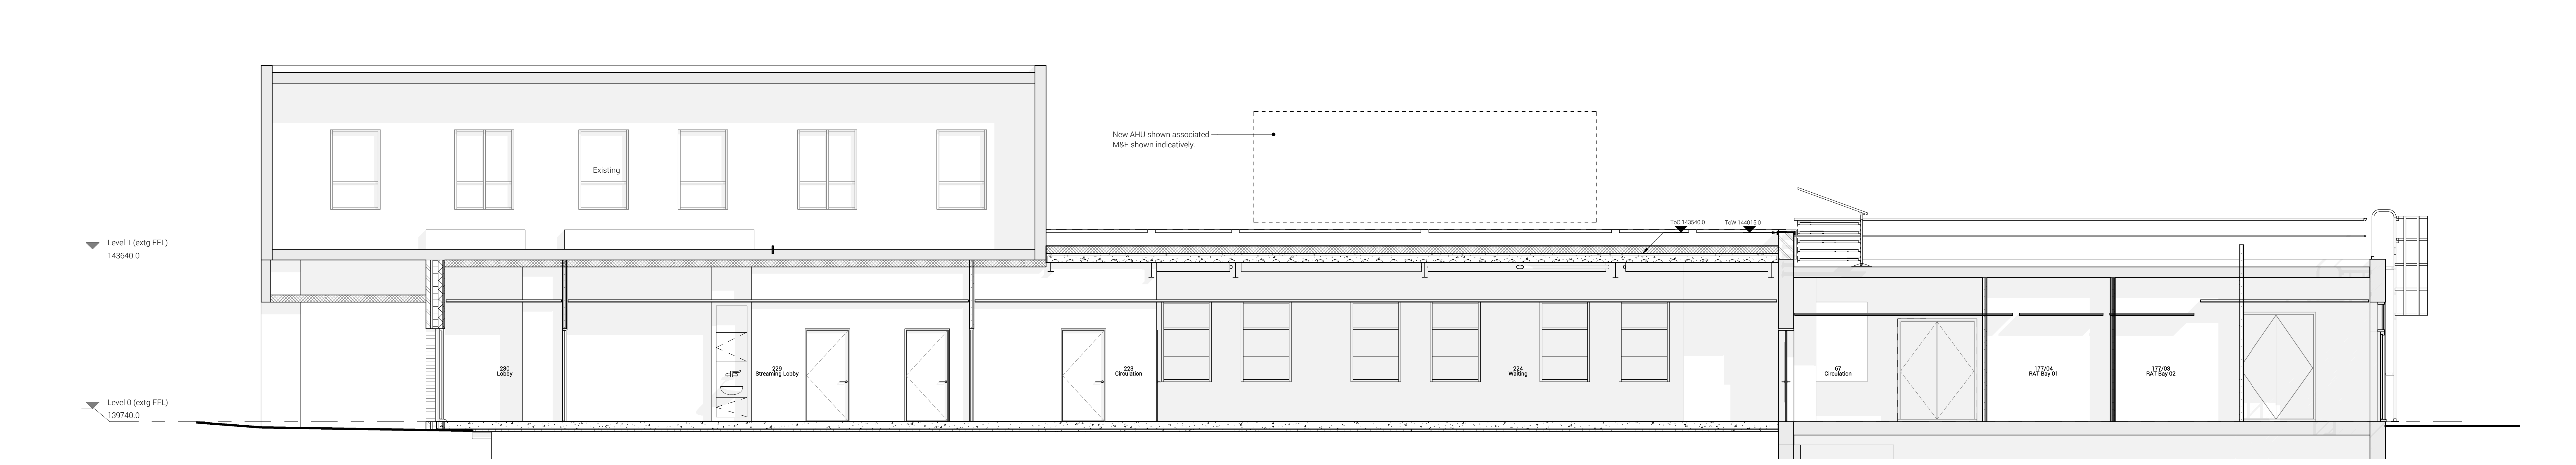

GENERAL NOTES

DAY Architectural Ltd accepts no responsibility for any costs, losses or claims whatsoever arising from these drawings, specifications and related documents unless there is full compliance with the Client or any unauthorized user of the following:

- All boundaries, dimensions and levels are to be checked on site before construction and any discrepancies reported to the Architect / Designer.
- Partial Service: Any discrepancies with site or other information is to be advised to the Architect / Designer and direction and or approval is to be sought before the implementation of the detail.
- Back and site plans are reproduced under license from the Ordnance Survey.
- Do not scale this drawing.

5. For the purpose of coordination, all relevant parties must check this information prior to implementation and report any discrepancies to the Architect / Designer.

CLIENT

Northern Care Alliance NHS Group

DRAWINGS

Proposed Sections

SCALE

As indicated @ A0

FIRST ISSUED

23.11.22

PROJECT

ED Reconfiguration, Fairfield General Hospital

PROJECT

137022

CLIENT REF

NCA

DRAWN BY

HA

CHECKED BY

HA

ORIGIN

VOLUME

LEVEL

TYPE

ROLE

NUMBER

REVISION

DAY

DAY Architectural Ltd.

[illegible]

NOTES

DAY Architectural Ltd accepts no responsibility for any costs, losses or claims whatsoever arising from these drawings, specifications and related documents unless there is full compliance with the Client or any unauthorized use of the following:
1. All boundaries, dimensions and levels are to be checked on site before construction and any discrepancies reported to the Architect / Designer.
2. Partial Service: Any discrepancies with site or other information is to be advised to the Architect / Designer and direction and / or approval is to be sought before the implementation of the detail.
3. Block and key plans are reproduced under license from Ordnance Survey.
4. Do not scale the drawing.
5. For the purpose of coordination, all relevant parties must check this information prior to implementation and report any discrepancies to the Architect / Designer.

CLIENT
Northern Care Alliance NHS Group

DRAWING
Proposed Sections

SCALE
As indicated @ A0

FIRST ISSUED
23.11.22

PROJECT
ED Reconfiguration, Fairfield General Hospital

PROJECT
137022

CLIENT REF
NCA

DRAWN BY
HA

CHECKED BY
HA

ORIGIN
DAY

VOLUME
XX

LEVEL
XX

TYPE
DR

SHEET NUMBER
A

REVISION
203001

B

ISSUABILITY
PLANNING

B
Issued for Planning

A
Stage 3 issue.

HA

28.02.23

SU

HA

DATE

REV BY

Information contained on this drawing is the sole copyright of DAY Architectural Ltd and is not to be reproduced without their permission.

T: 0161 834 9703
W: www.day-architect.com

DAY

DAY Architectural Ltd,
Studio 1, Lancaster Buildings
27 Deansgate, Manchester, M3
2BW

NOTES	
DAY Architectural Ltd accepts no responsibility for any costs, losses or claims whatsoever arising from these drawings, specifications and related documents unless there is full compliance with the Client or any unauthorized use of the following:	
1. All boundaries, dimensions and levels are to be checked on site before construction and any discrepancies reported to the Architect / Designer.	
2. Partial Service: Any discrepancies with site or other information is to be advised to the Architect / Designer and direction and / or approval is to be sought before the implementation of the detail.	
3. Block and key plans are reproduced under license from Ordnance Survey.	
4. Do not scale the drawing.	
5. For the purpose of coordination, all relevant parties must check this information prior to implementation and report any discrepancies to the Architect / Designer.	
B	Issued for Planning
A	Stage 3 issue.
HA	28.02.23
HA	23.11.22
REV	DATE
REV BY	DATE
Information contained on this drawing is the sole copyright of DAY Architectural Ltd and is not to be reproduced without their permission.	
CLIENT Northern Care Alliance NHS Group	
DRAWING Proposed Sections	
SCALE As indicated @ A0	
FIRST ISSUED 23.11.22	
PROJECT ED Reconfiguration, Fairfield General Hospital	
PRODUCT 137022	
CLIENT REF NCA	
DRAWN BY HA	
CHECKED BY HA	
ORIGIN DAY	
VOLUME XX	
LEVEL XX	
TYPE DR	
HOLE A	
NUMBER 203001	
REVISION B	
SUBMITTALITY PLANNING	
T. 0161 834 9703 W. www.day-architect.com	

NOTES			
DAY Architectural Ltd accepts no responsibility for any costs, losses or claims whatsoever arising from these drawings, specifications and related documents unless there is full compliance with the Client or any unauthorized use of the following: - All boundaries, dimensions and levels are to be checked on site before construction and any discrepancies reported to the Architect / Designer. - Partial Service: Any discrepancies with site or other information is to be advised to the Architect / Designer and direction and / or approval is to be sought before the implementation of the detail. - Block and key plans are reproduced under license from Ordnance Survey. - Do not scale the drawing. For the purpose of coordination, all relevant parties must check this information prior to implementation and report any discrepancies to the Architect / Designer.			
B	Issued for Planning	28.02.23	SU
A	Stage 3 issue.	23.11.22	HA
REV	DESCRIPTION	DATE	REV BY