

This drawing is the property of Equilibrium Architects and copyright is reserved by them. This drawing is not to be copied or disclosed by or to any unauthorised persons without the prior written consent of Equilibrium Architects.


Do not scale from this drawing.

All dimensions are to be checked on site prior to construction, manufacture of any components and ordering of materials and equipment.

Any discrepancies are to be reported to the architect for clarification.

All materials and workmanship to be in accordance with the current British Standards and codes of practice.


This drawing is to be read in conjunction with all relevant Architectural, Structural Engineers, Mechanical Engineers, Electrical Engineers and Specialists drawings and specifications.

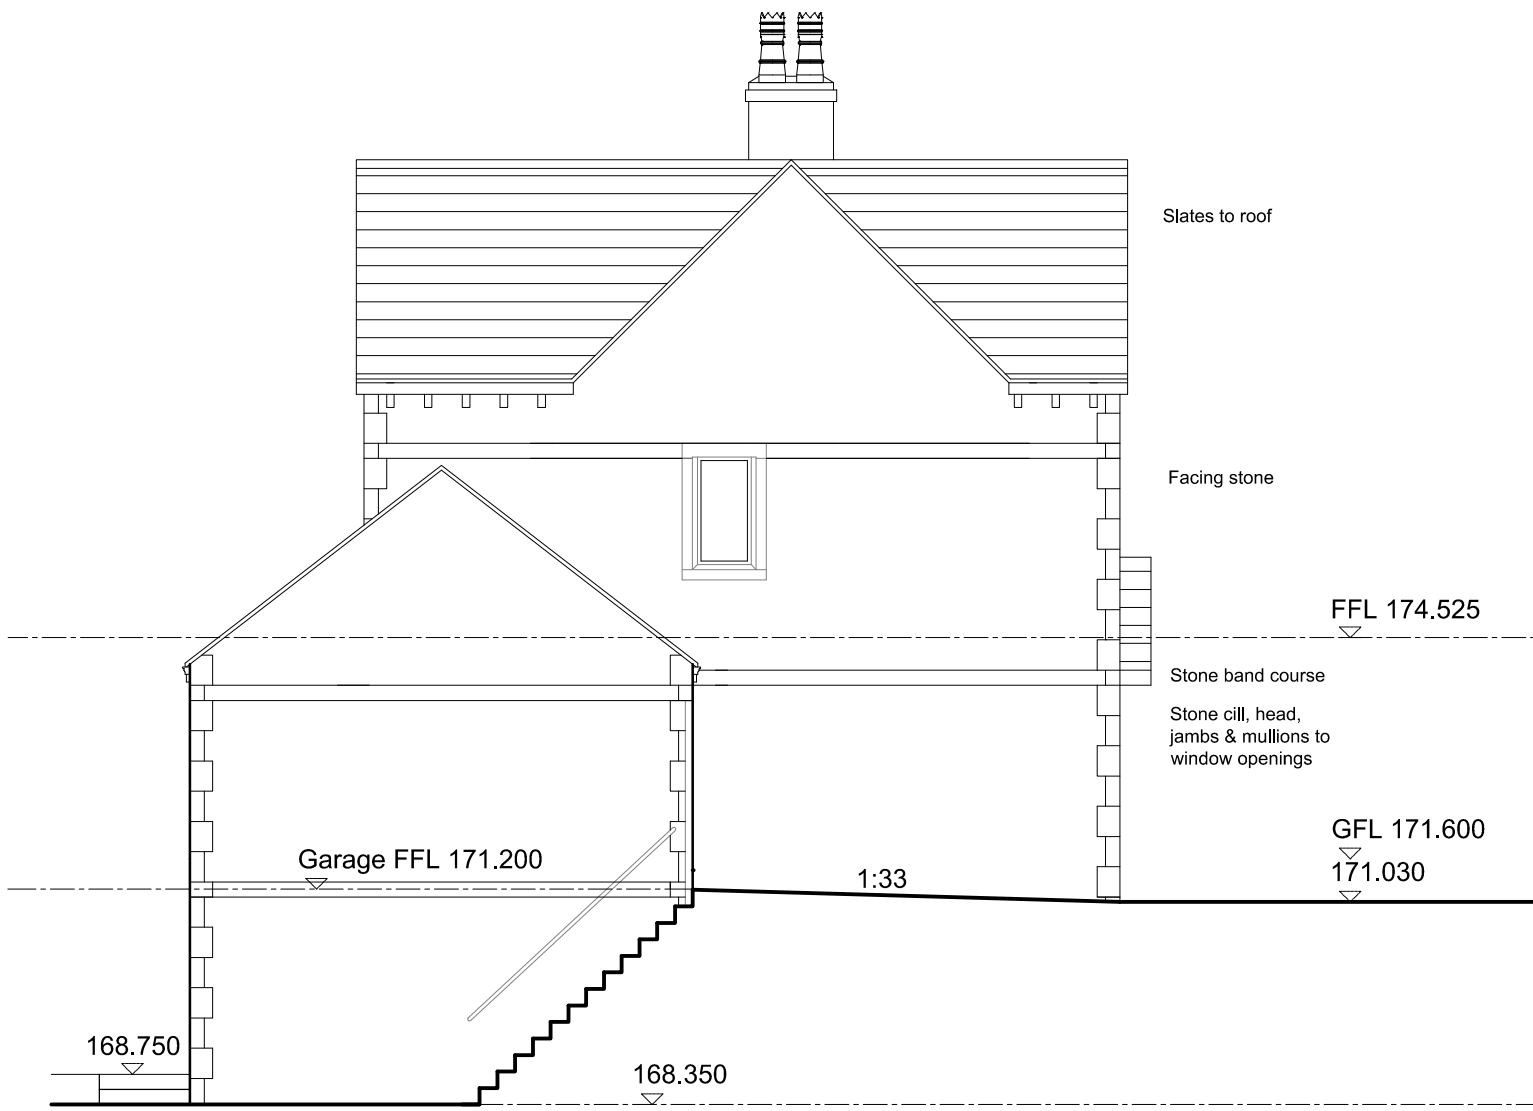

Proposed North Elevation



Proposed East Elevation

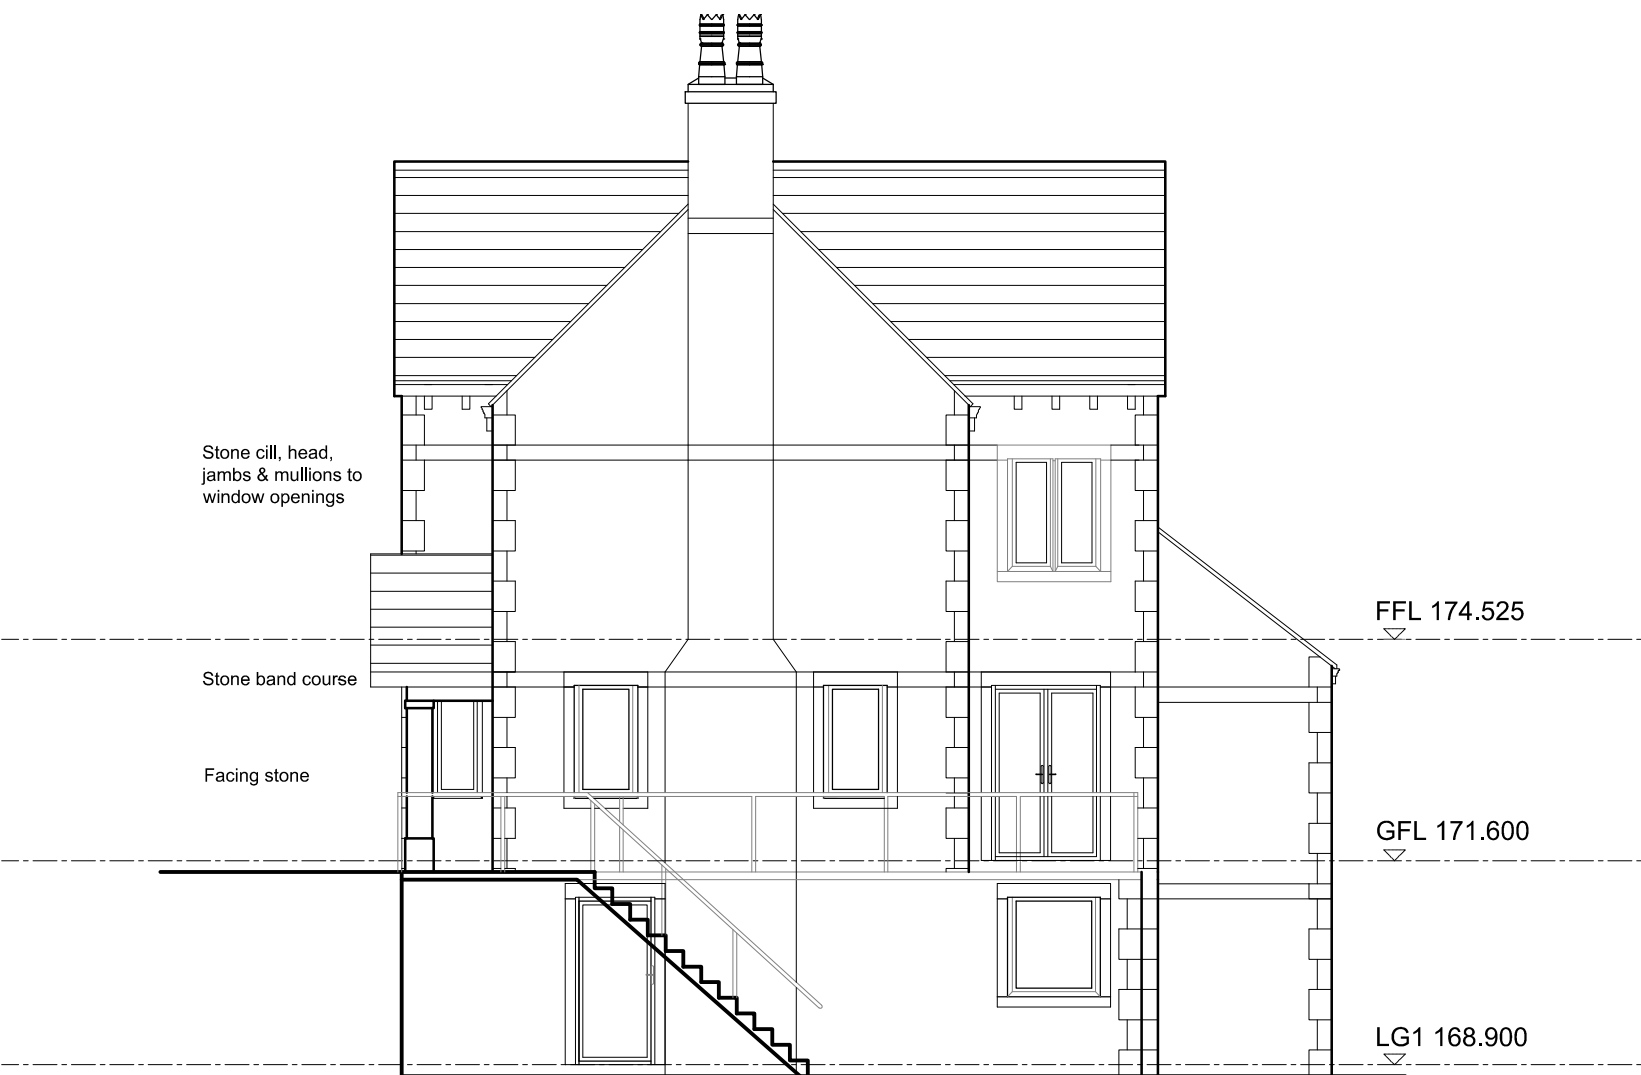

Proposed South Elevation



Proposed West Elevation

H	Added pillar to garage door	28.11.2019
G	Updated window cill height to client's comments	29.10.2019
F	Lowered roof, tweaked windows, stonework & porch details	22.10.2019
E	Planning Issue	08.08.19
REV	DESCRIPTION	CHECK DATE

CLIENT
Mr & Mrs T. Hardcastle

PROJECT
Proposed Dwelling in Grounds of
85 Carr Street Ramsbottom

DRAWING
Proposed Elevations

SCALE 1:100@A1	DATE March'18	DRAWN LY	CHECKED
DRAWING NO. R-0429-102	CAD REFERENCE NO.	REVISION H	

