






EXISTING PART FRONT ELEVATION

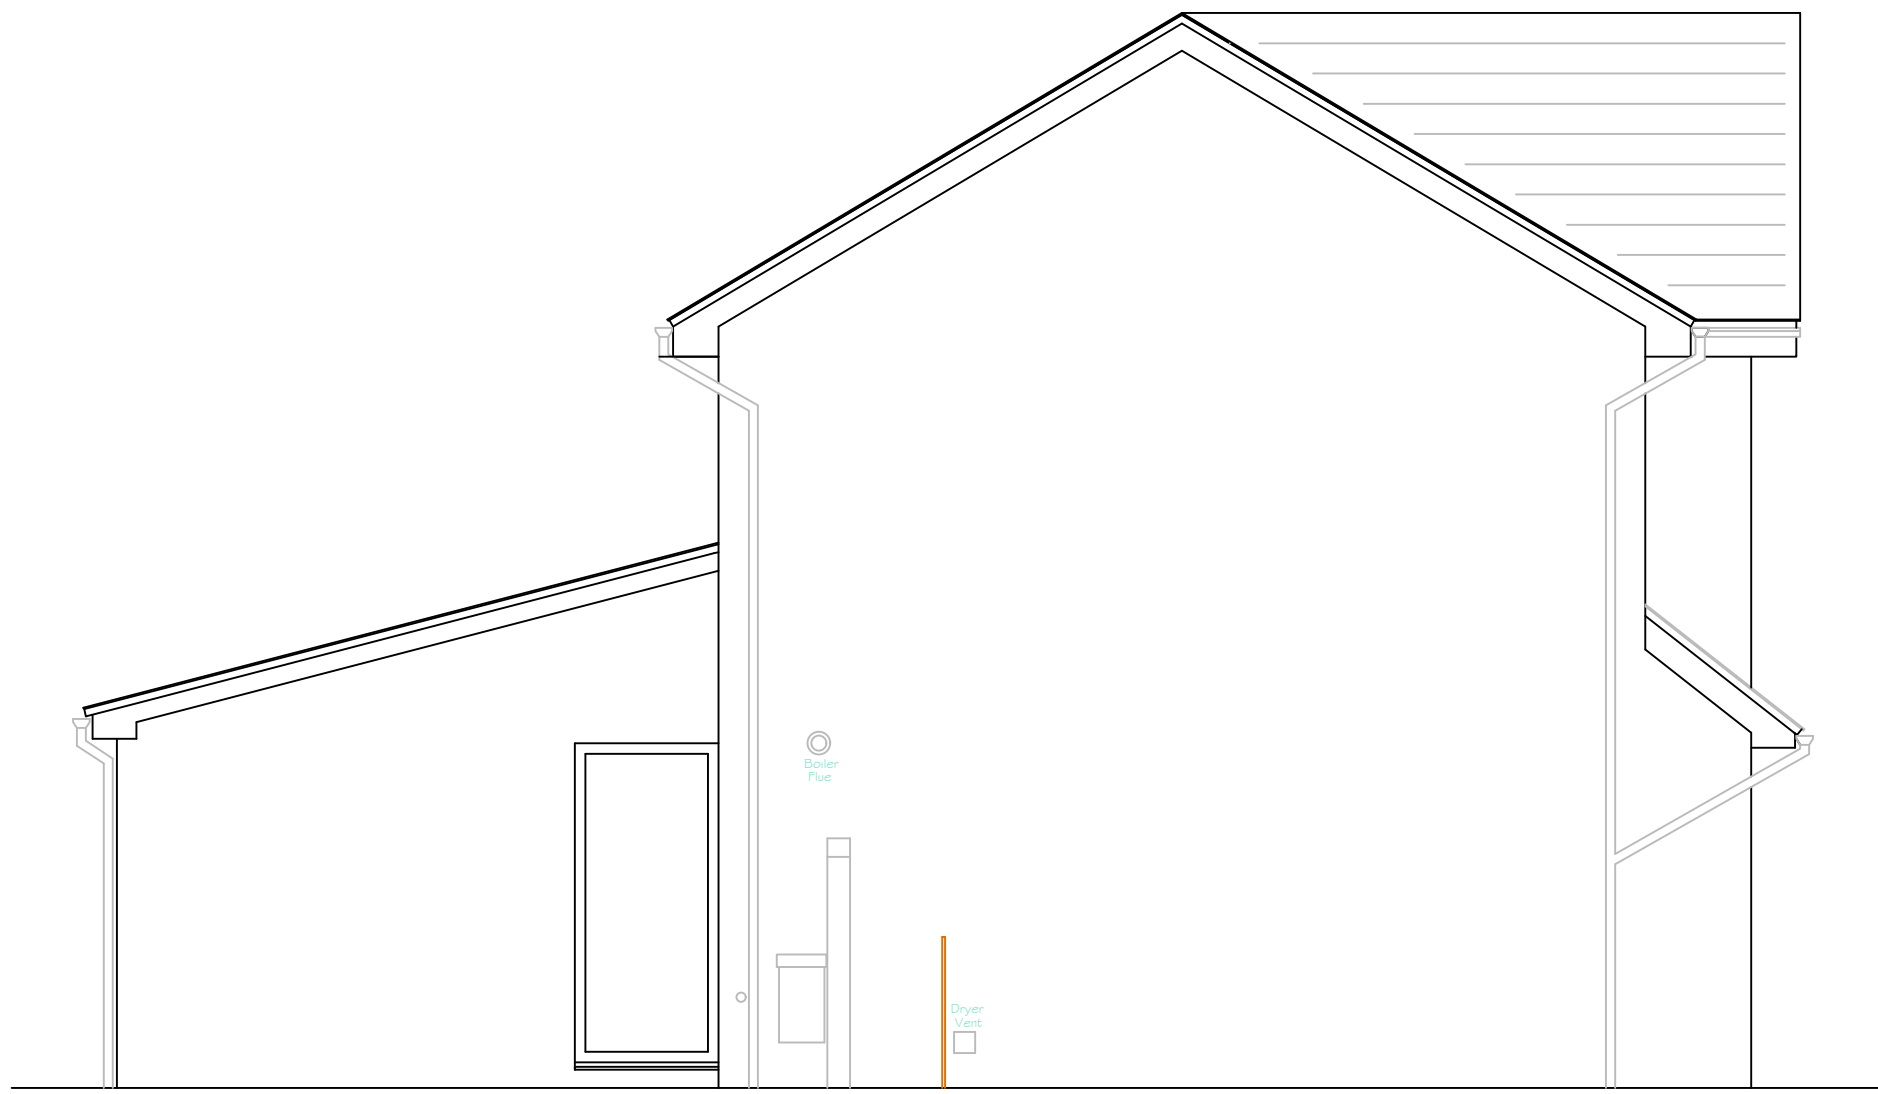


EXISTING SIDE ELEVATION

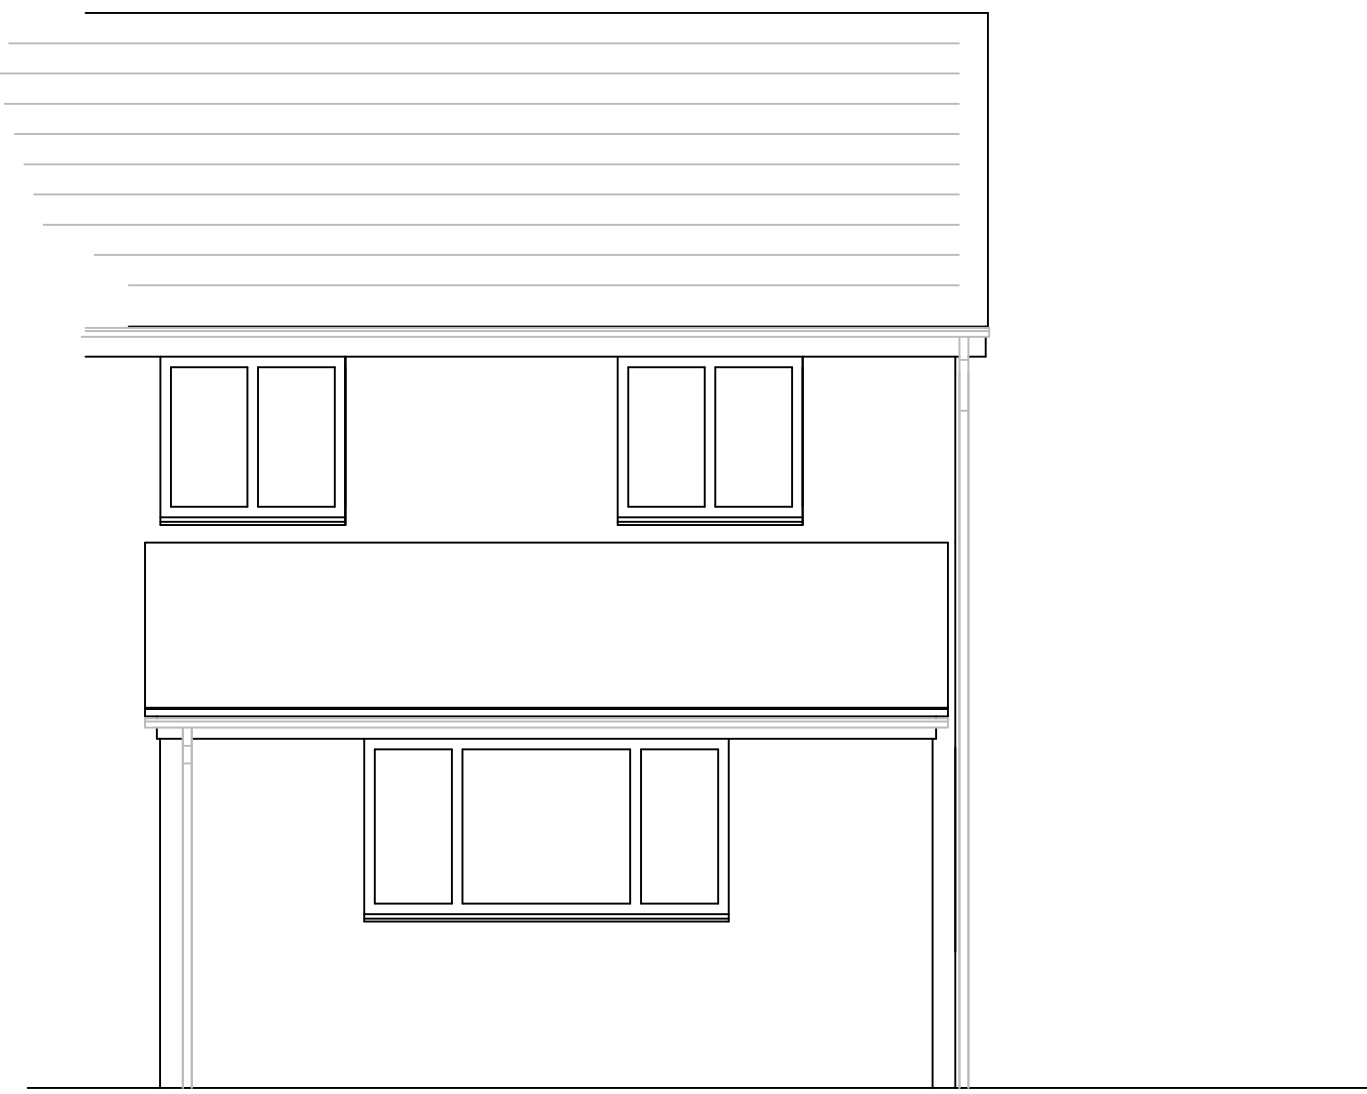

EXISTING PART REAR ELEVATION

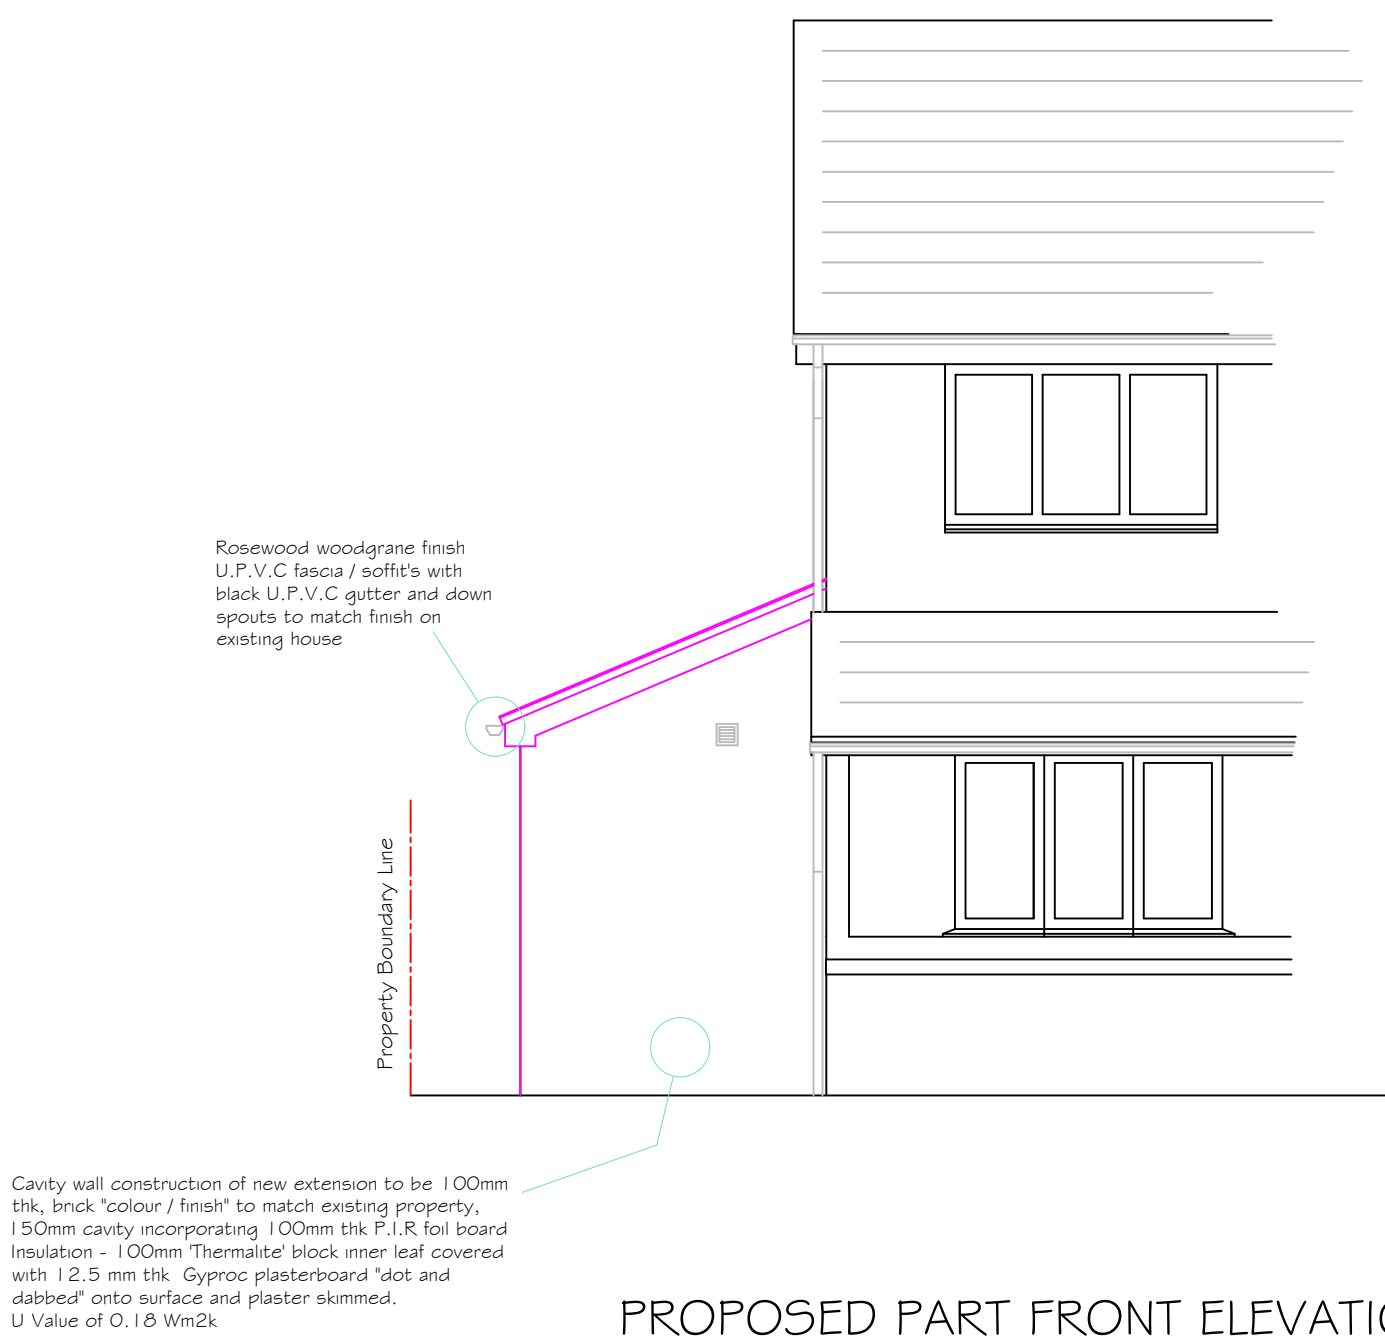


PROPOSED PART FRONT ELEVATION

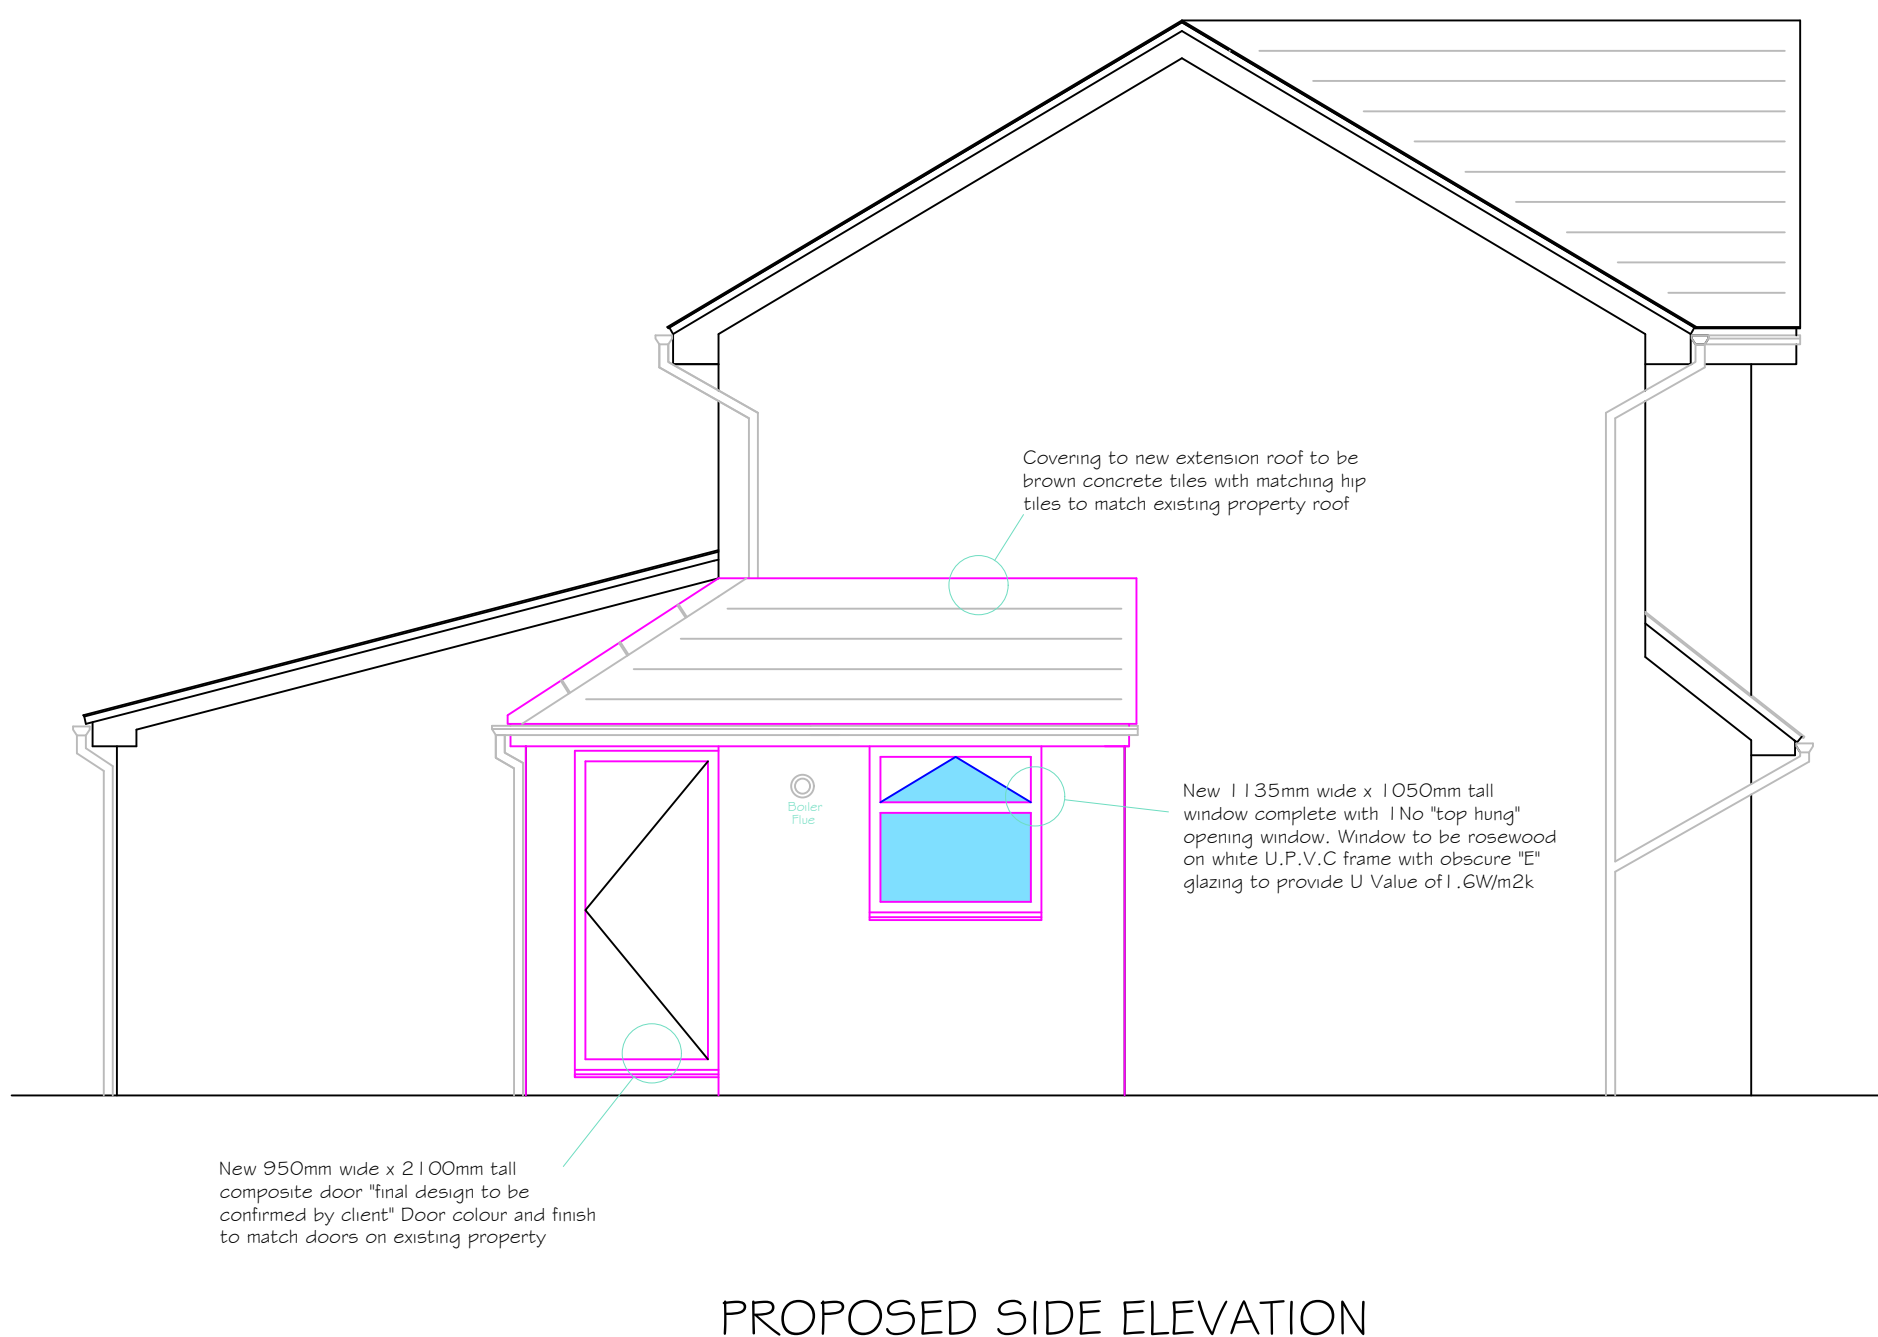


PROPOSED SIDE ELEVATION




PROPOSED PART REAR ELEVATION

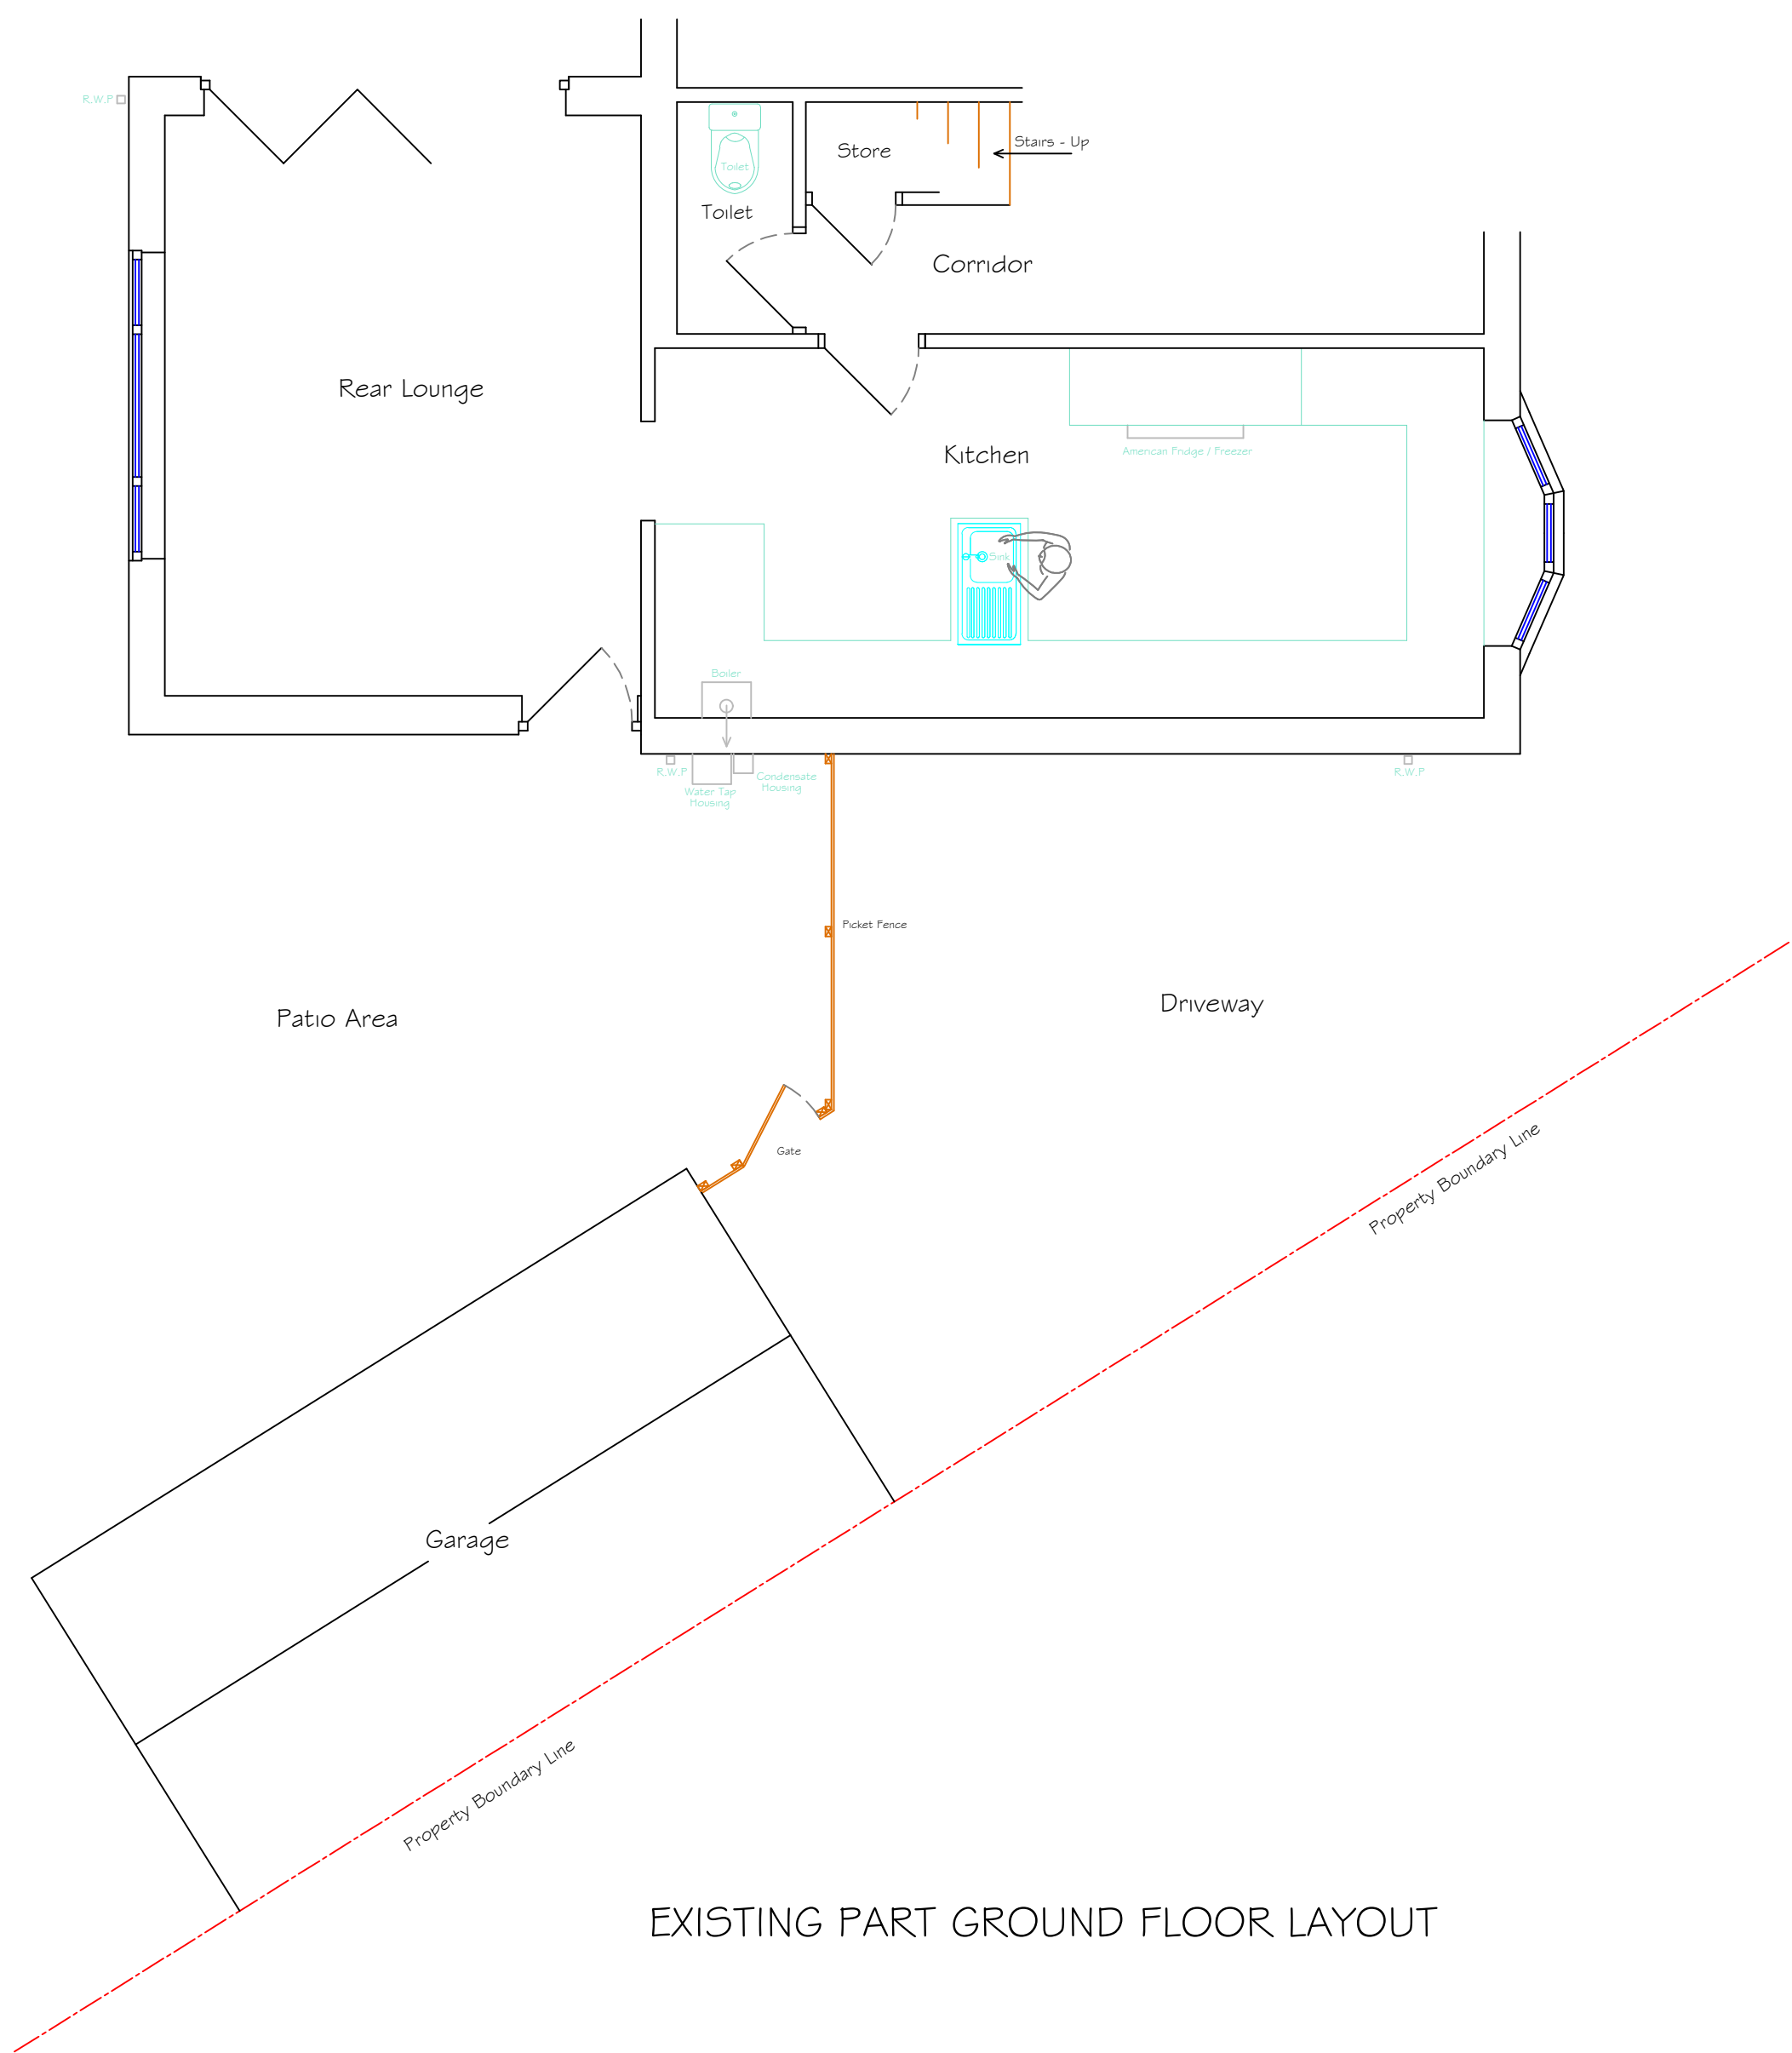

EXISTING PART GROUND FLOOR LAYOUT

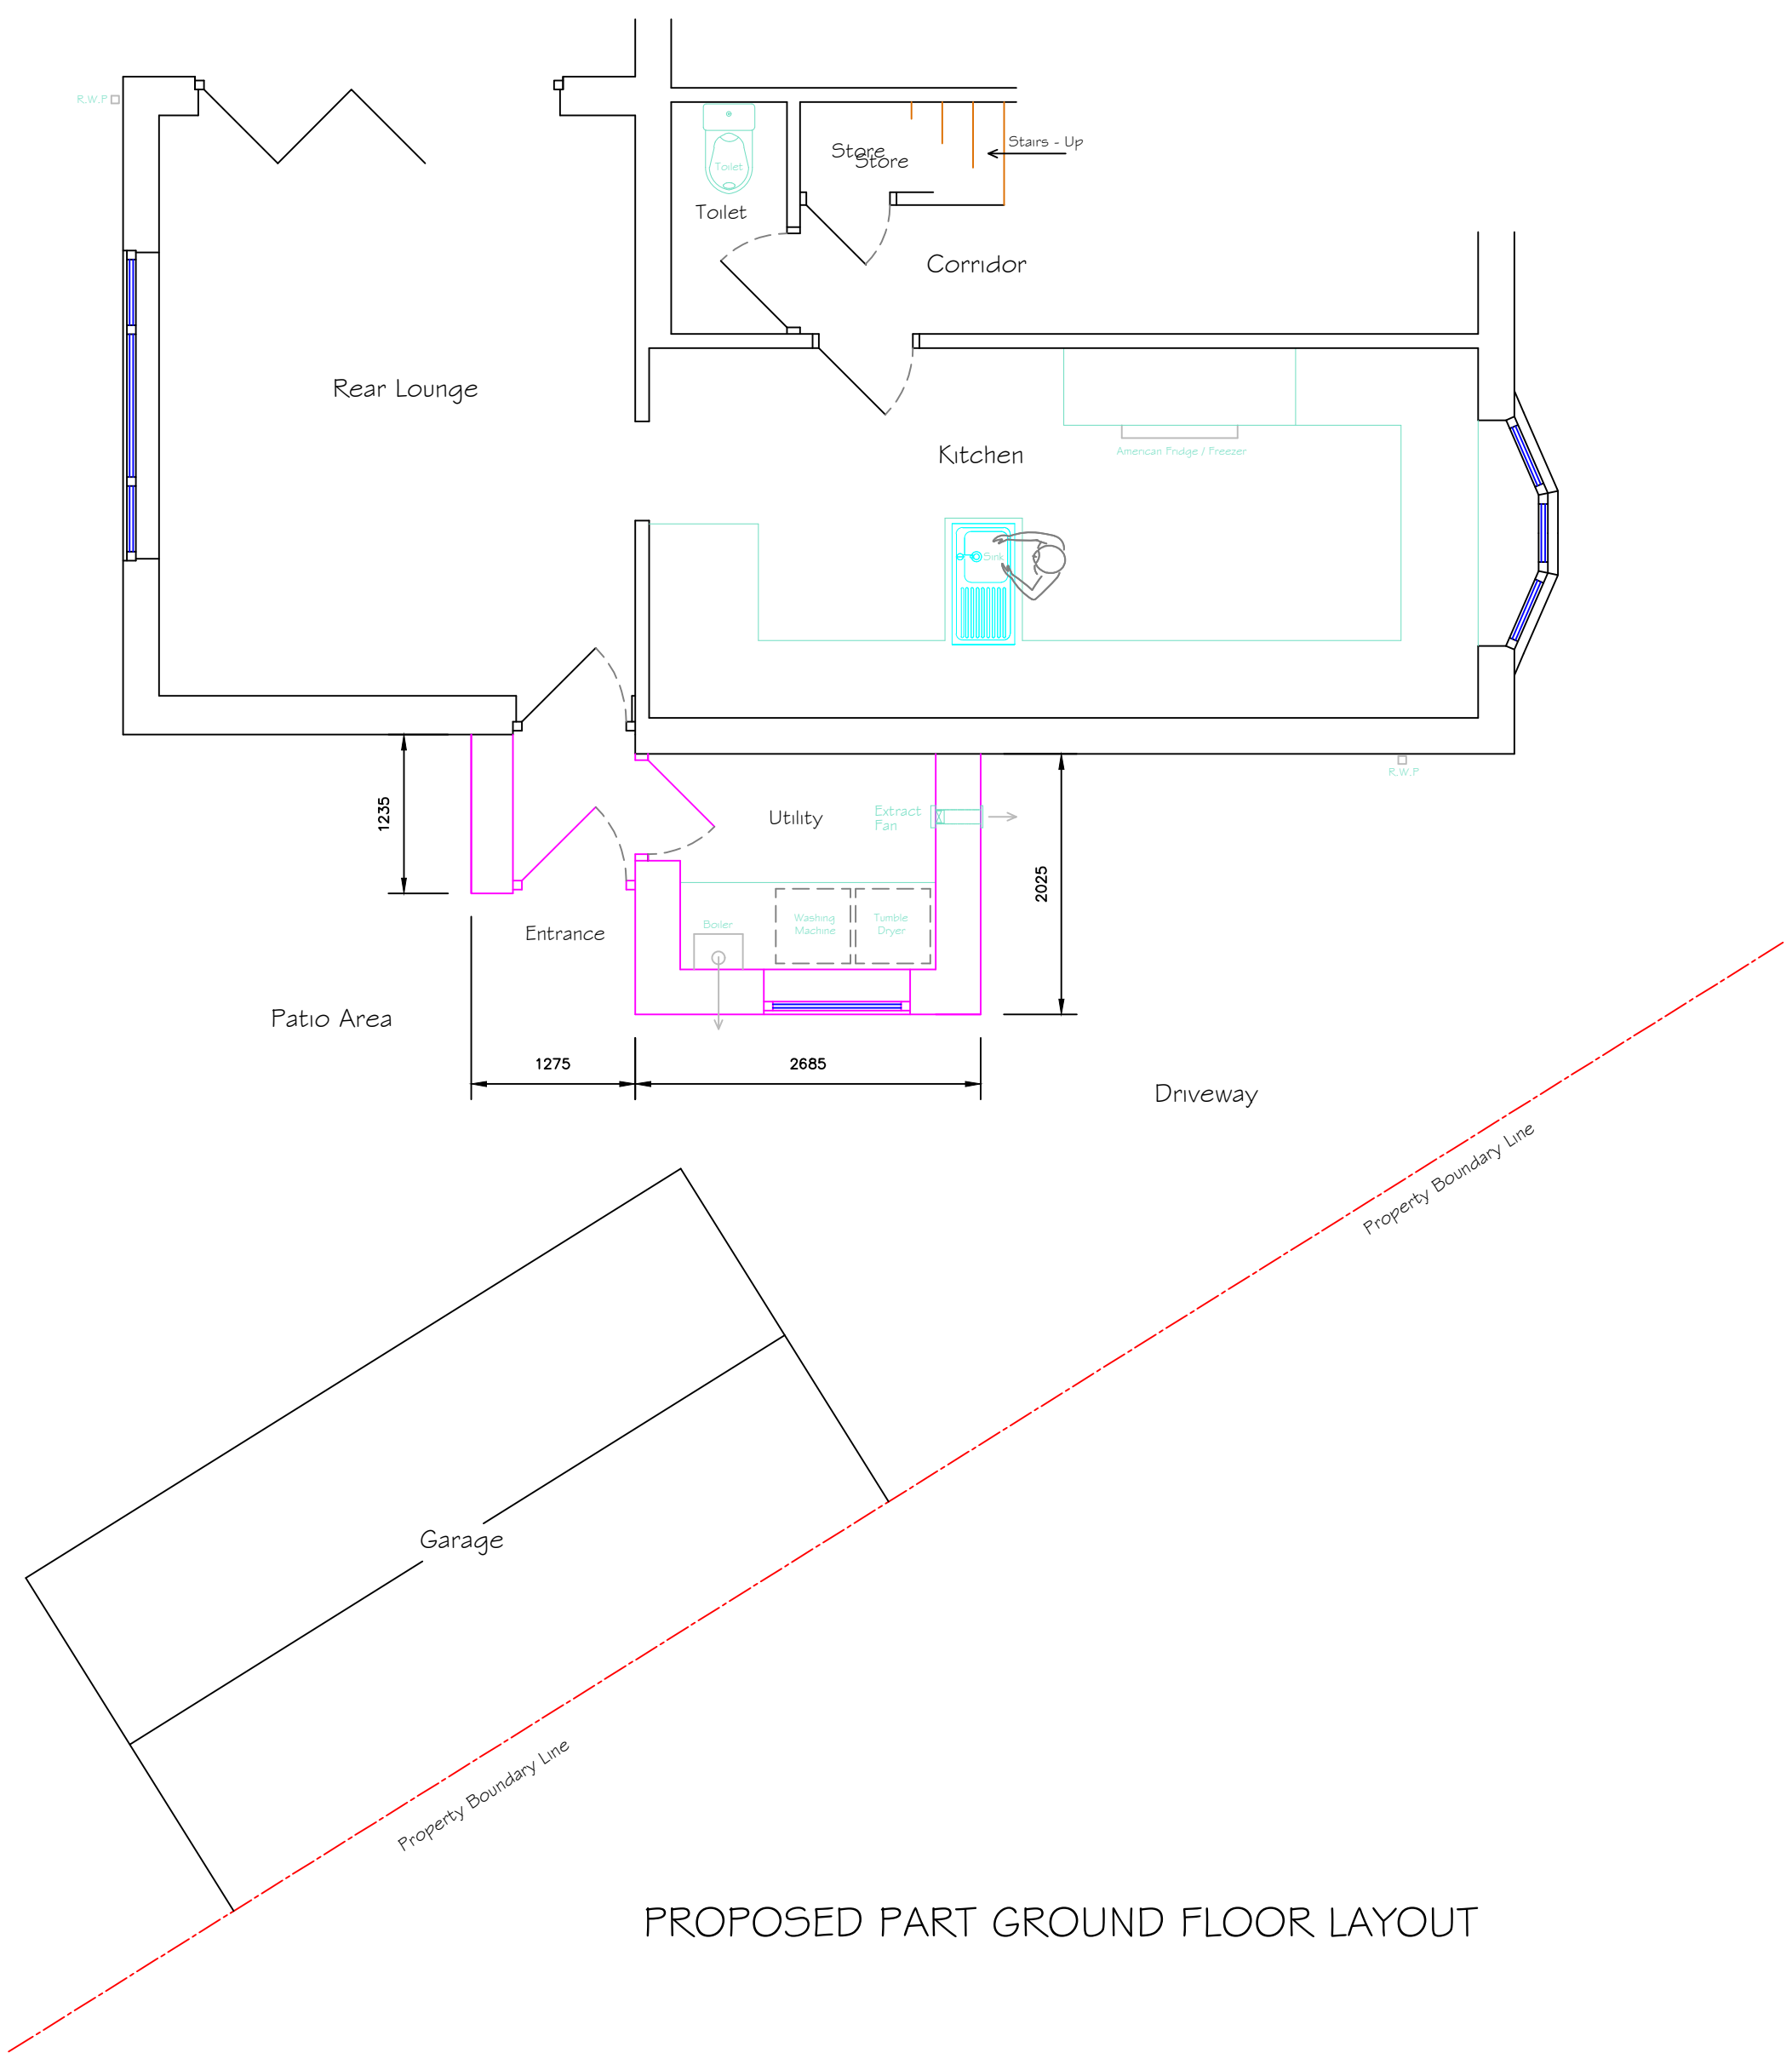

PROPOSED PART GROUND FLOOR LAYOUT

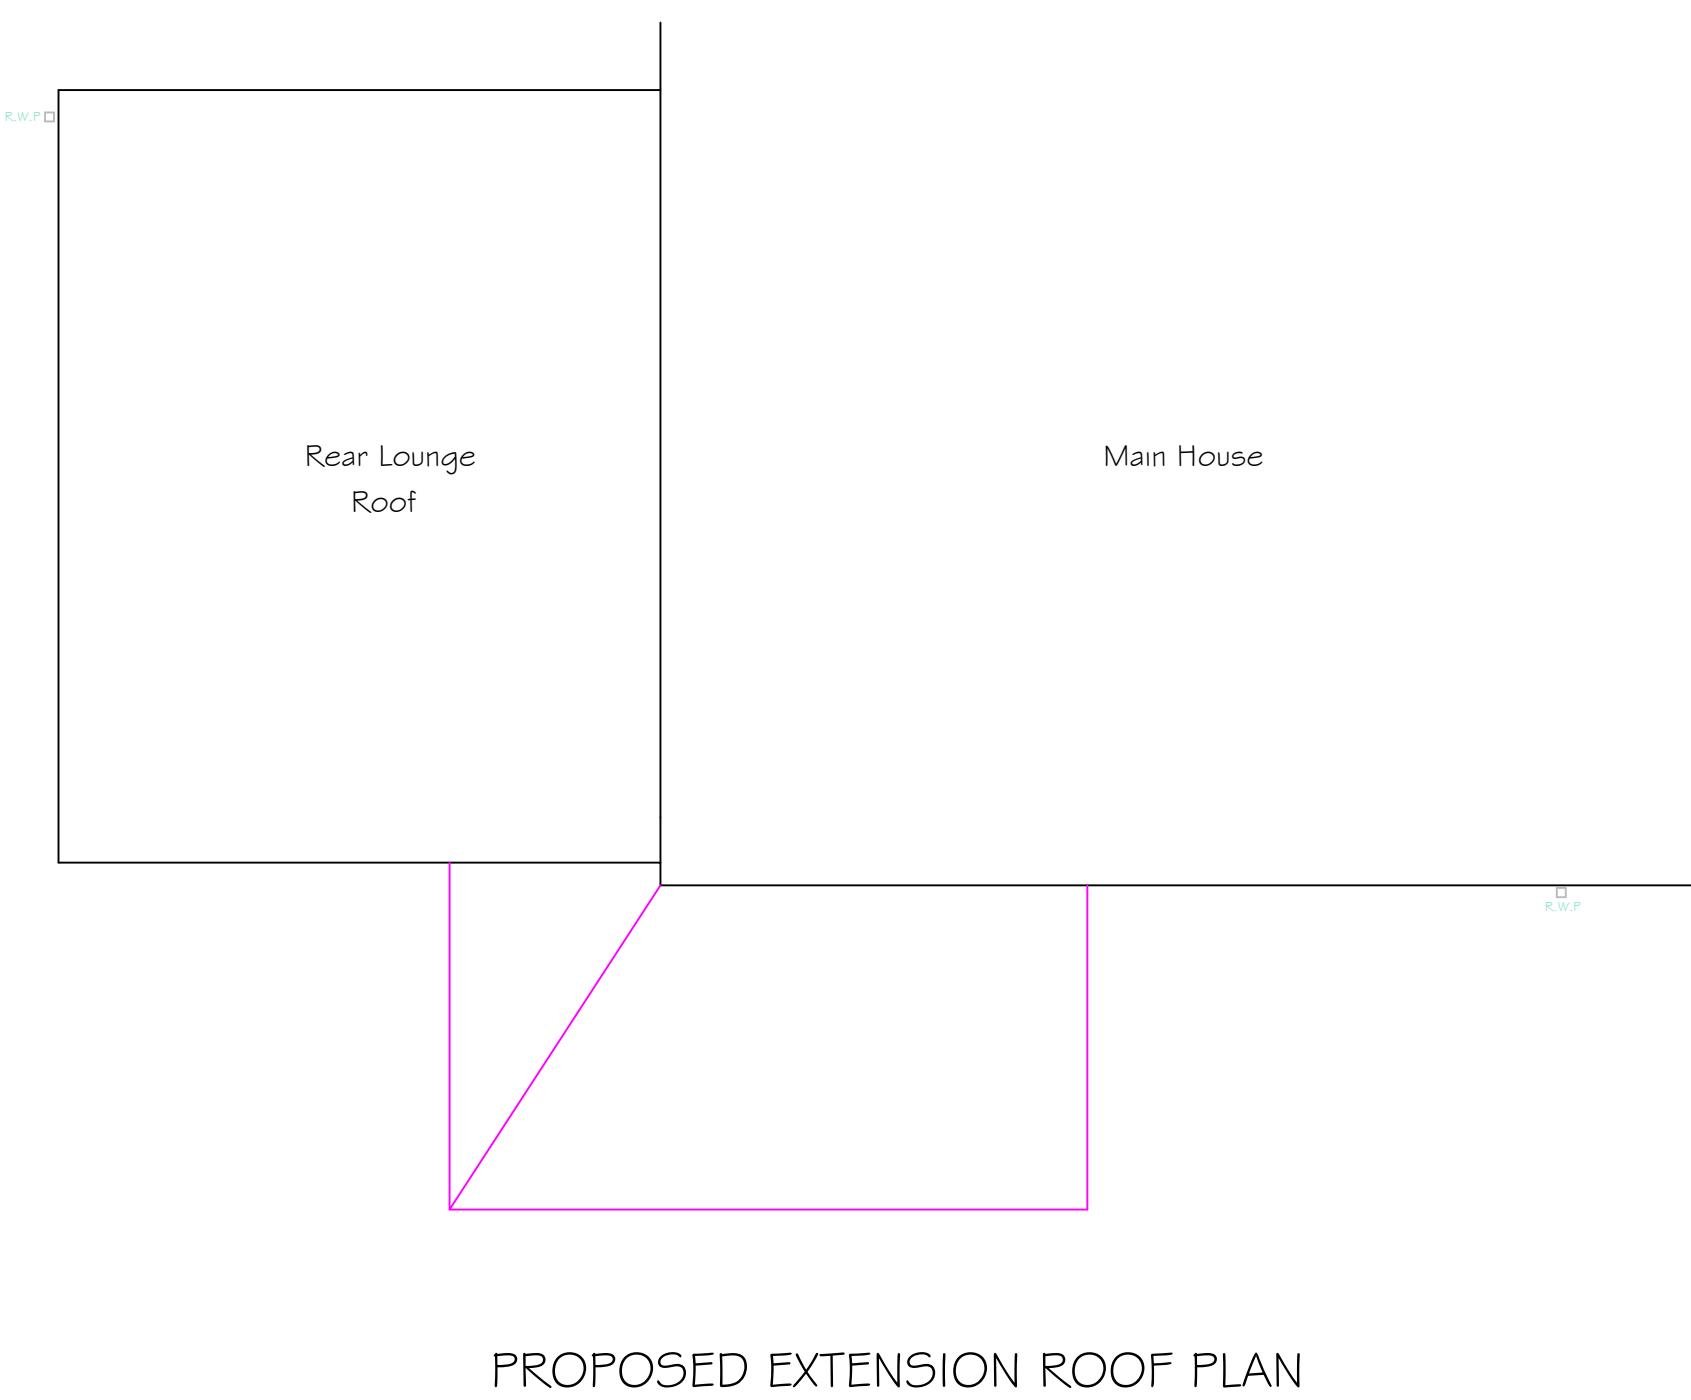

PROPOSED EXTENSION ROOF PLAN

EXISTING AND PROPOSED PLAN AND ELEVATIONS

TITLE	
EXISTING AND PROPOSED PLAN AND ELEVATIONS 29 LEE CLOSE, TOTTINGTON, BURY, BL8 4HL	
SCALE 1:50 @ A0	DATE 30-03-2025
DRAWN: S.J.TAYLOR	DWG No. TJB 2025-03-