



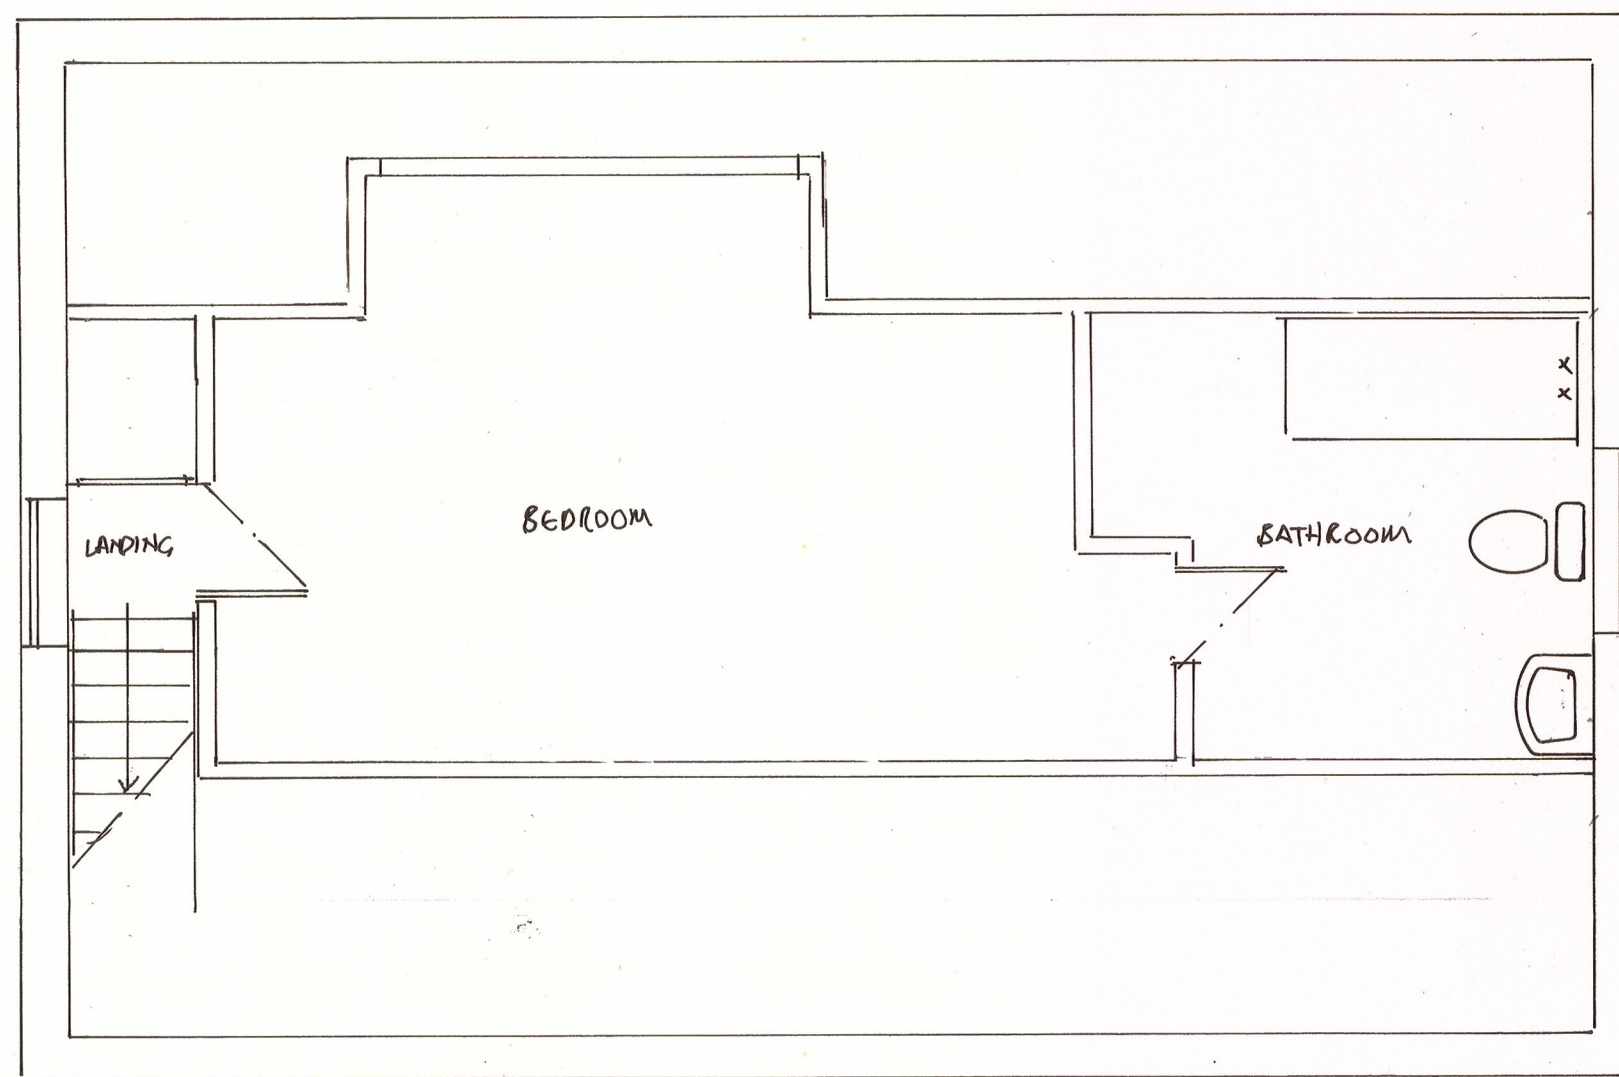


EXISTING FIRST FLOOR PLAN 1:50

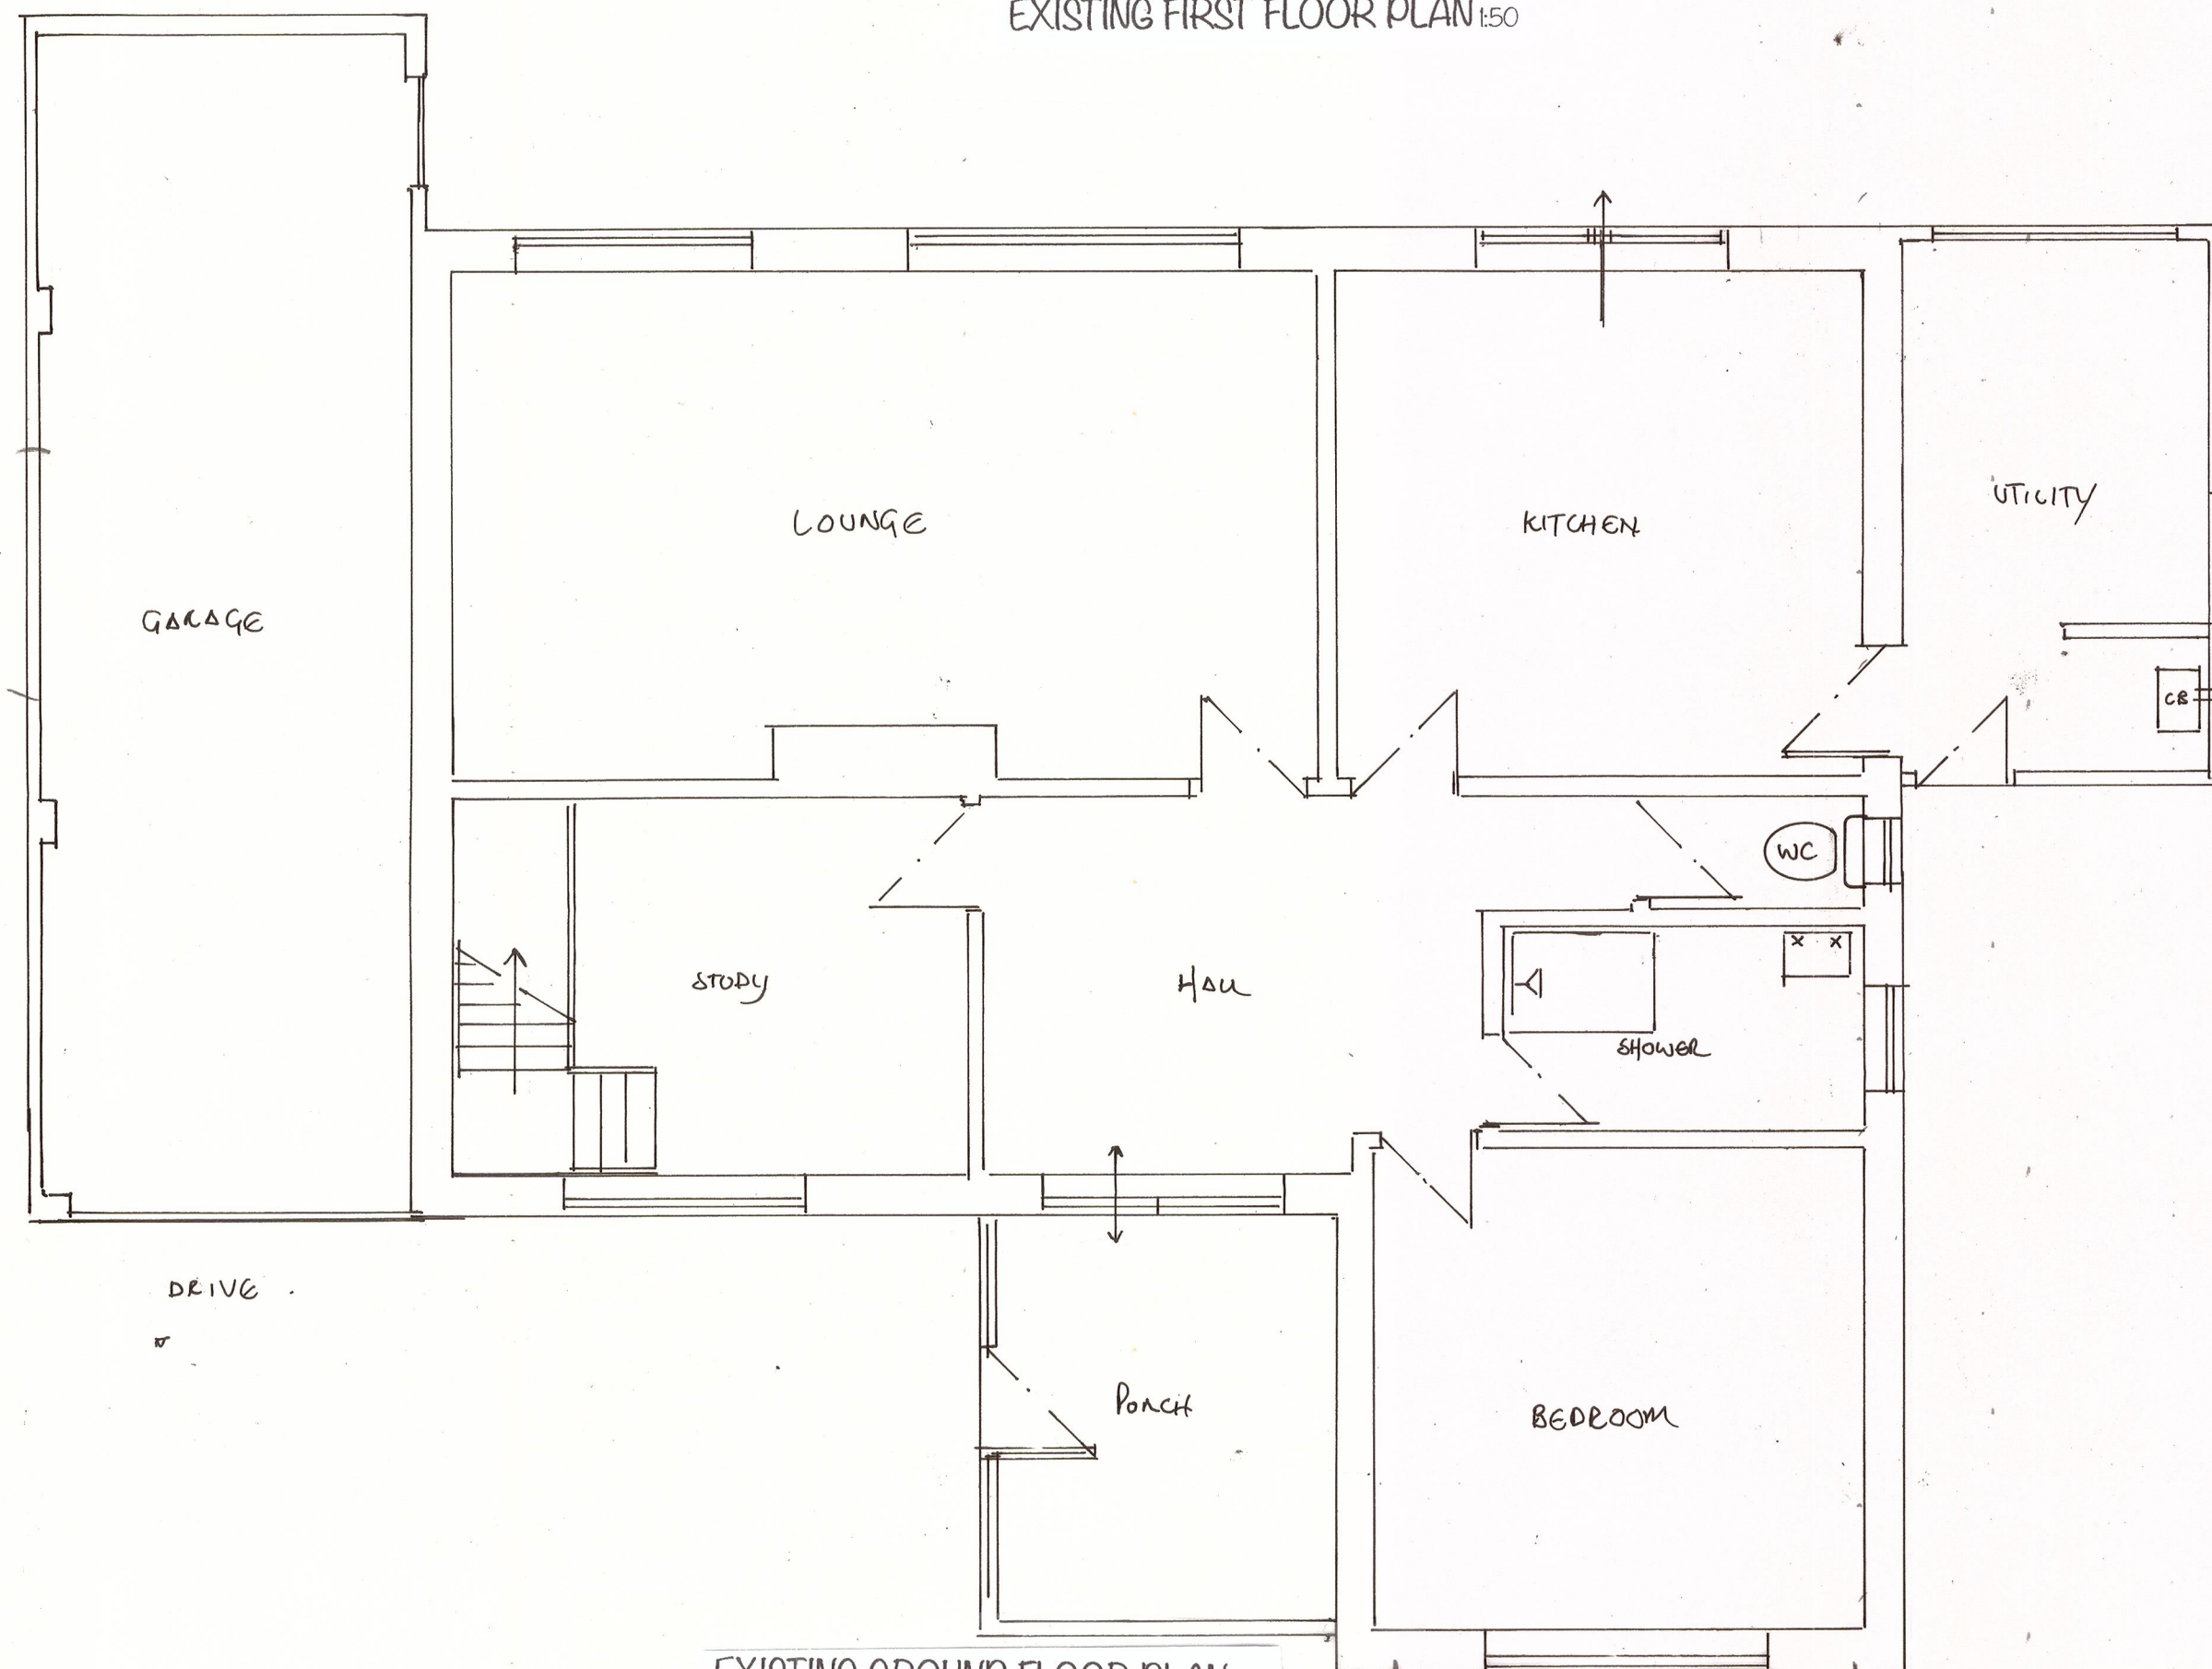


EXISTING GROUND FLOOR PLAN 1:50


ELEVATIONS OF EXISTING PROPERTY 1:100

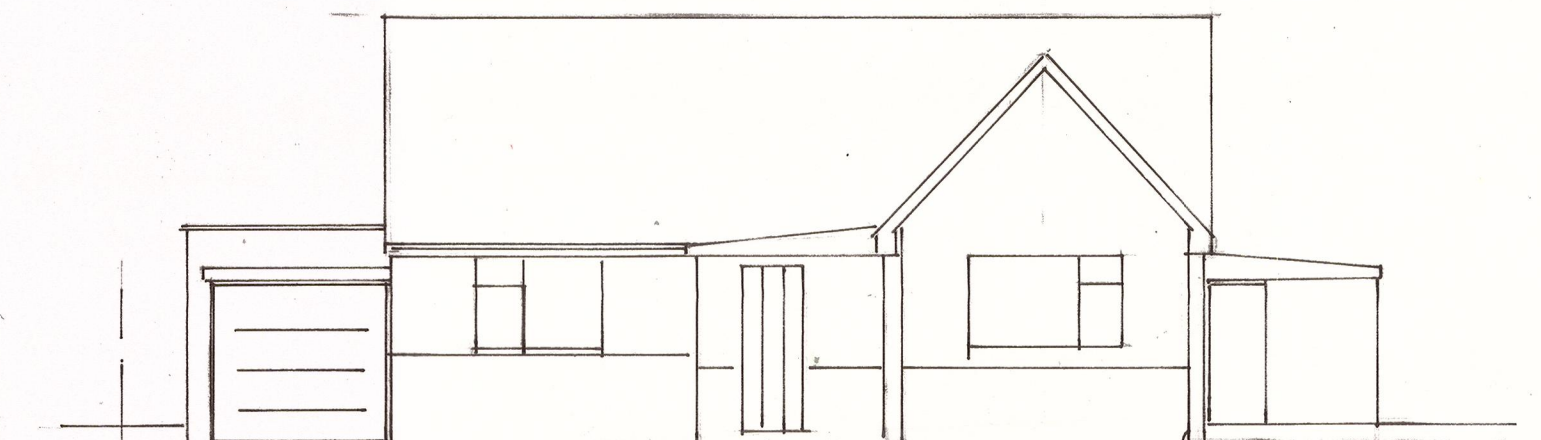


FRONT ELEVATION

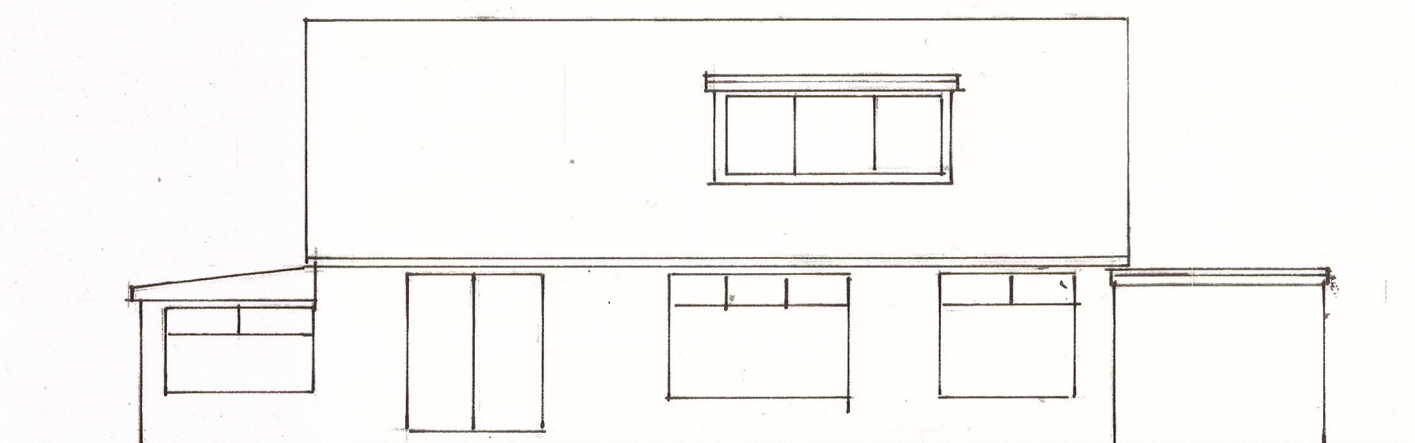

REAR ELEVATION

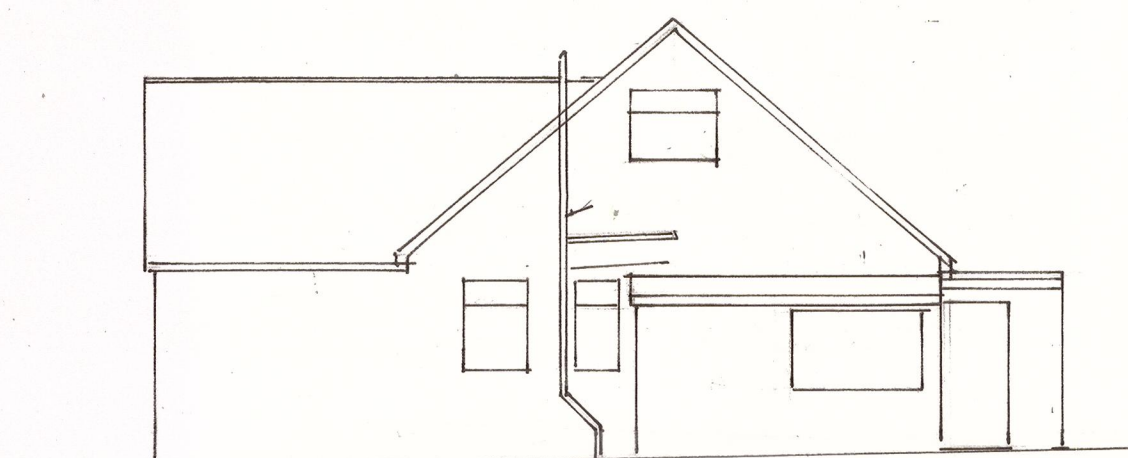

SIDE ELEVATION

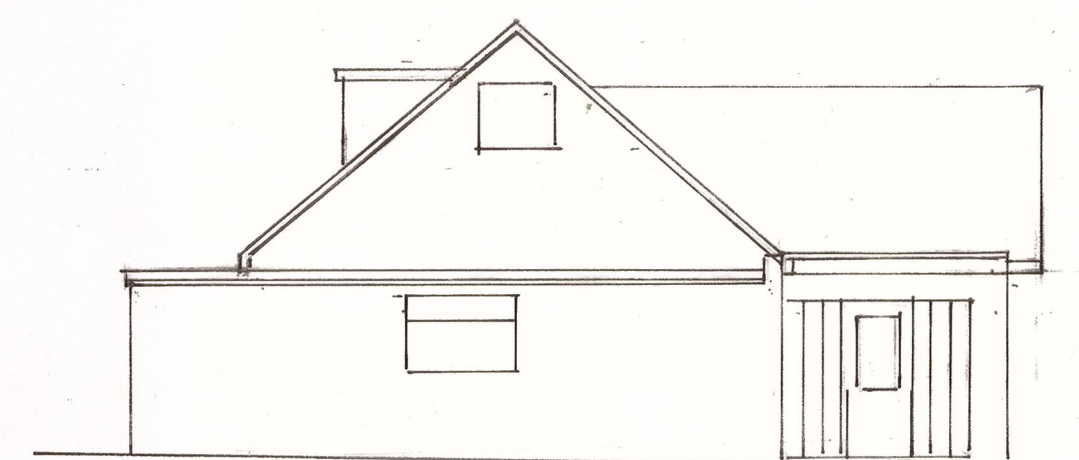

SIDE ELEVATION

EXISTING FLOOR PLANS & ELEVATIONS Plan 2 of 3

PROPOSED

Single Storey side Extension

Creating larger kitchen with Utility + Creation of en-suite for existing bedroom

& New First floor Extension Over existing garage using Front & Rear Dormers

Creating New bedroom with En-suite

at No7 Saint Austell Drive, Greenmount, Bury BL8 4EY

Designed by johnheslop@live.co.uk, jheslopdesign.wordpress.com, Scale 1:50 / 1:100 @ A2