

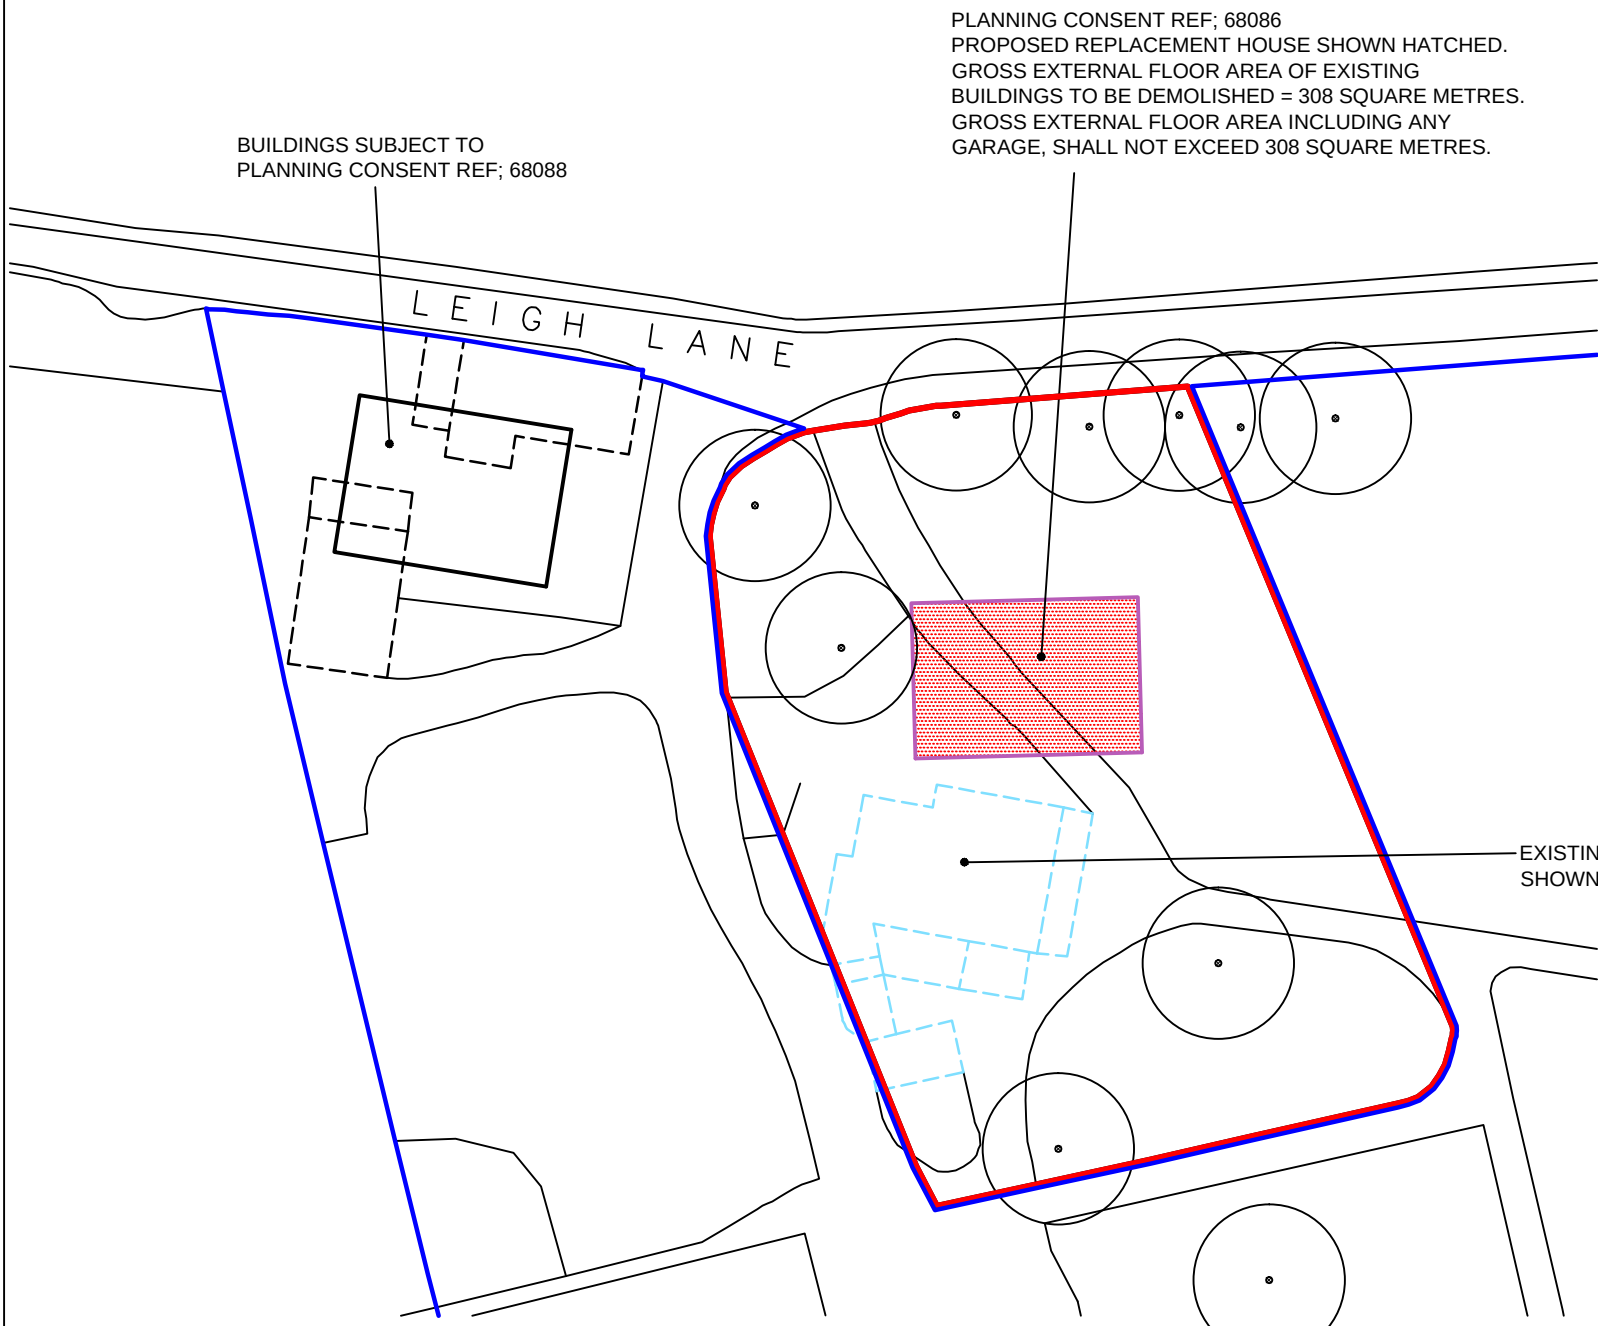


PROPOSED REPLACEMENT OF EXISTING DWELLING AT THE NURSERIES, LEIGH LANE, WALSHAW~

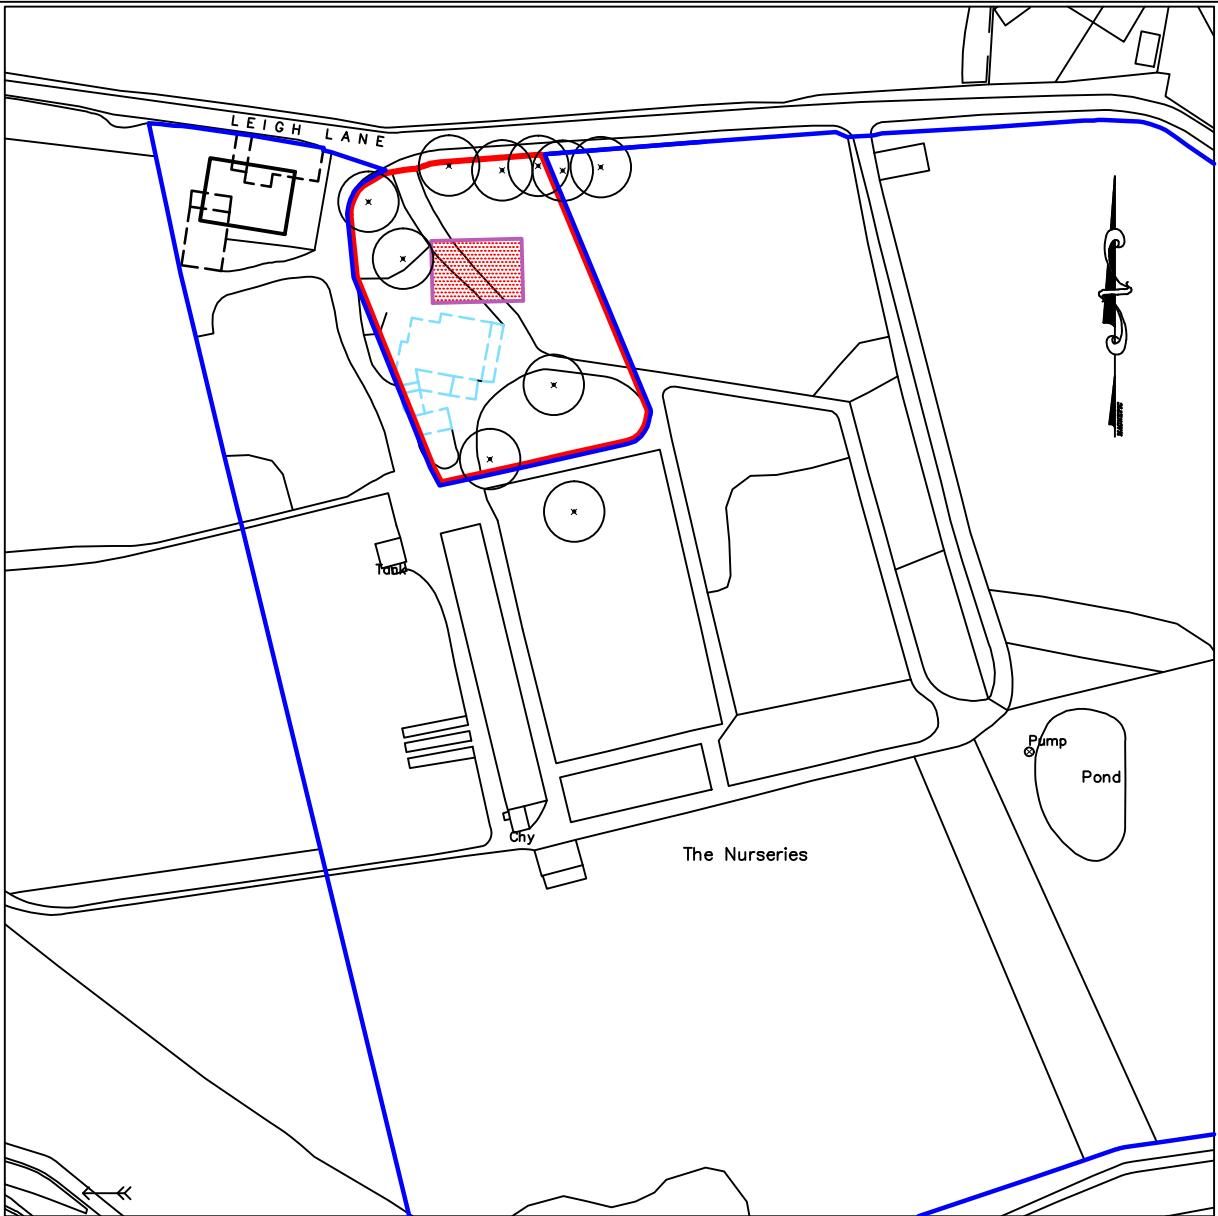


SITE PLAN (1:500)

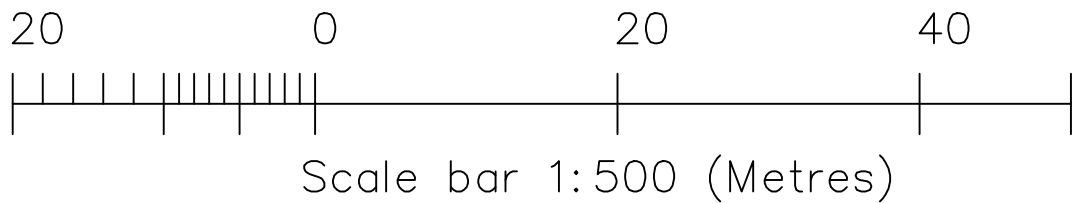

LOCATION PLAN (1:1250)

				Amendments			
				A	10.02.22	JPE	DRAWING REFERENCES UPDATED TO CURRENT APPLICATION (2022).
				B	04.04.25	JPE	DRAWING REFERENCES UPDATED TO CURRENT APPLICATION (2025).
				Title			
				PROPOSED REPLACEMENT OF EXISTING DWELLING AT THE NURSERIES, LEIGH LANE, WALSHAW. BL8 1RL~			
				Client			
				MR M. CHOUDHRY			
				Dwg. No.			
				25/1327/101B - LOCATION PLAN			
				Date	Plot scale	Drawn by	Checked by
				20.12.2018	A3@1:500	JPE	

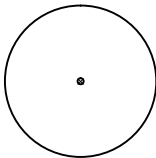

DENOTES EXISTING TREE