



EXISTING DWELLING AT THE NURSERIES, LEIGH LANE~

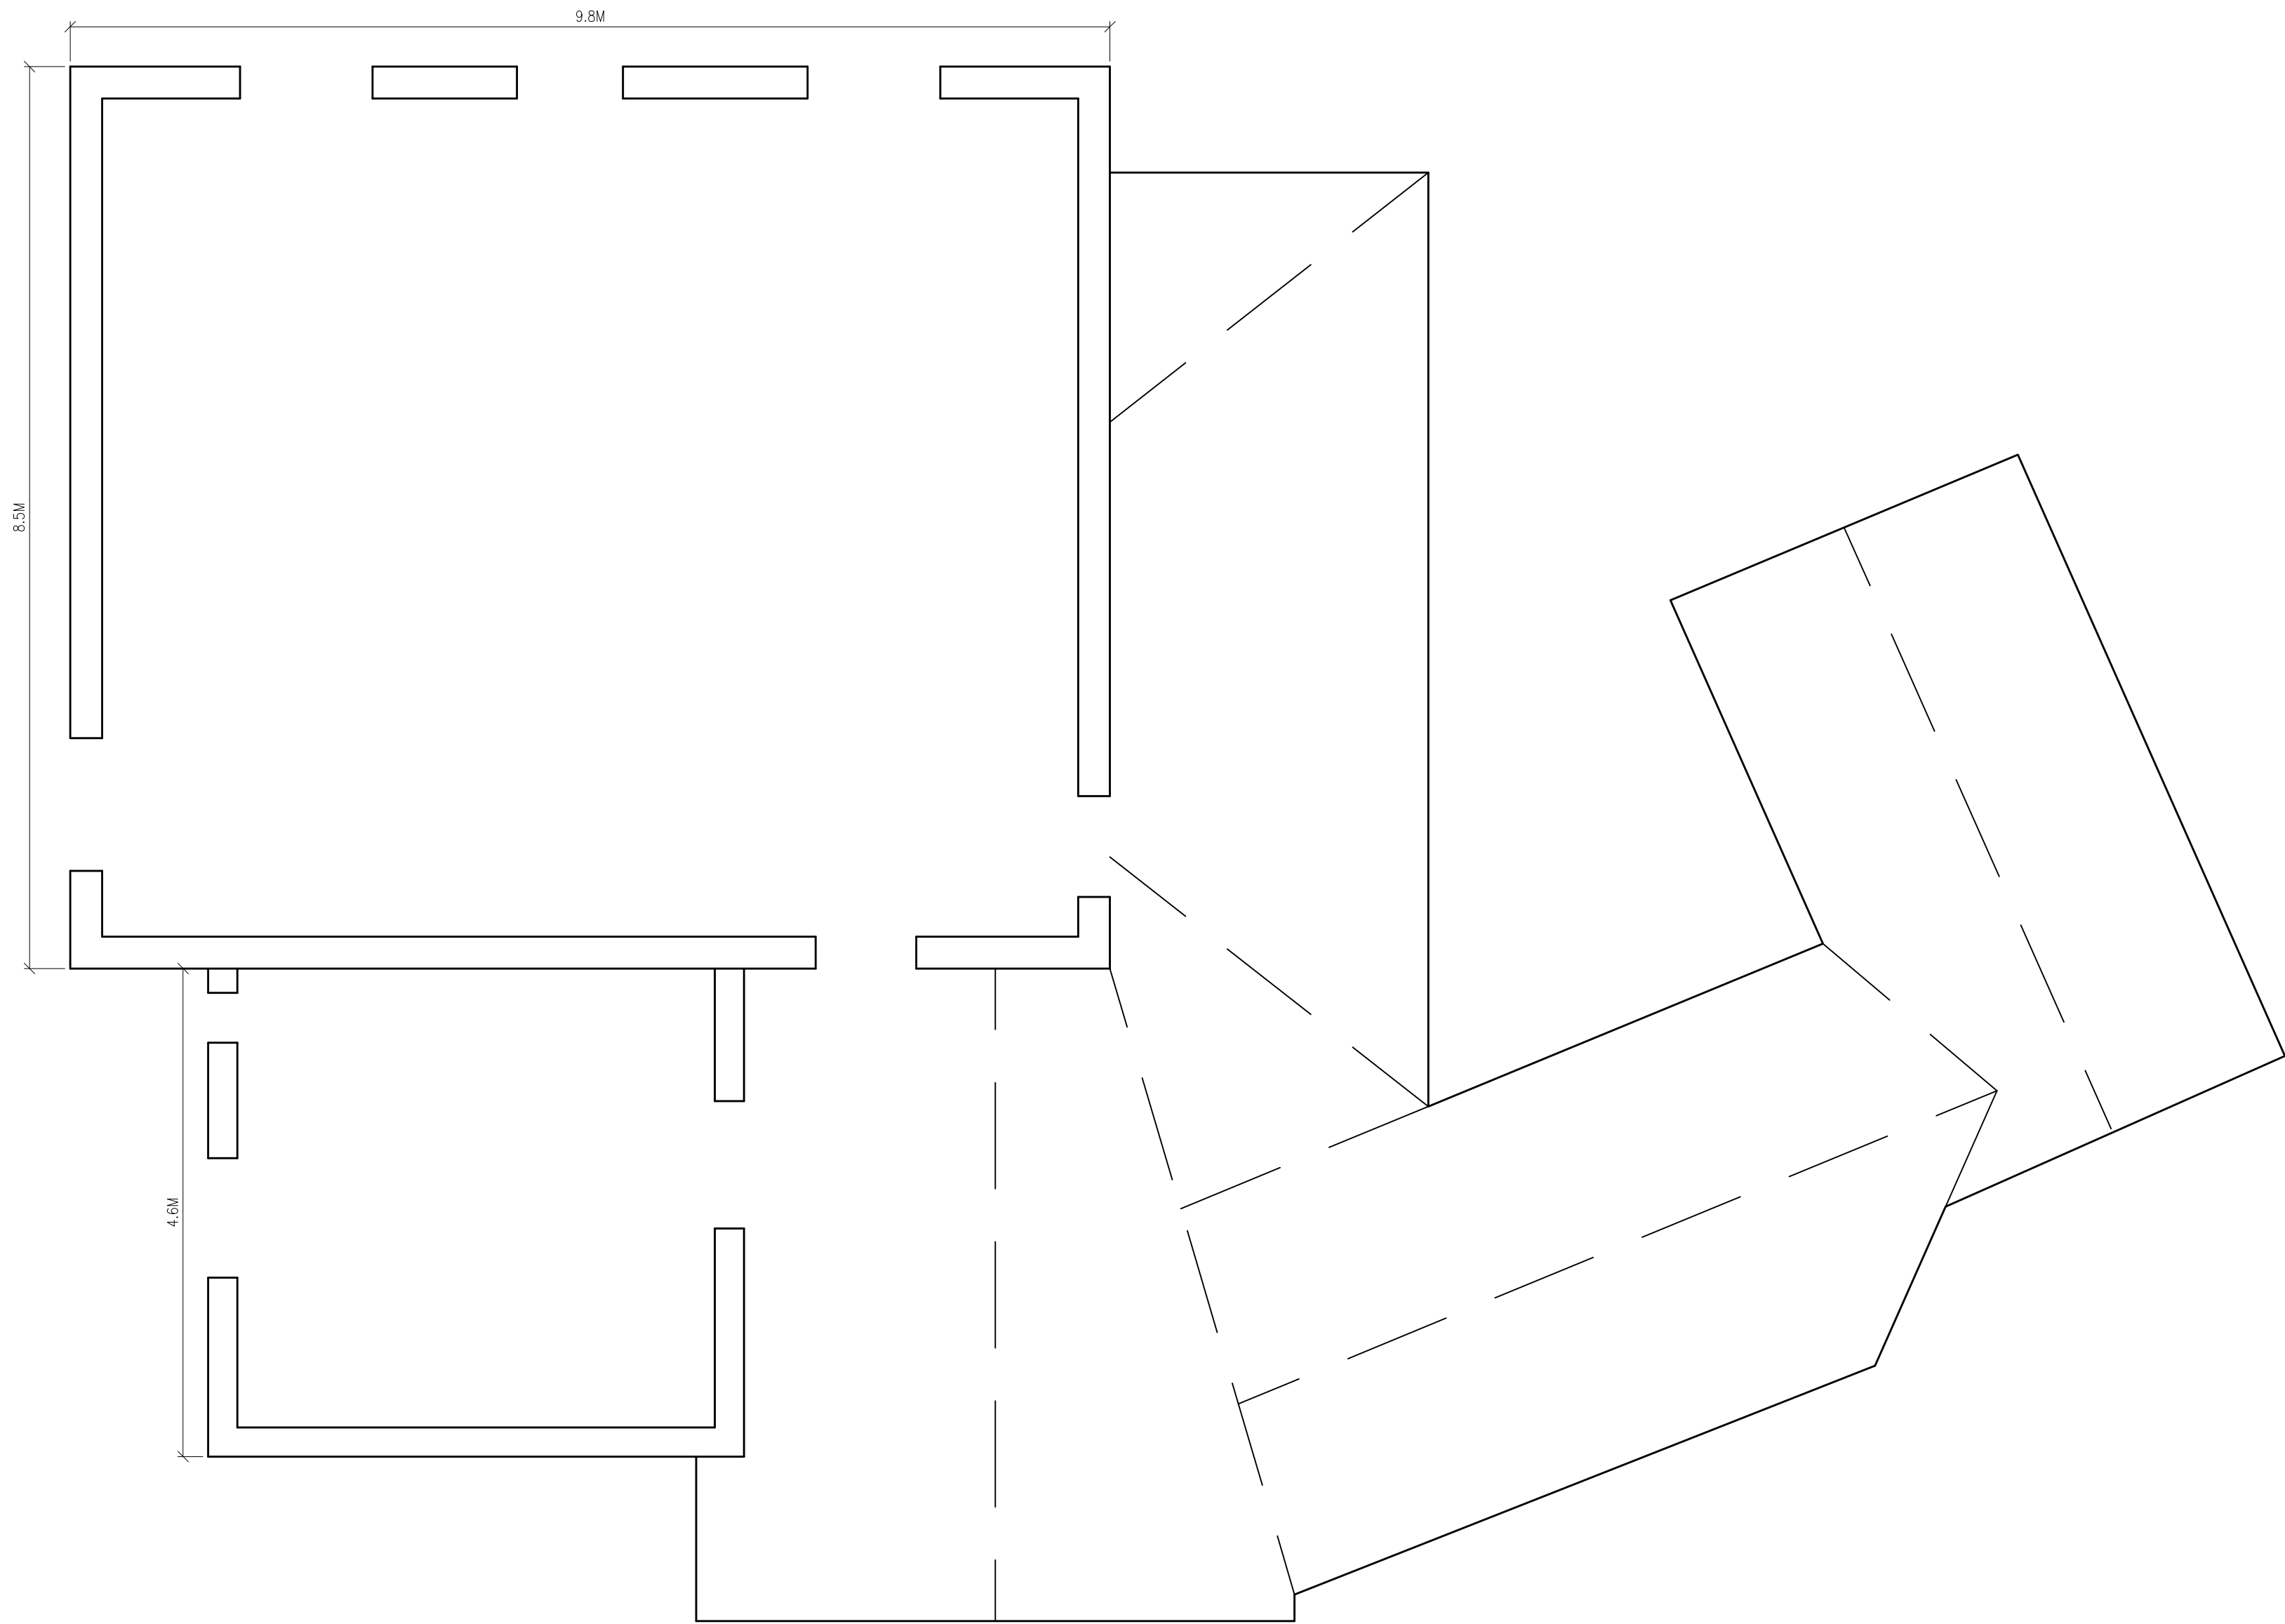

EXISTING FIRST FLOOR PLAN (1:50)

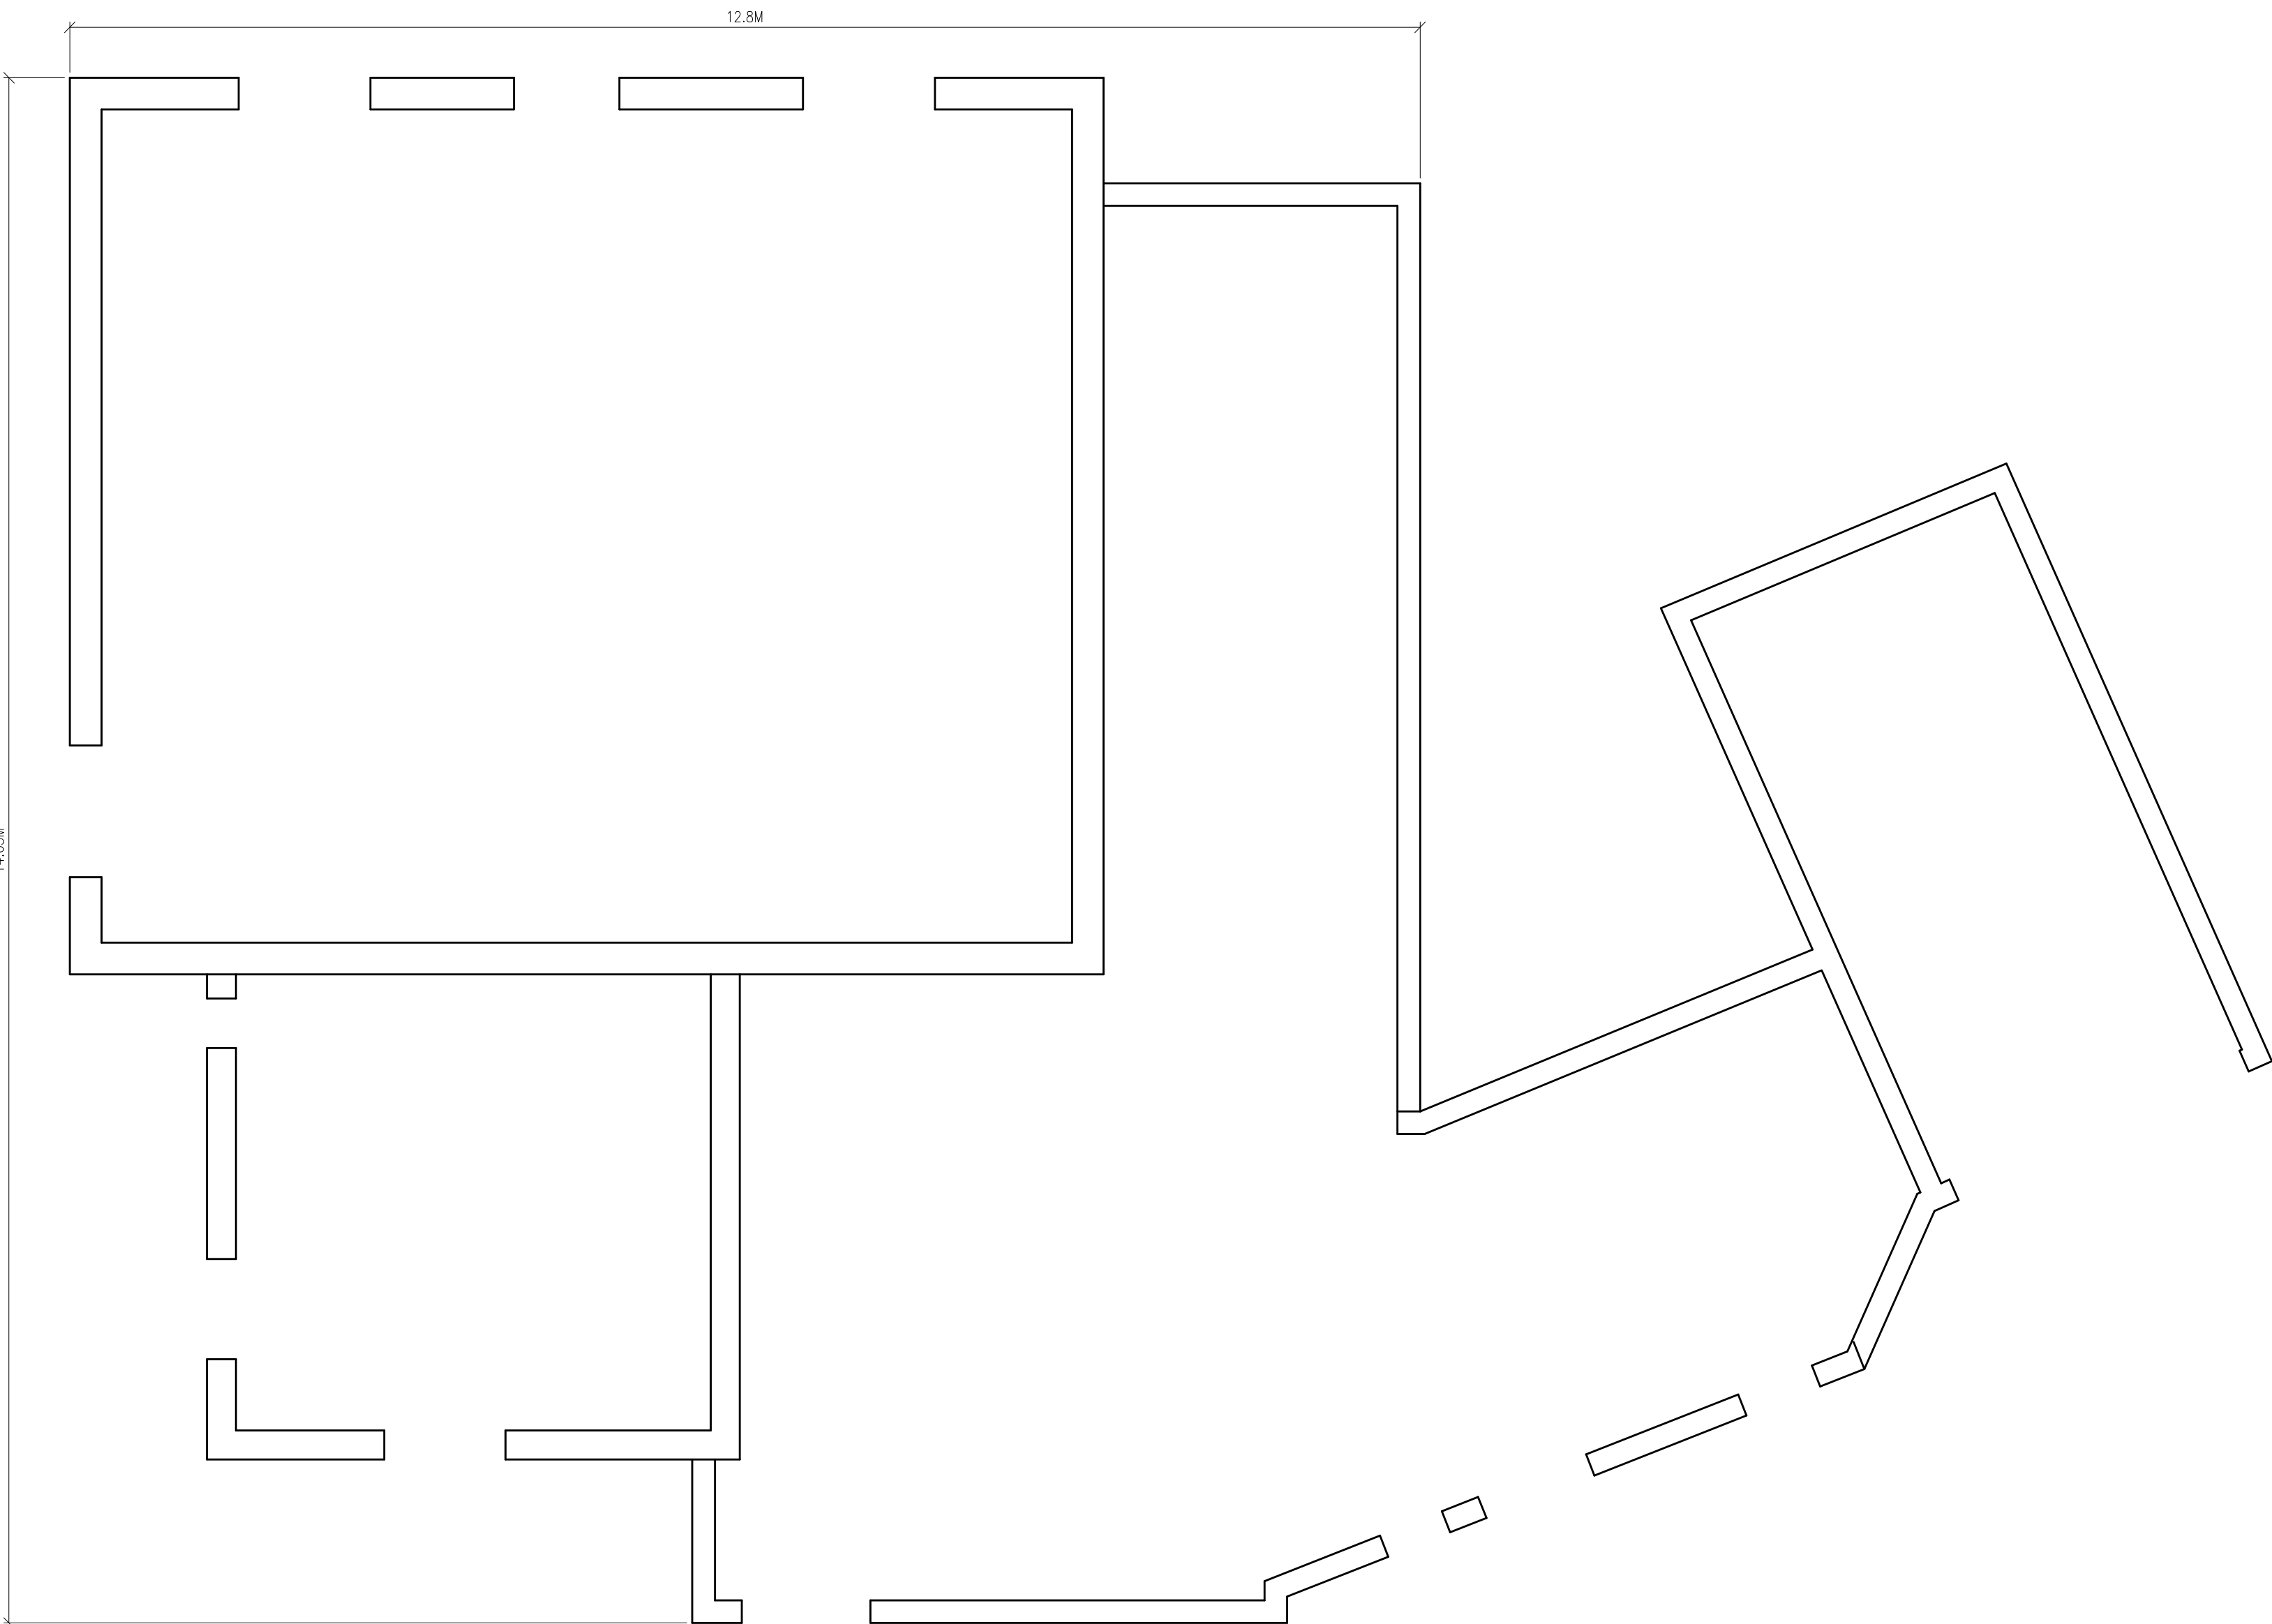

EXISTING GROUND FLOOR PLAN (1:50)

Notes	Amendments			Project			
SCHEDULE OF ACCOMMODATION~ EXISTING DWELLING & OUTBUILDINGS; 326 sq.m (3,509 sq.ft.) GROSS EXTERNAL FLOOR AREA.				Title REPLACEMENT DWELLING AT THE NURSERIES, LEIGH LANE, BURY, BL8 1RL~			
				Client MR M. CHOUDHRY			
				Dwg. No. 25/1327/112 – EXISTING DETACHED HOUSE – PLANS			
				Date 02.04.2025	Plot Scale A1@1:50	Drawn by JPE	Status PLANNING
				JPE CONSULTANCY LIMITED ARCHITECTURAL DESIGN & PLANNING 9 Woodend Drive, Stalybridge, Cheshire, SK15 2SF Telephone 07675 627 988 jim@jpeconsultancy.co.uk			