




EXISTING DWELLING AT THE NURSERIES, LEIGH LANE ~

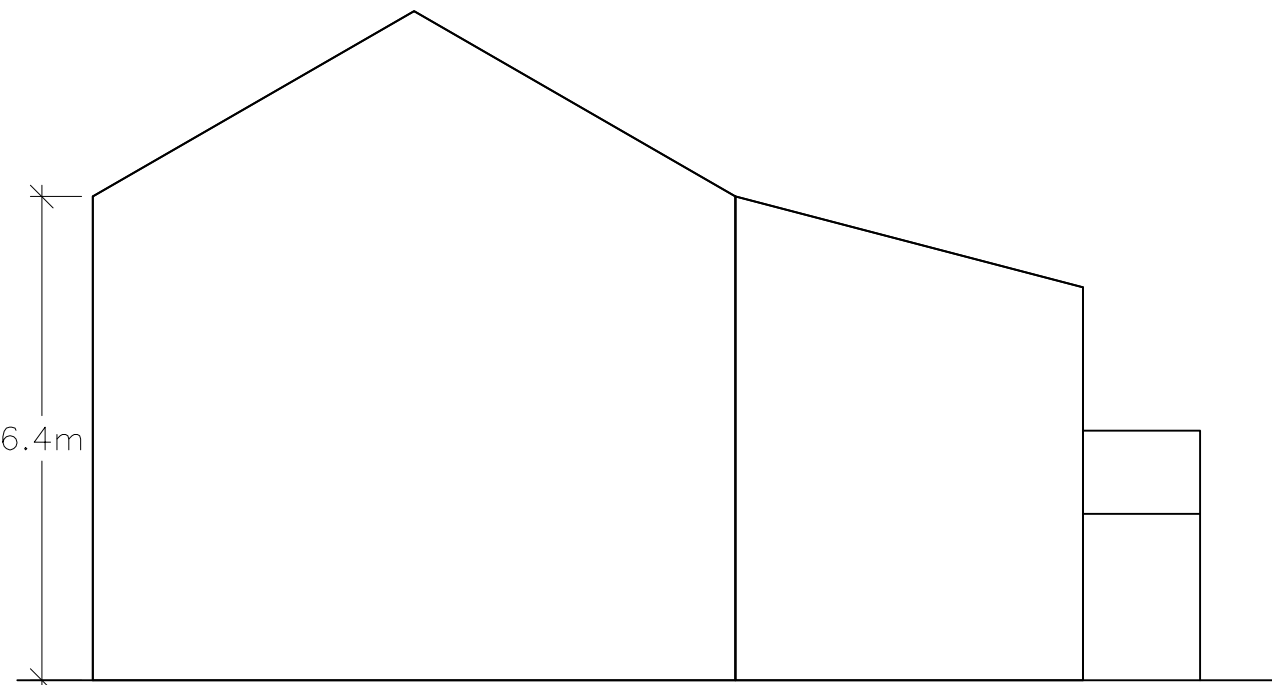


EXISTING NORTH ELEVATION
1:100 scale

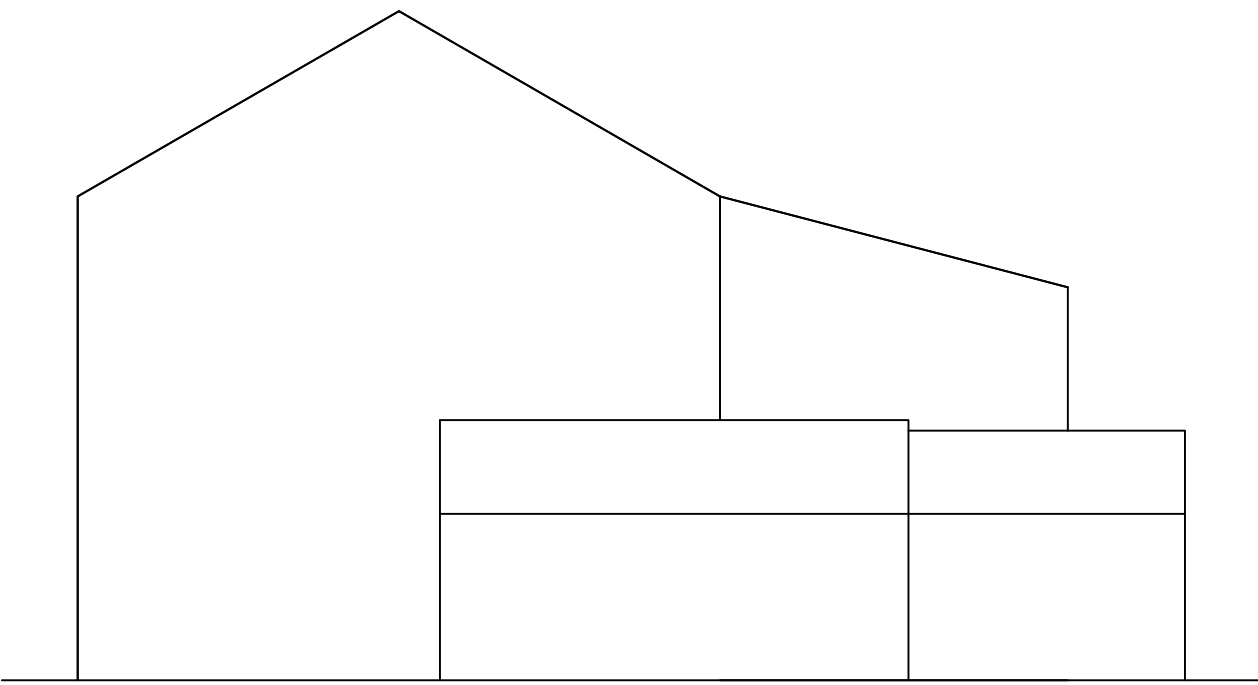

EXISTING SOUTH ELEVATION
1:100 scale

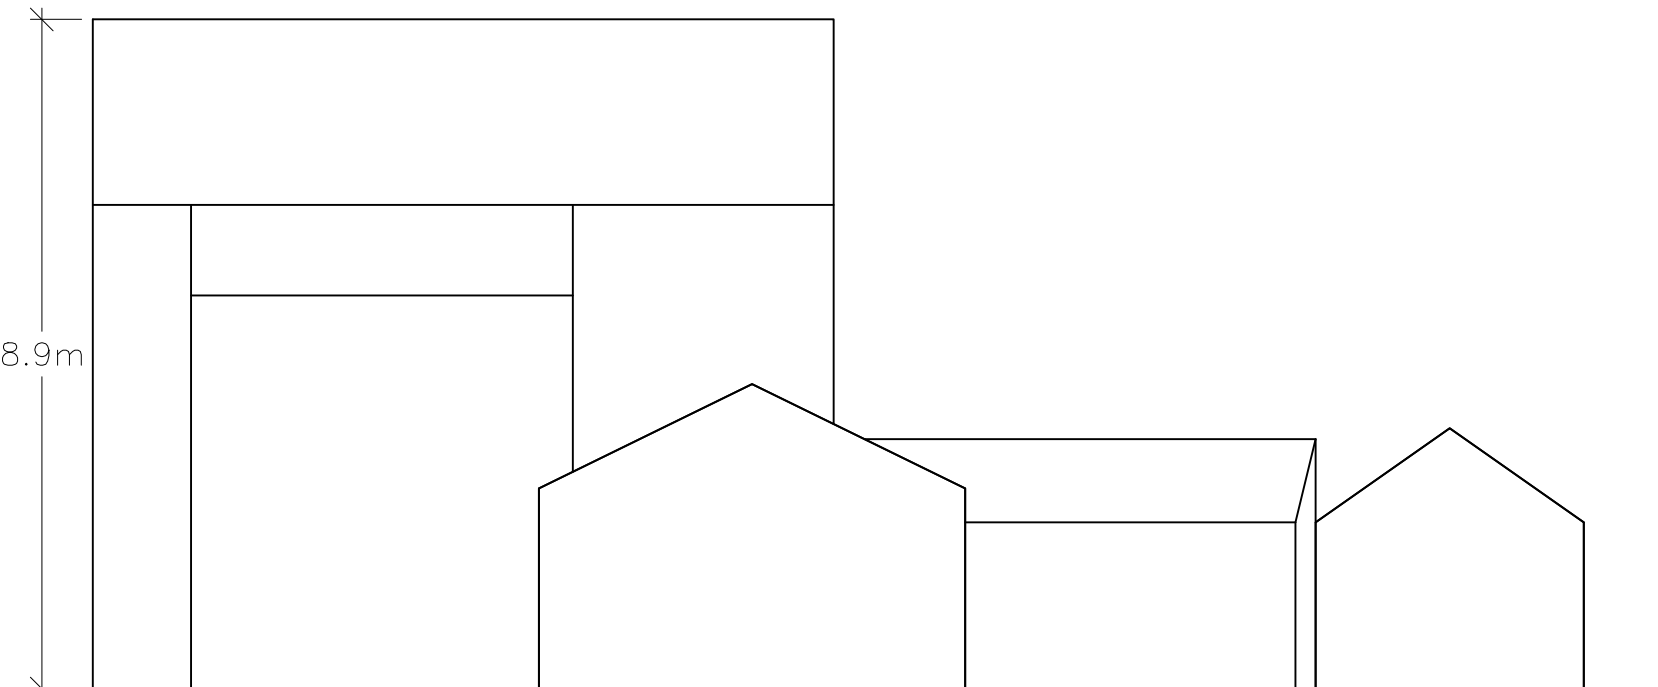

EXISTING WEST ELEVATION
1:100 scale

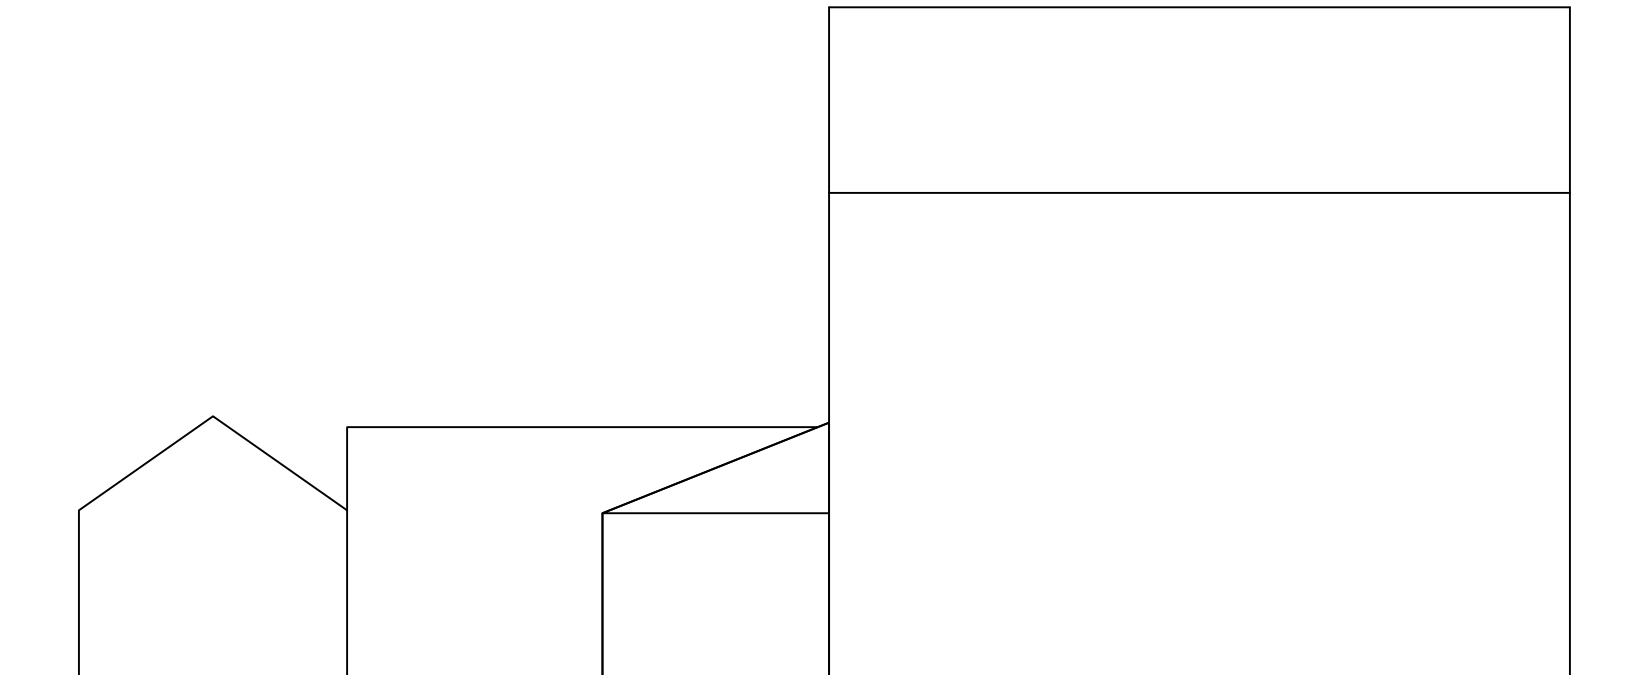

EXISTING EAST ELEVATION
1:100 scale

Notes	Notes	Notes	Amendments			Project			
						<i>Title</i> REPLACEMENT DWELLING AT THE NURSERIES, LEIGH LANE, BURY, BL8 1RL~			
						<i>Client</i> MR M. CHOUDHRY			
						<i>Dwg. No.</i> 25/1327/113 – EXISTING DETACHED HOUSE – ELEVATIONS			
						<i>Date</i> 02.04.2025	<i>Plot Scale</i> A2@1:100	<i>Drawn by</i> JPE	<i>Status</i> PLANNING
						JPE CONSULTANCY LIMITED ARCHITECTURAL DESIGN & PLANNING 9 Woodend Drive, Stalybridge, Cheshire, SK15 2SF Telephone 07875 627 988 jim@jpeconsultancy.co.uk			