



Drawing Status


- PRELIMINARY FOR APPROVAL
- ☐ AGREED LAYOUT -SIGNED OFF
- ☐ PLANNING DRAWING
- ☐ BUILDING CONTROL DRAWING
- ☐ TENDER DRAWING
- ☐ CONTRACT DRAWING
- ☐ CONSTRUCTION DRAWING
- ☐ AS-BUILT DRAWING

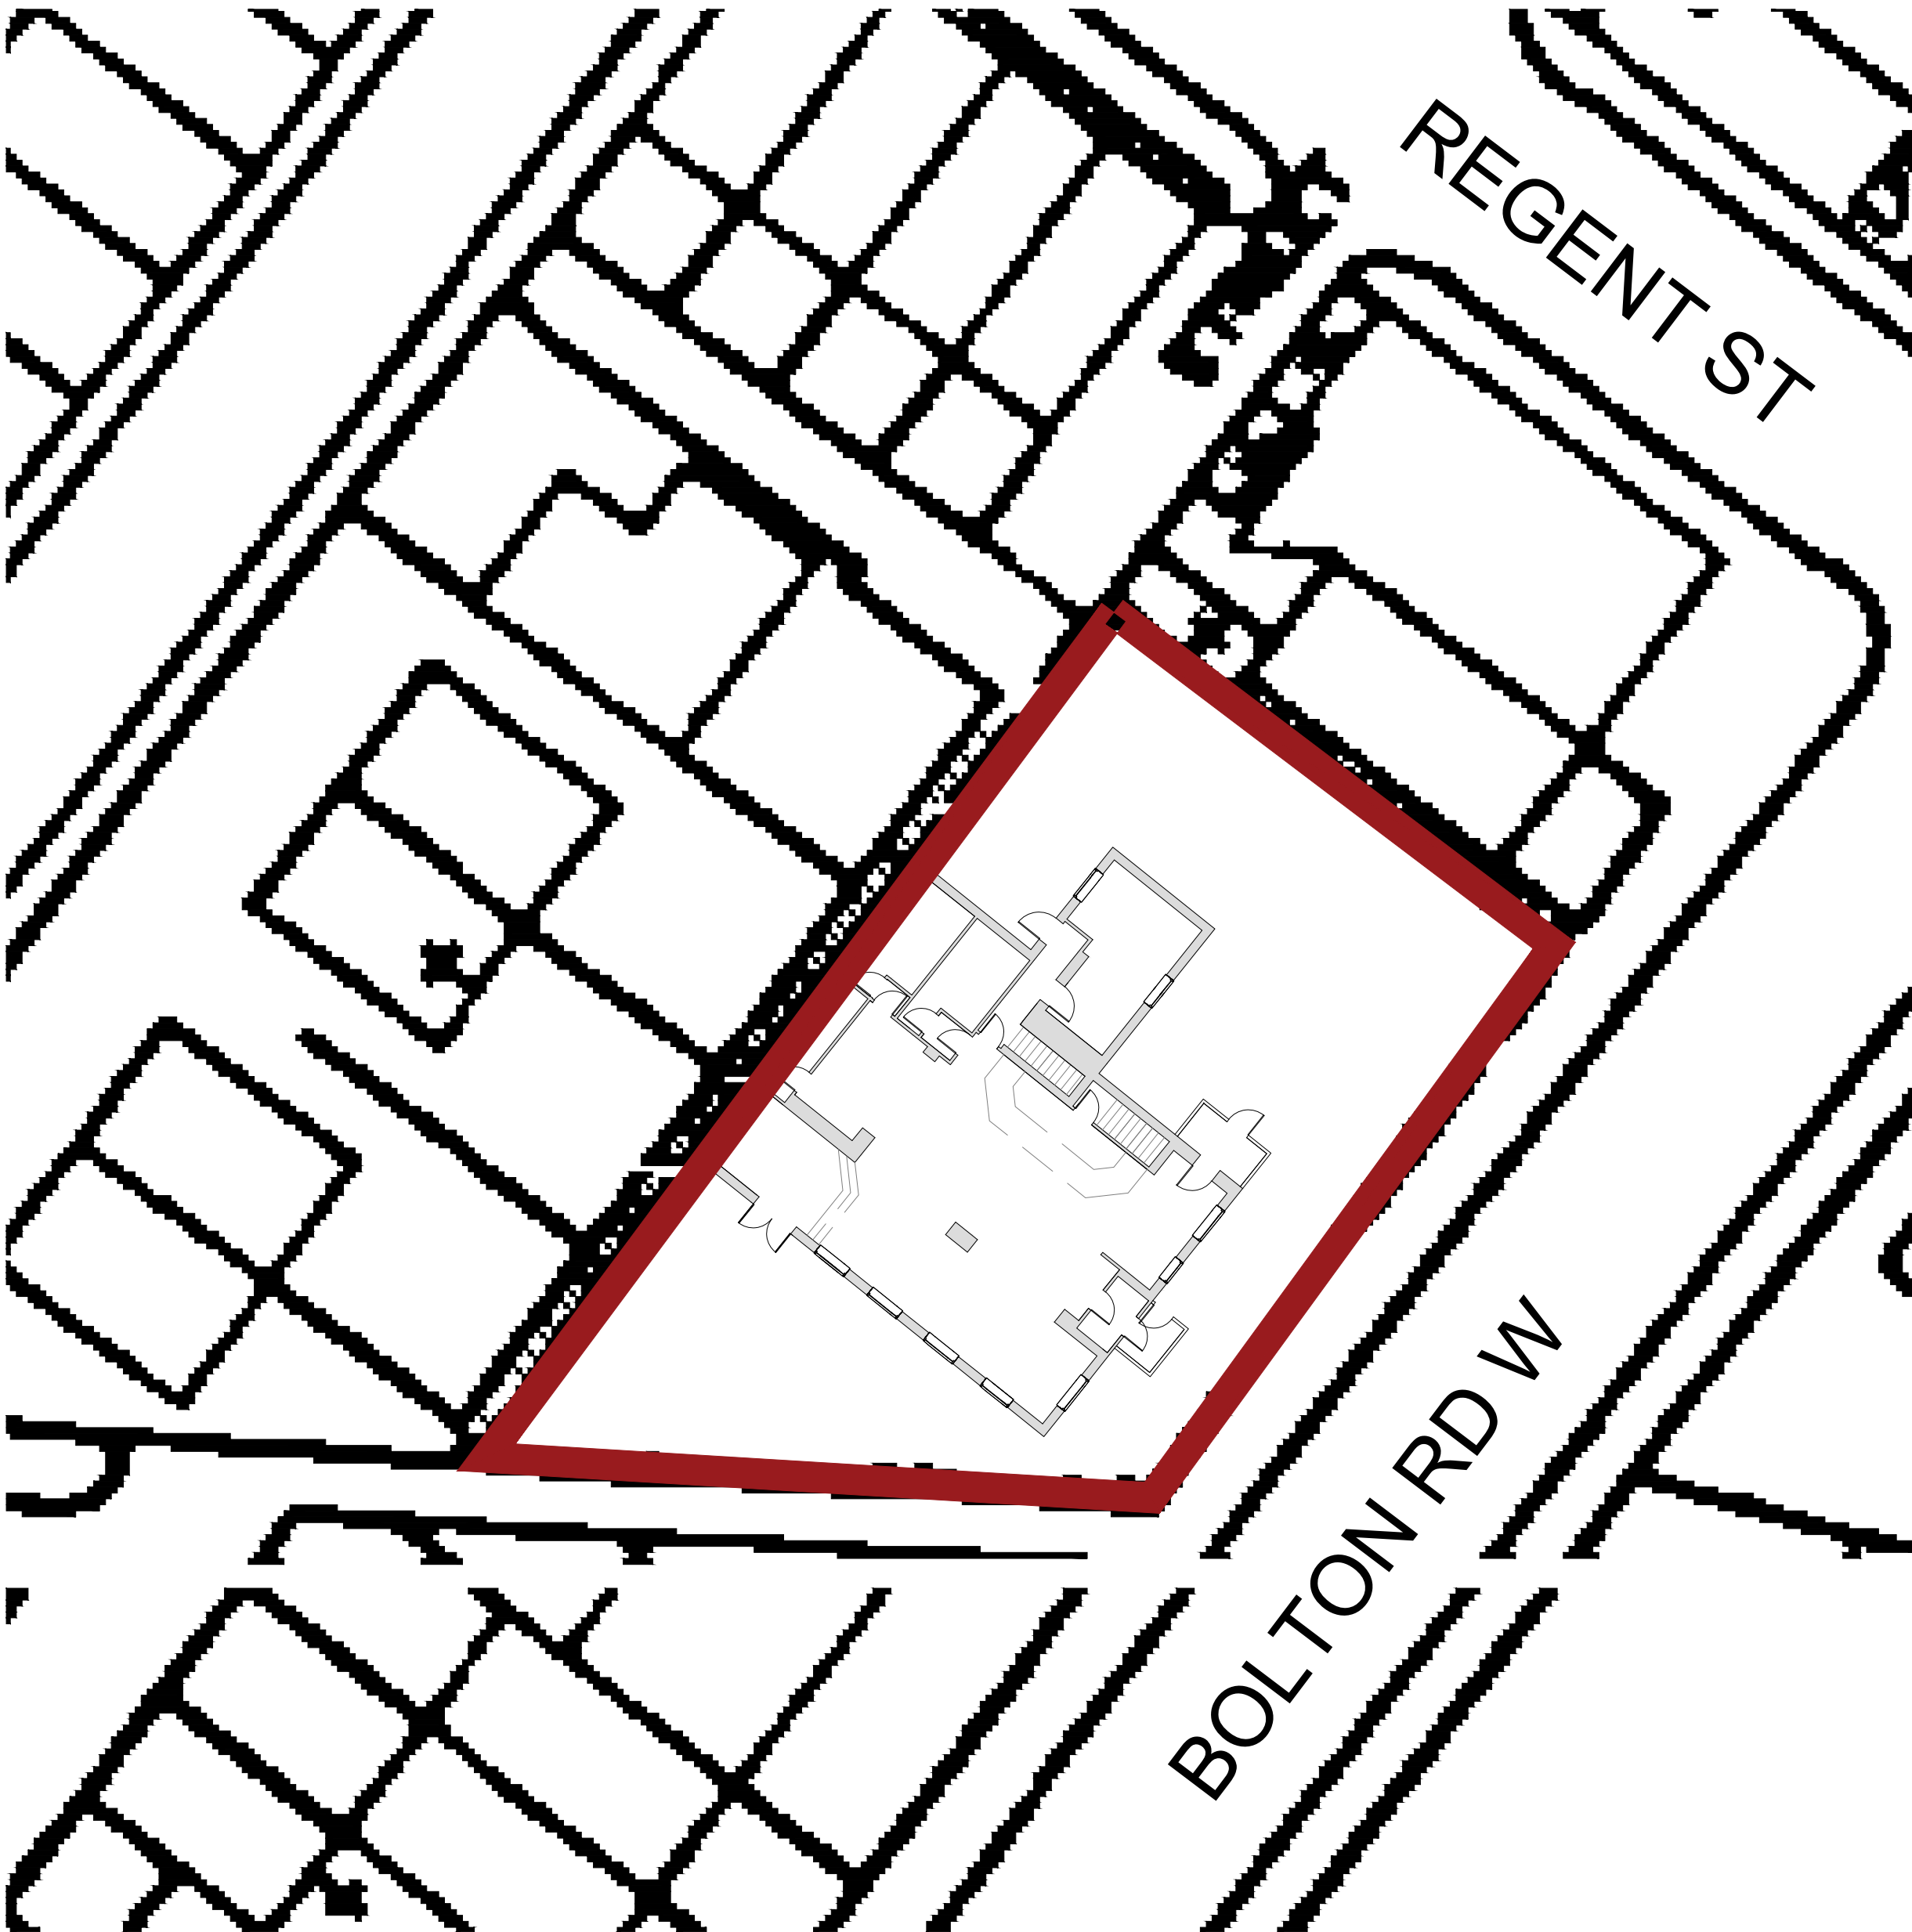

EXISTING SITE PLAN
SCALE - 1:200 @ A1

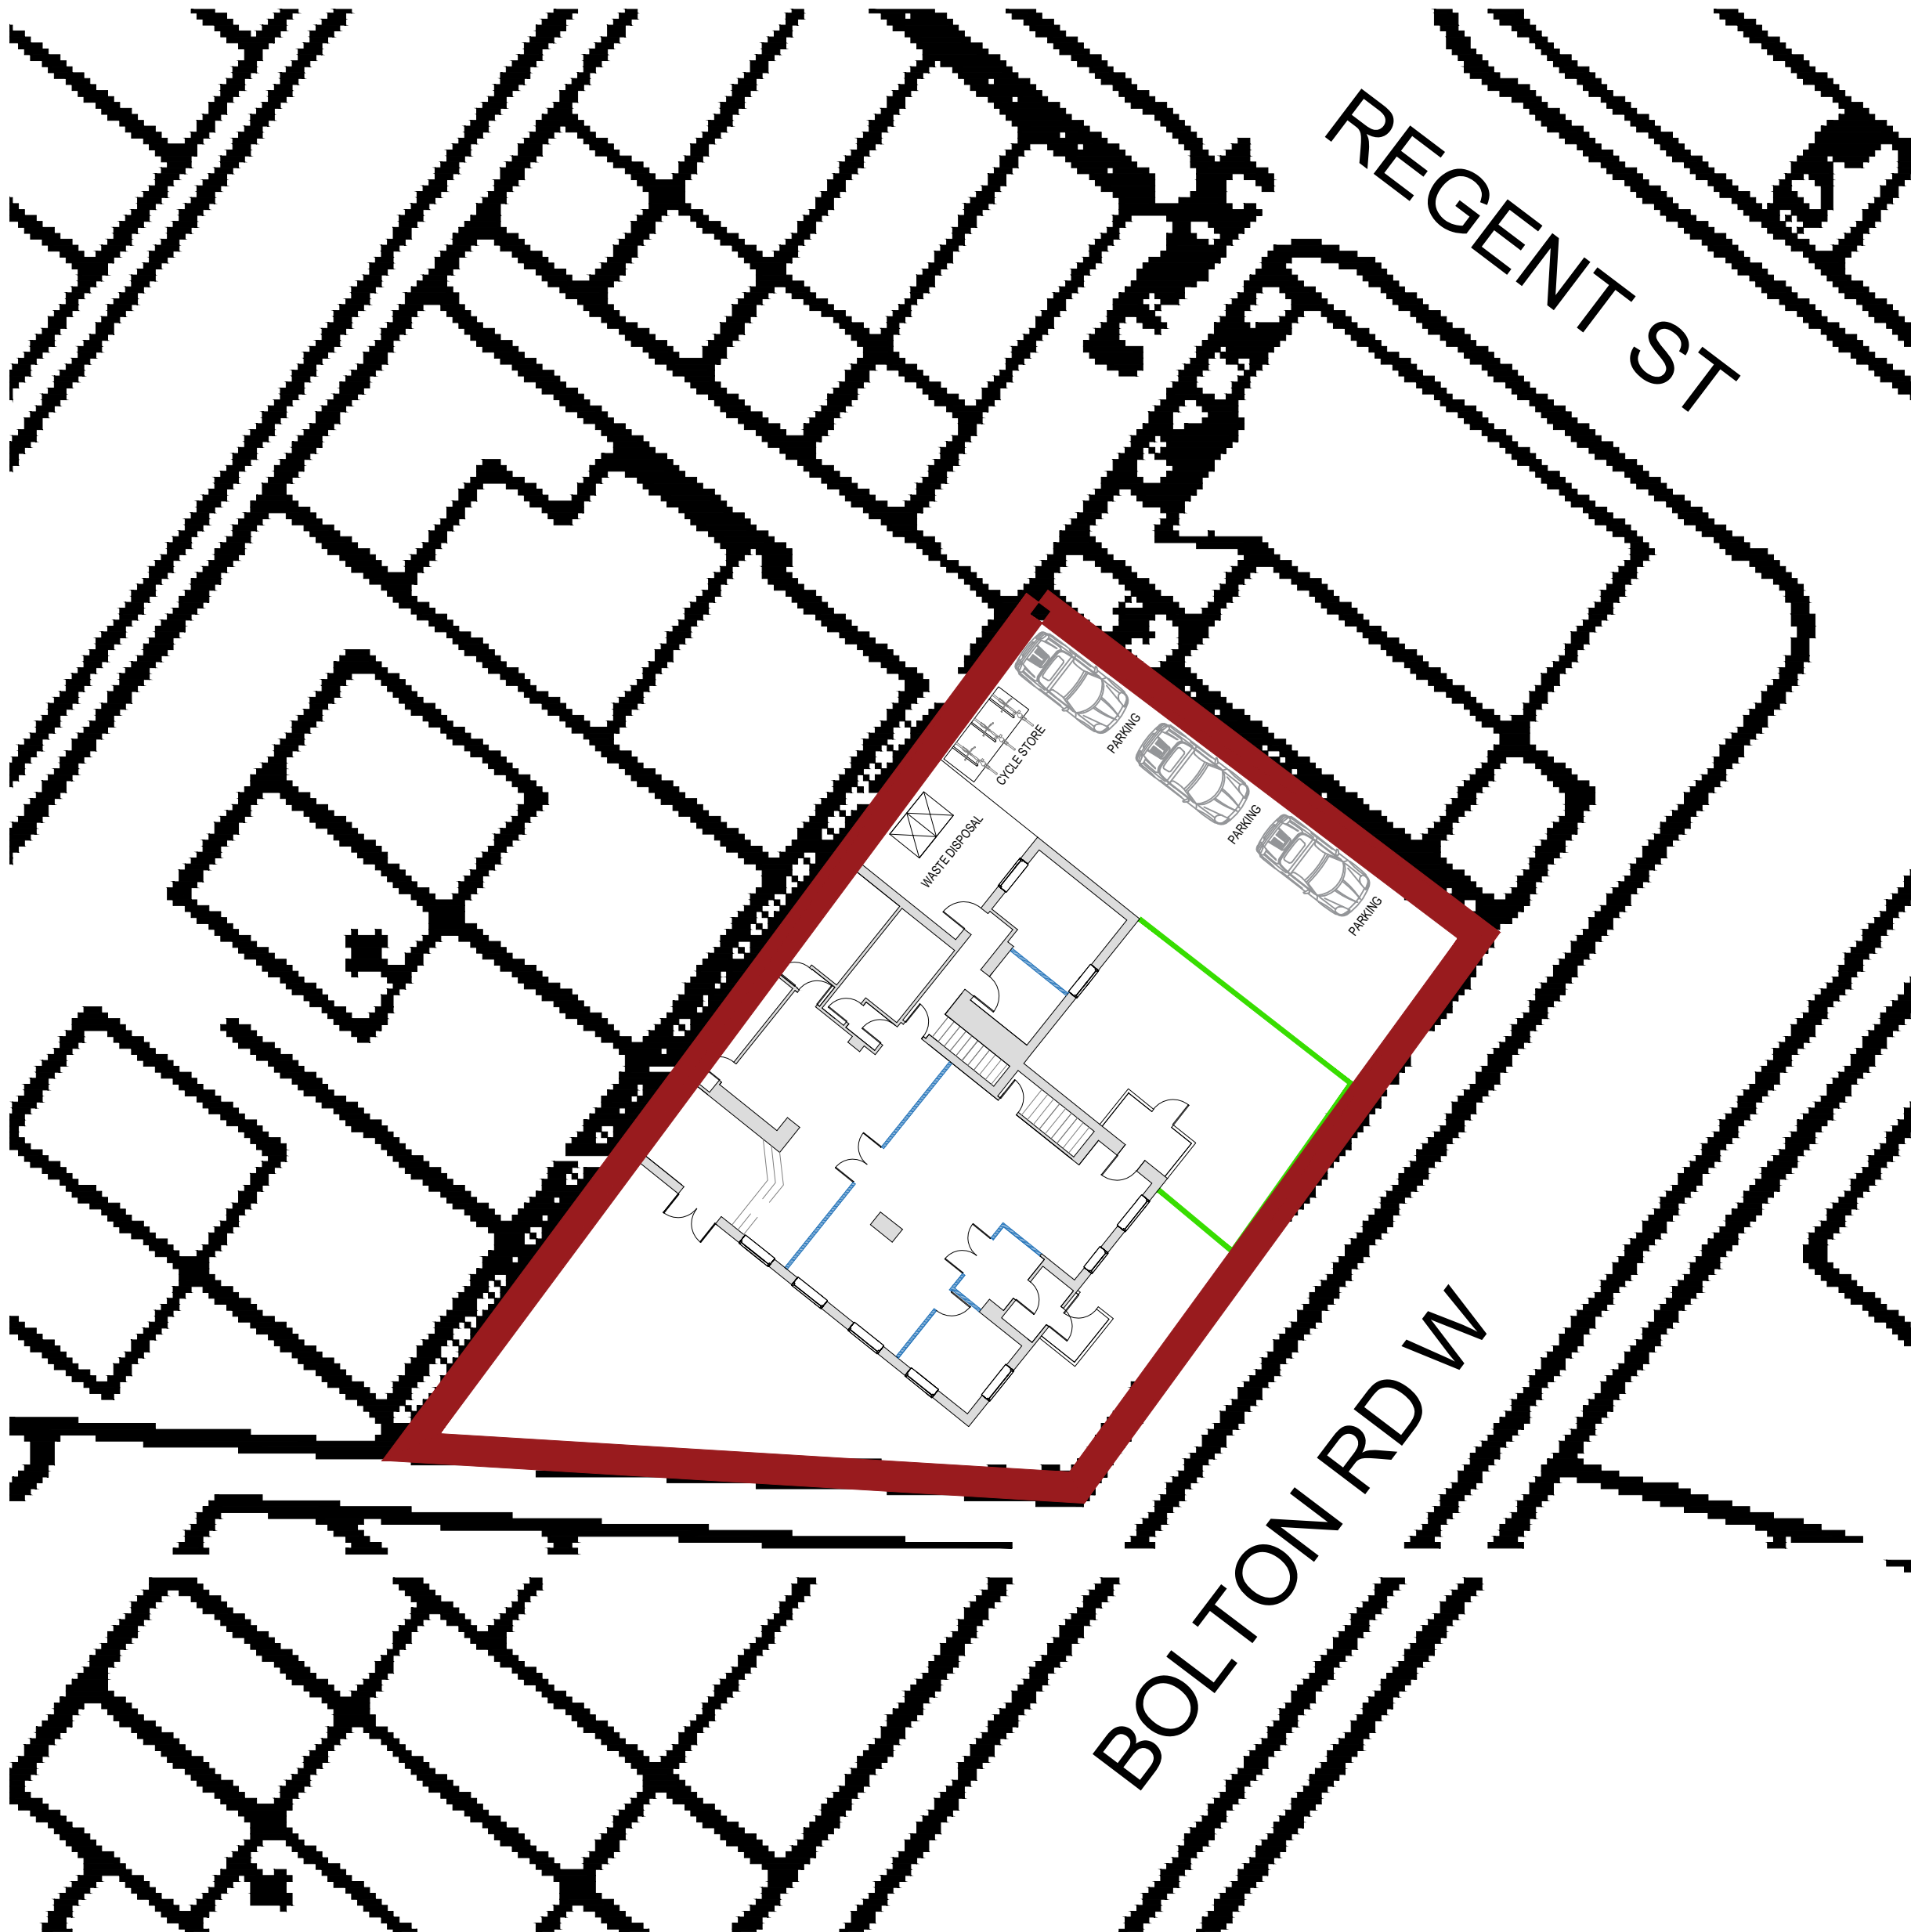

PROPOSED SITE PLAN
SCALE - 1:200 @ A1

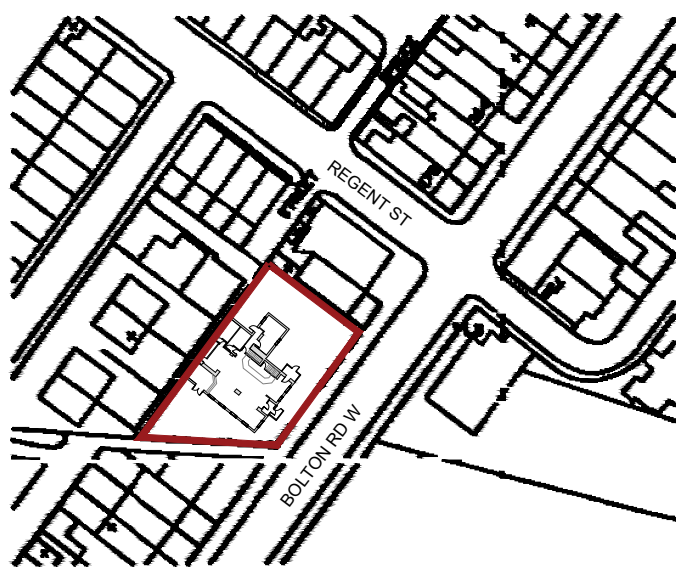

SITE LOCATION PLAN
SCALE - 1:1250 @ A1

Date:	Revision:	Dr:
Client:		
Drawing Issue:		
PLANNING		
Project:		
176 BOLTON ROAD WEST RAMSBOTTOM		
Drawing Title:		
EXISTING & PROPOSED PLANS		
Scale:	Drawing No:	
1:200 @ A1	CSA-PL-001	
Revision:	Drawn:	Authorised by:
	SAI	RUS
		Date:
		NOV 2021