

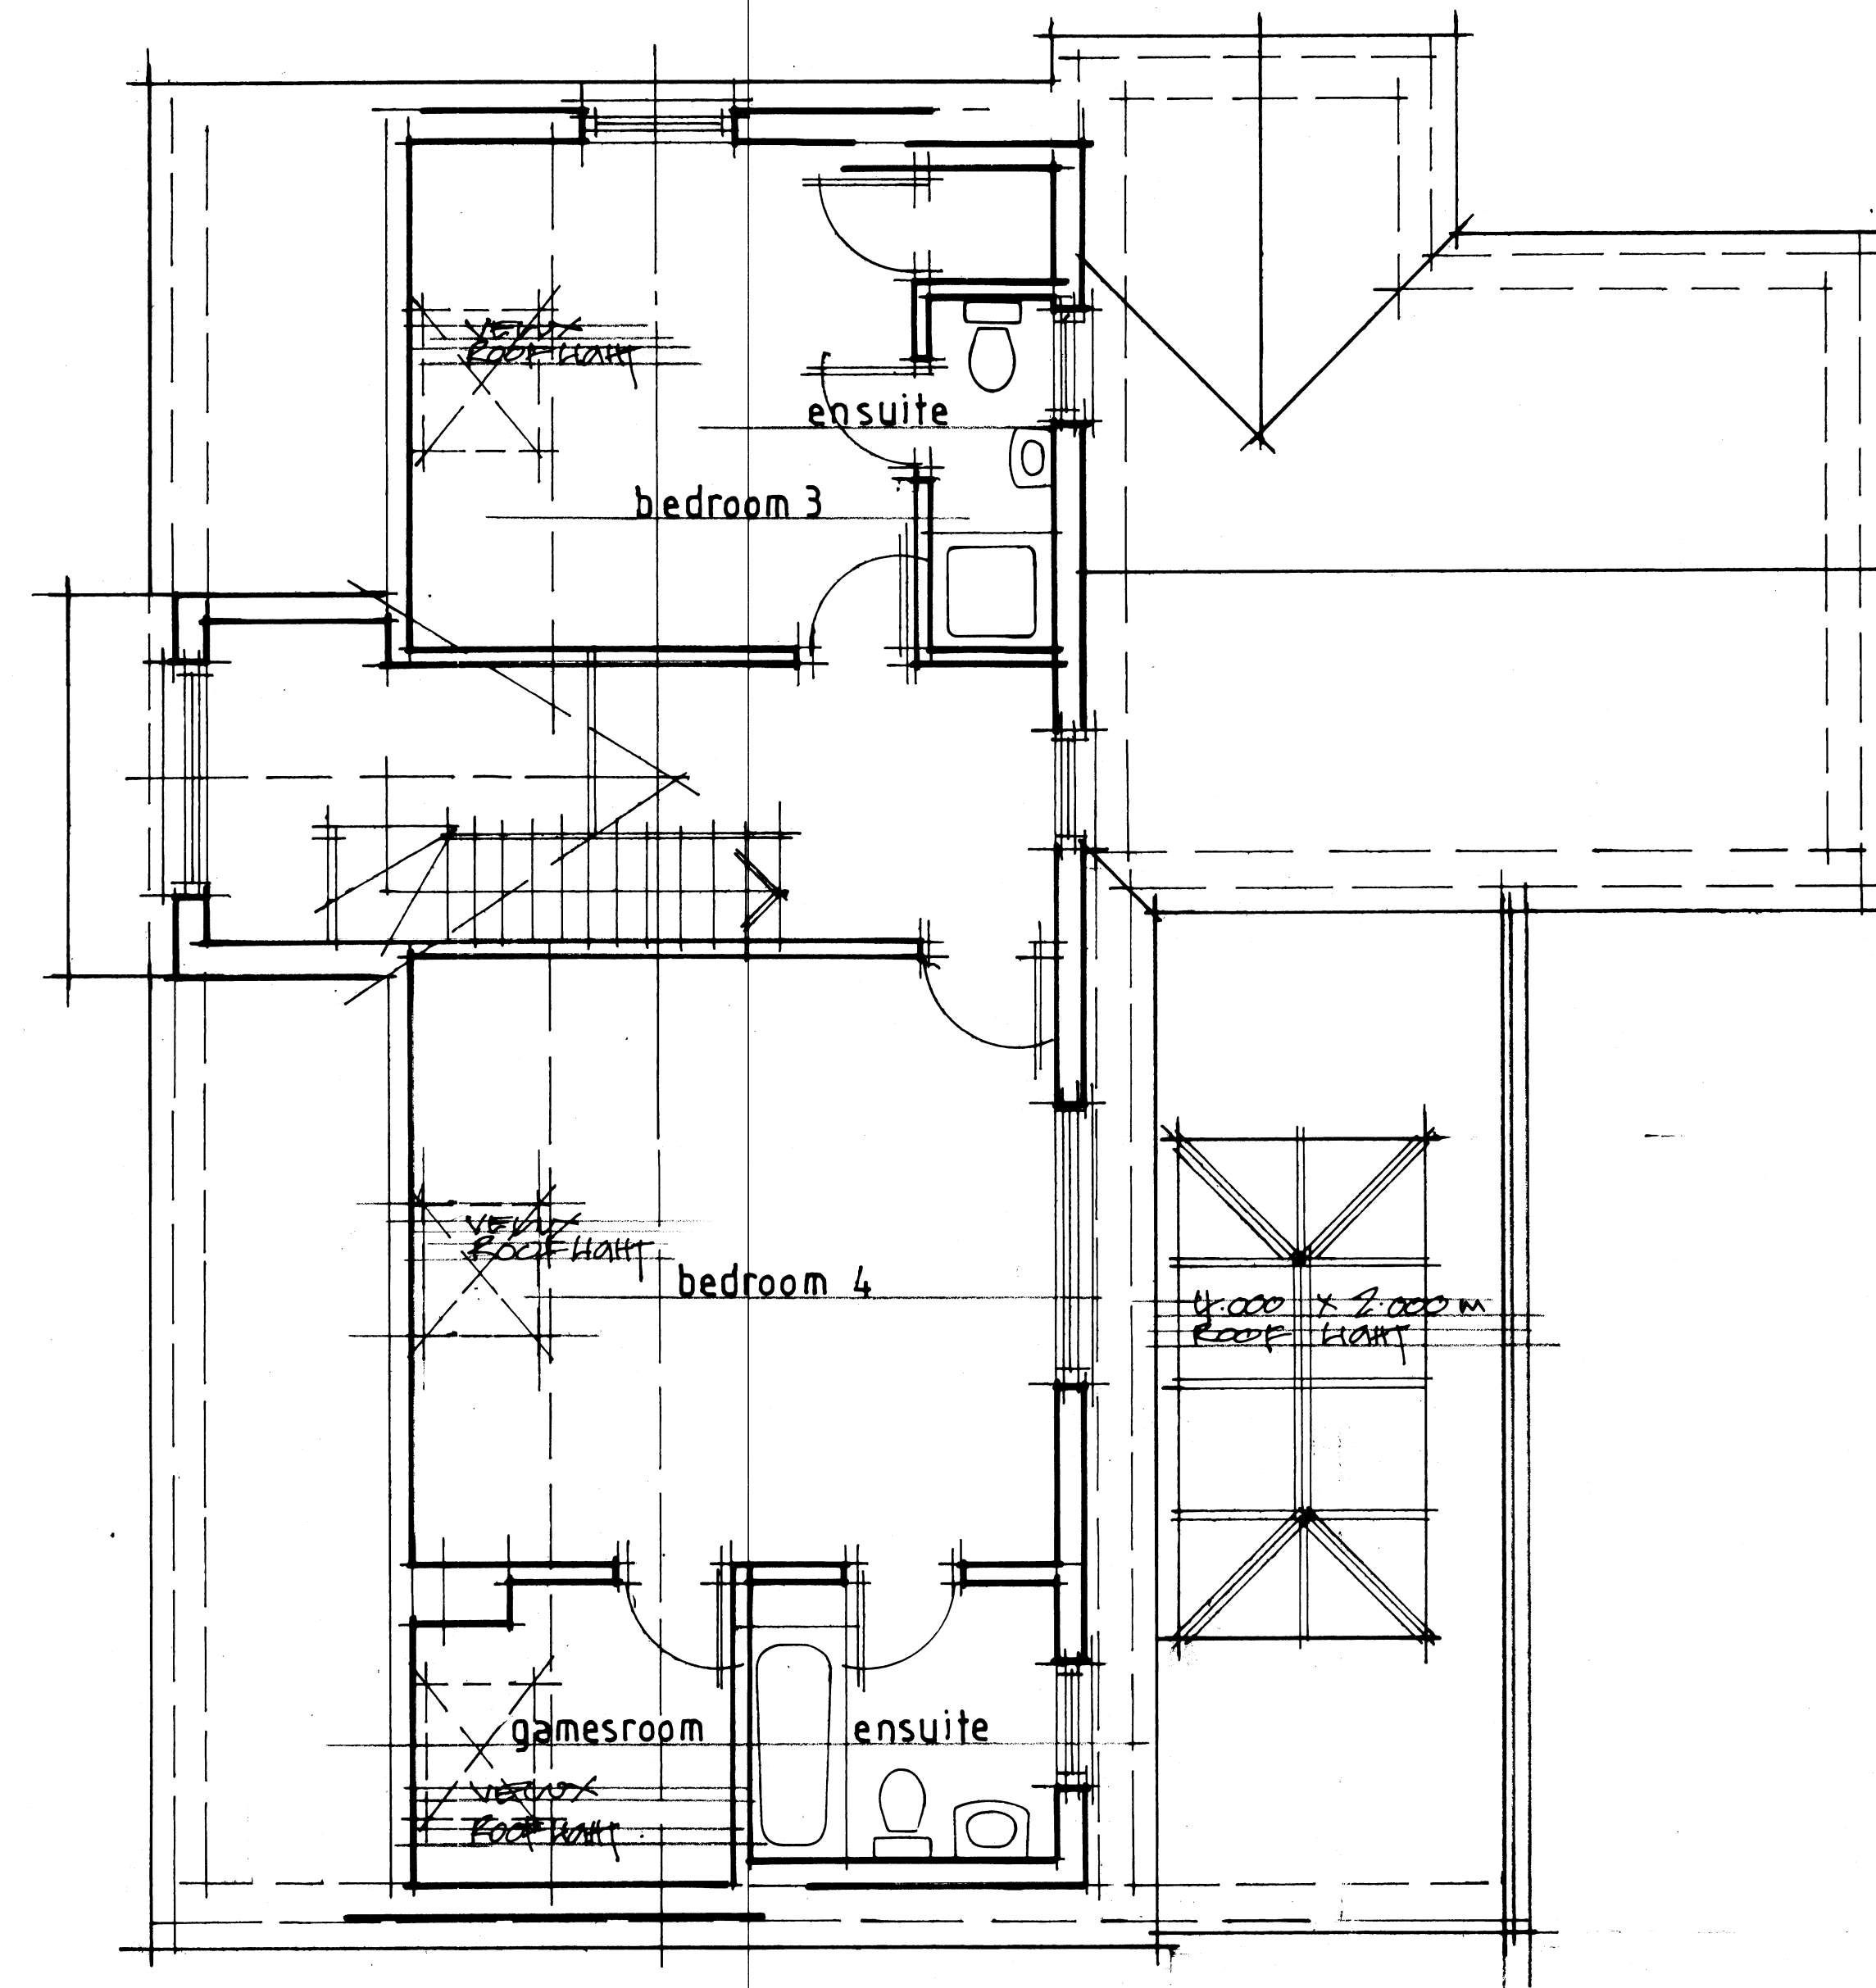


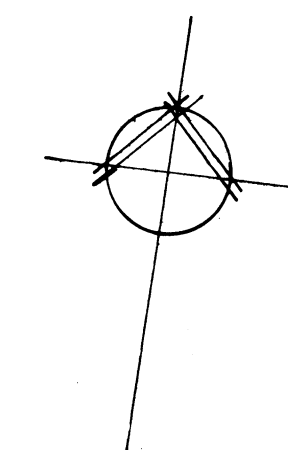

FIRST FLOOR PLAN

DESCRIPTION	DATE	REV
-------------	------	-----

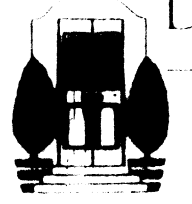

DAVID F. EWINS
ARCHITECT
31 BOSTON COMMON
BRENTFORD
MIDDLESEX TW9 0LS
CH 111 020 8560 7934
MOBILE 07884 777674

CLIENT

JOB
51 WOODHALL AVENUE
WHITEFIELD

DRAWING TITLE
AS PROPOSED
first floor plan

DATE	MARCH 2008	DRAWN	DB
SCALE	1:100 @ A1 SIZE		

JOB No	DRAWING No	REVISION
1732	102	