


Do not scale this drawing. All Dimensions must be checked on site. This drawing and all details contained hereon are copyright and must not be reproduced without written permission from Extend Your Home.

Planning

REV	DESCRIPTION	AUTH	DATE
/	/	/	/

EXTEND
YOUR HOME

Email: extendyourhome@outlook.com

 

Address
2 Lawrence Street
Bury
BL9 9SN


DESCRIPTION
Single-Storey Side/Rear Extension,
Front Porch & Rear Balcony

DRAWING TITLE
Location Plan / Proposed Site Plan

DATE 24/03/2025	DRAWN TC
SCALE 1:1250/500	CLIENT HA
DRAWING NUMBER 01	REVISION /



Scale 1:1250

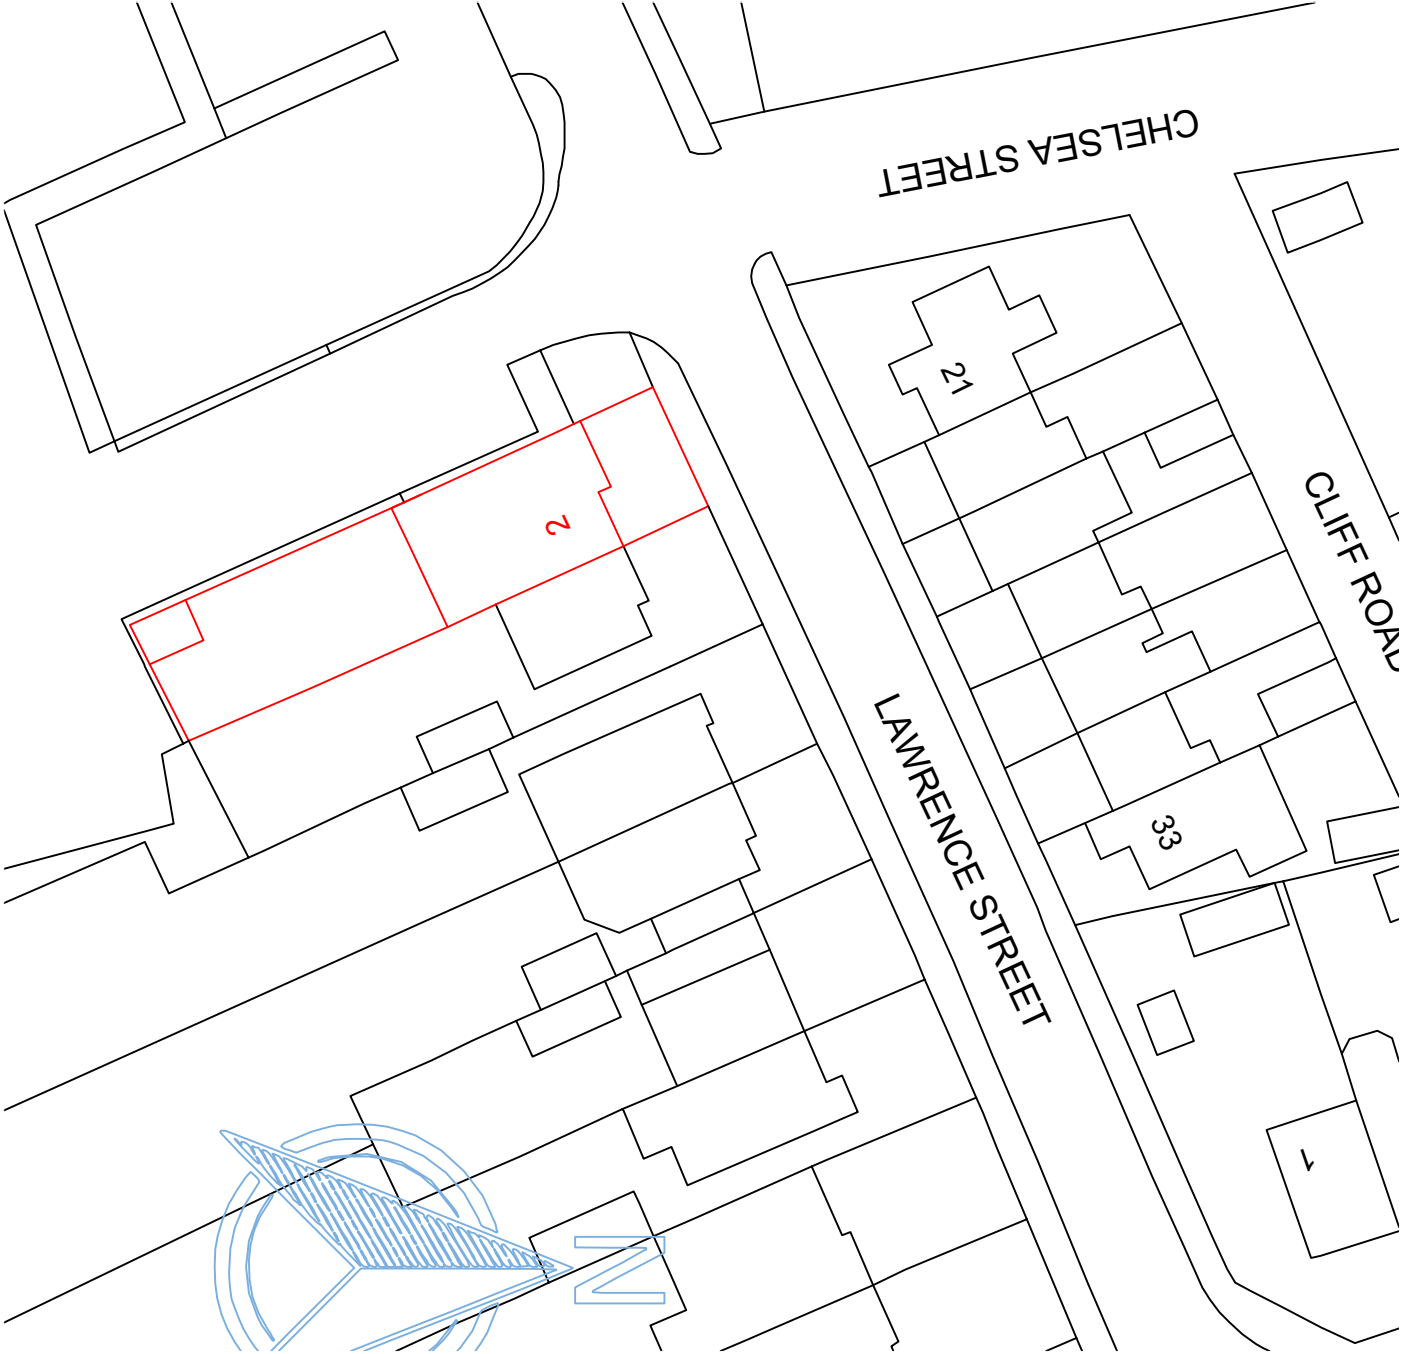

Scale 1:500