




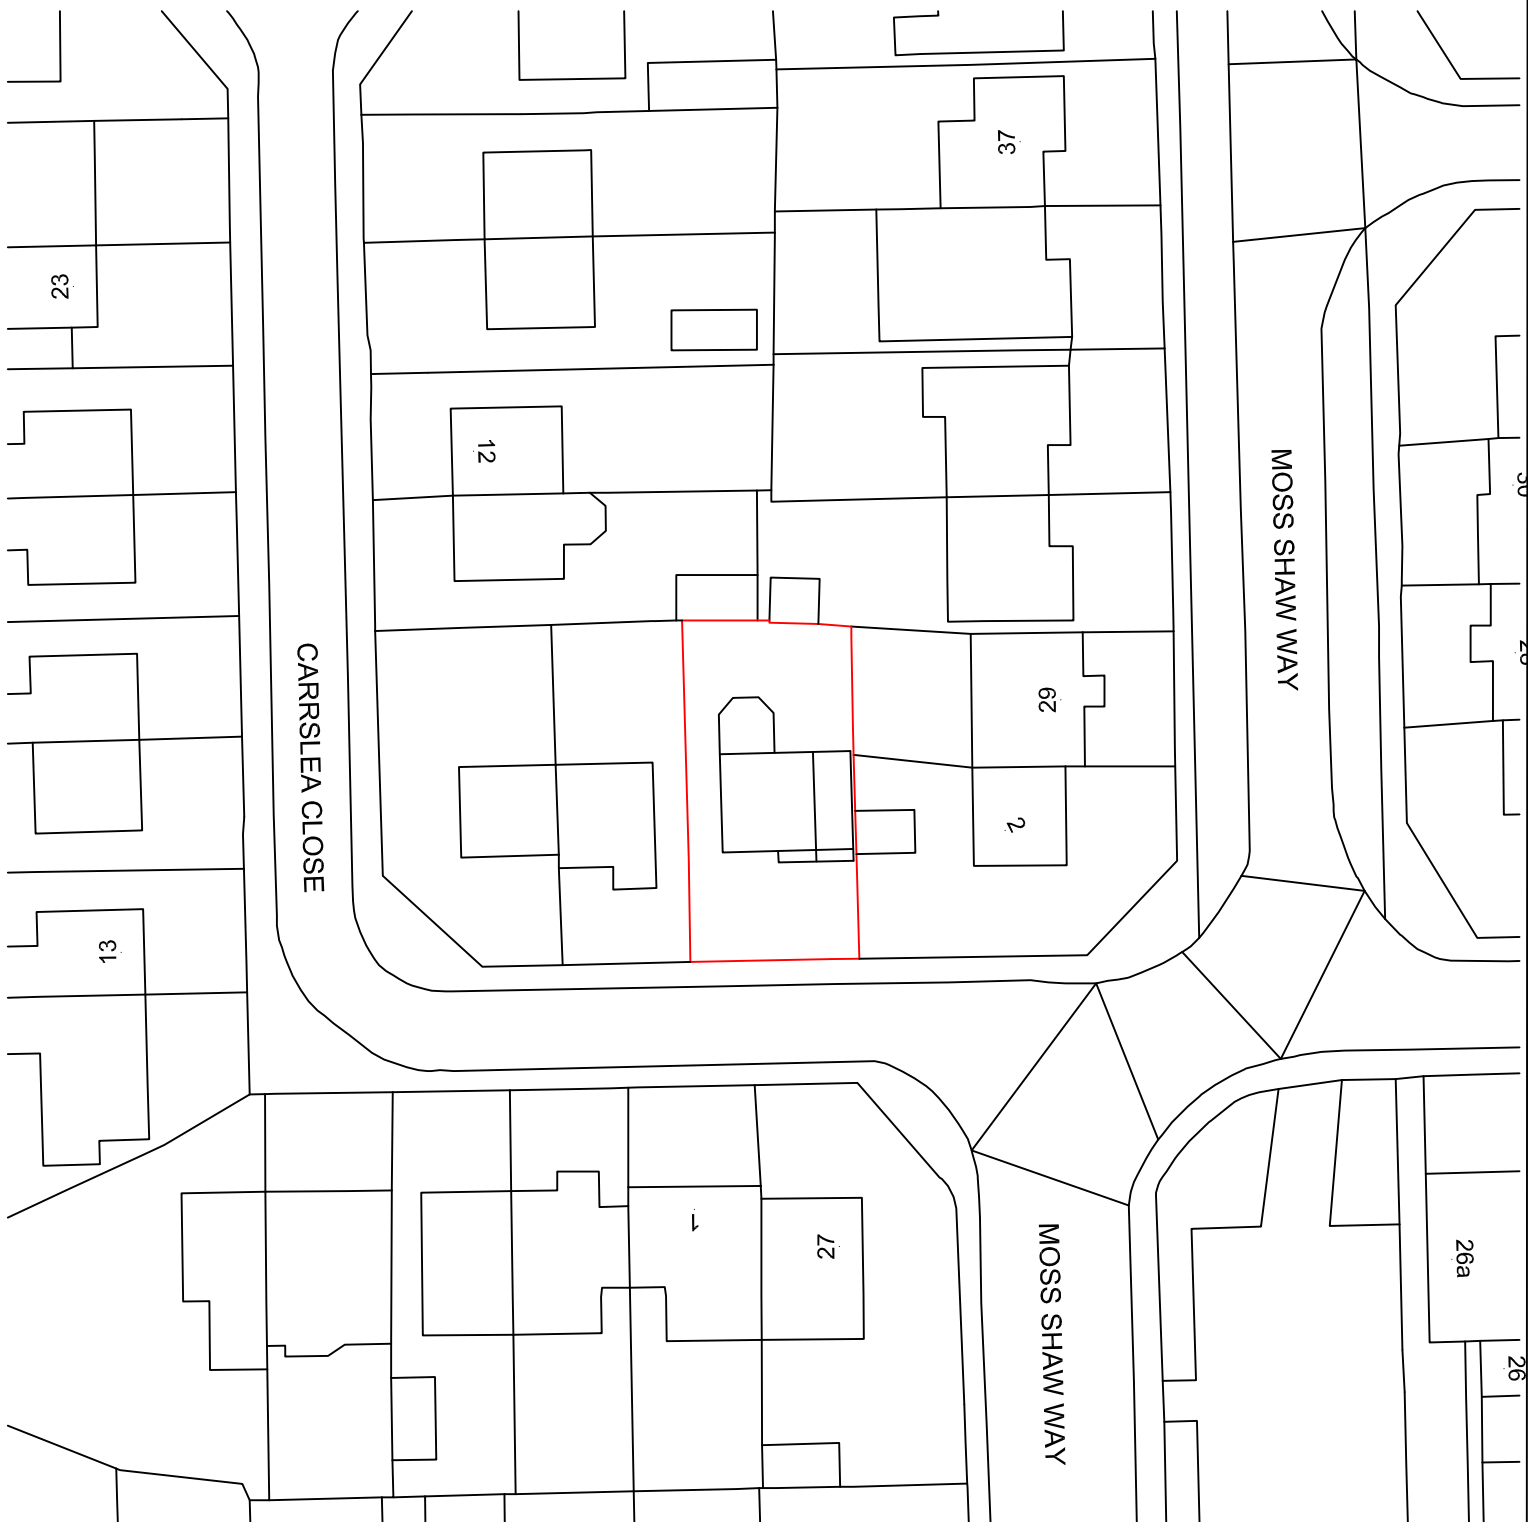



Site Plan (Scale 1 : 200)

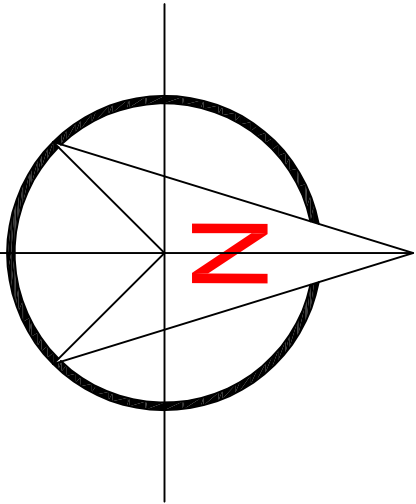

OS MAP (Scale 1 : 1250)

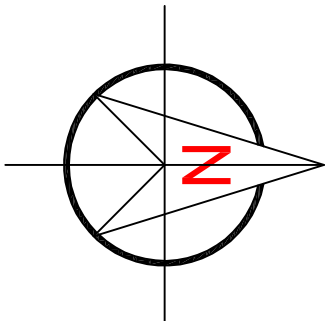

Site Plan (Scale 1 : 500)

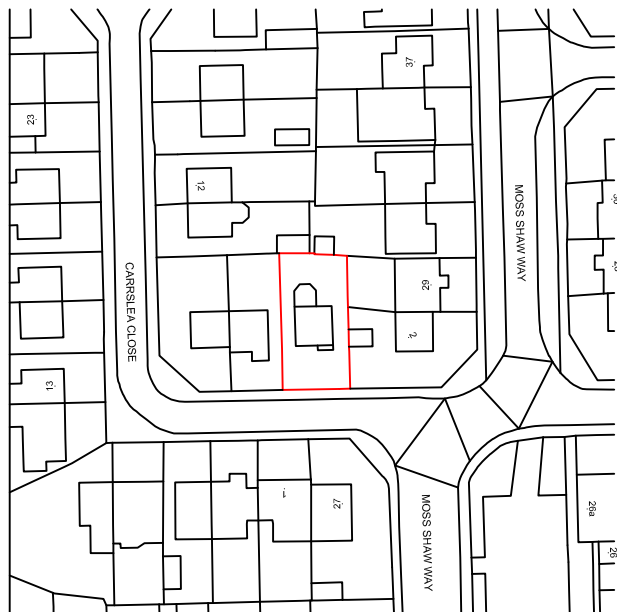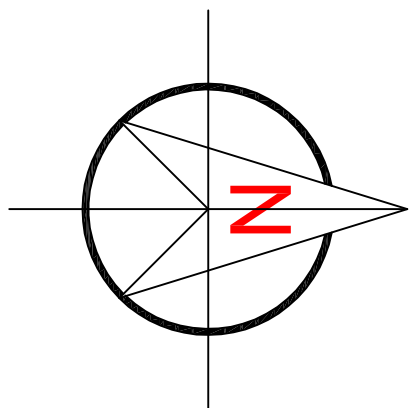

DEREK BUCKLEY
ARCHITECTURAL SERVICES

20, Churchfields, Audenshaw, Manchester, M14 4HZ

derek.buckley@gmail.com

Mr David Green.

Proposed 2 Storey Side Extension &
Single Storey Rear Extension.

4, Carrslea Close, Radcliffe,

M26 ANP.

Site Plans - 1:200 / 1:500.

ONLY BUILD OFF DRAWINGS APPROVED BY LOCAL
AUTHORITIES. REVISIONS TO BE CHECKED PRIOR TO CONSTRUCTION.
YOU ARE ADVISED THAT THE PARTY WILL ACT
MAY AFFECT THIS PROJECT. YOU ARE ADVISED TO
SHOW A COPY OF THIS DRAWING TO NEIGHBOURING
PROPERTIES.

PROJECT No.: 100 / 2022.

DATE: 06.05.22.

SCALE: 1:50 @ (A1)

DRAWN: D Buckley

REVISION:

22/DB/004