


NOTES


- This drawing is copyright. No unauthorised copying of drawing without the express permission of the architect.
- Do not scale from prints. Use figure dimensions only.
- Contractors to check all dimensions on site prior to commencement of work.
- All works to be carried out in accordance with current statutory Health and Safety Regulations.
- This drawing is to be read in conjunction with all relevant consultants' and / or specialists' drawings / documents and any correspondence. Any variations to be notified to the architect before affected work commences.

REV.	AMENDMENTS	DATE
A.	DRAWING RENDERED	06.08.21
B.	SCHEME AMENDED	17.03.22
C.	EXISTING CHIMNEY REMOVED & LANTERN LIGHT HEIGHT REDUCED	28.03.22

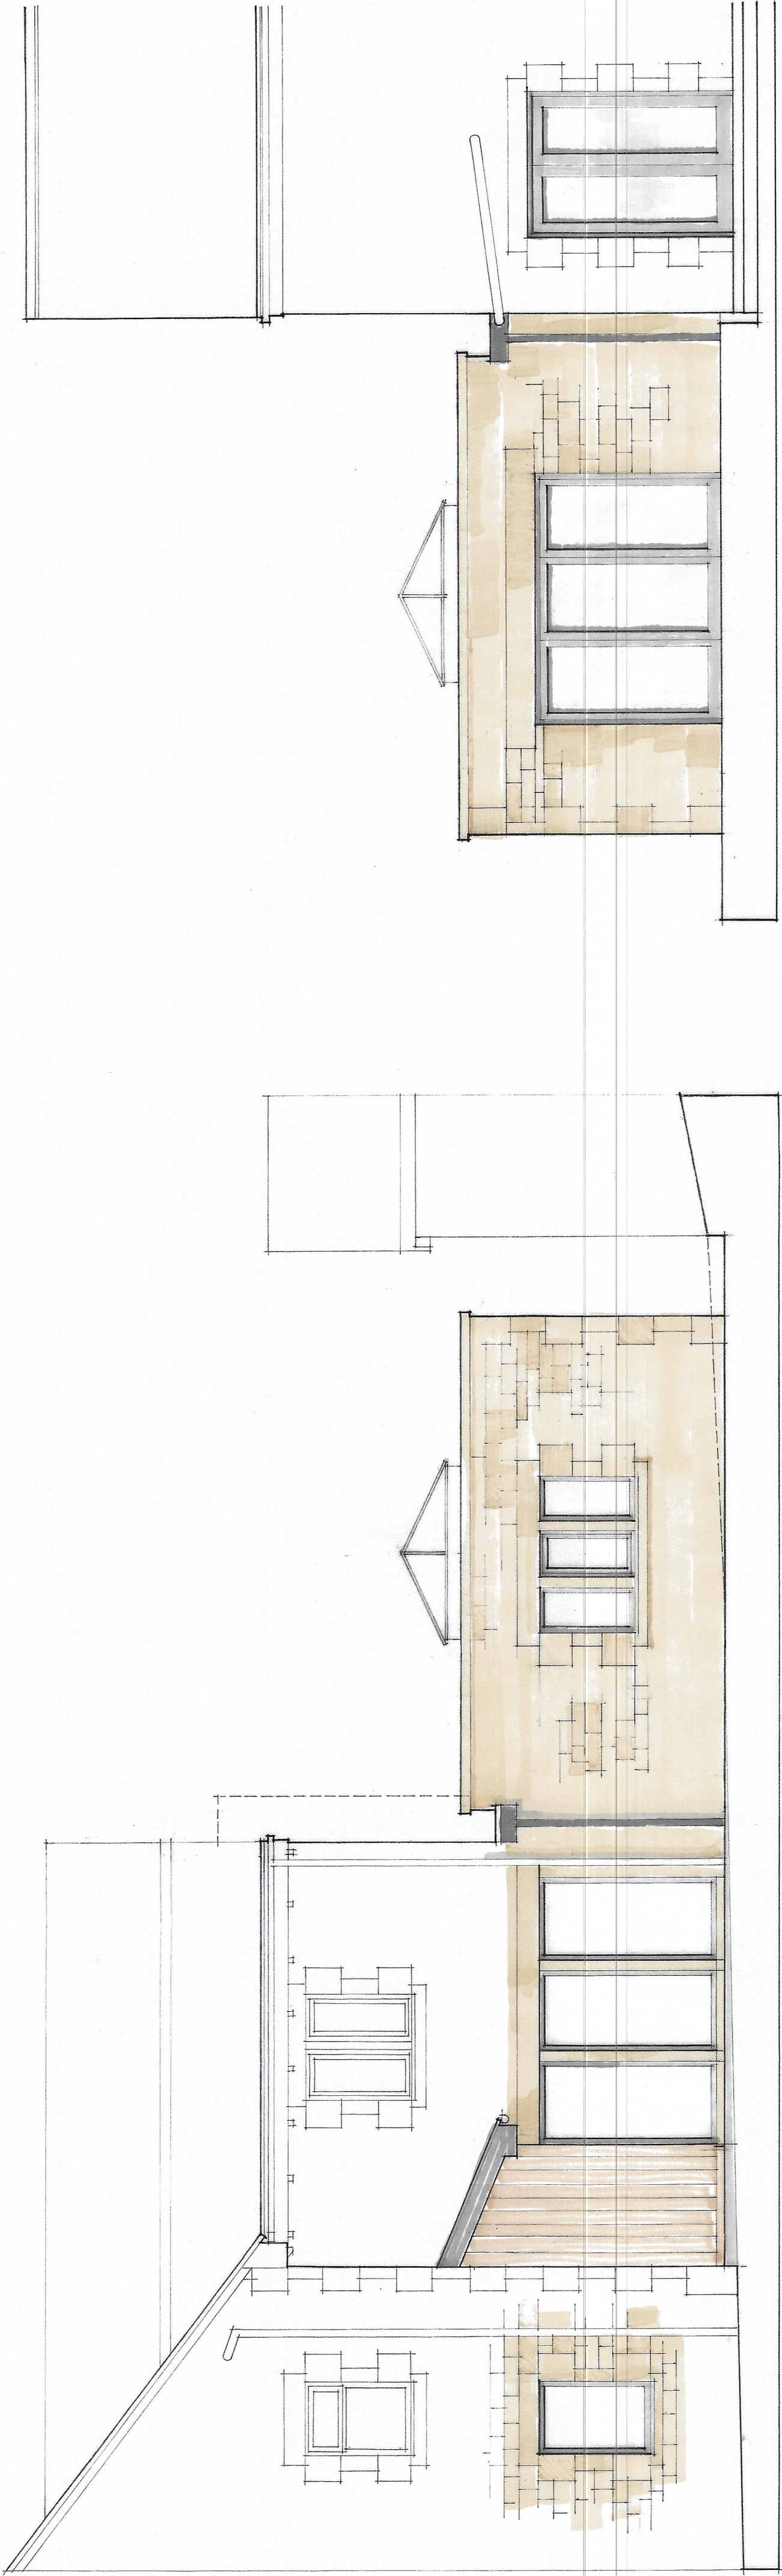

WEST ELEVATION

EAST ELEVATION

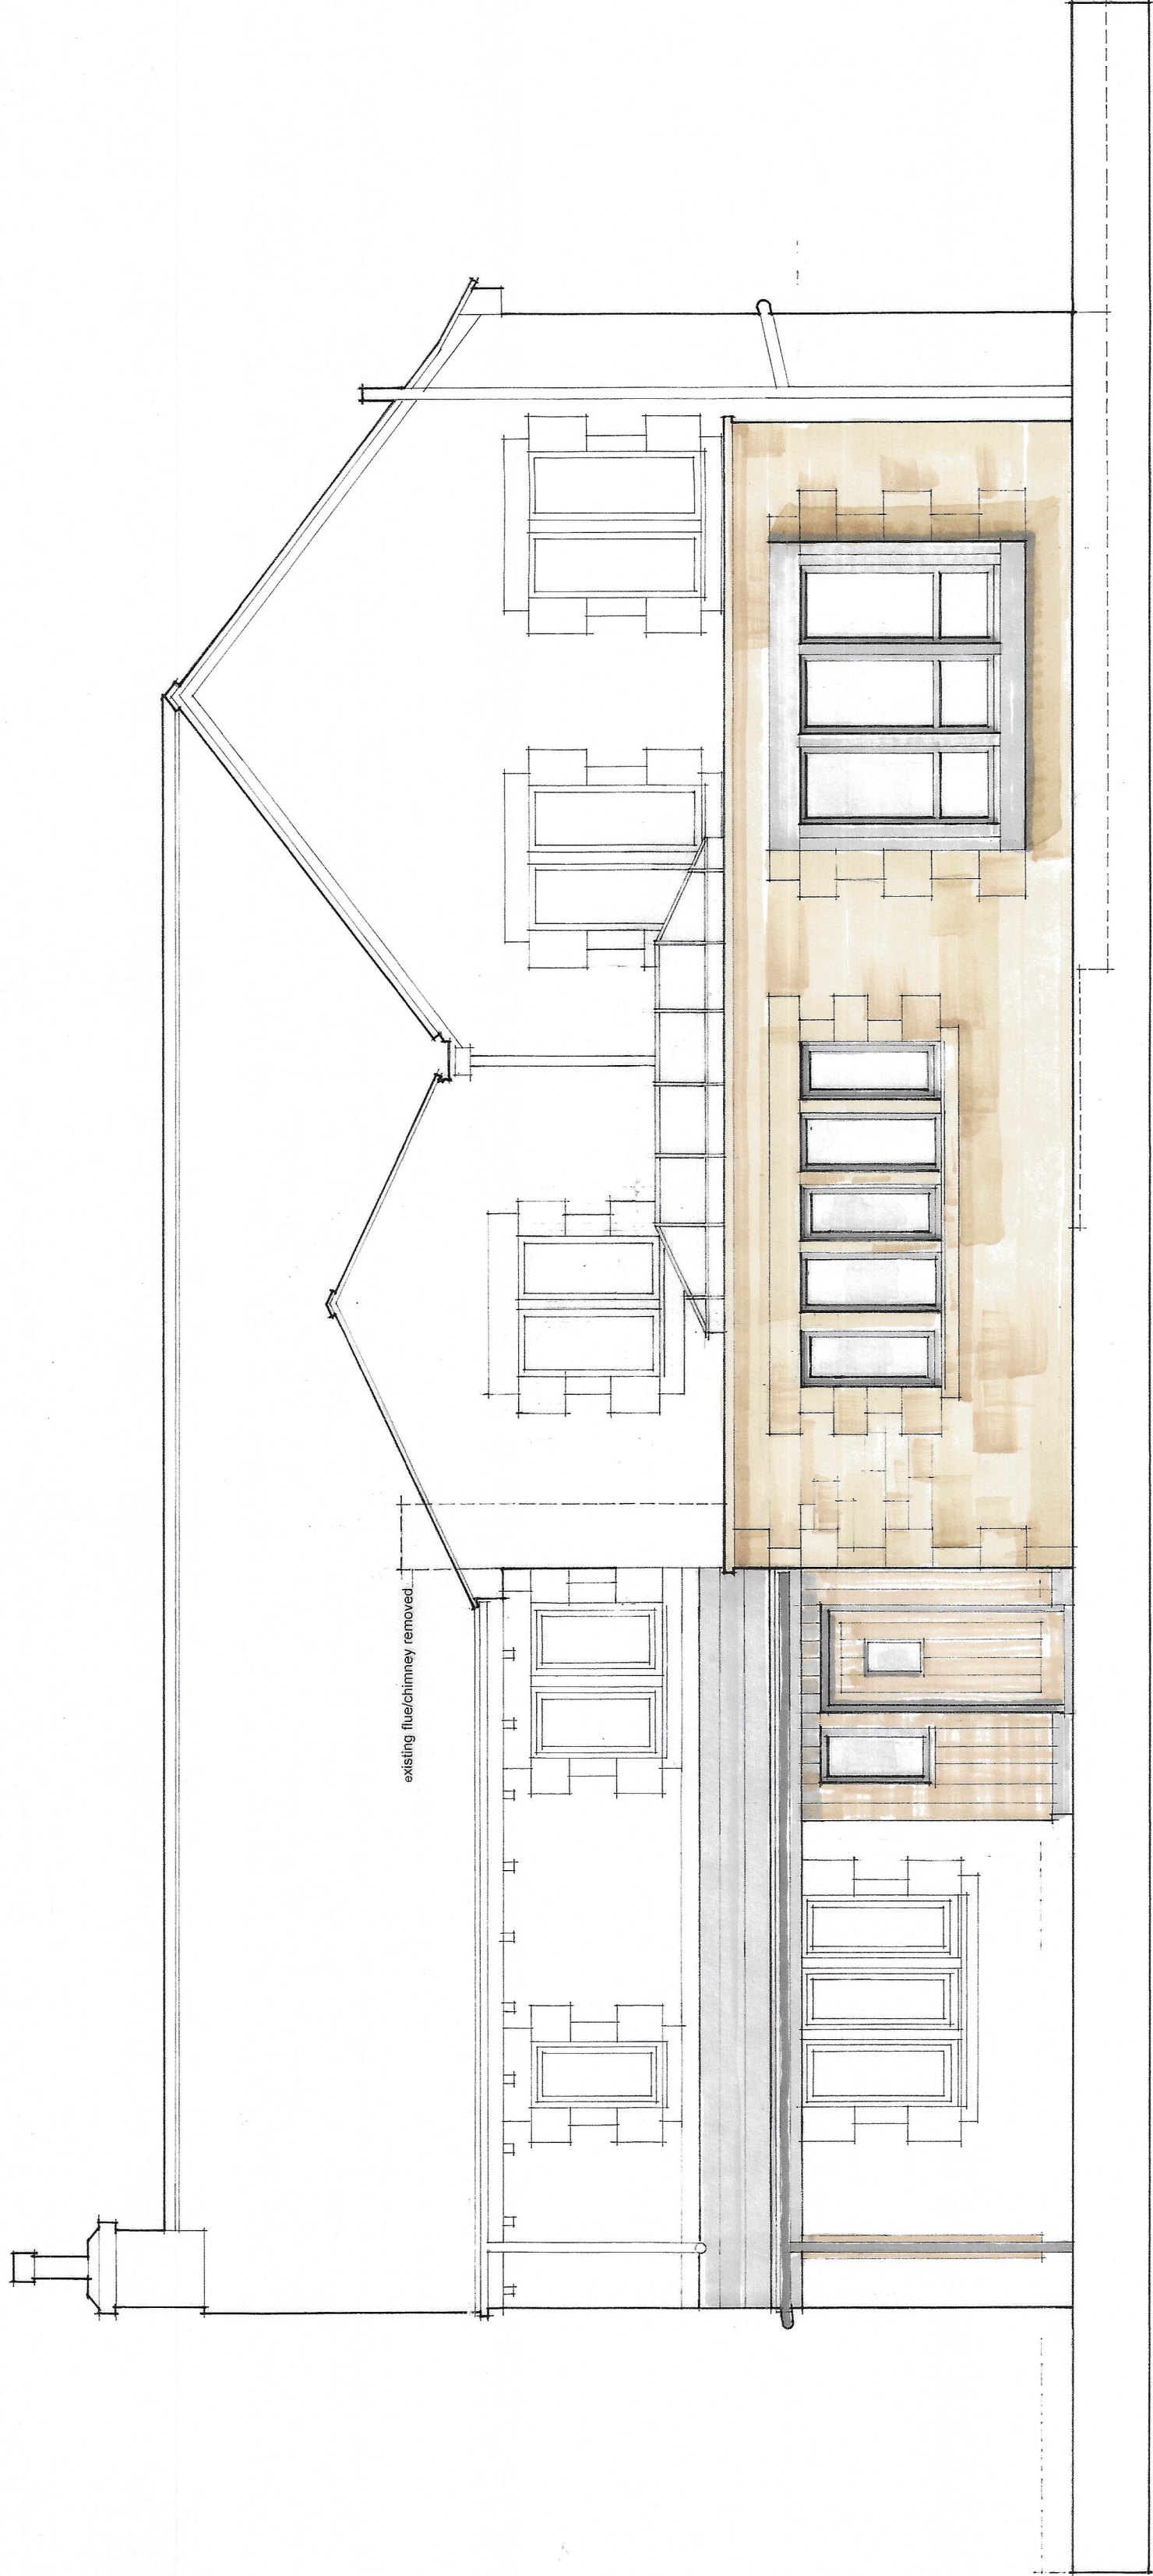

NORTH ELEVATION

Project	PROPOSED ALTERATIONS GREYSTONES
Drawing	PROPOSED ELEVATIONS
Client	MRS MRS N DYKINS
Drawn By	WJH
Scale	1:50 @A1
Dwg No.	17/477.07 (C)
Dwg Size	A1
Date	AUGUST 2021

JOHN HOLT ARCHITECTS LTD.

3 MANCHESTER ROAD BURY LANCASHIRE BL9 0DN
E-MAIL john.holt@johnholtarchitects.co.uk
FACSIMILE 0161 794 6995
DO NOT SCALE DRAWING