


This drawing is to be read in conjunction with all related drawings. All dimensions must be checked and verified on site before commencing any work or material production. The originator should be notified immediately of any discrepancy.




Ronson
building design

Tel: 07926826016
craig@ronsonbuildingdesign.co.uk

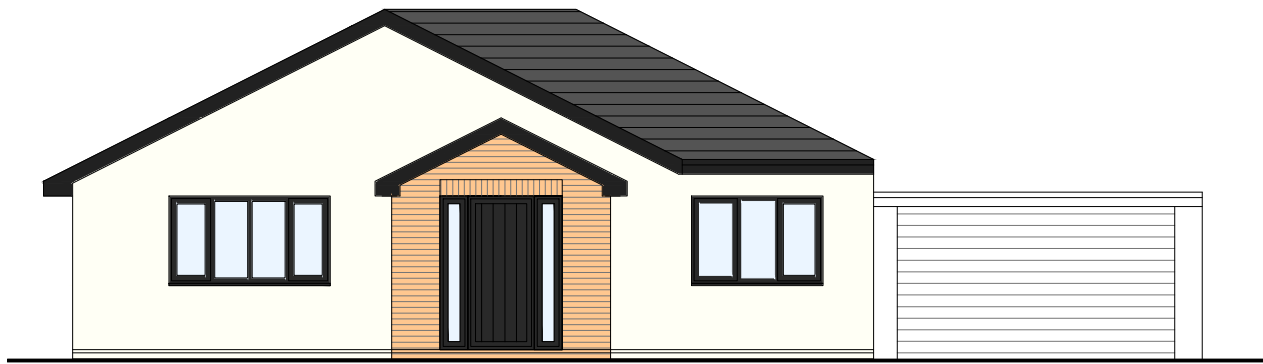


Front Elevation

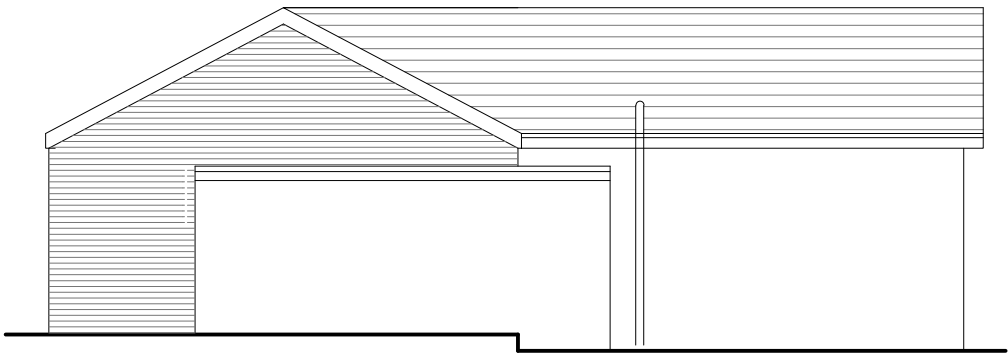

Side Elevation



Rear Elevation

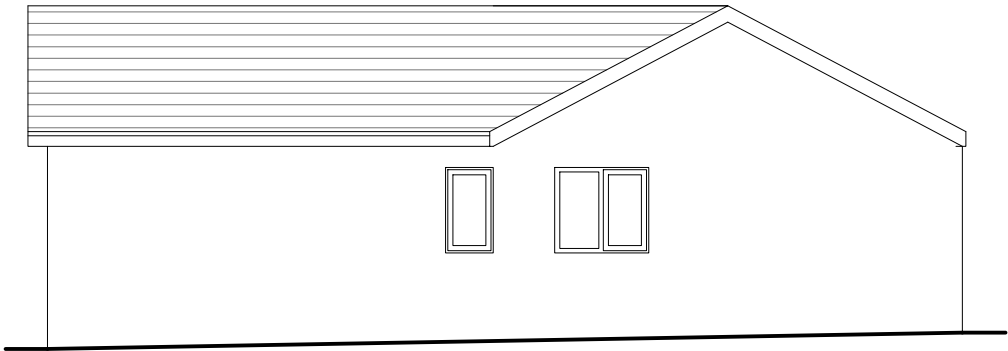

Side Elevation

New external doors and windows to client specification.

Habitable openable windows with a minimum of 0.33m² opening area, providing unobstructed opening of 850 x 500mm wide (min 800mm & max 1100mm above floor) to complying with emergency egress within building regulations as an alternative means of escape.

Windows/external doors to have trickle vents fitted to achieve a min. of 8000mm²



Rev	Date	Description
Issued For : INFORMATION PURPOSES ONLY		
Client		
-		
Project		
14 Hillstone Close		
Scheme - Drawing Title		
Proposed Elevations		
-/	05	Date 06-05-2025
Project No.	Drawing No.	Revision Scale 1:100 @A3