



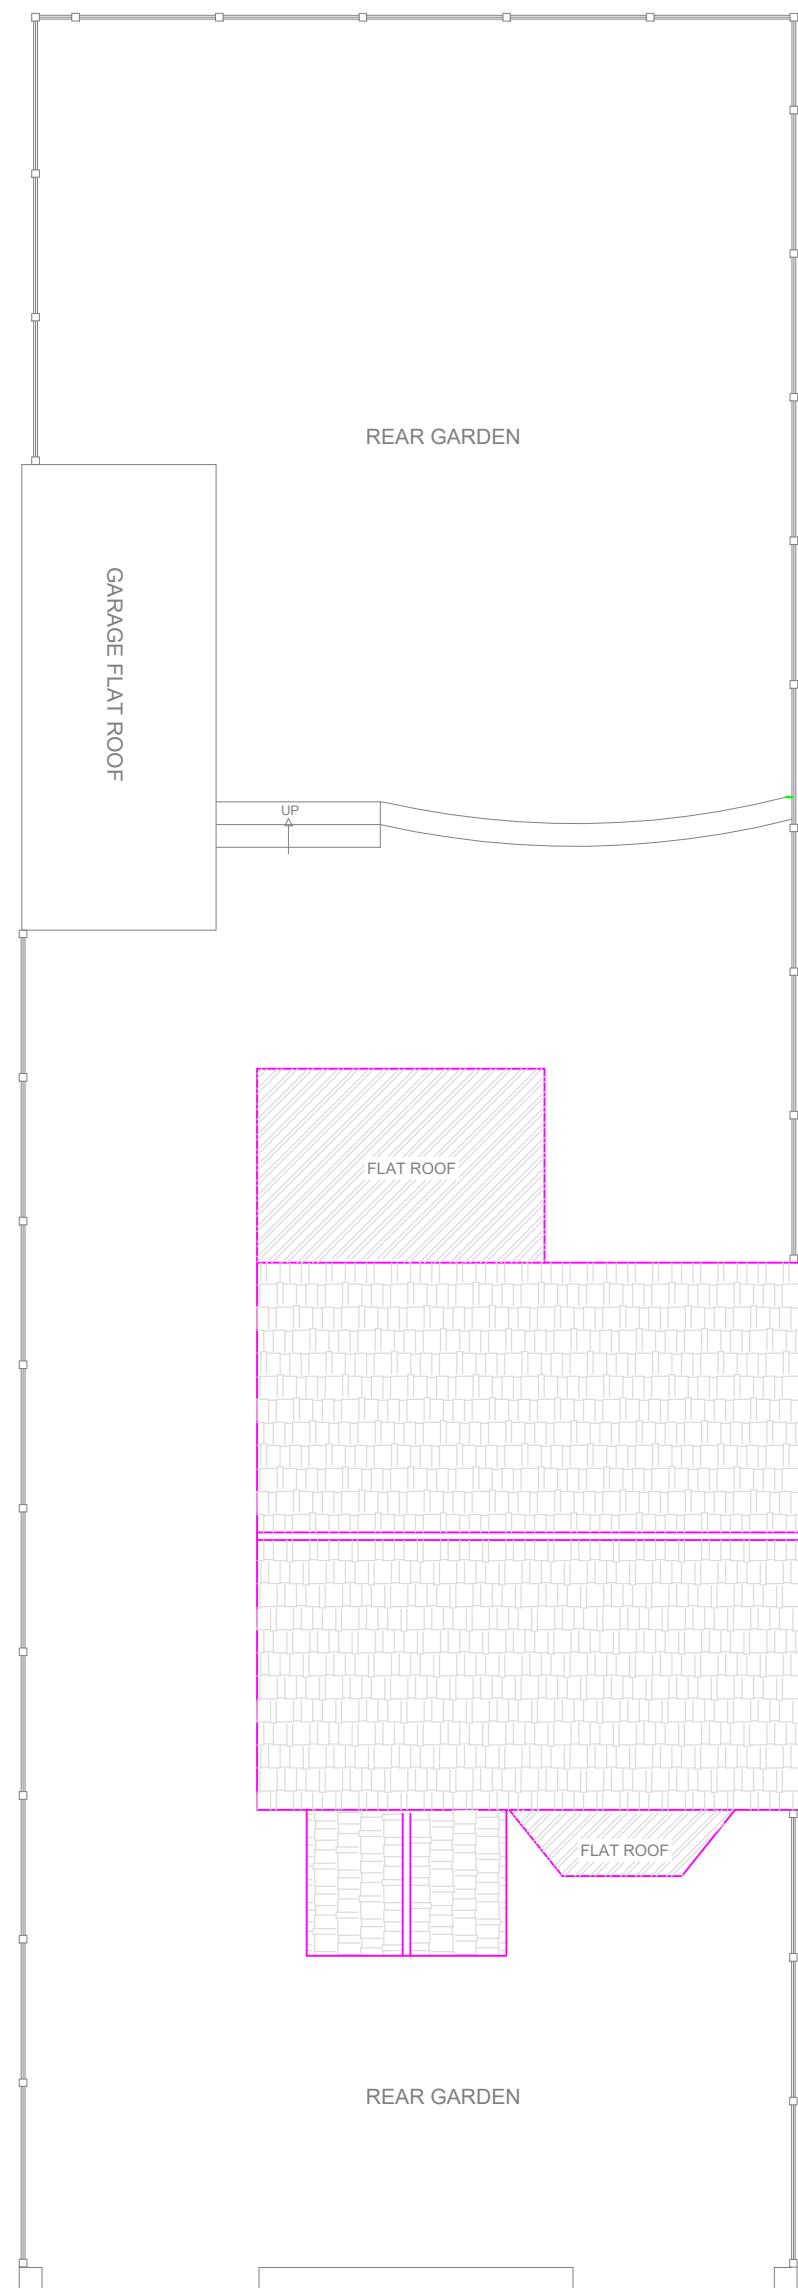

EXISTING SITE PLAN

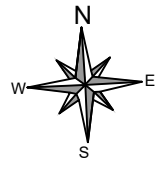

LOCATION PLAN @ Scale: 1:1250



Block PLAN @ Scale: 1: 500

I Planning Services email: ipsuk@live.co.uk		2A Cook Street, Bury, Lancashire, BL9 0RP, 0161 8717405	
Existing Site, Block and Location Plans of 400 Bury New Road, Whitefield, M457SX			
Scale :1 : 100 on A3		All Dimensions in Meters	
Ref.: IPS/R/400/M457SX		Date : 08/02/2023	
SHT 1 of 4		Existing	

