




- do not scale dimensions from this drawing
- all dimensions to be checked on-site and
discrepancies to be reported to the architects

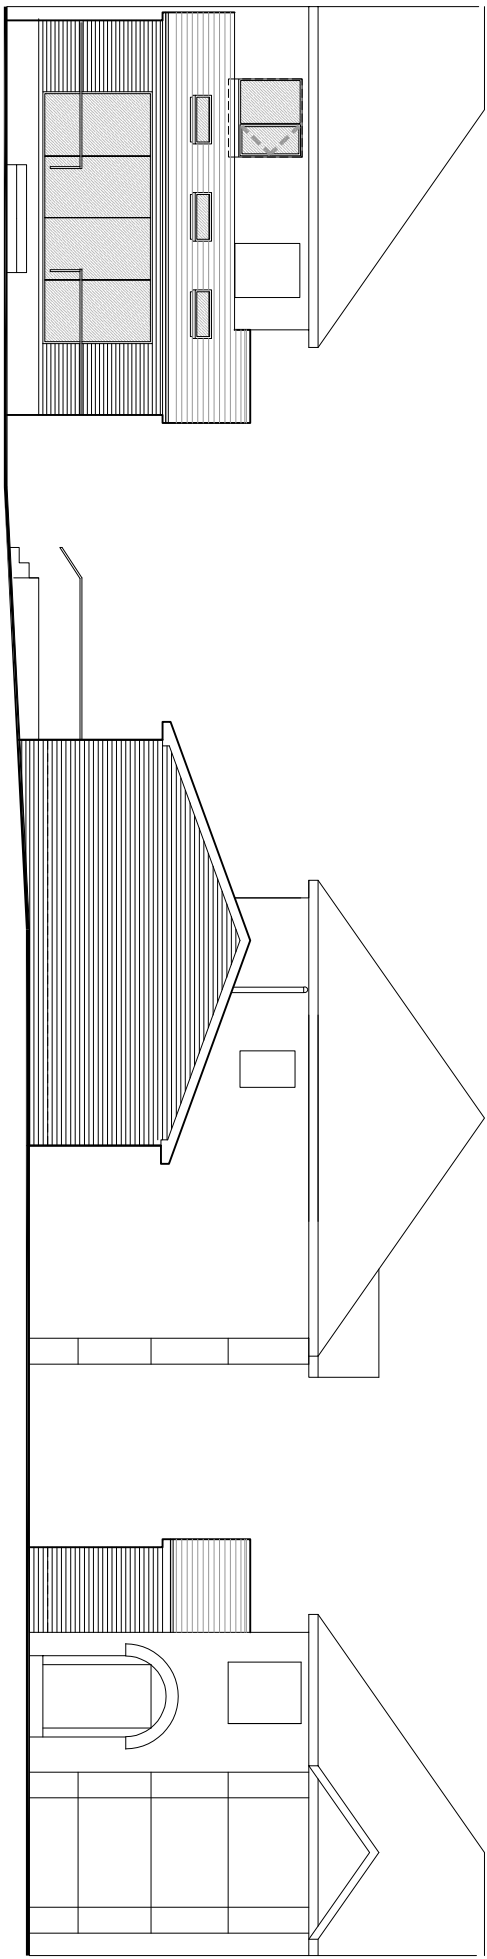



Gable Elevation

Rear Elevation
Elevations


scale 1:100

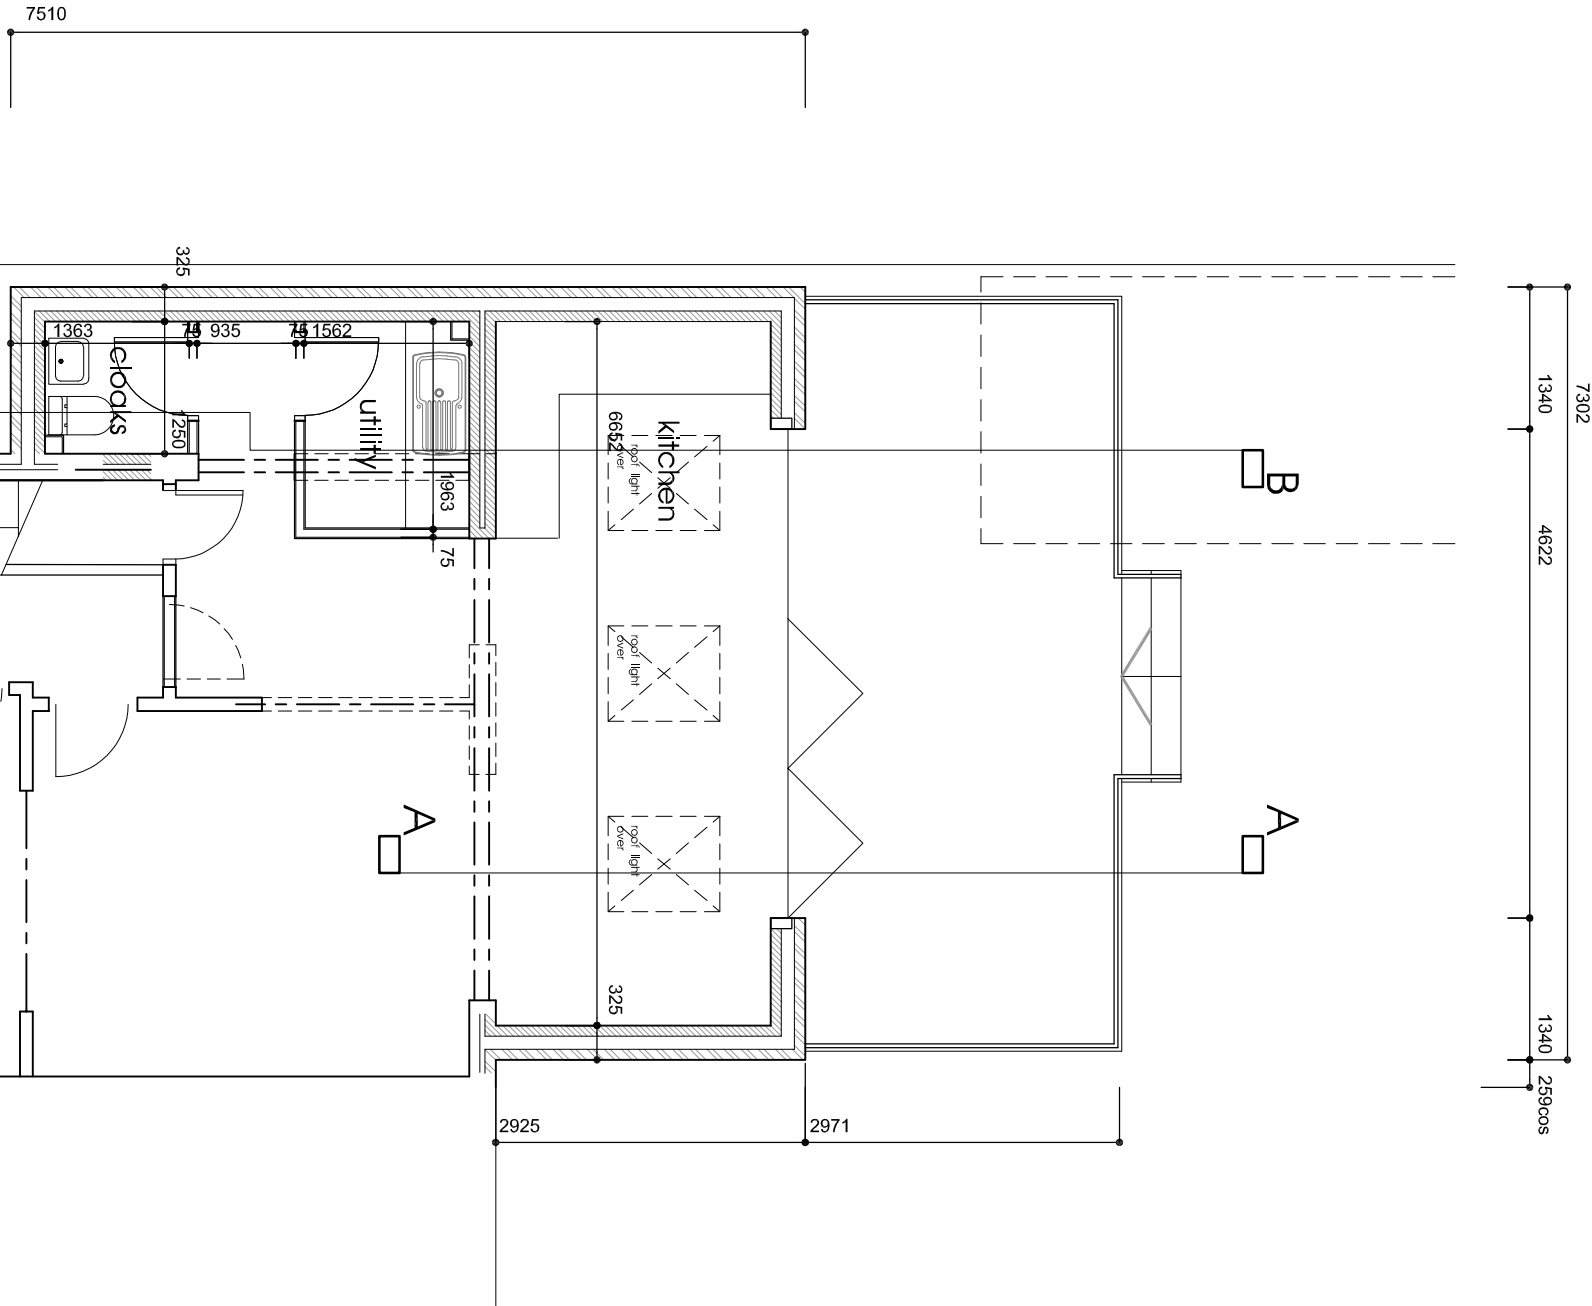 

Ground Floor Plan scale 1:50

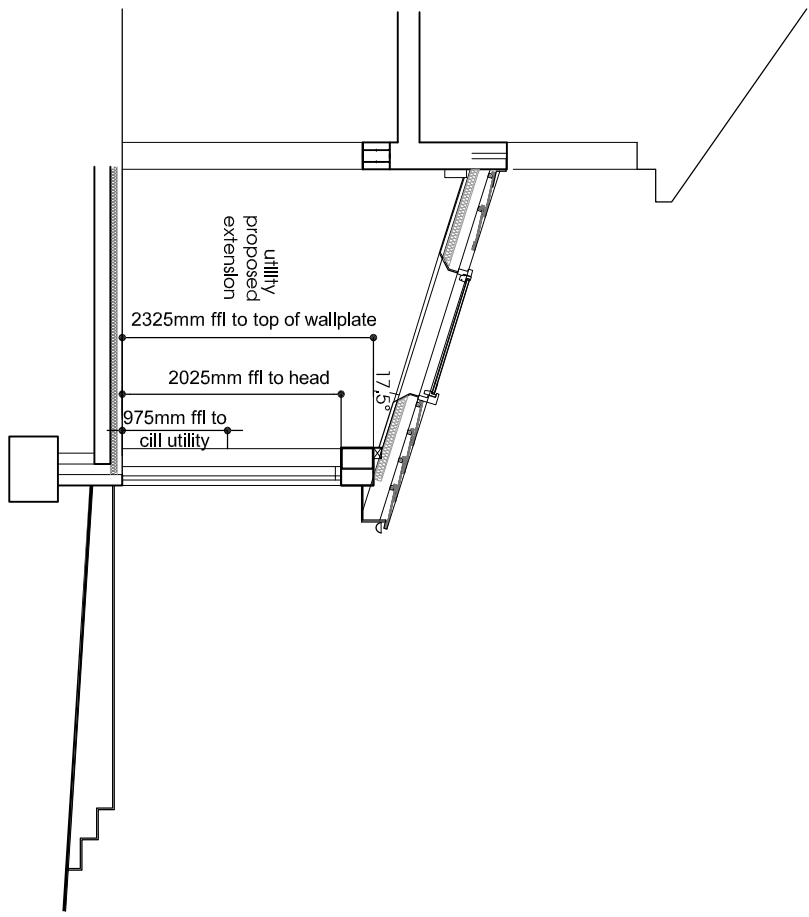 

Section A-A scale 1:50

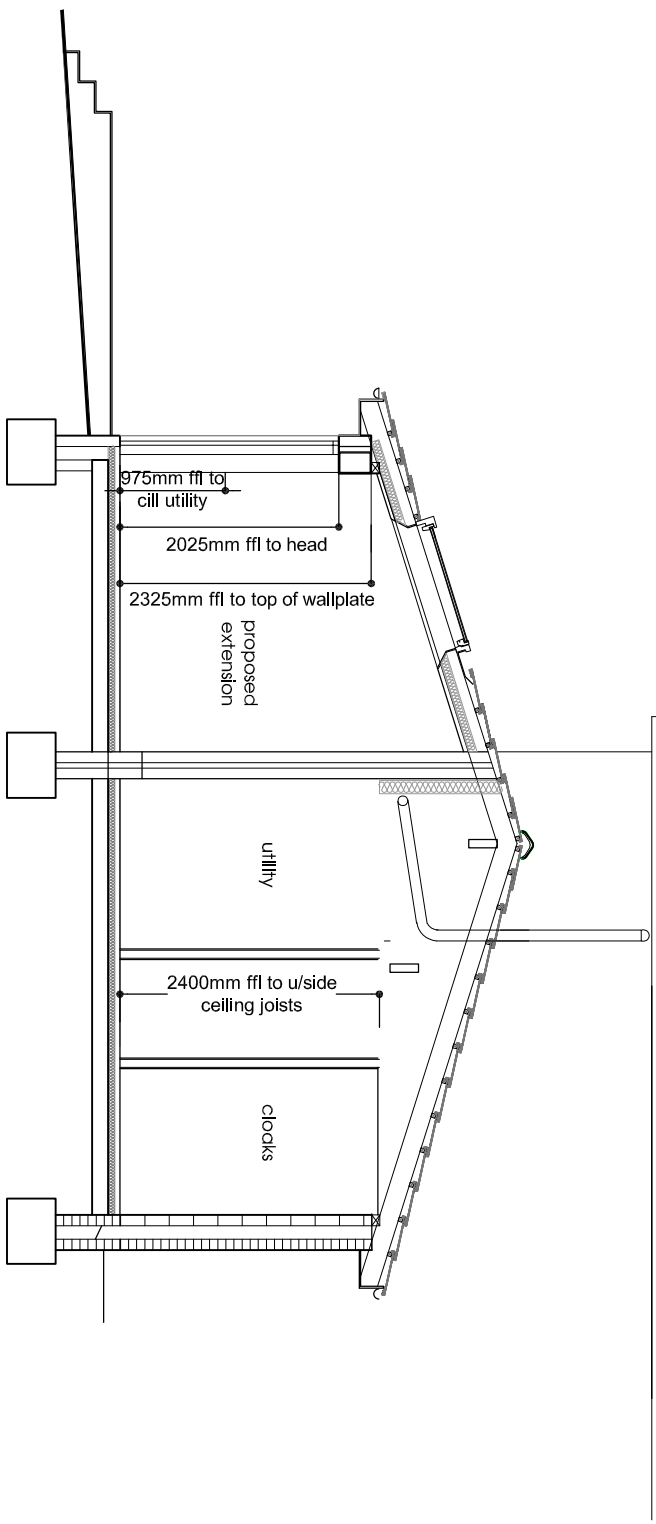

Section B-B scale 1:50



Client
Mr & Mrs R Jessop

Project
Proposed Extension
81 Heywood Road, Prestwich,
Manchester, M25 1HN

Title
Proposed Plans & Elevations

Drawing number
1236:03

Scale

date

drawn by
RH

status

fisk
& associates
architects

20 chorley road, swinton, manchester, m27 5ol
t - 0161 793 5300 e - info@crfk.co.uk

