




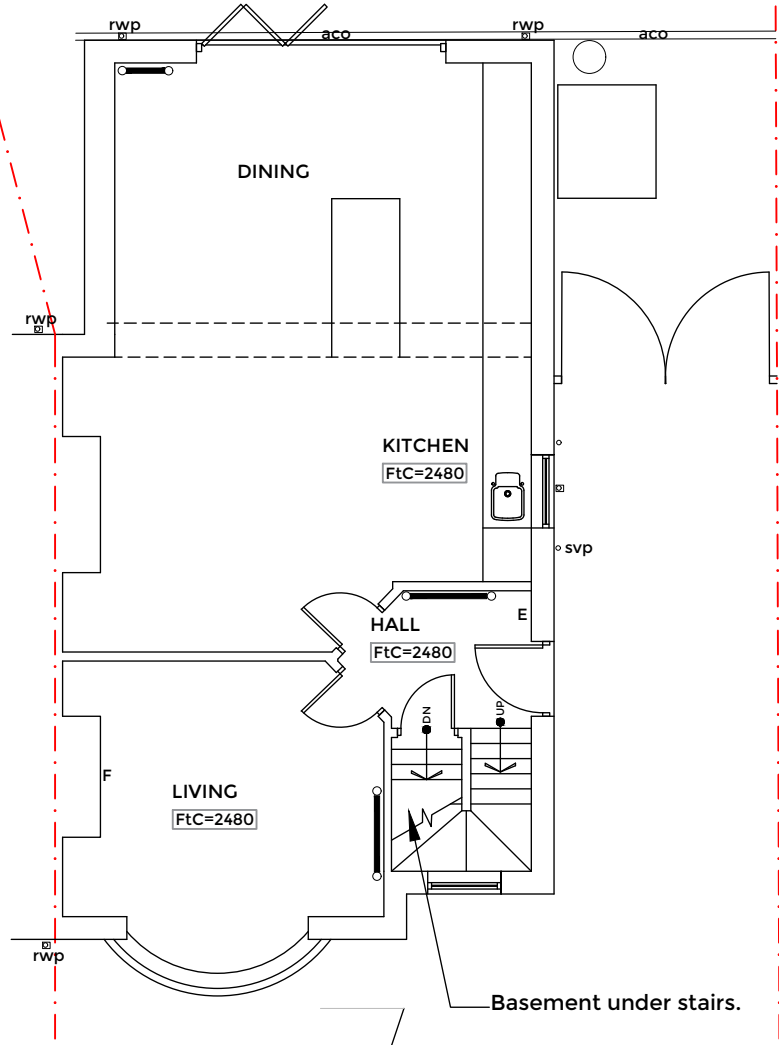

GROUND FLOOR PLAN 1:100

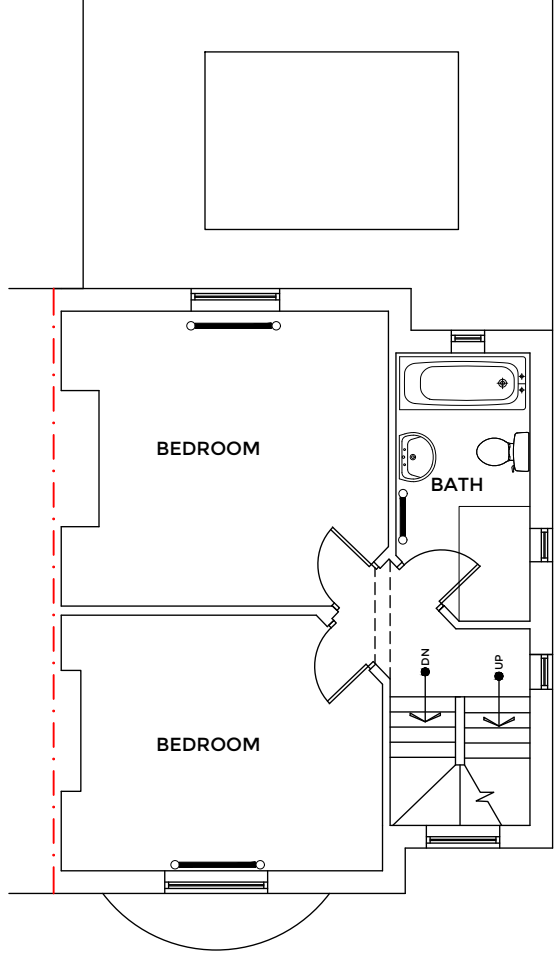

FIRST FLOOR PLAN 1:100

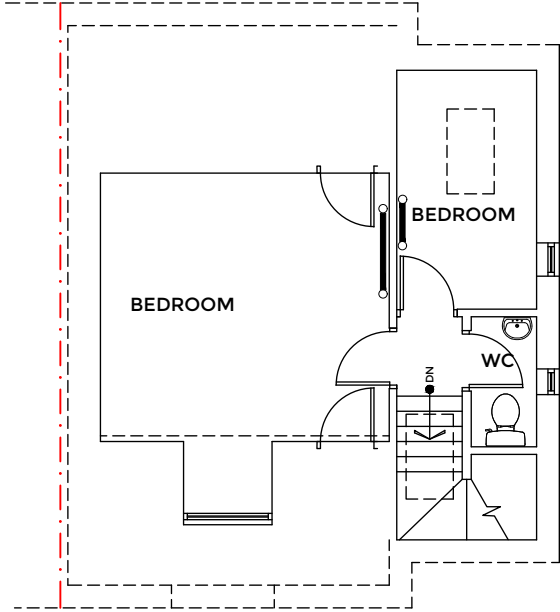

SECOND FLOOR PLAN 1:100



FRONT PHOTO




REAR PHOTO



SIDE PHOTO

NOTES / KEY:


- Radiator.
- Rainwater pipe. Gu=Gully
- soil & vent pipe.
- FtC=2760** Floor to ceiling.
- Boiler.
- Manhole/inspection chamber.
- E** Elec meter+ dist board.
- G** Gas meter
- F** Fire
- Timber floor joists span. If known. sf=solid floor

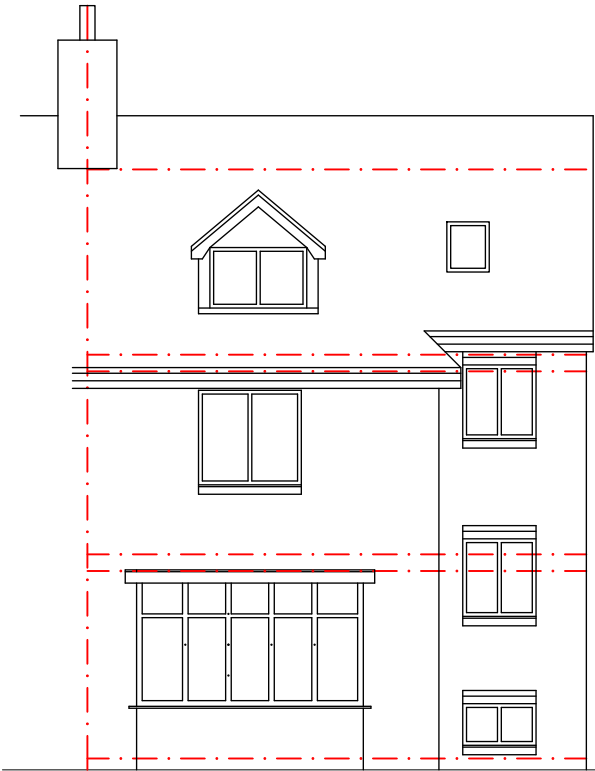

FRONT ELEVATION 1:100



SIDE ELEVATION 1:100

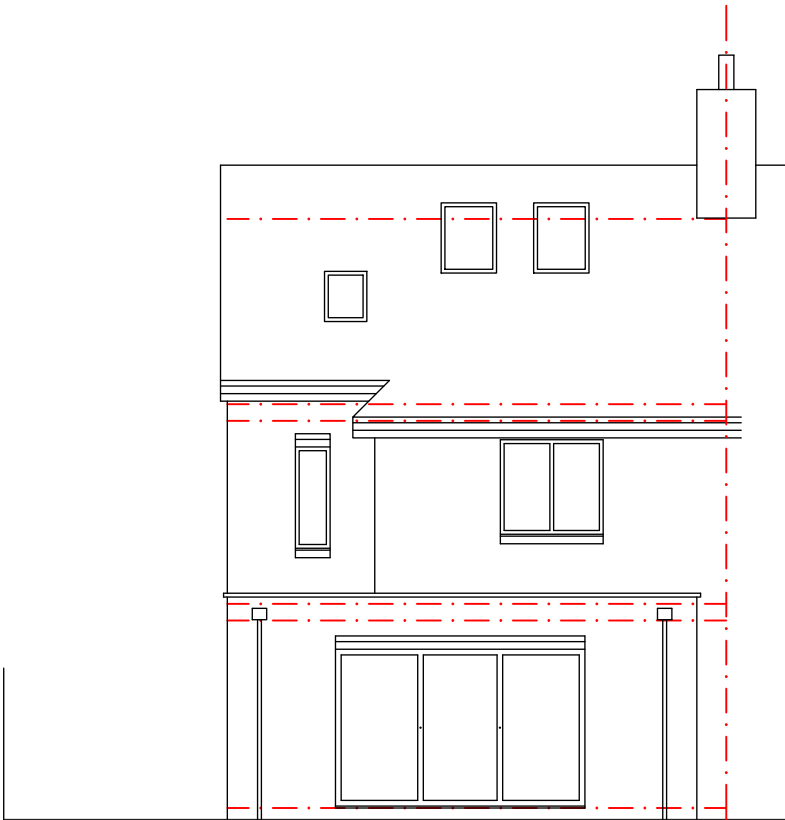

REAR ELEVATION 1:100



Architectural Designer
10 Beechwood Ave, Bury, BL00BH.
t: 07887876428
ddriver@techdtd.co.uk
www.techdtd.co.uk

client
MR & MRS TWEEDALE
4 CRAG AVE, BURY
BL9 5NZ.

project
SINGLE STOREY SIDE
EXTENSION PORCH, SHOWER
ROOM & UTILITY.

status Planning & Building regs

drawing
EXISTING PLANS &
ELEVATIONS

drawn by DD. date SEPT 25

scale 1:100@A3

dwg no 25-09.01 01 rev .

TECH:D LTD