



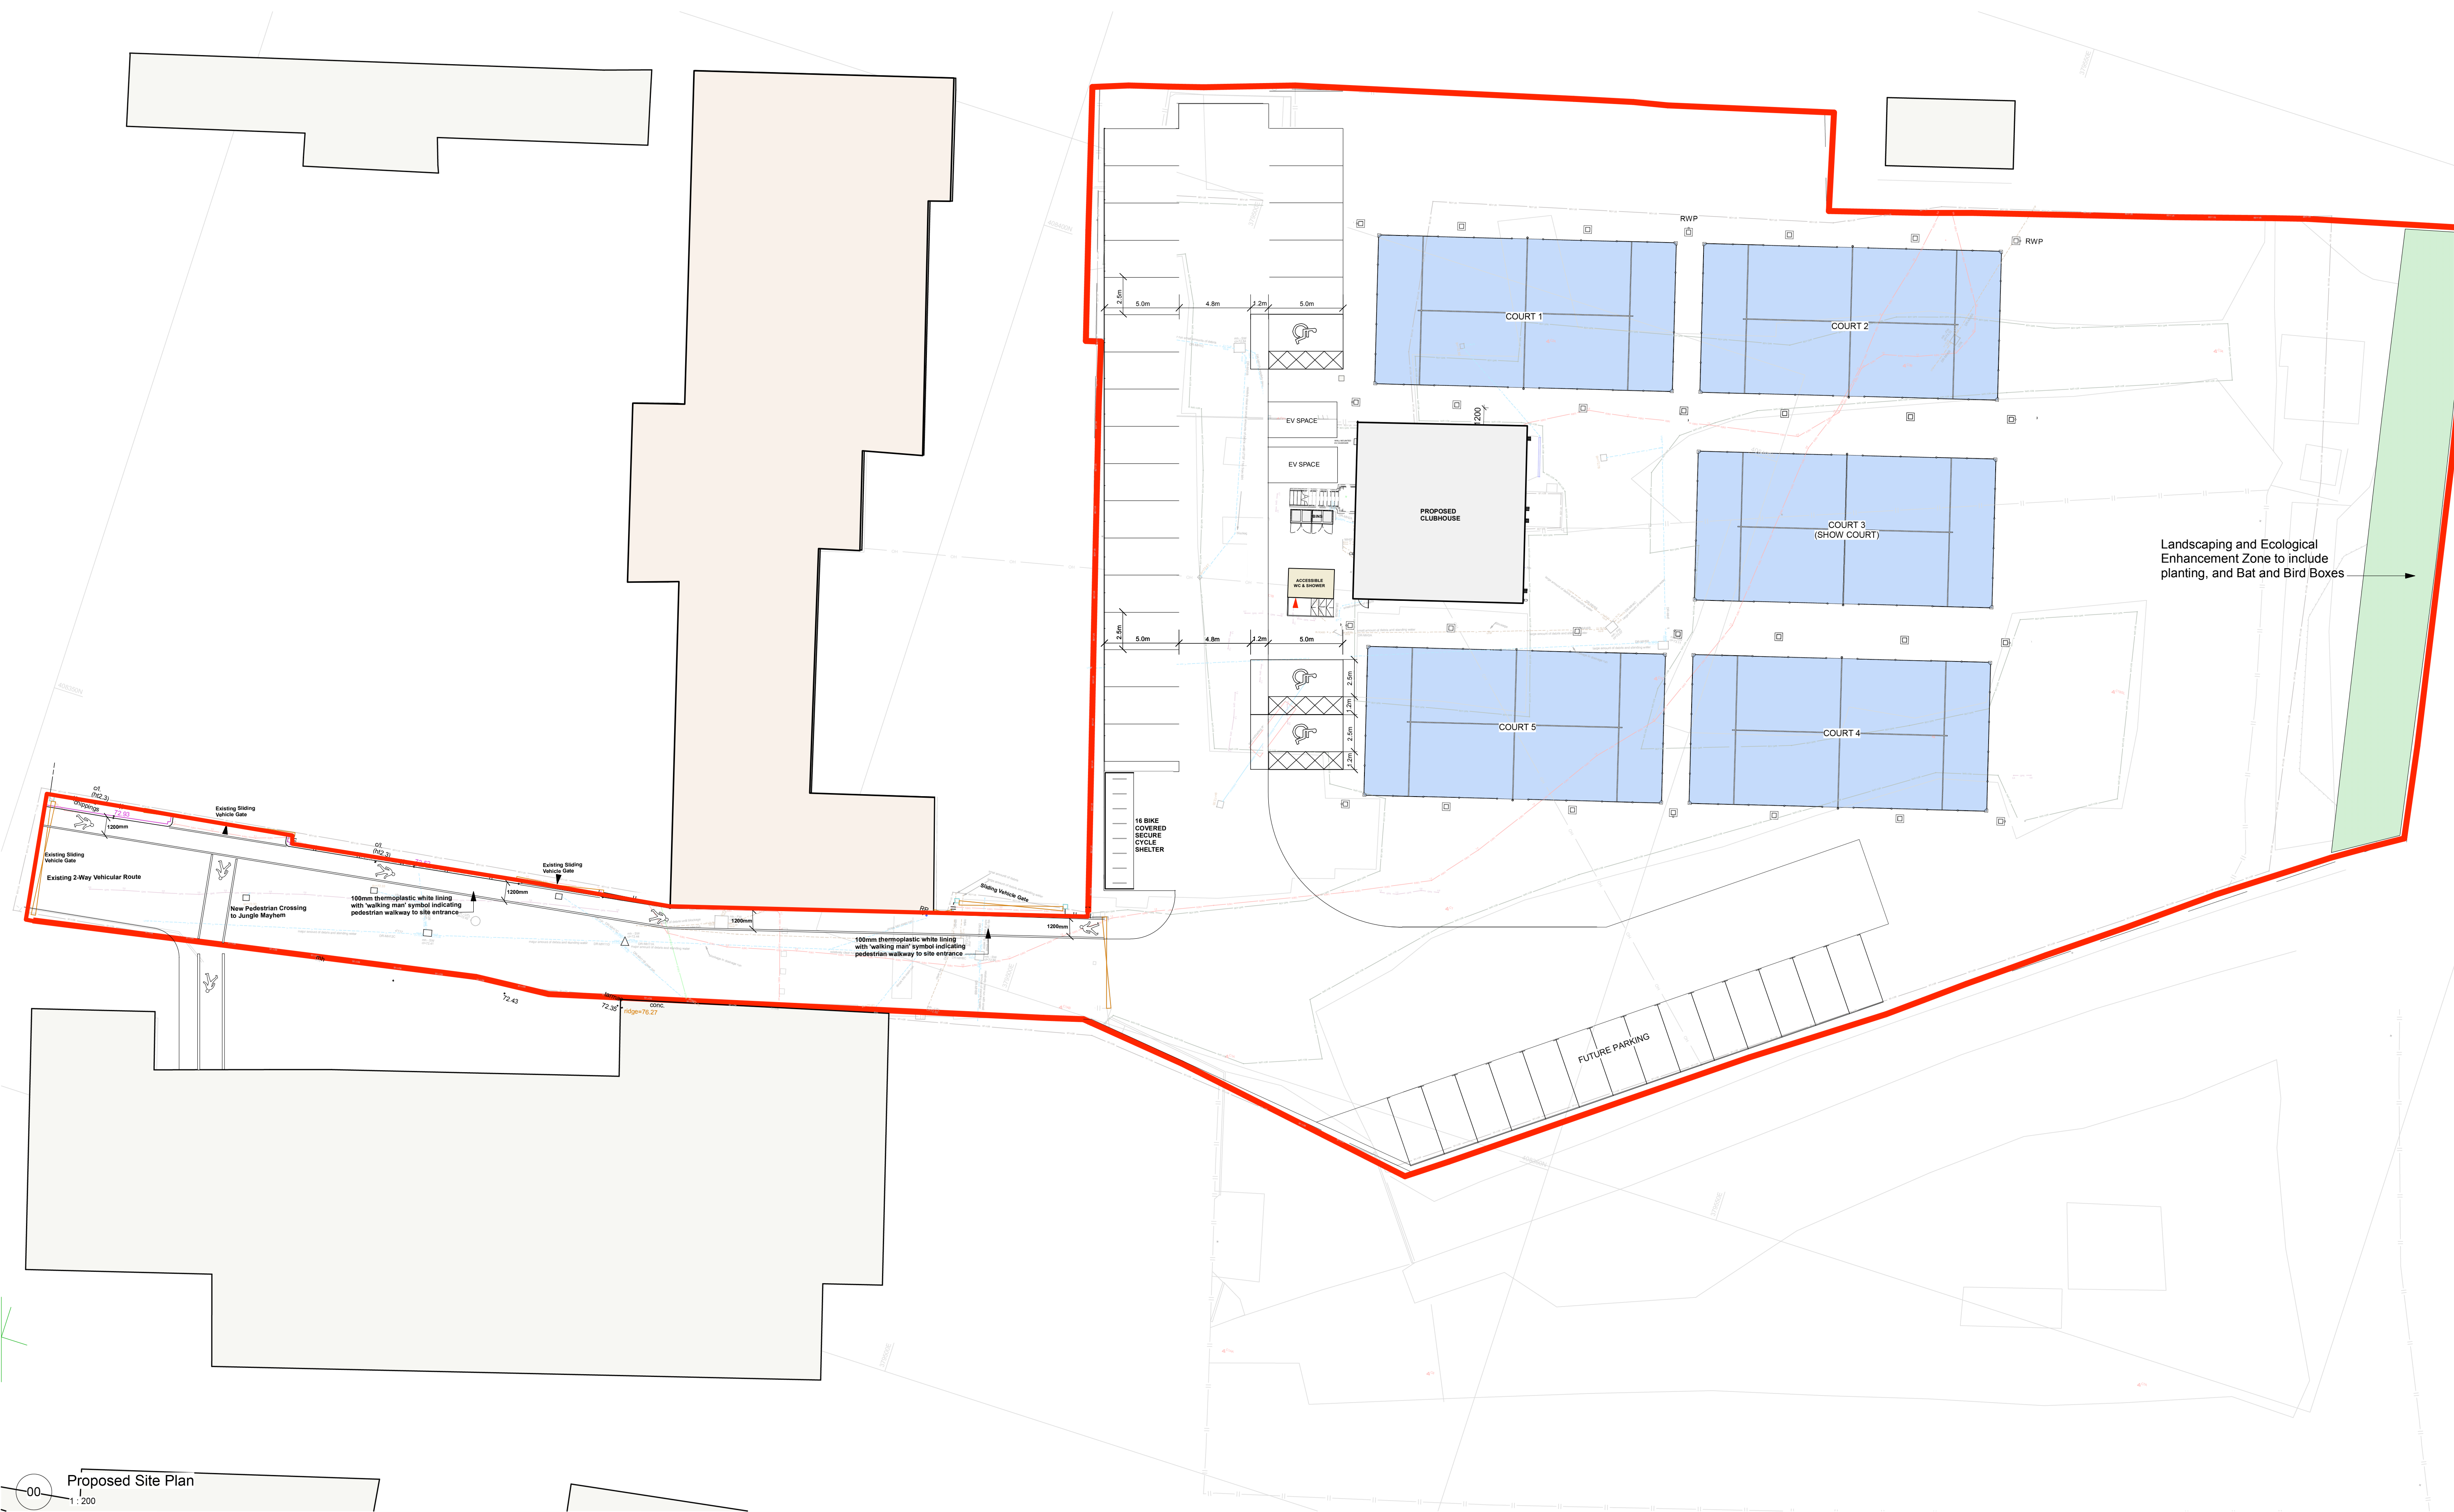

00 Proposed Site Plan
1:200

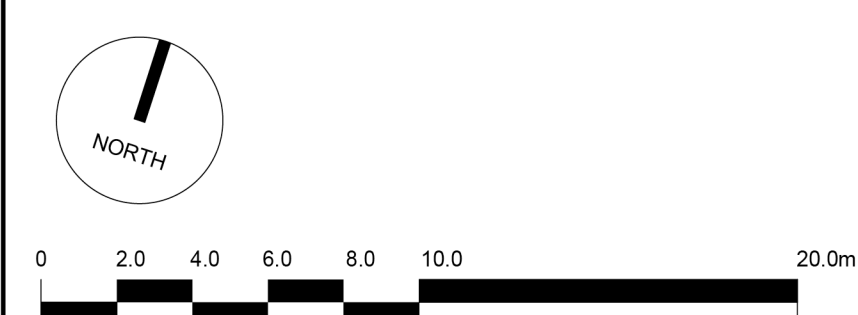

The copyright of this drawing is vested with Corstorphine & Wright Ltd and must not be copied or reproduced without the consent of the company.

02	General Amendments	19.08.2025	CH	RE
01	Layout updated inline with structural	04.03.2025	JS	RE
00	Preliminary Issue	09.01.2025	JS	RE
Rev.	Description	Date	Drw.	Chk.

- OWNERSHIP BOUNDARY
- SITE BOUNDARY
- SURFACE WATER DRAINAGE
- ELECTRICAL LINE
- FOUL DRAINAGE

Client:
Love Padel Ltd

Project:
Padel Tennis Facility , Radcliffe

Drawing Title:
Proposed Site Plan

Drawing Status:
PLANNING

Corstorphine & Wright

Manchester Studio
Tribeca House, 25 Dale Street, Manchester, M1 1EY
0161 272 8100
corstorphine-wright.com

Drawing No.
240956-CWA-SS-00-DR-A-0301

Revision
02

Project No.	Drawn	Checked	Size	Scale	Date
240956	JS	RE	A1	As indicated	18.08.2025