




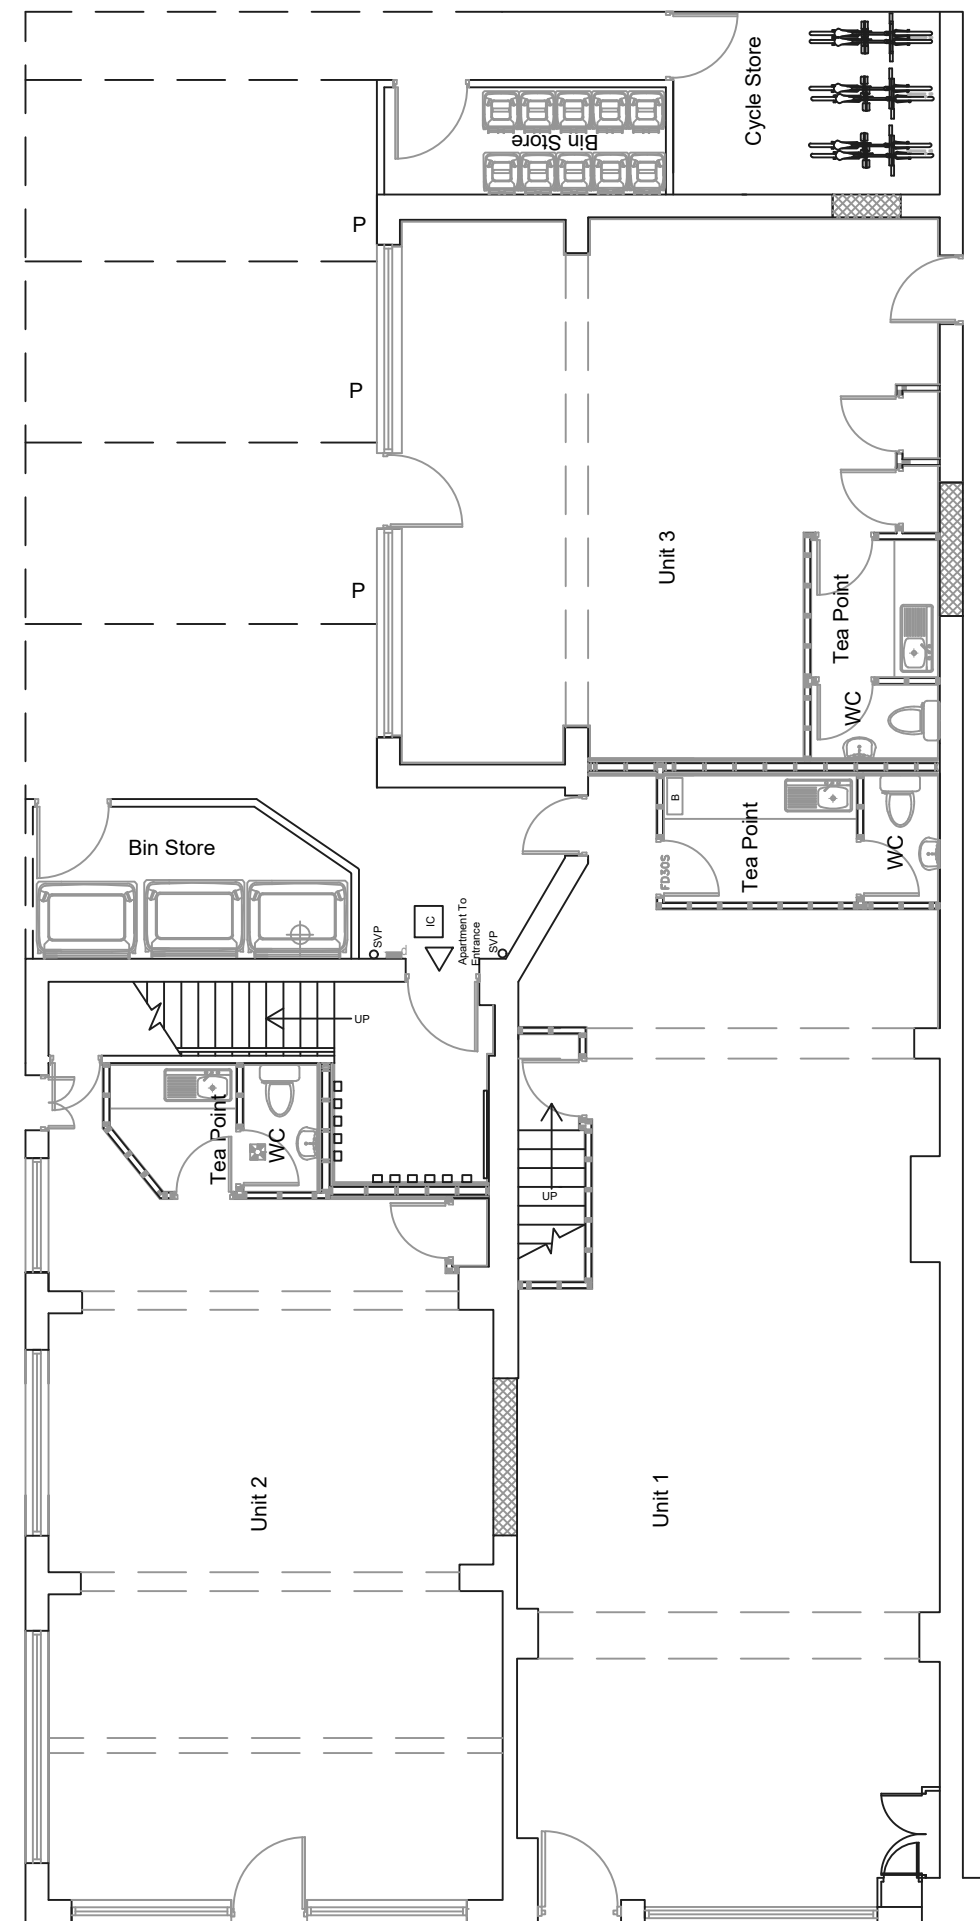

Proposed Ground Floor Plan

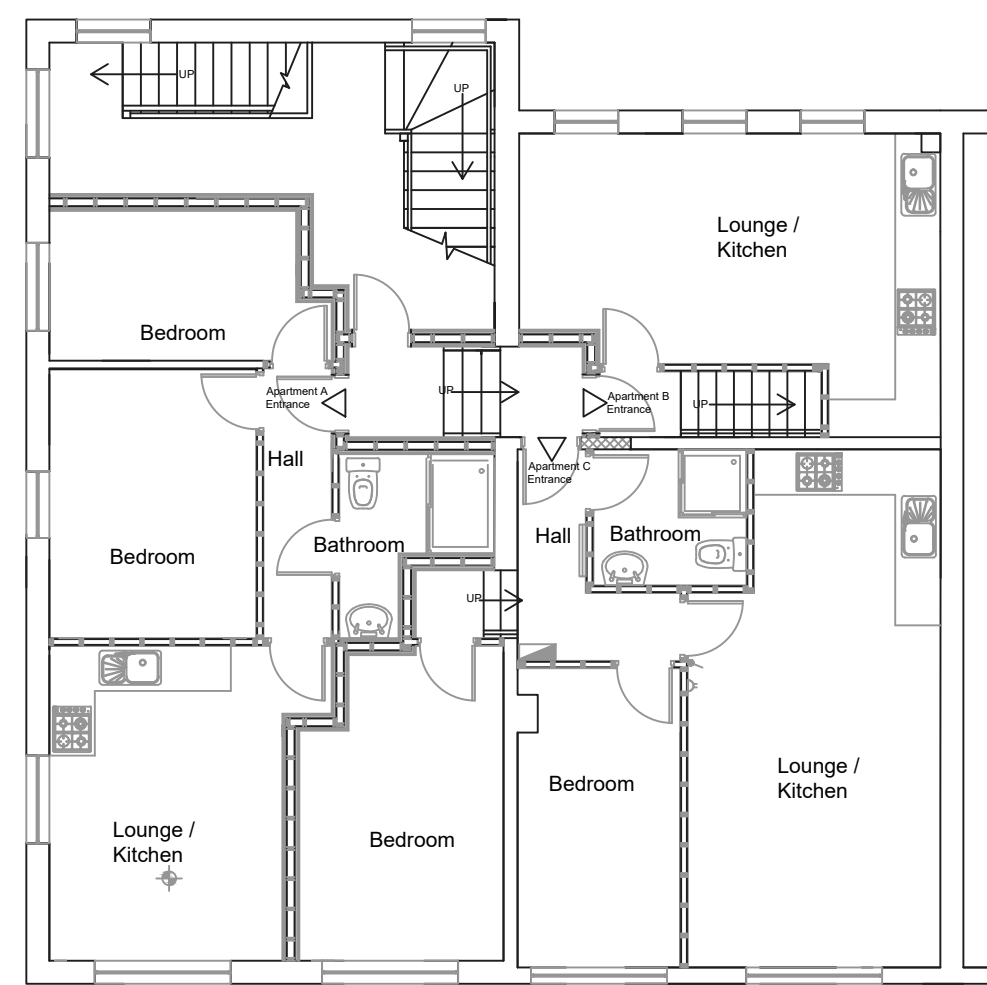

Proposed First Floor Plan

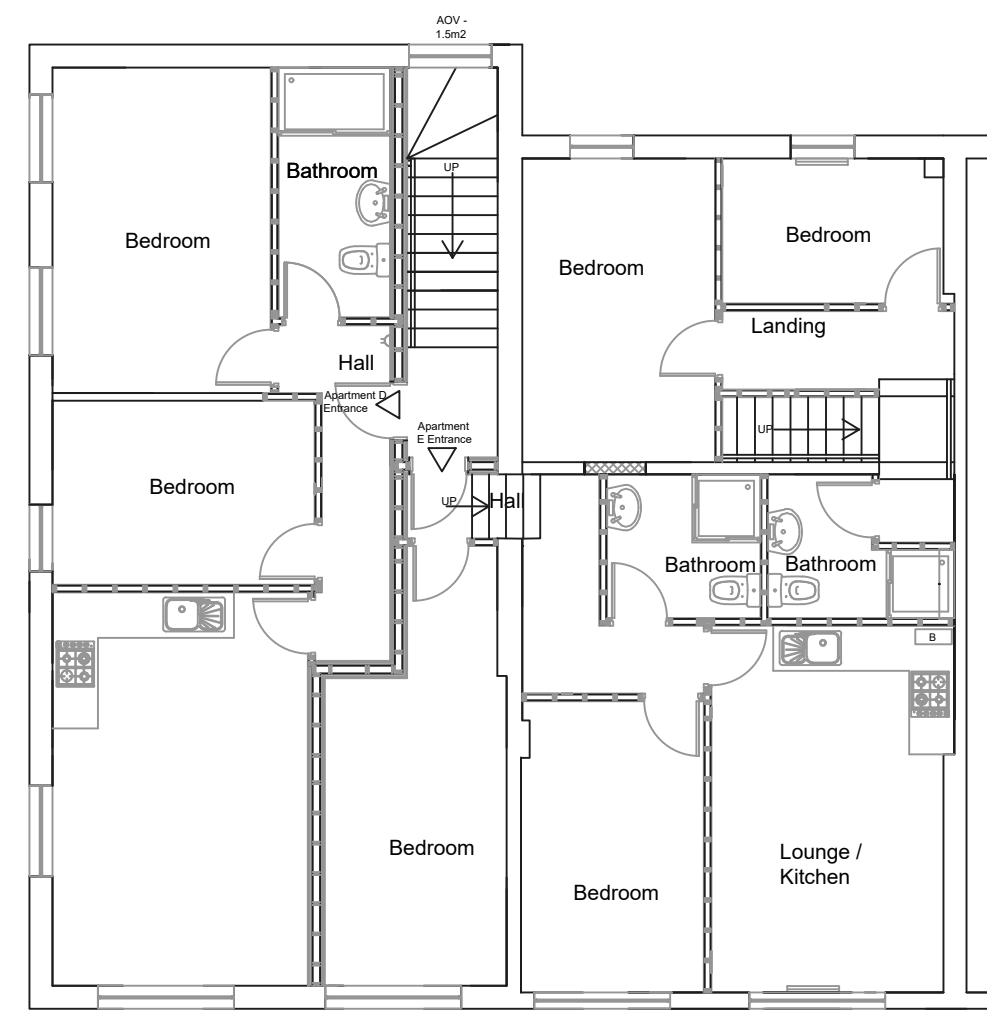


Proposed Second Floor Plan



Proposed Front Elevation



Proposed Rear Elevation

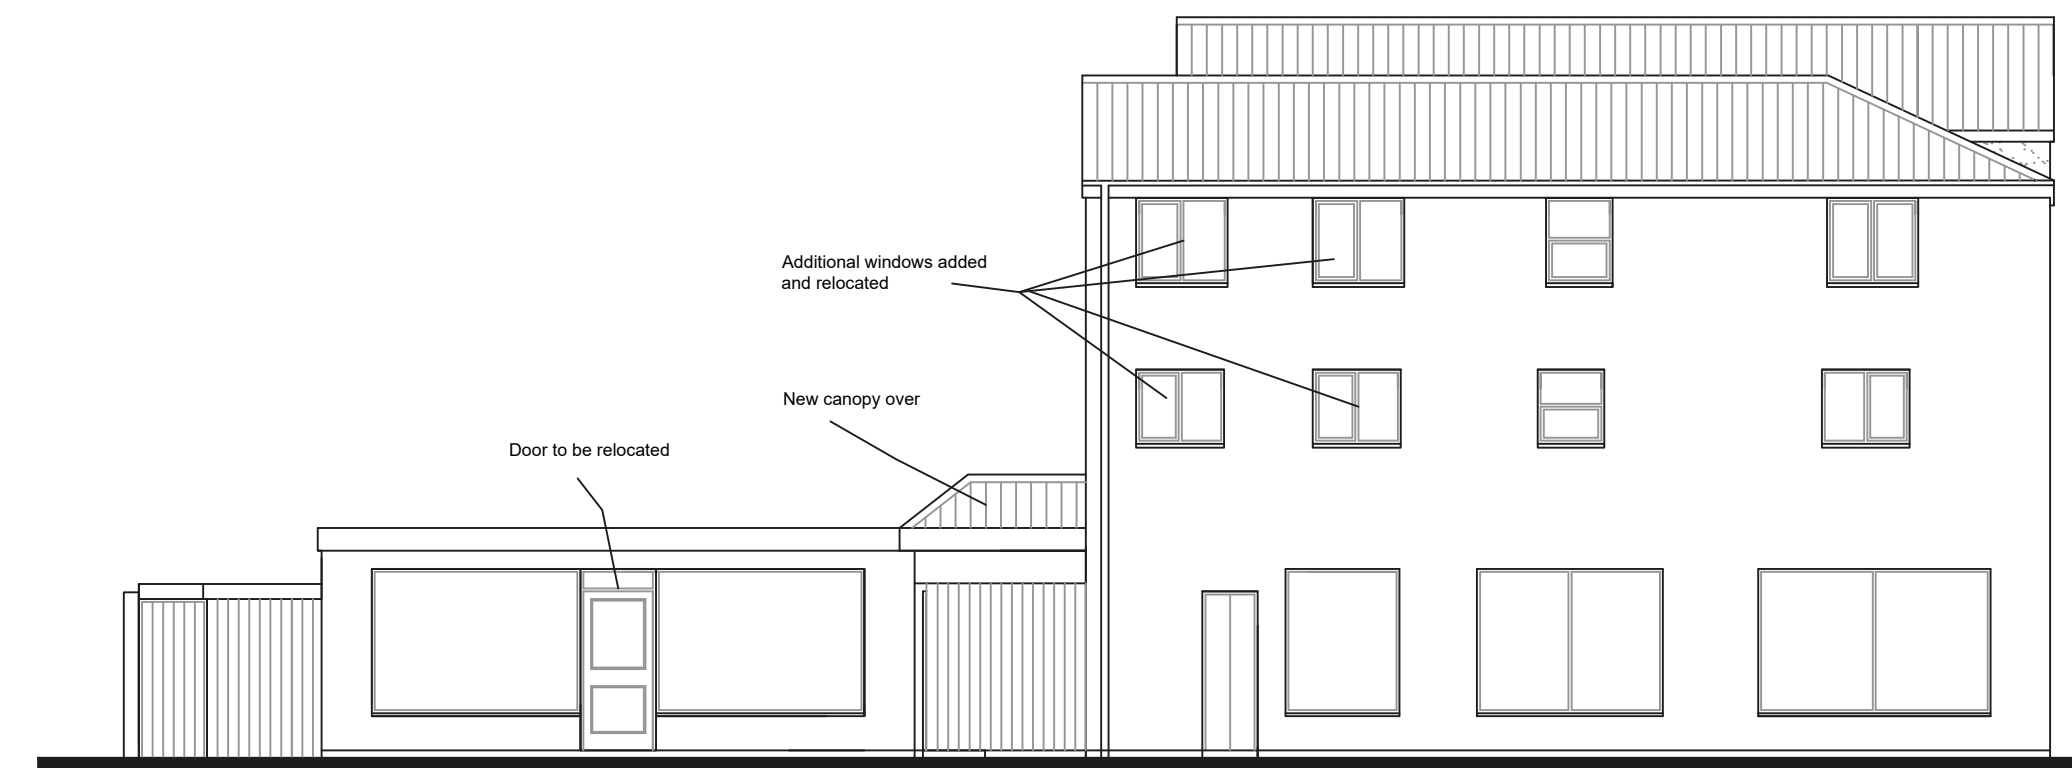

Proposed Side Elevation

rev	Revision details		Date
This drawing is not authorised unless signed as checked & approved			
Address 173-175 The Rock, Bury			
Job Title Variation of Condition No. 2of Proposed Planning Approval Ref: 65163			
Drawing title Proposed Plans and Elevations			
Chkd	Appvd	date	scale
		Aug 20	1:100@A1
DRAWING No		191005/01/02	rev *