

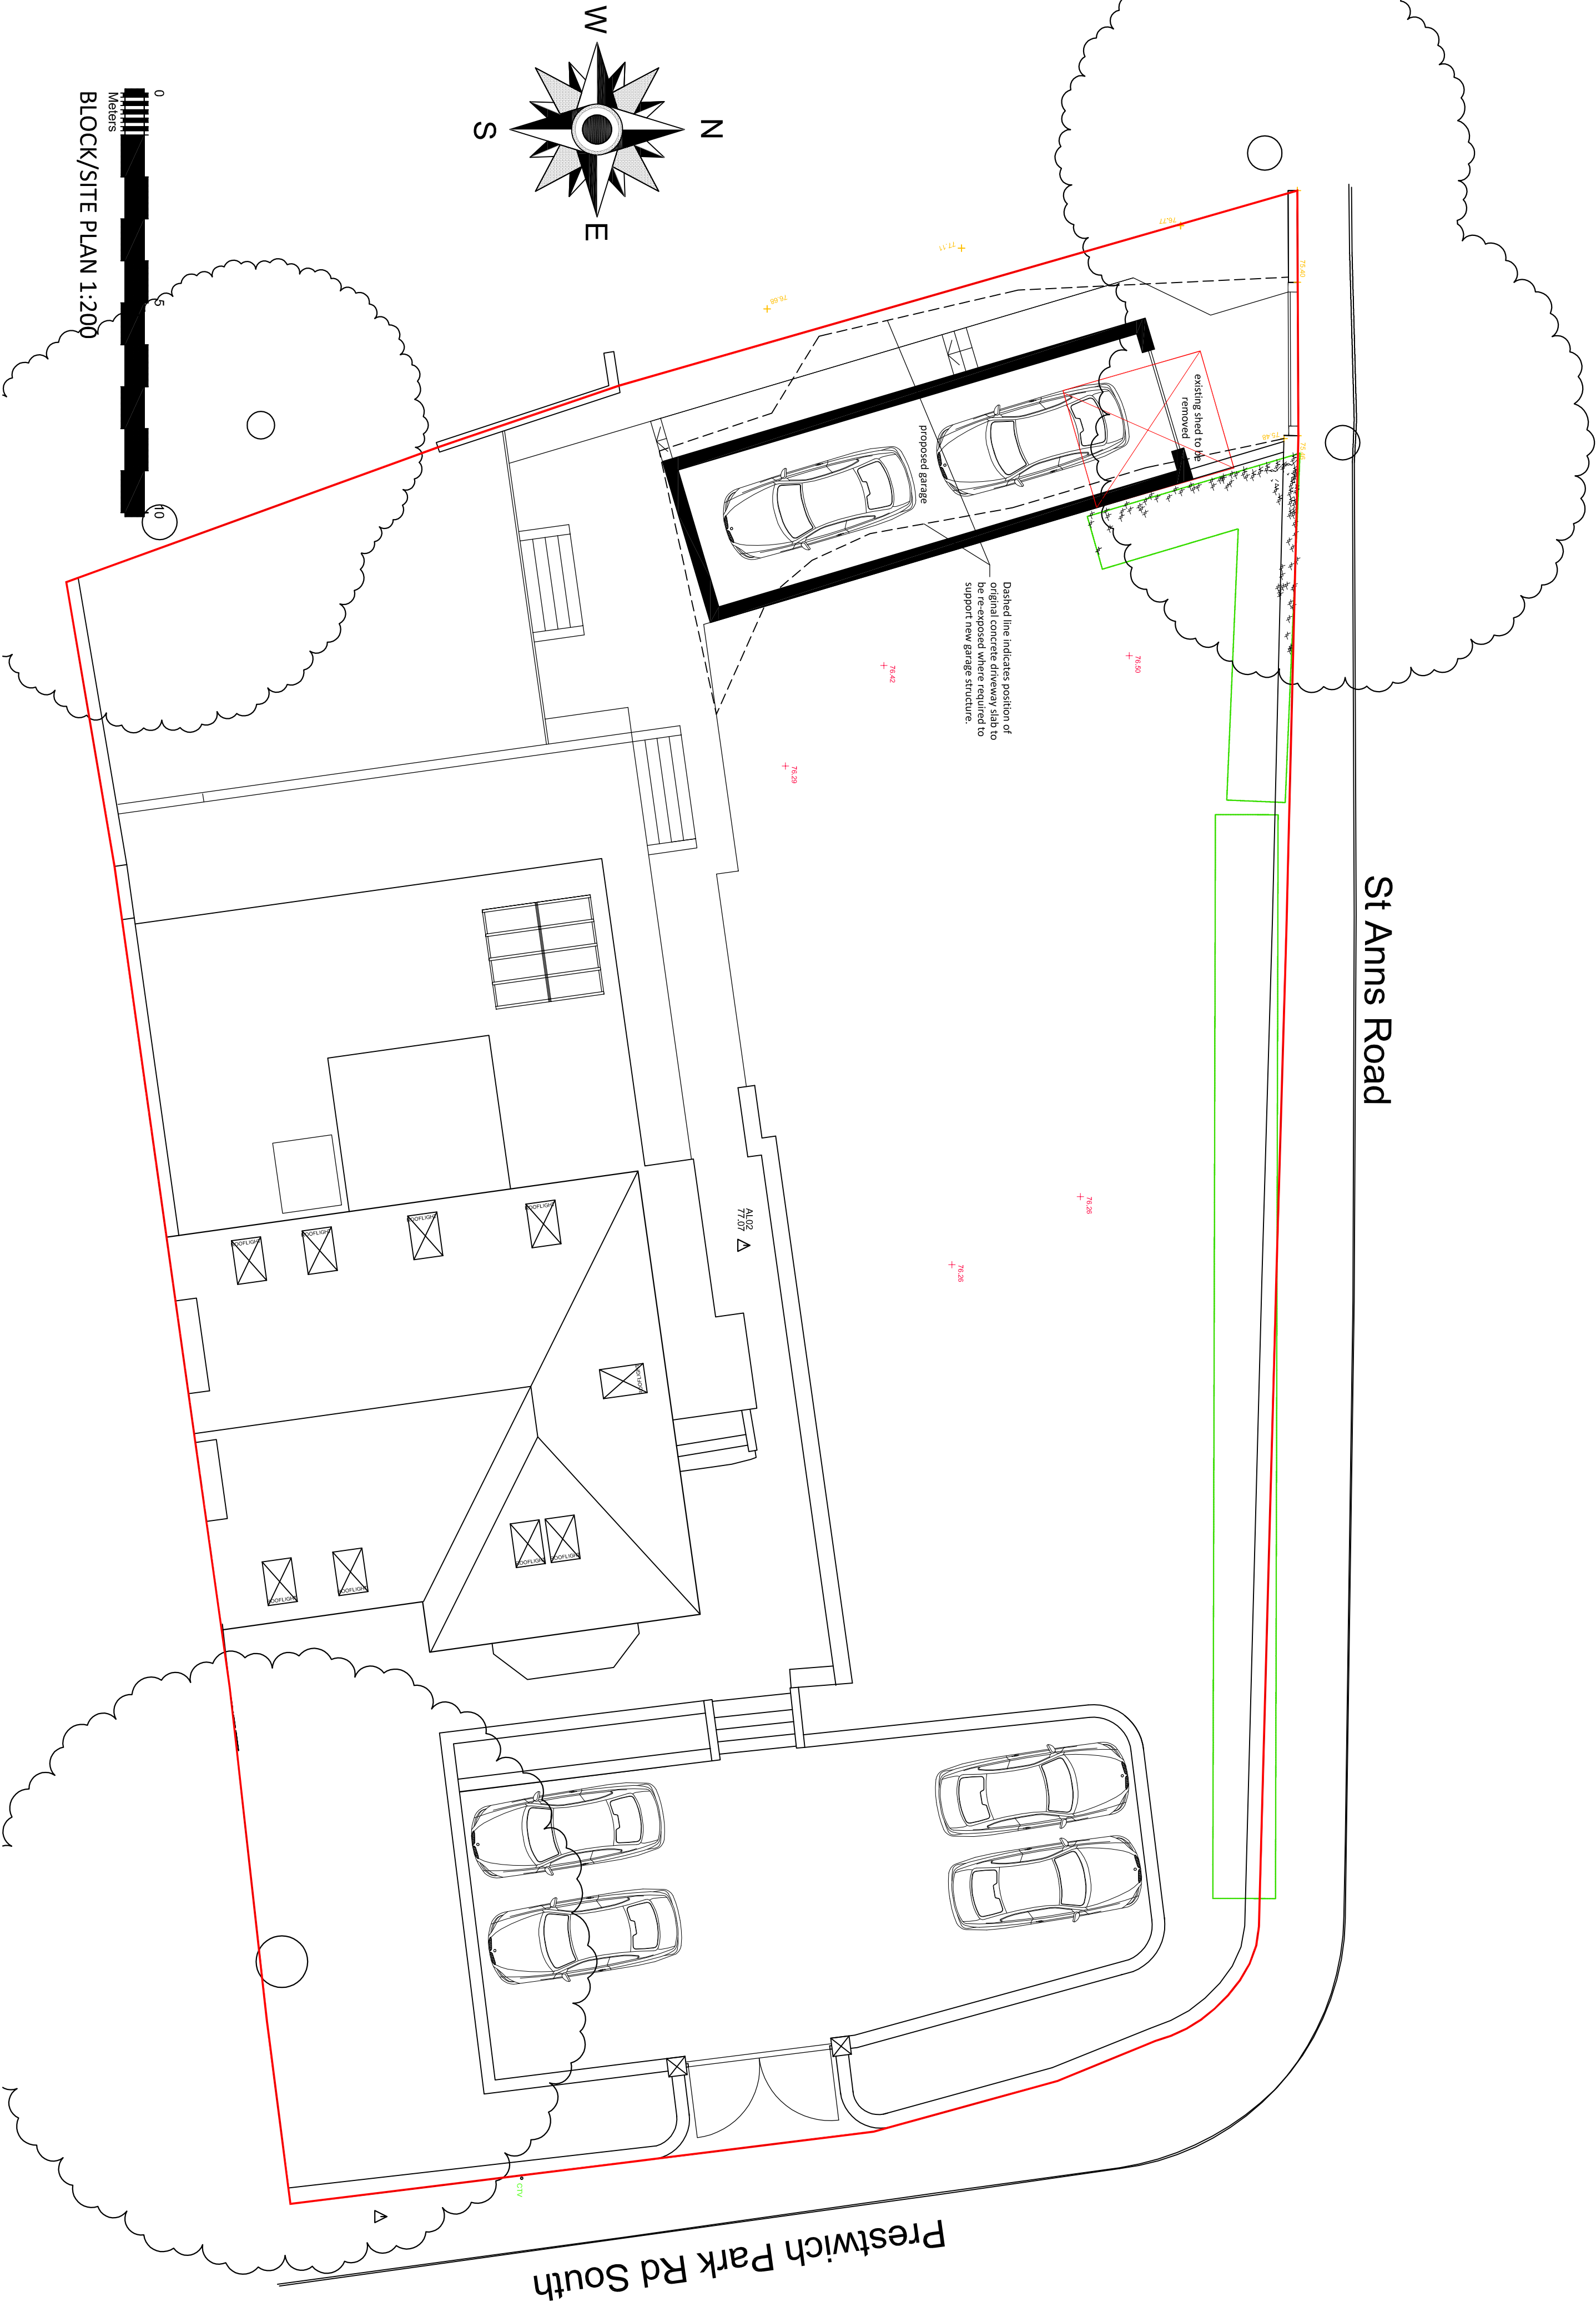
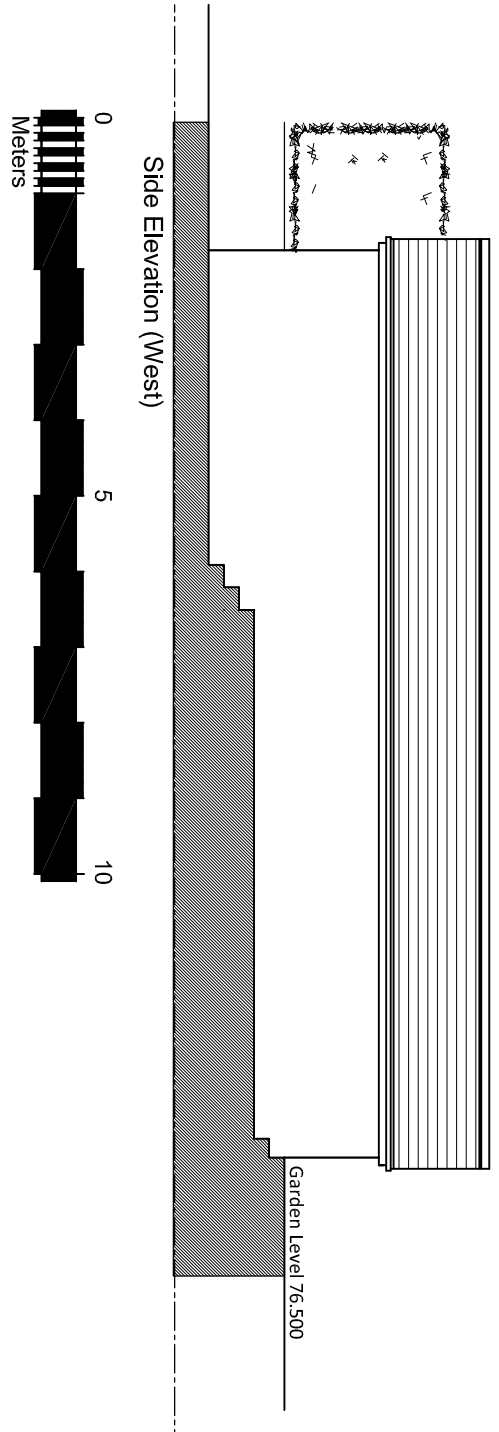
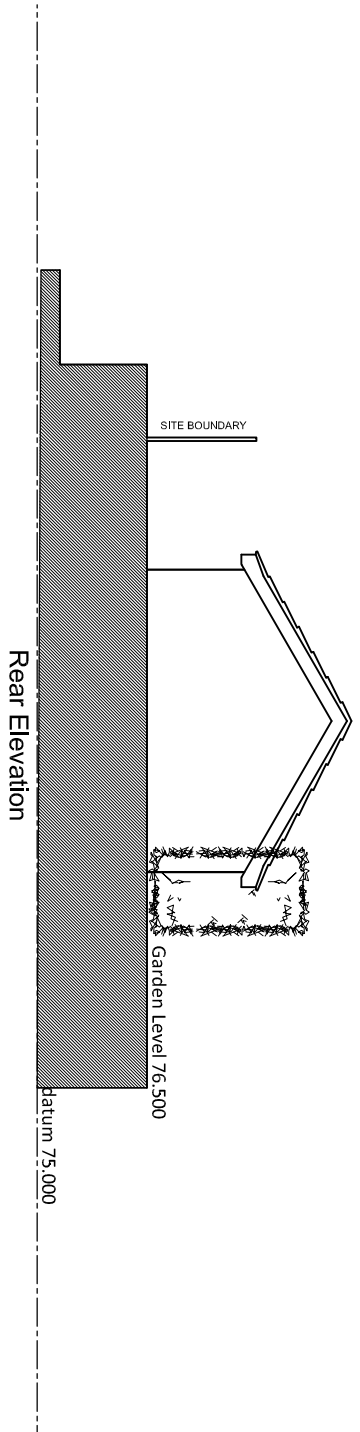
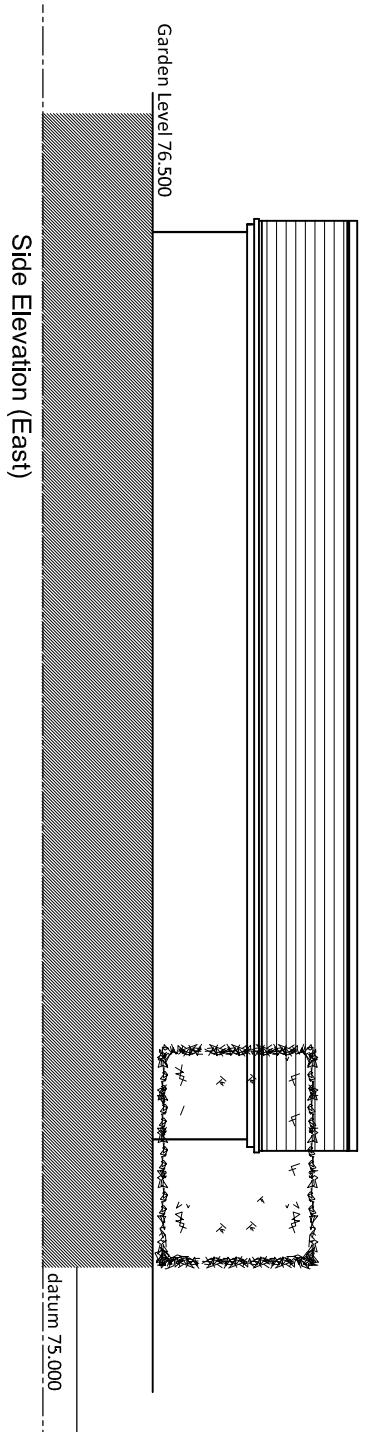
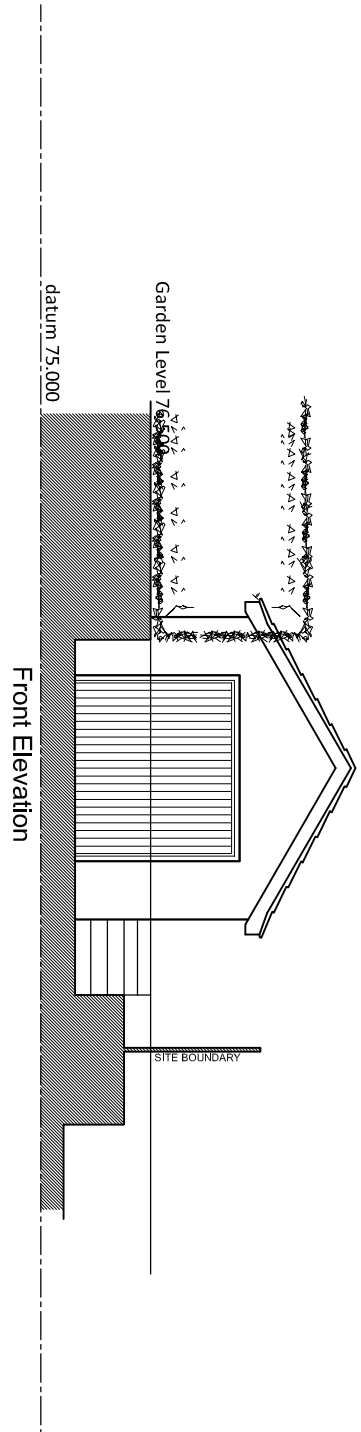


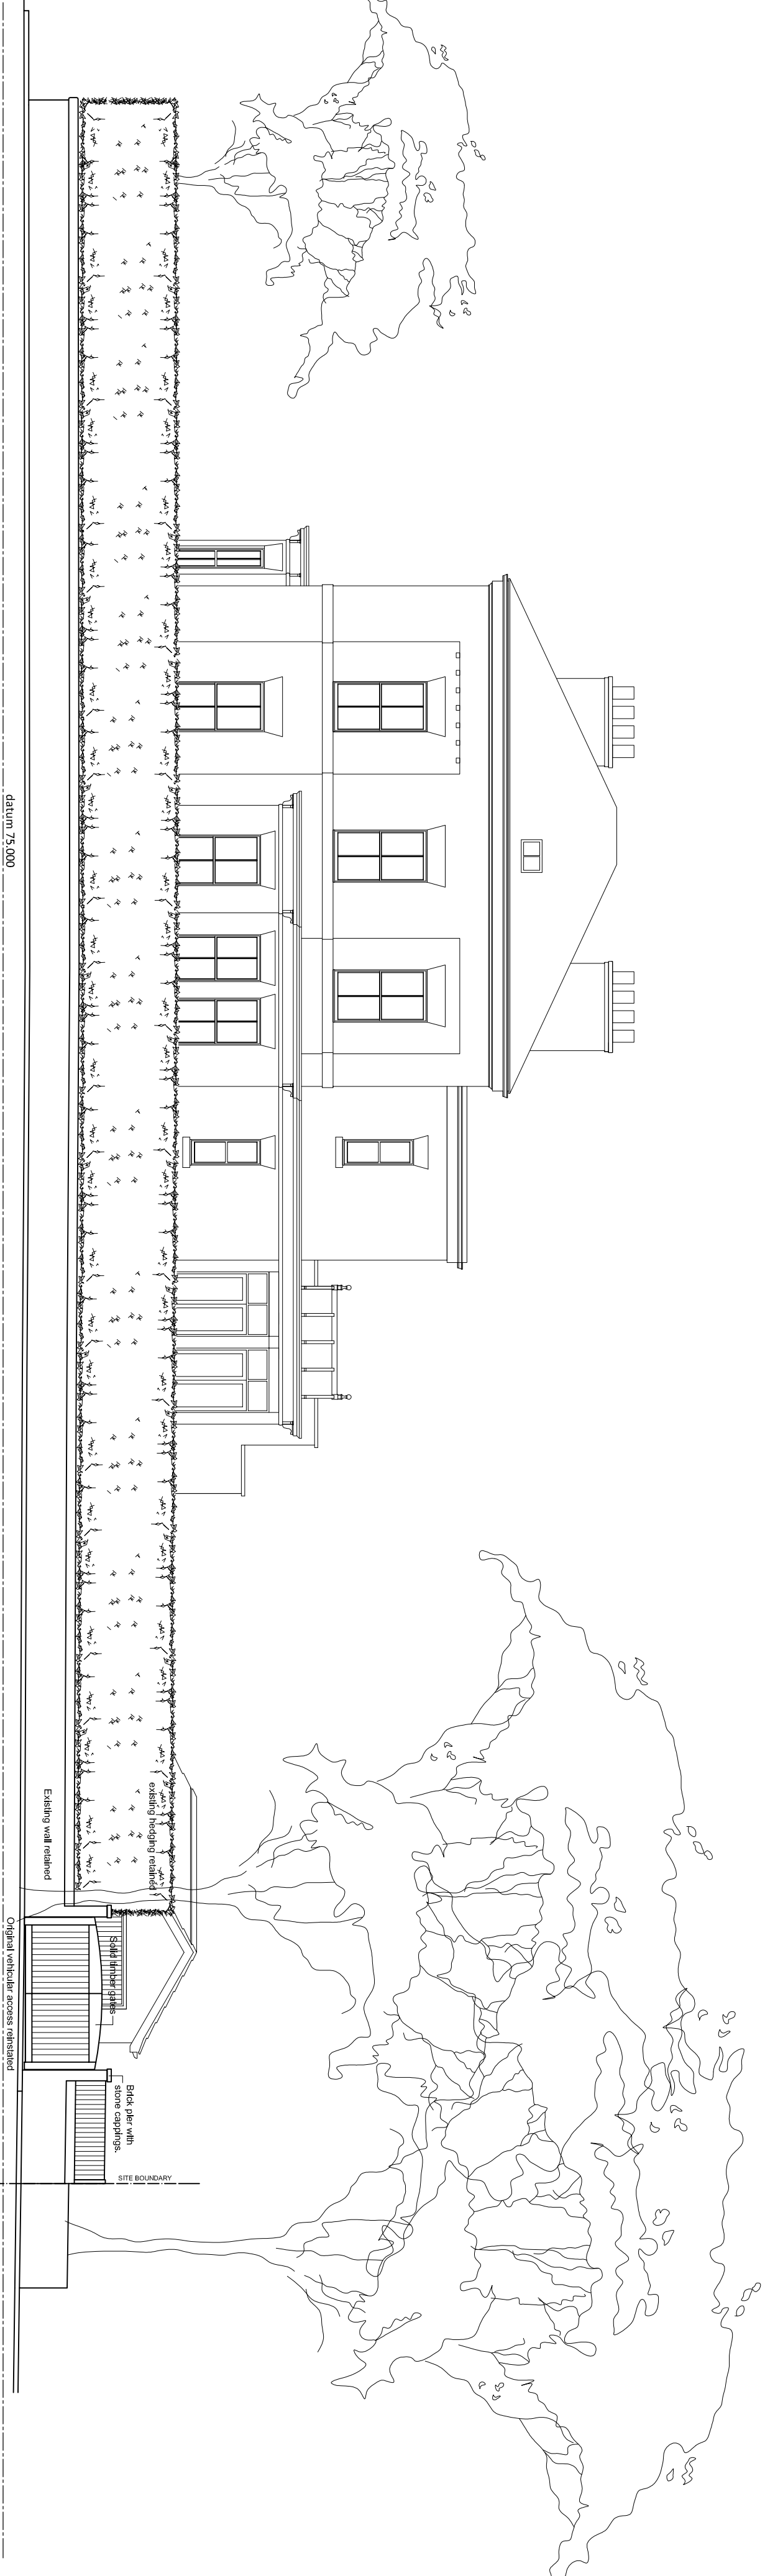

0 5 10
Meters
BLOCK/SITE PLAN 1:200

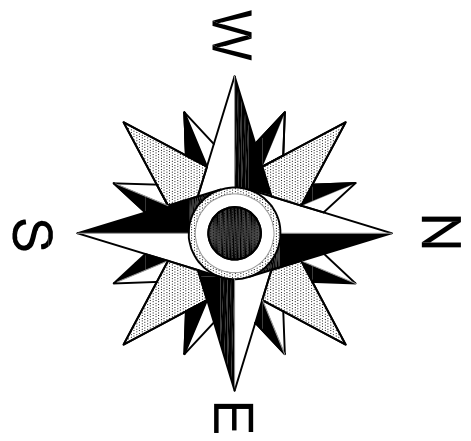

0 5 10
Meters
STREET ELEVATION TO ST ANNS ROAD 1:200

Revision	Description	Date
1	CLIENT	
2	Mr and Mrs Cairner	
3	PROJECT	
4	Lady Margaret House	
5	Prestwich Park Rd South	
6	Prestwich	
7	DRAWING	
8	PROPOSED GARAGE:	
9	PROPOSED SITE PLAN & STREET	
10	SCENE, PLANS & ELEVATIONS	
11	SCALE	
12	1:100 @ A1	
13	DATE	April 22
14	DRAWING NUMBER	17137/P103
15	REVISION	

Green square architecture

Green Square Architecture Ltd

14 Kingsway,

Altrincham,

Cheshire,

WA14 1PJ

T: +44 (0) 161 660 9505

E: info@greensquarearchitecture.com