



L.H. SIDE ELEVATION.

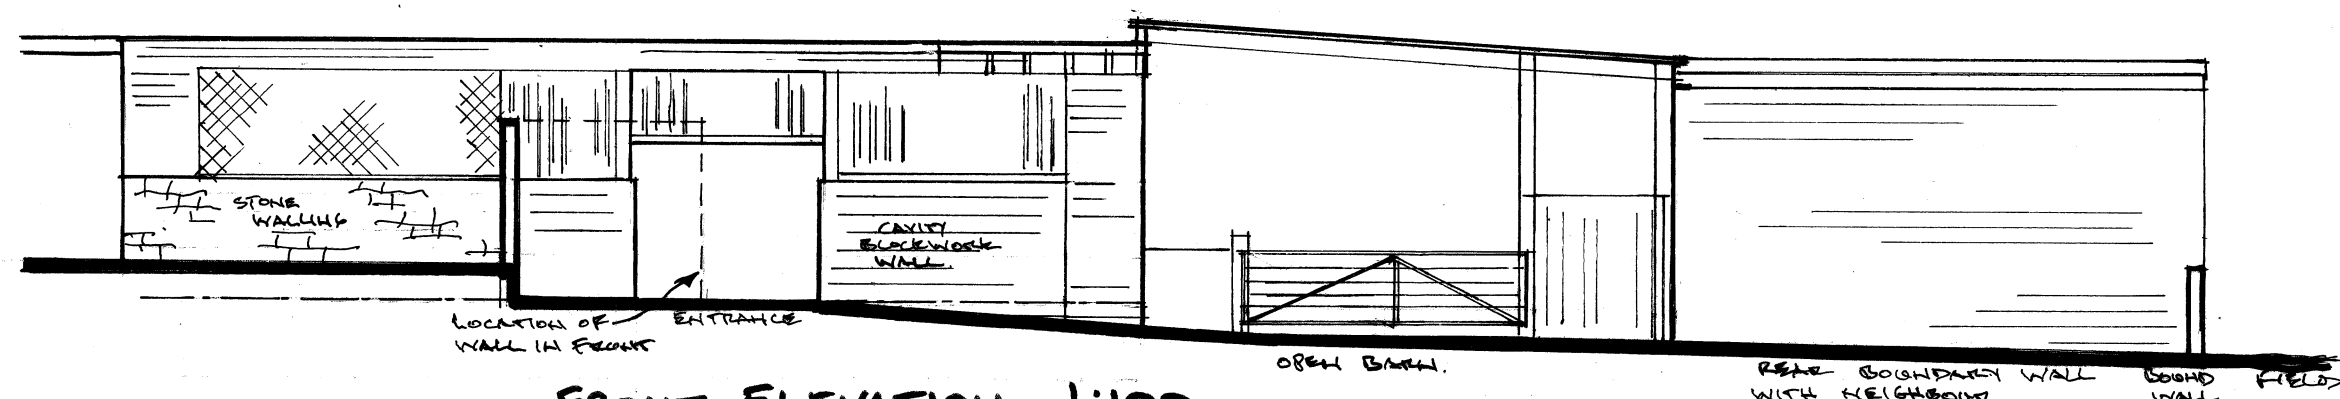


FRONT ELEVATION. 1:100.

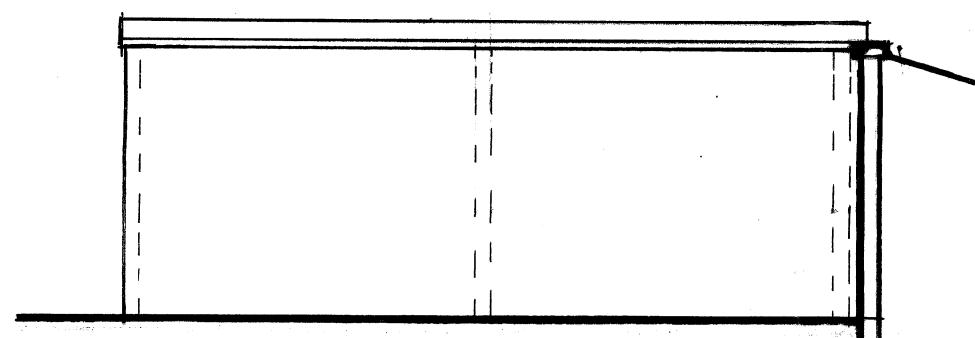


R.H. SIDE ELEVATION

* FOR CLARIFICATION.

NO REAR ELEVATIONS, AS ALL STABLES/
BARN ADJUT NEIGHBOURING PARTY WALL.

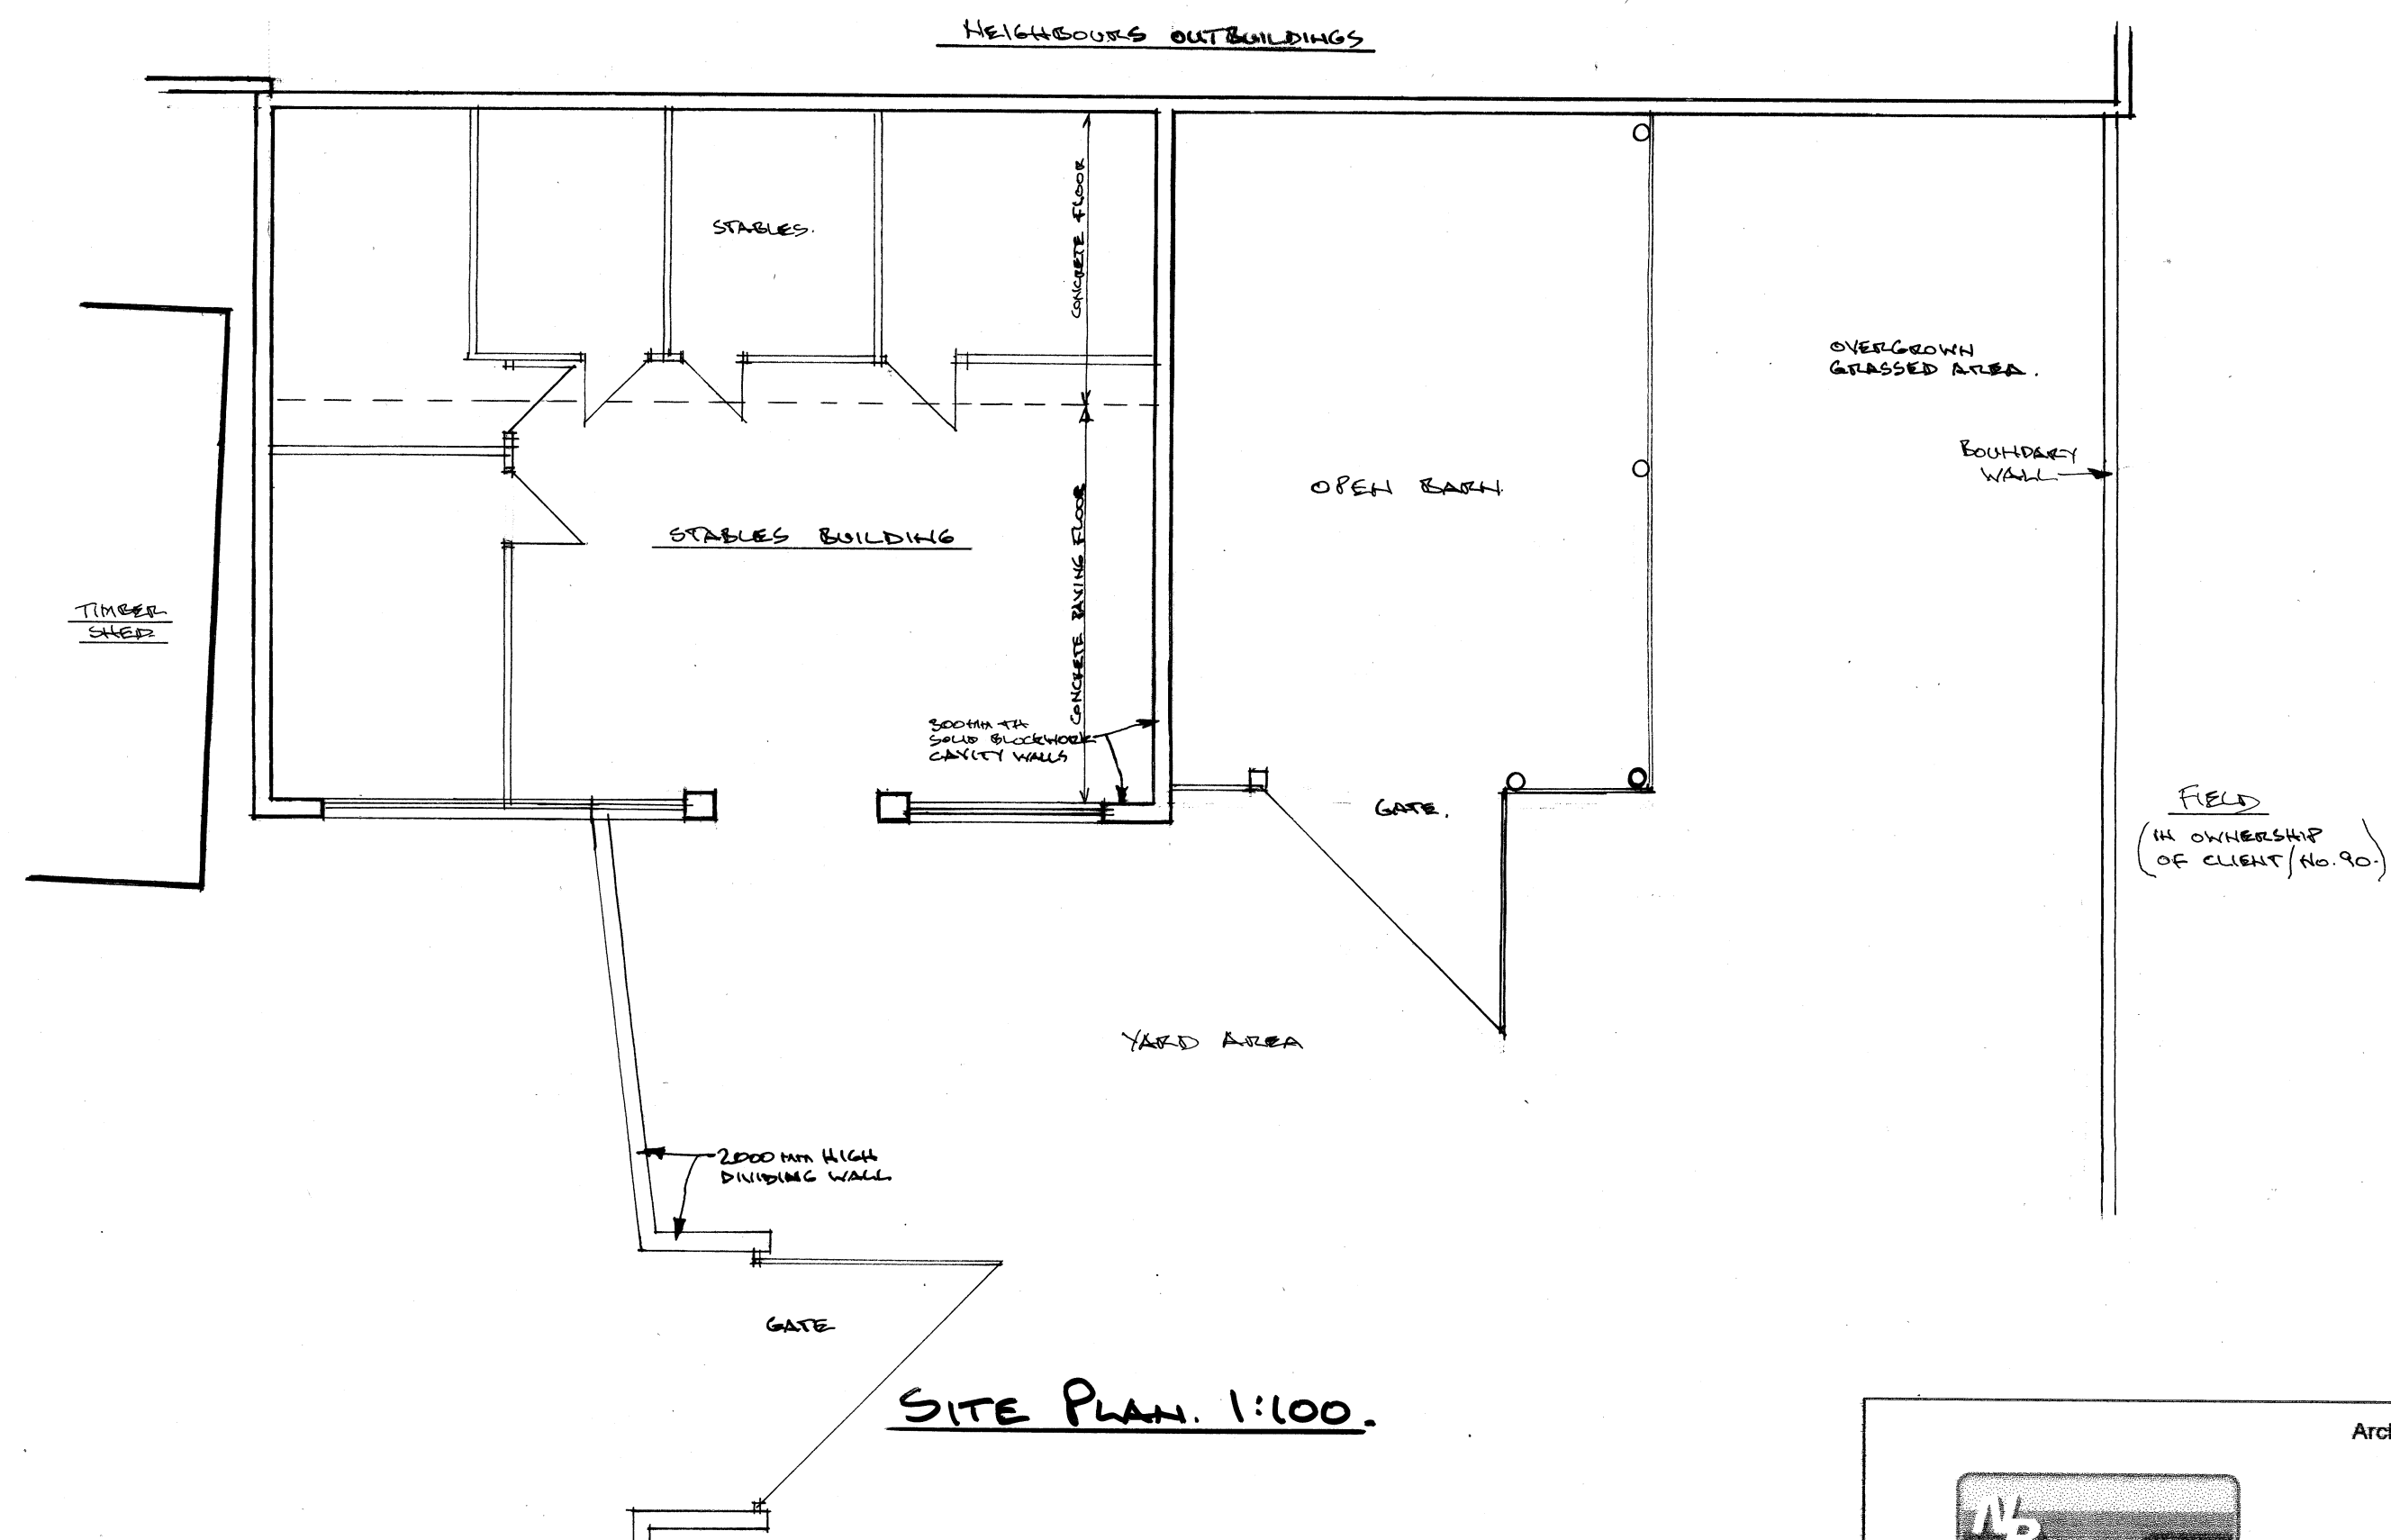

SITE PLAN. 1:100.

 

Architectural & Building Services

NEIL BUTTERWORTH

Tel:
Mobile: 07785 275483

89 Higher Ainsworth Road, Radcliffe,
Manchester, M26 4JJ.

Job Title **PROPOSED NEW DETACHED BUNGALOW,
ON LAND AT REAR OF
90 WATLING ST., AFFETTSIDE, BURY,
FOR MR & MRS S. WALKER.**

Drawing Title **EXISTING SITE PLAN, & PLANS /
ELEVATIONS OF EXISTING BUILDINGS**

Scale
1:100

Date
MAR. 21

Drawn by
N.B.

Drawing No.
2.