



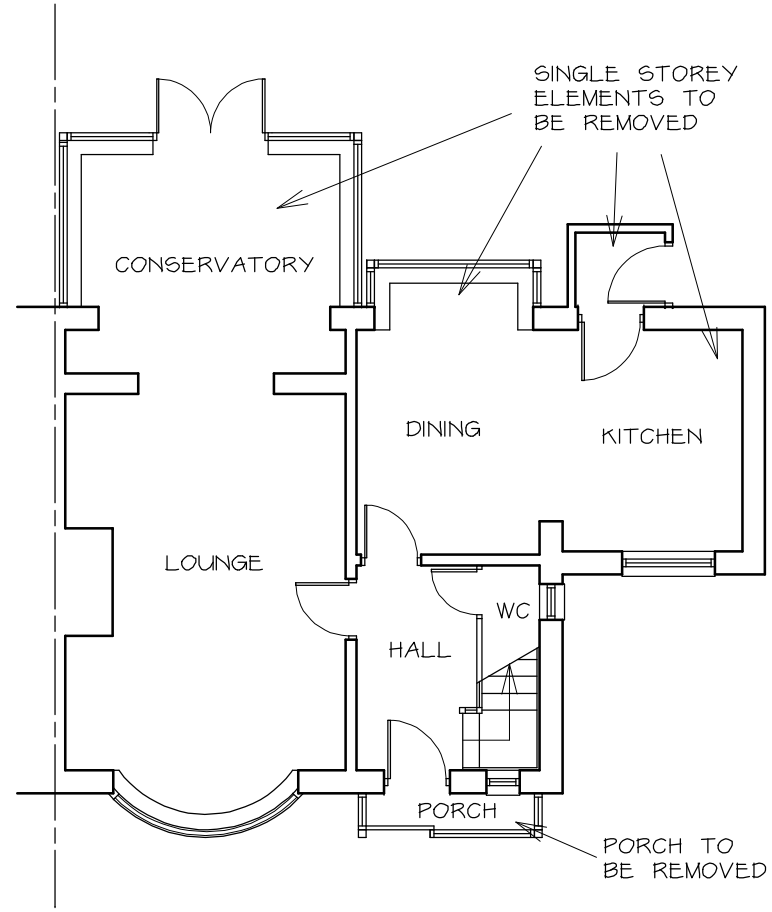


EXISTING GROUND FLOOR PLAN 1 : 100

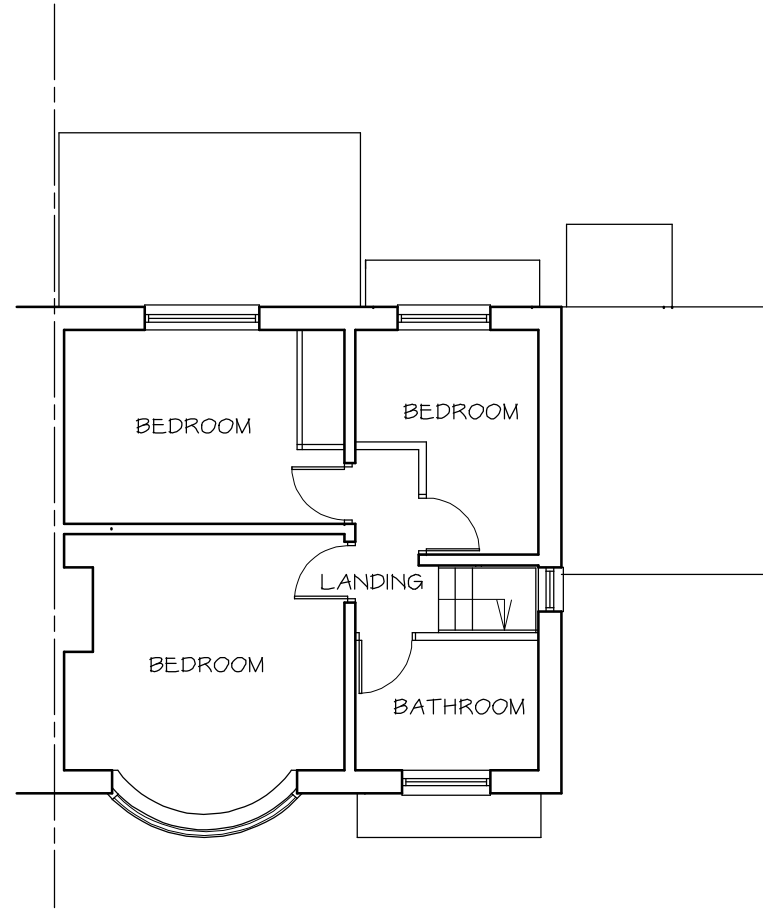

EXISTING FIRST FLOOR PLAN 1 : 100



EAST

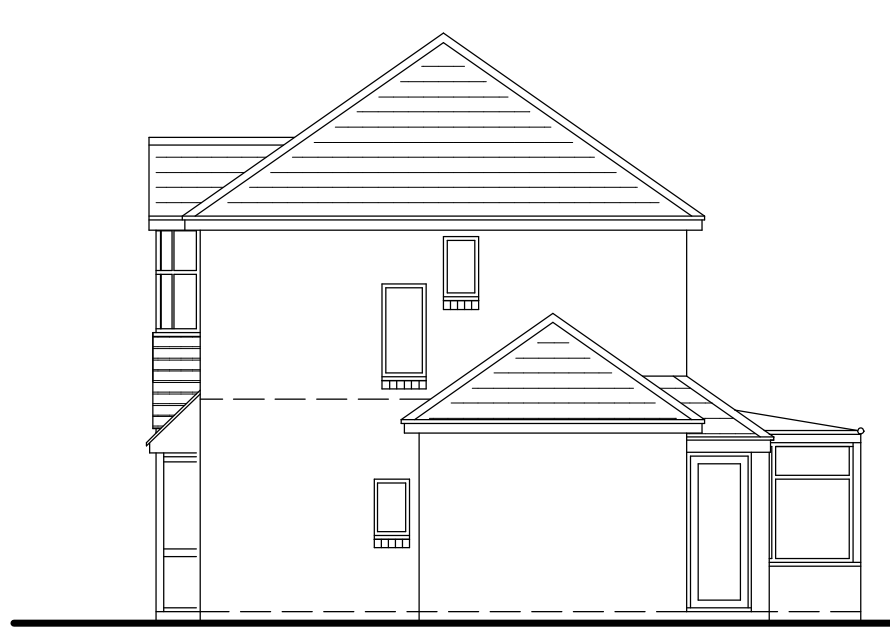

NORTH



WEST




SOUTH

EXISTING ELEVATIONS 1 : 100




EAST

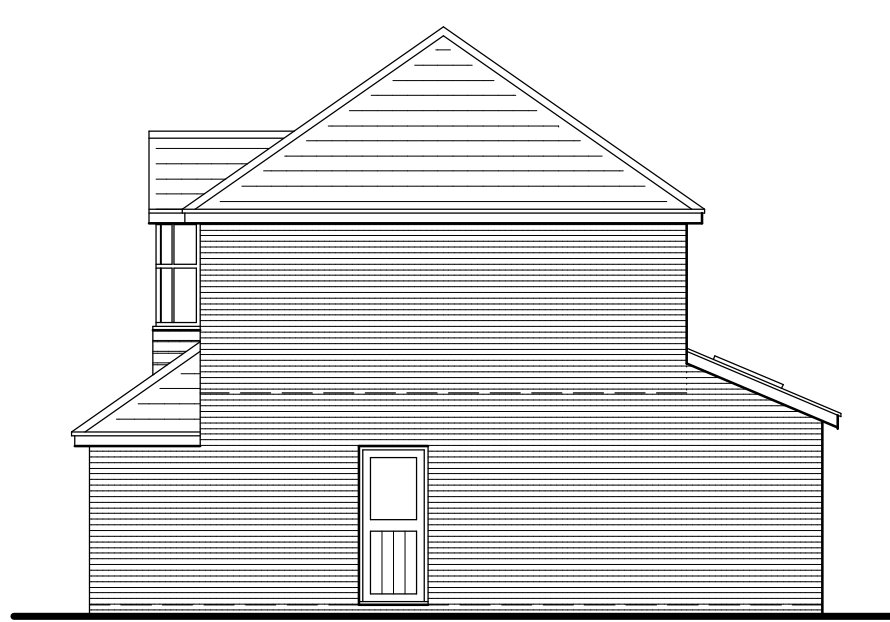

NORTH




WEST

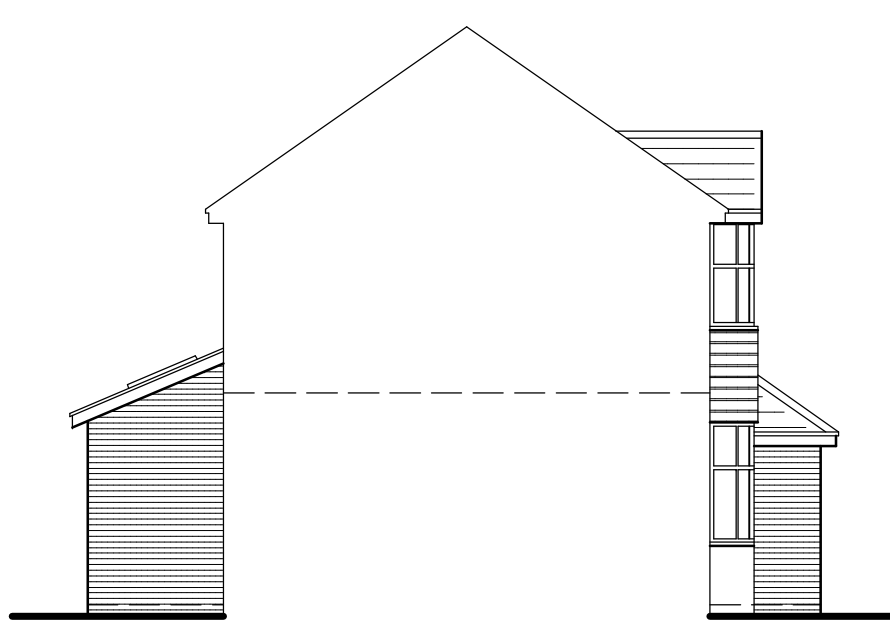


SOUTH


PROPOSED ELEVATIONS 1 : 100

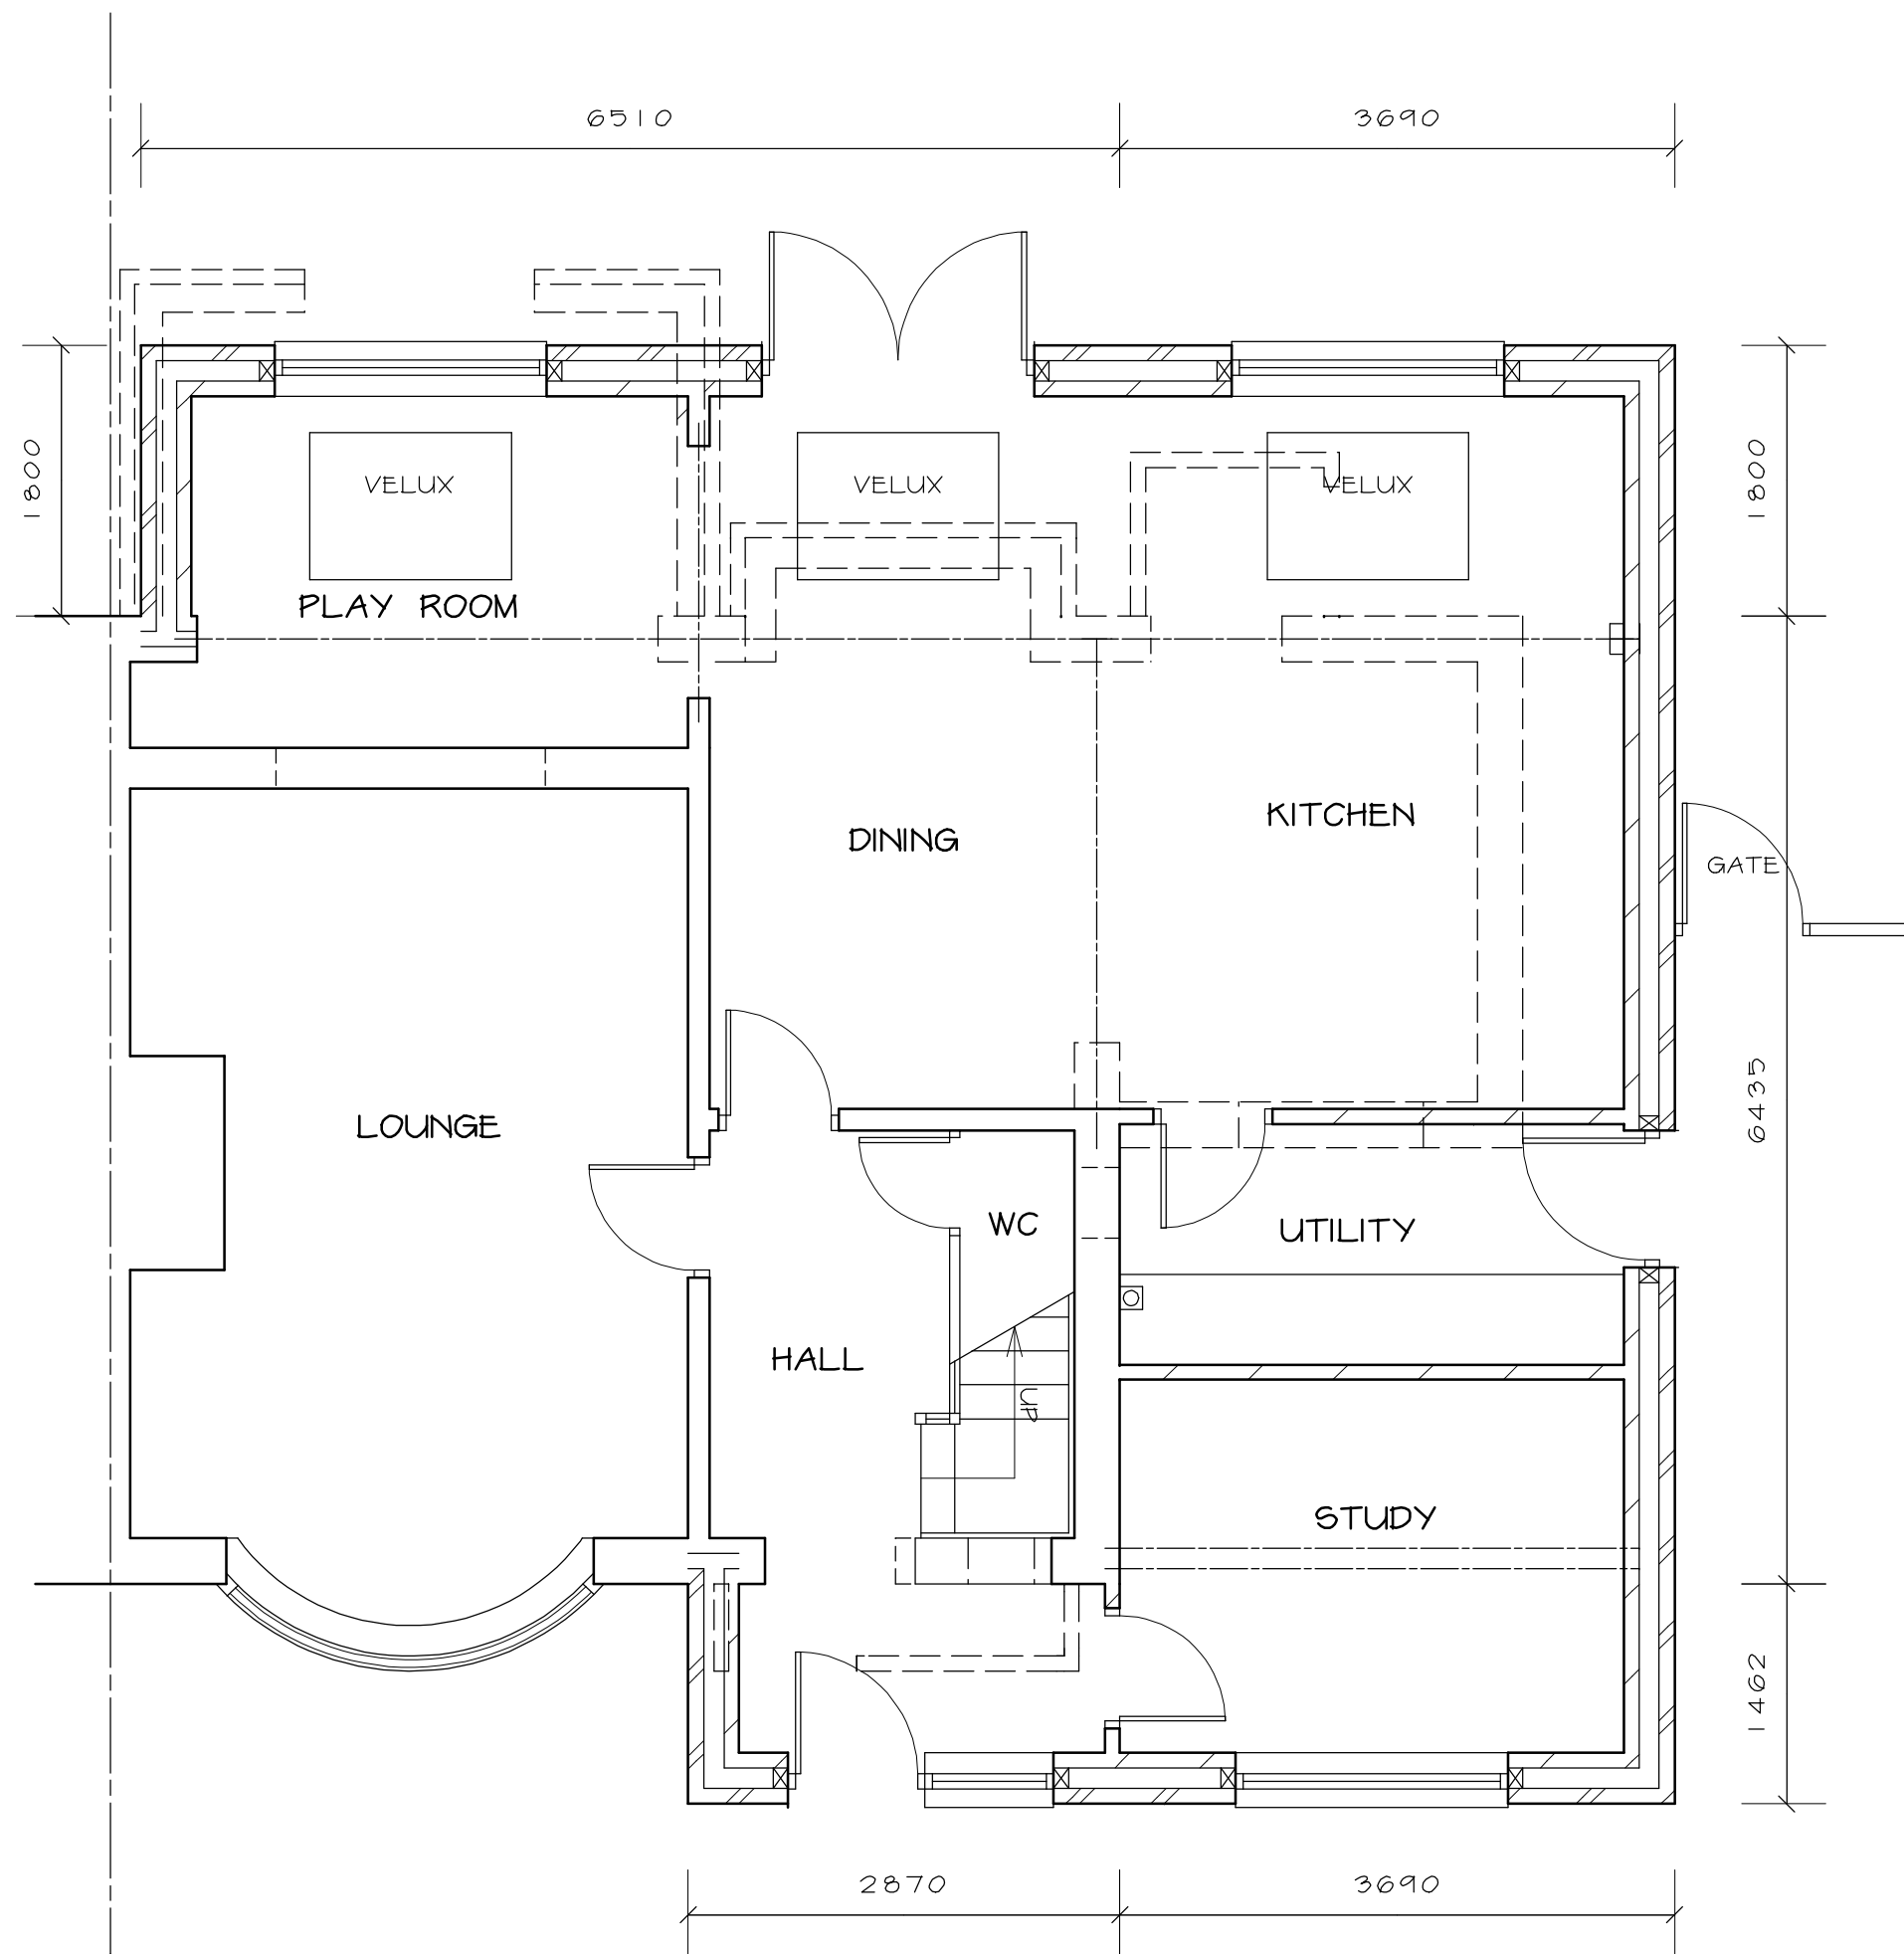

PROPOSED GROUND FLOOR PLAN 1 : 50

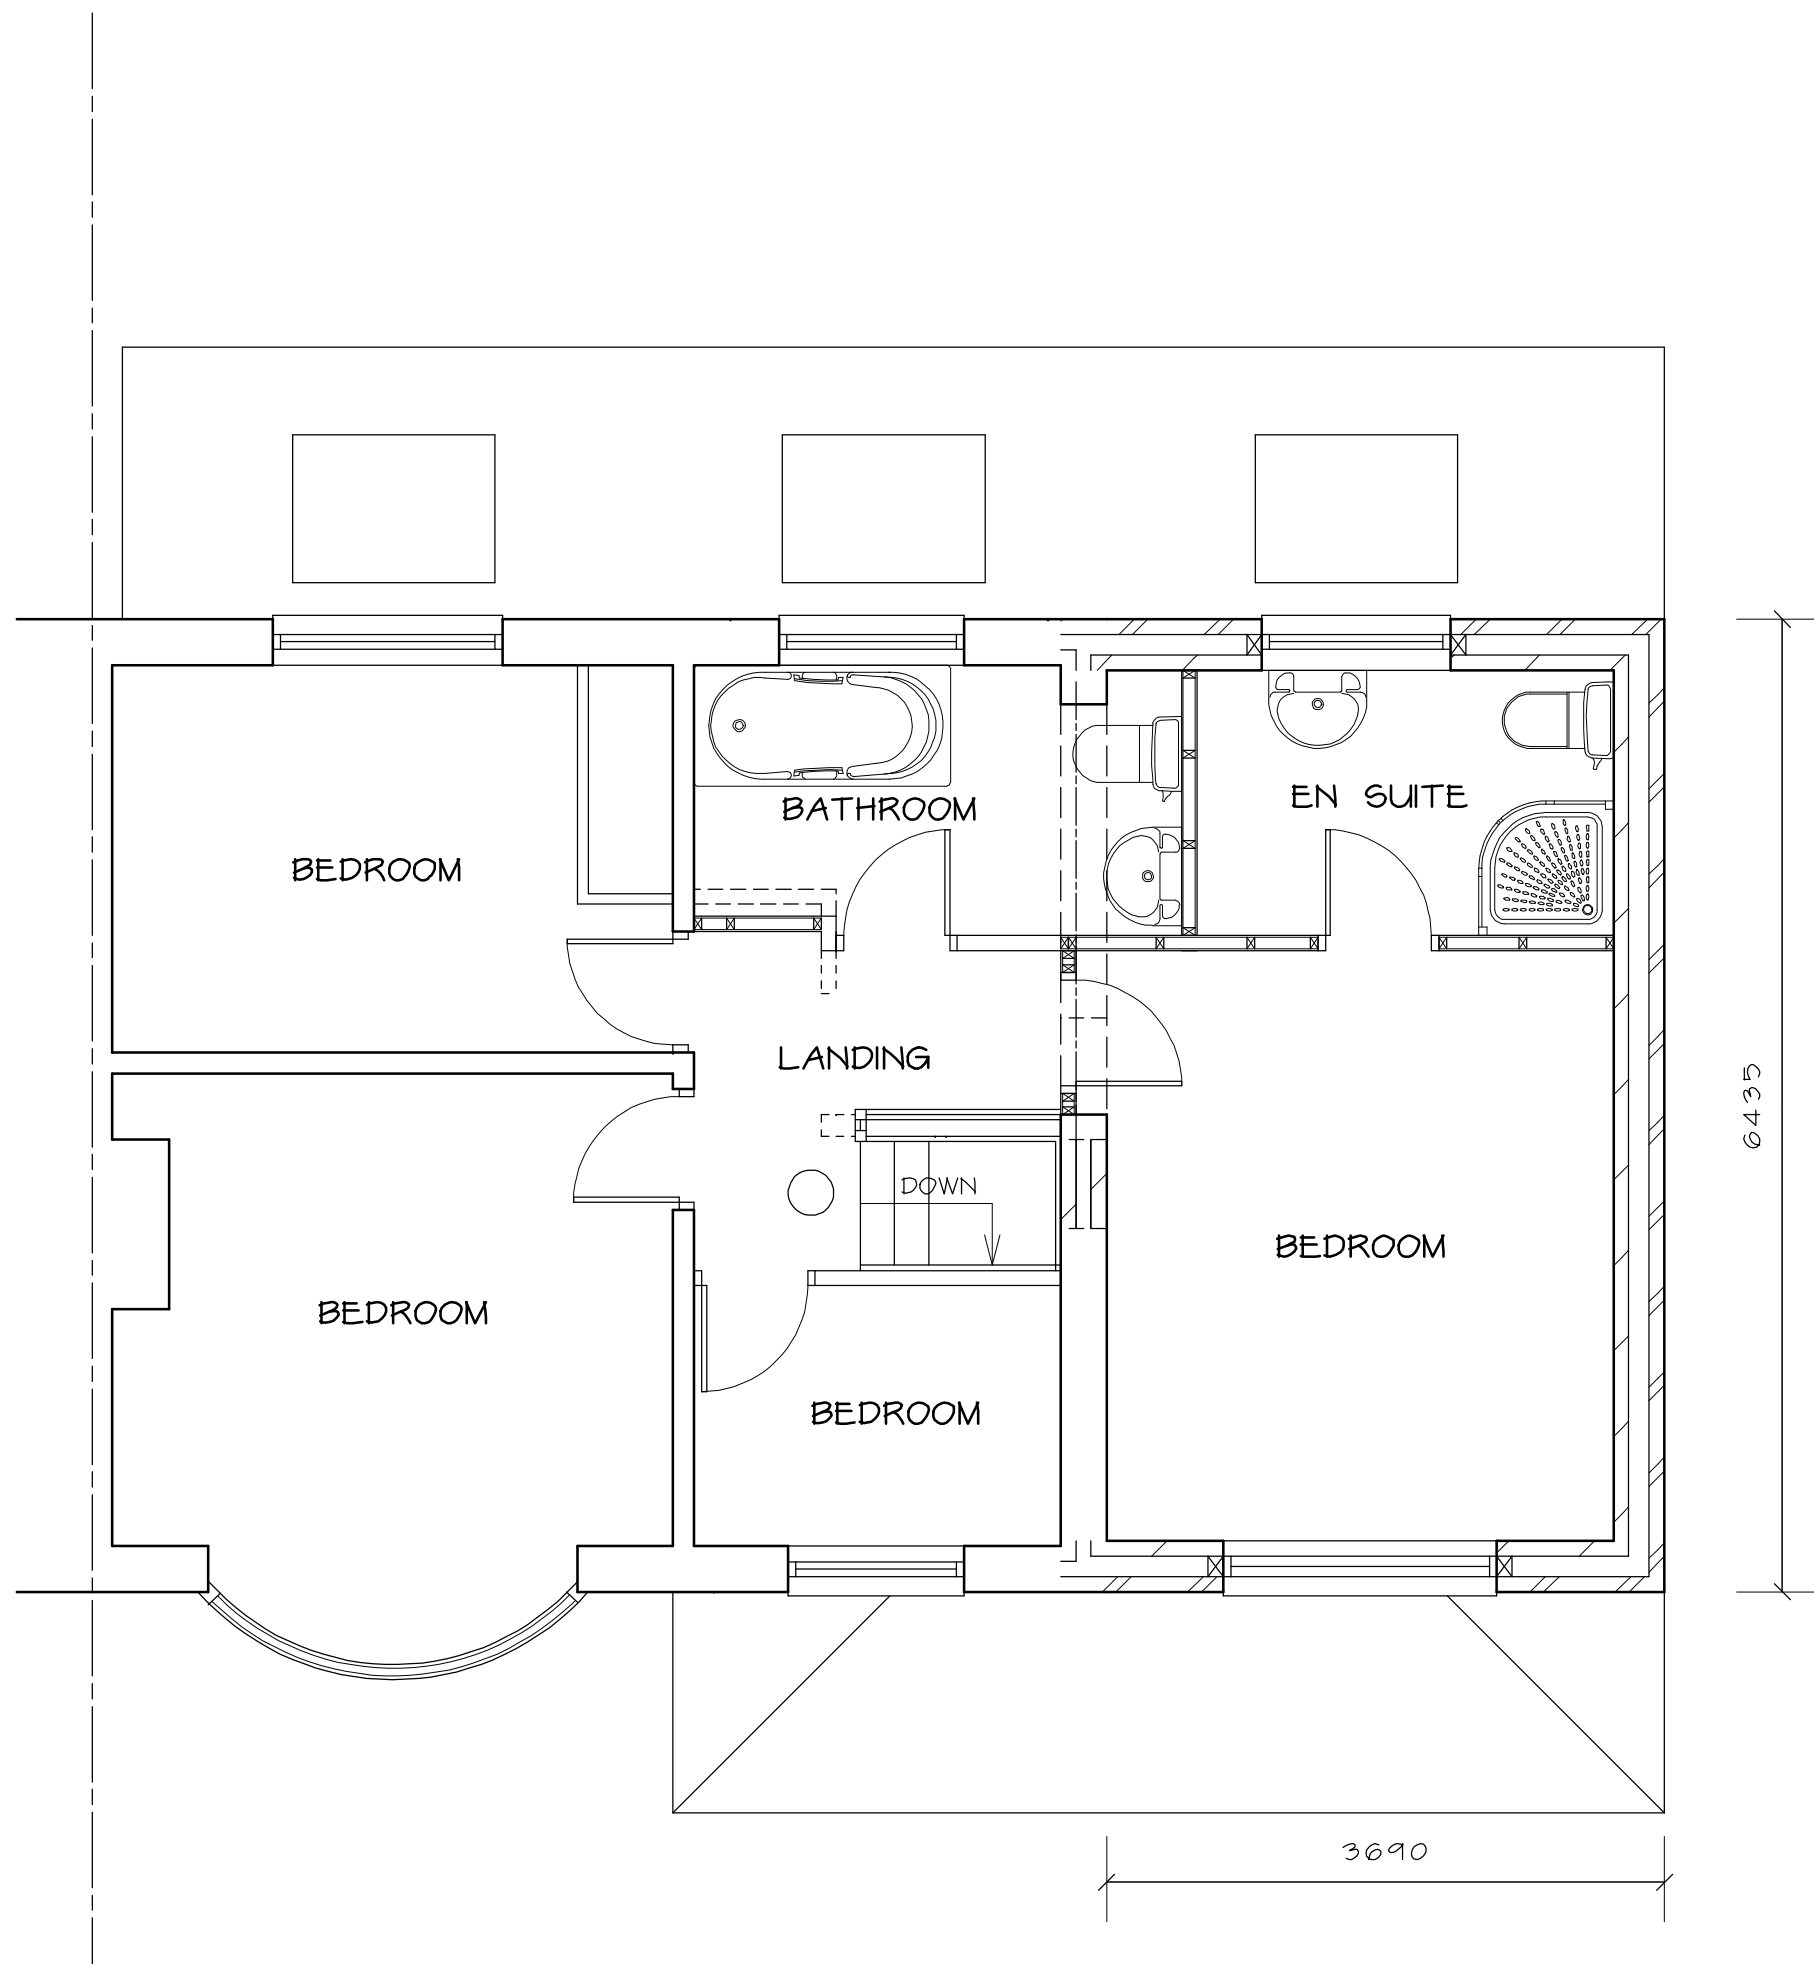

PROPOSED FIRST FLOOR PLAN 1 : 50

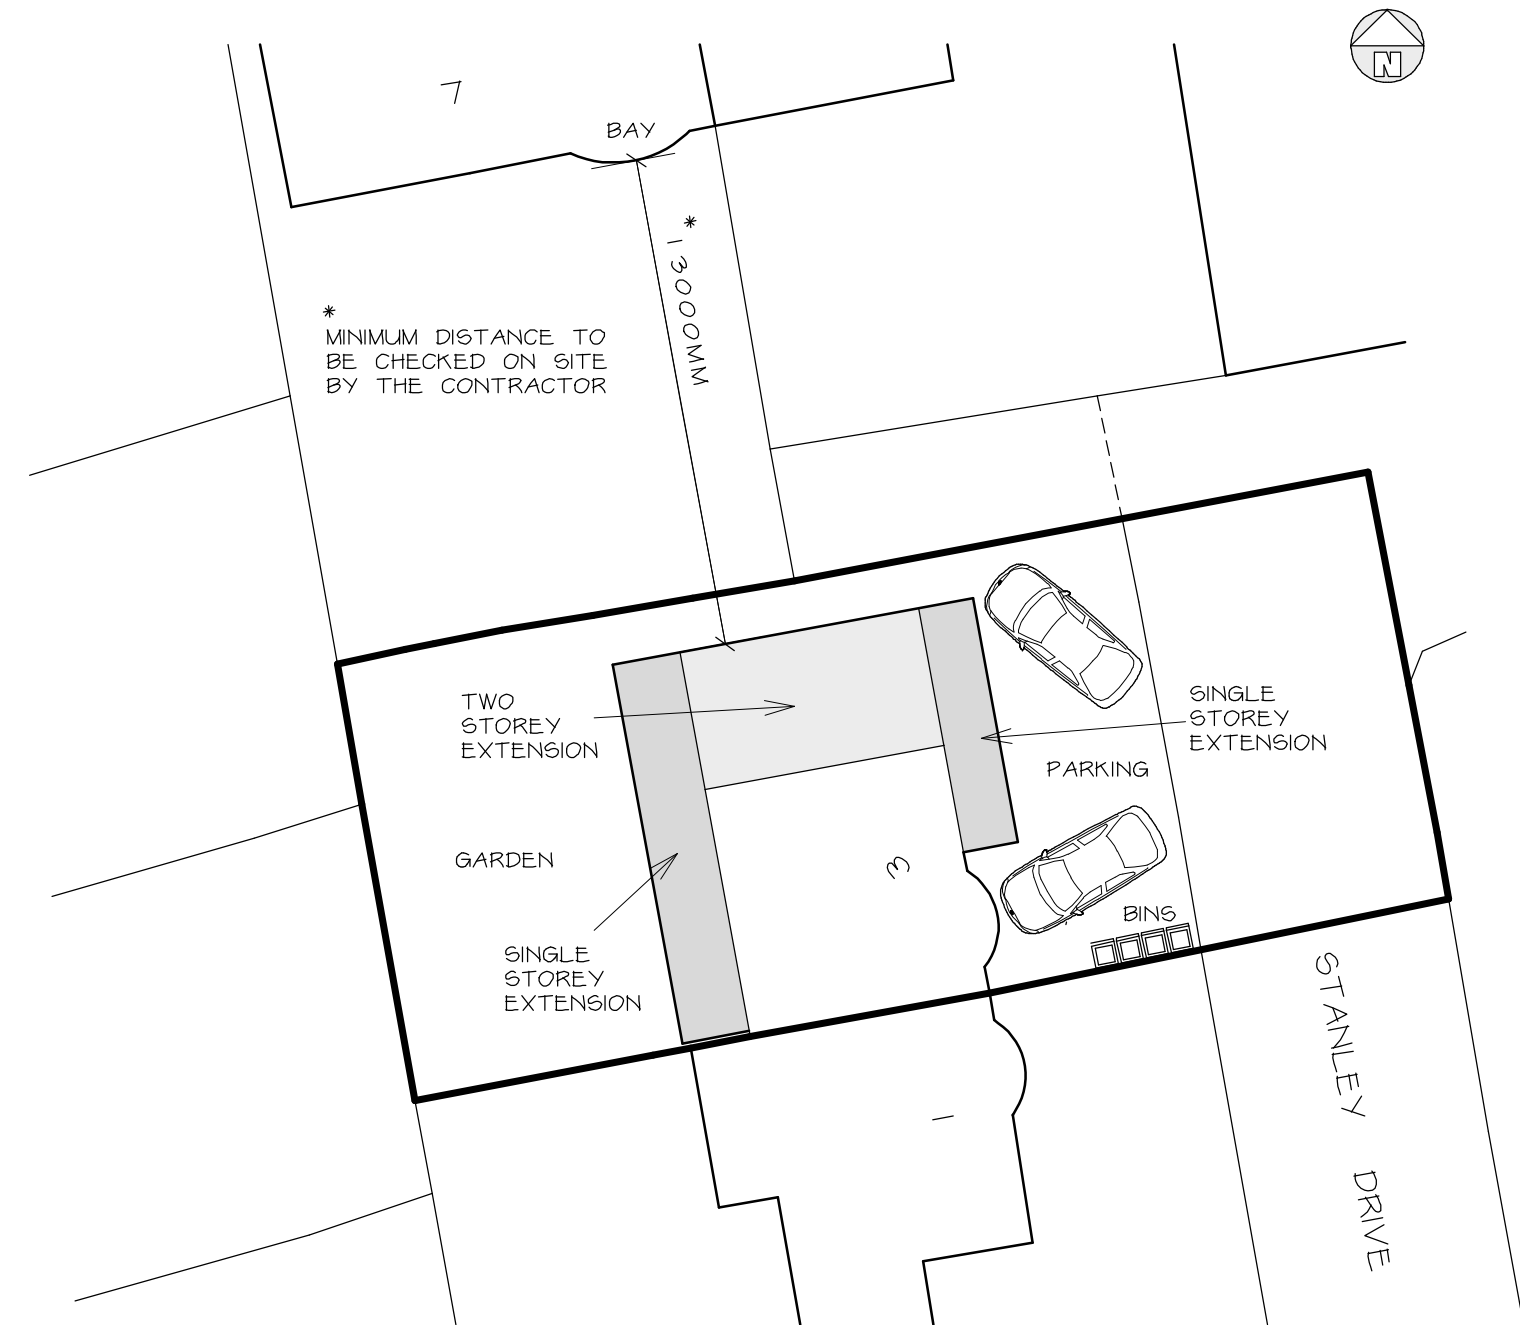

SITE PLAN 1 : 200

MATERIALS

ROOF - SMOOTH GREY CONCRETE ROOF TILES TO MATCH NO.1 STANLEY DRIVE ROOF TILES.

EXTERNAL WALLS - RED STOCK BRICK TO MATCH EXISTING.



LOCATION PLAN 1 : 1250

Telephone 0161 643 2422

Northside Plans Ltd

Planning and Building Design

116 Simister Lane Prestwich Manchester M25 2SB

Project

TWO STOREY SIDE EXTENSION AND SINGLE STOREY FRONT AND REAR EXTENSIONS

3 STANLEY DRIVE WHITEFIELD

Title

FLOOR PLANS, ELEVATIONS AND SITE PLAN

Scale 1:50, 1:100, 1:200 (A1) Date 07/2023

Drawn by NIGEL TAMG Dwg.no. 3/6D/11/REV A